




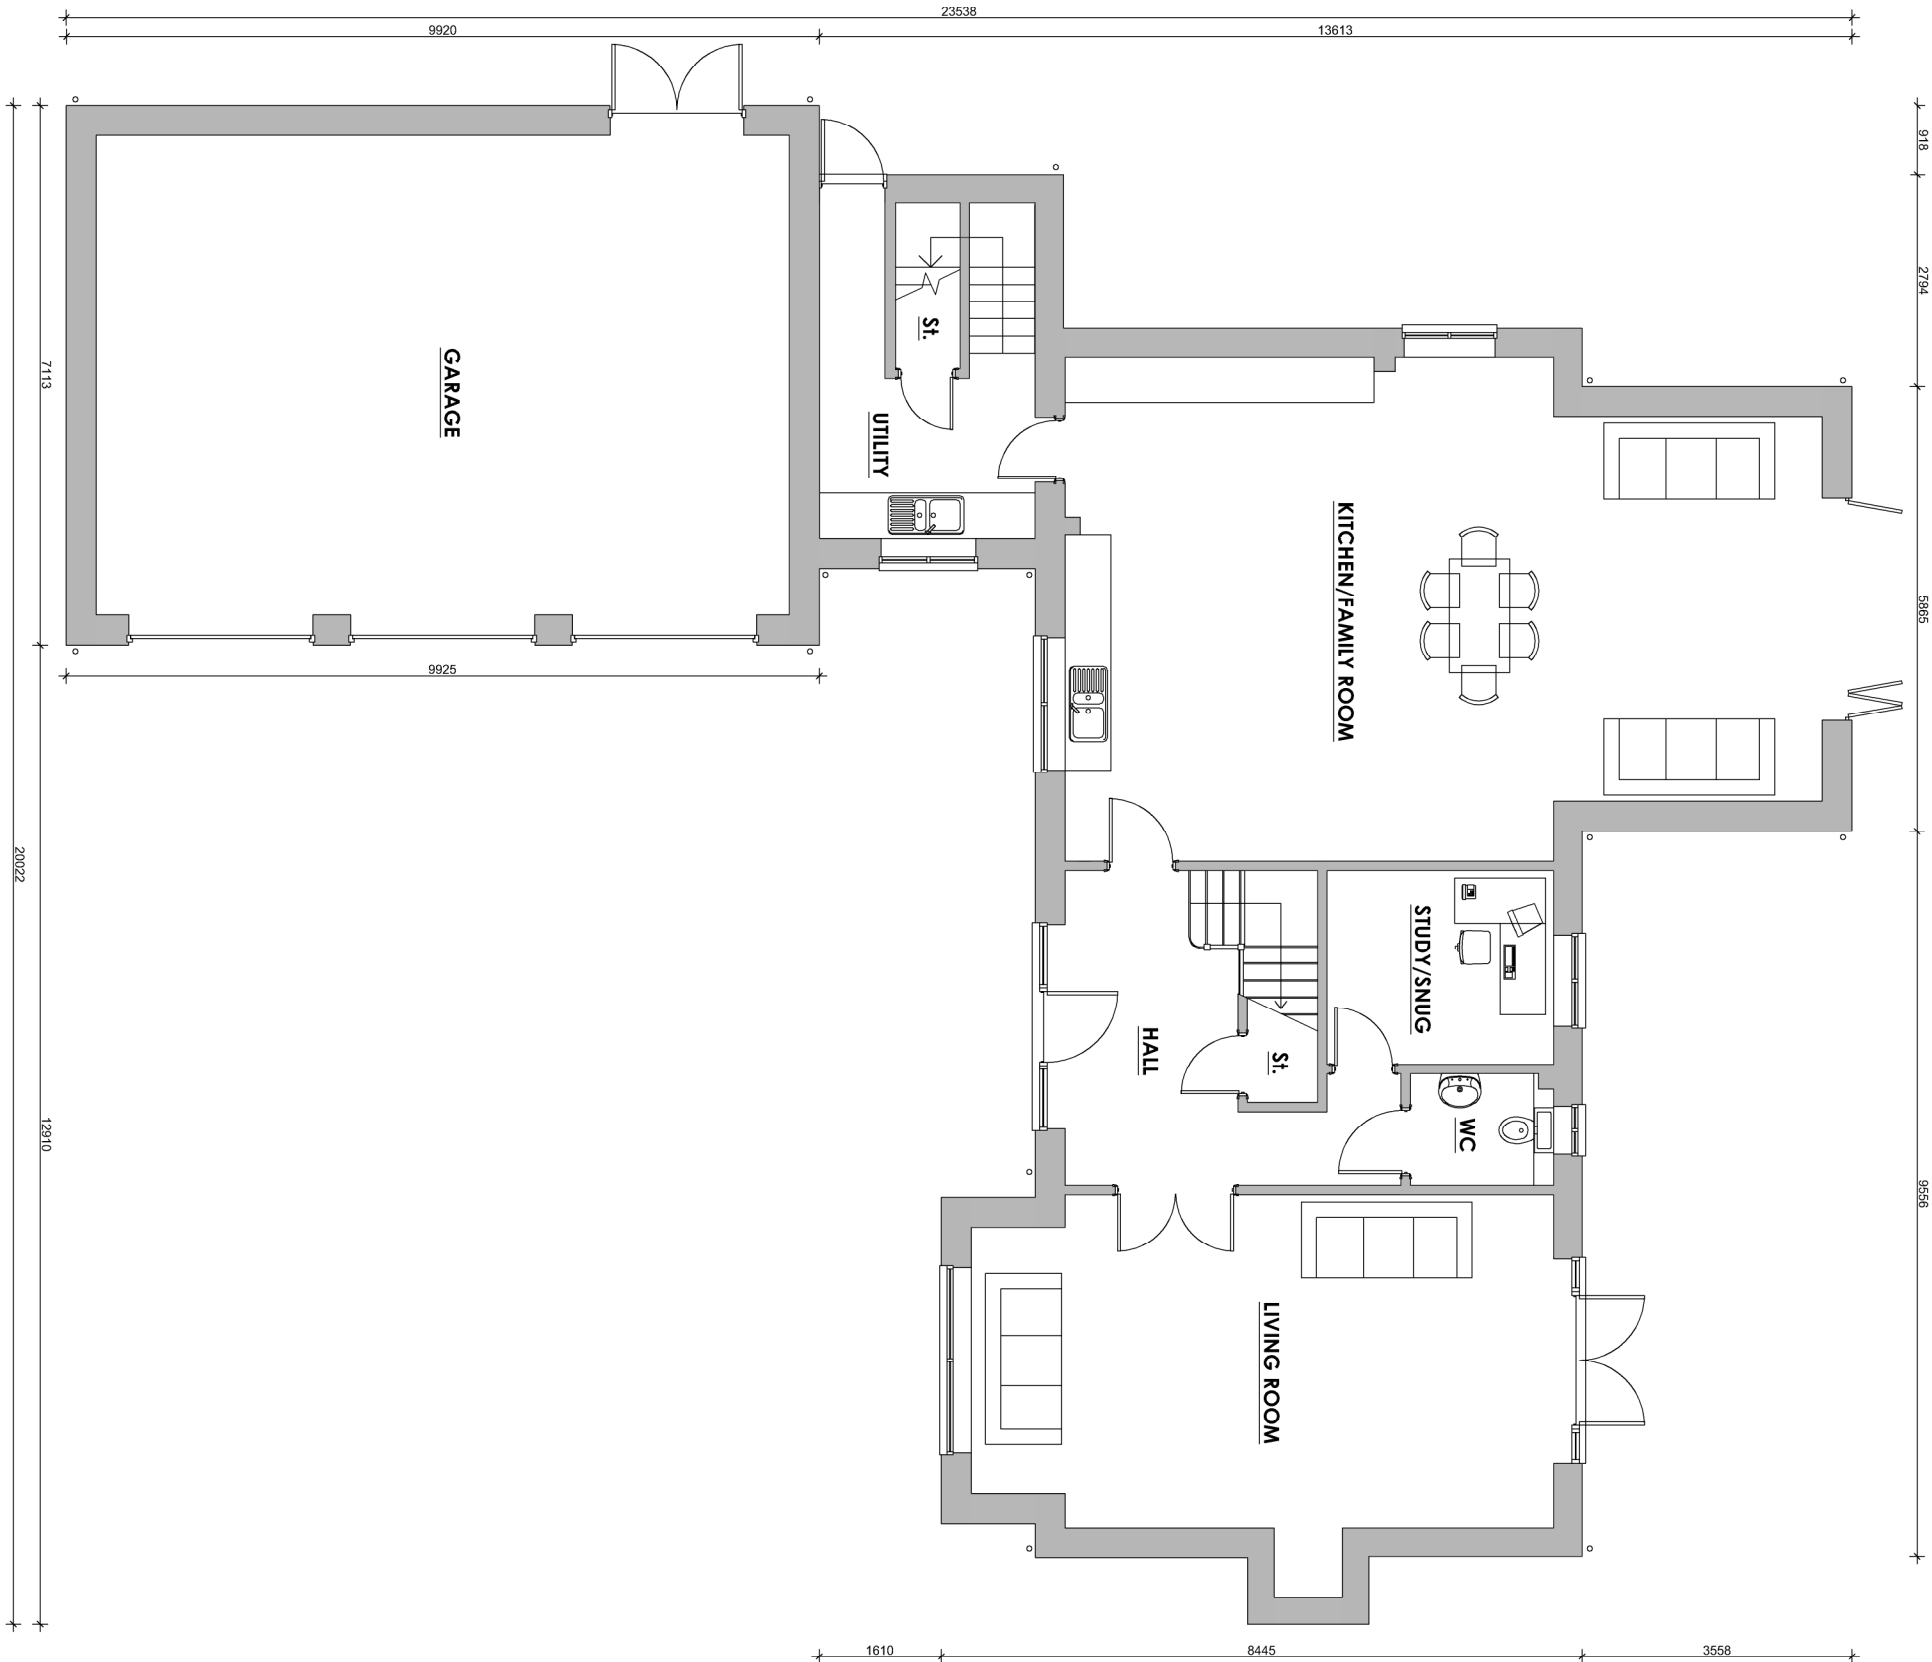

GROUND FLOOR PLAN

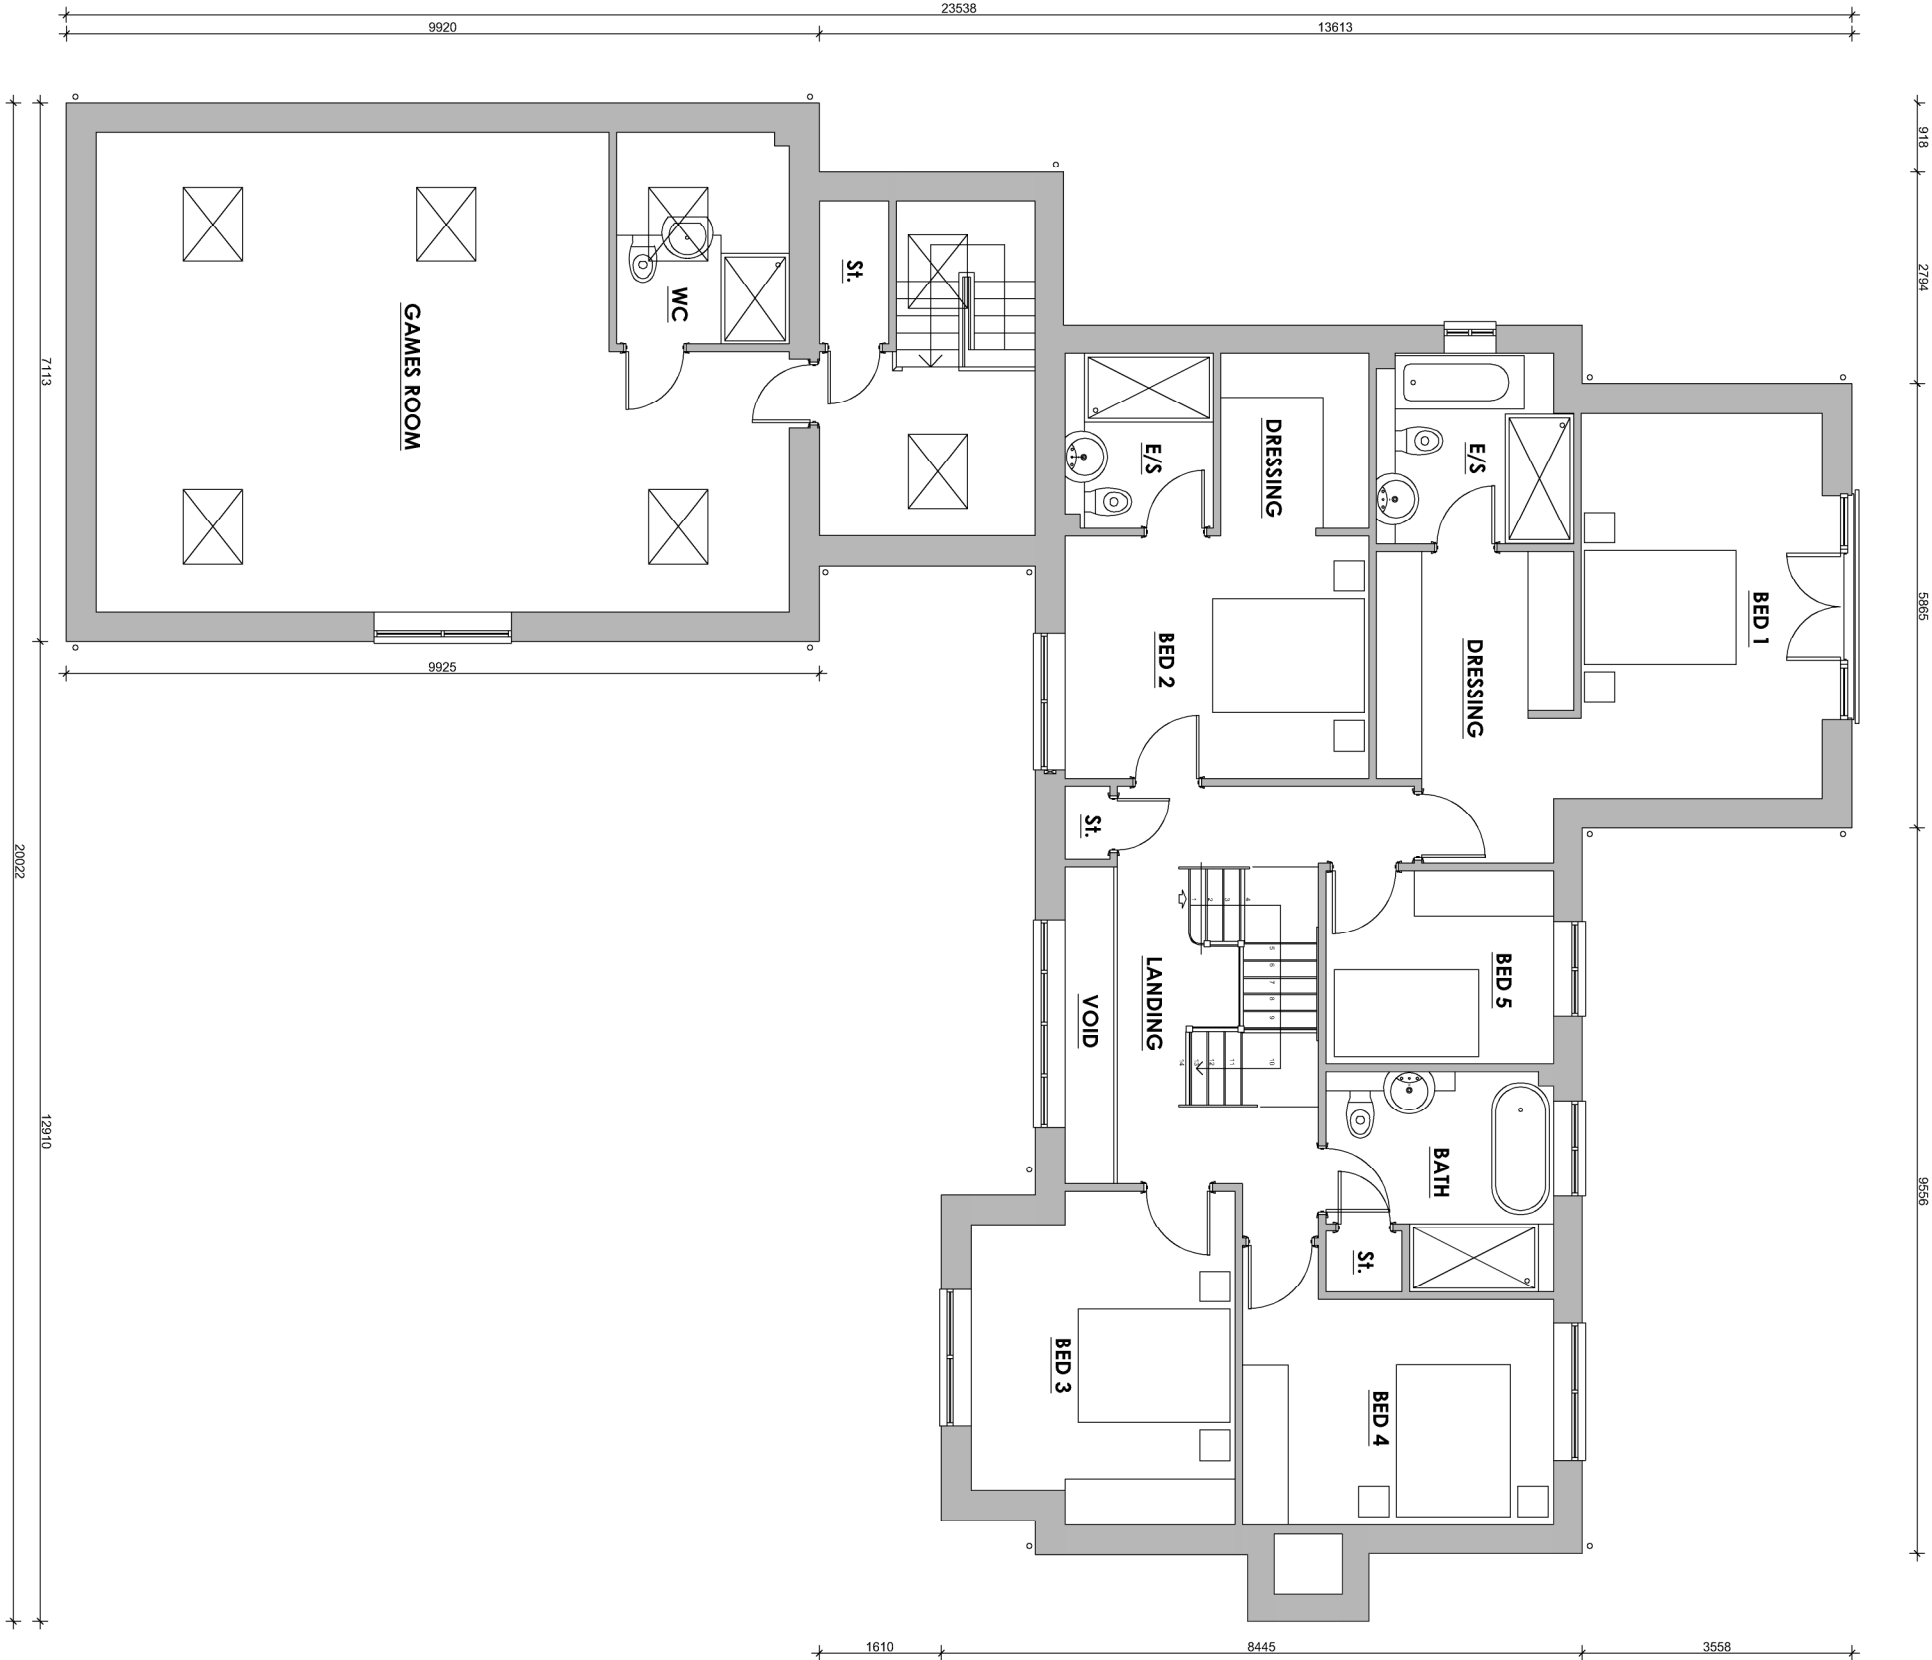


FIRST FLOOR PLAN

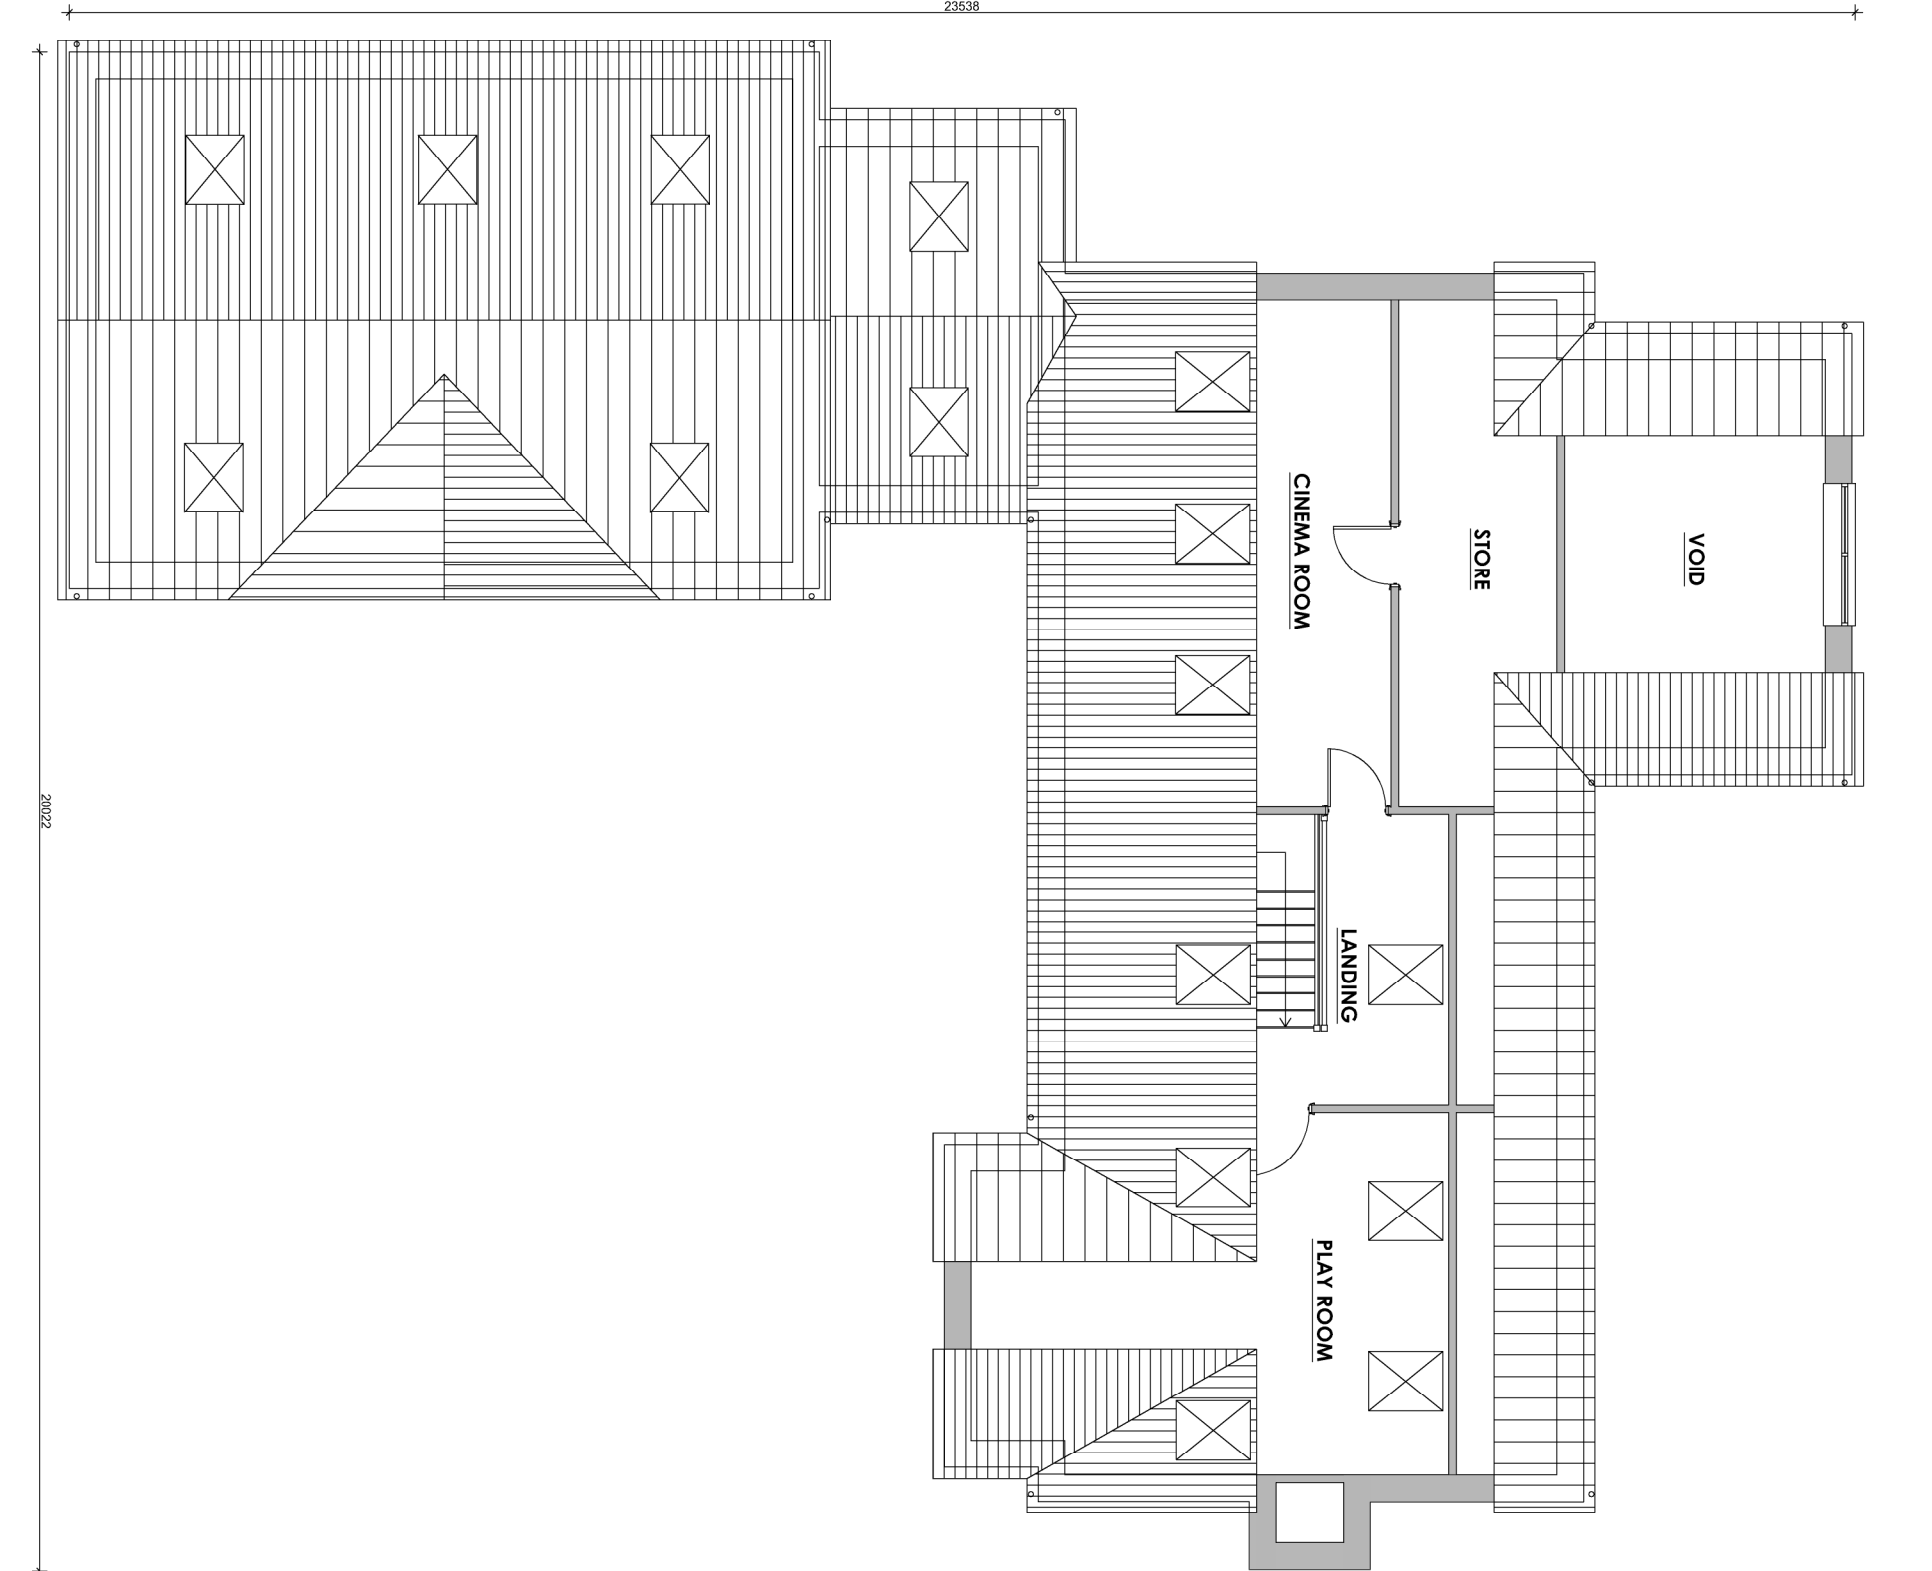


LOFT PLAN




FRONT ELEVATION

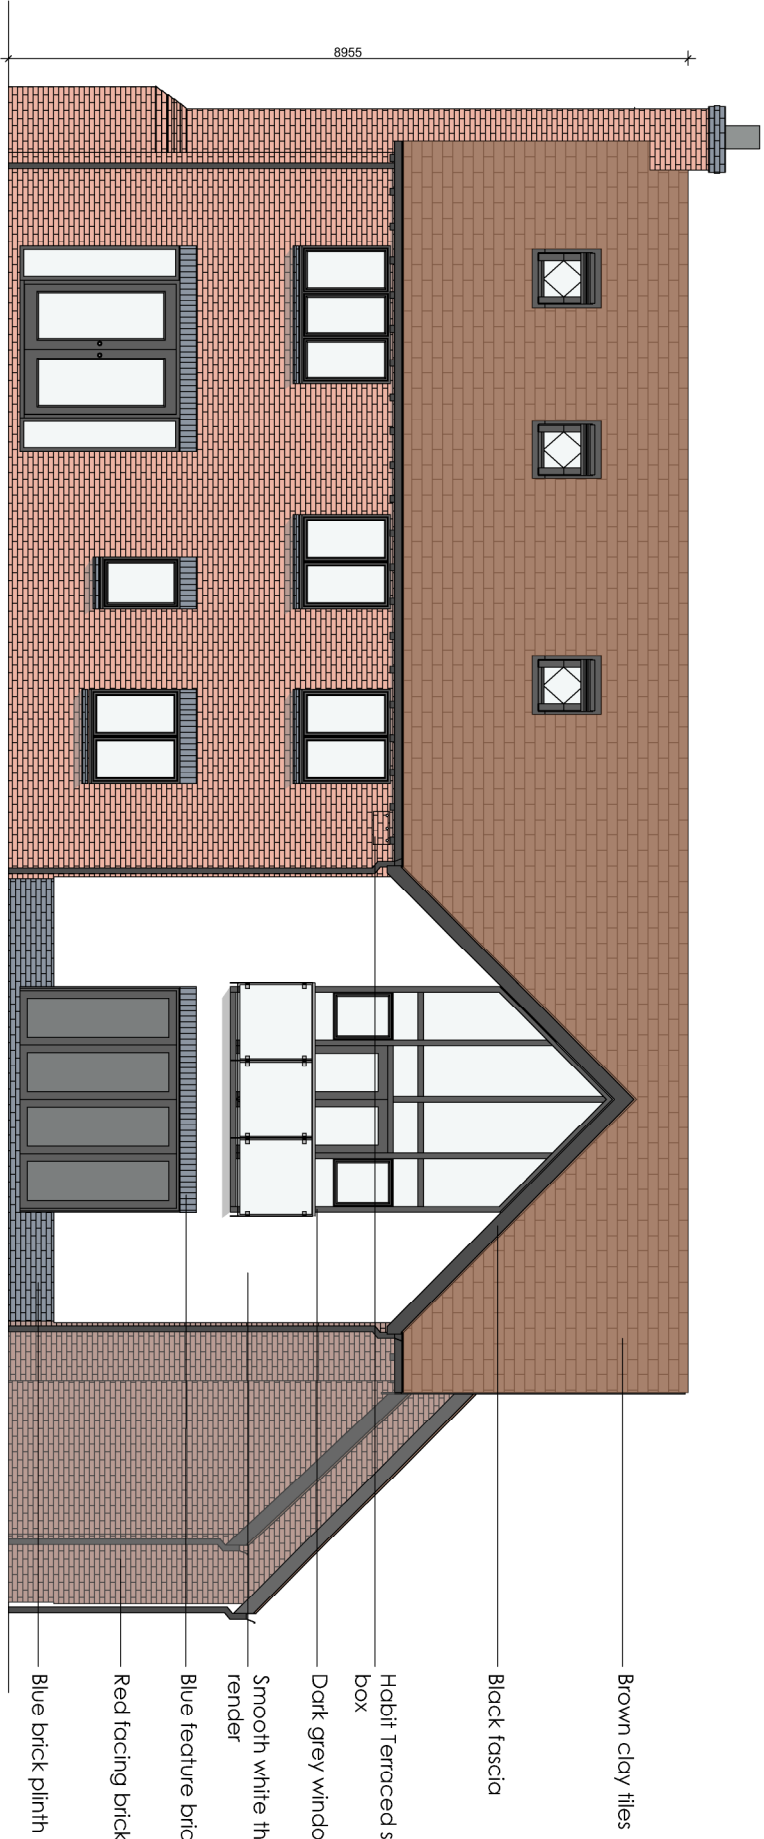

REAR ELEVATION

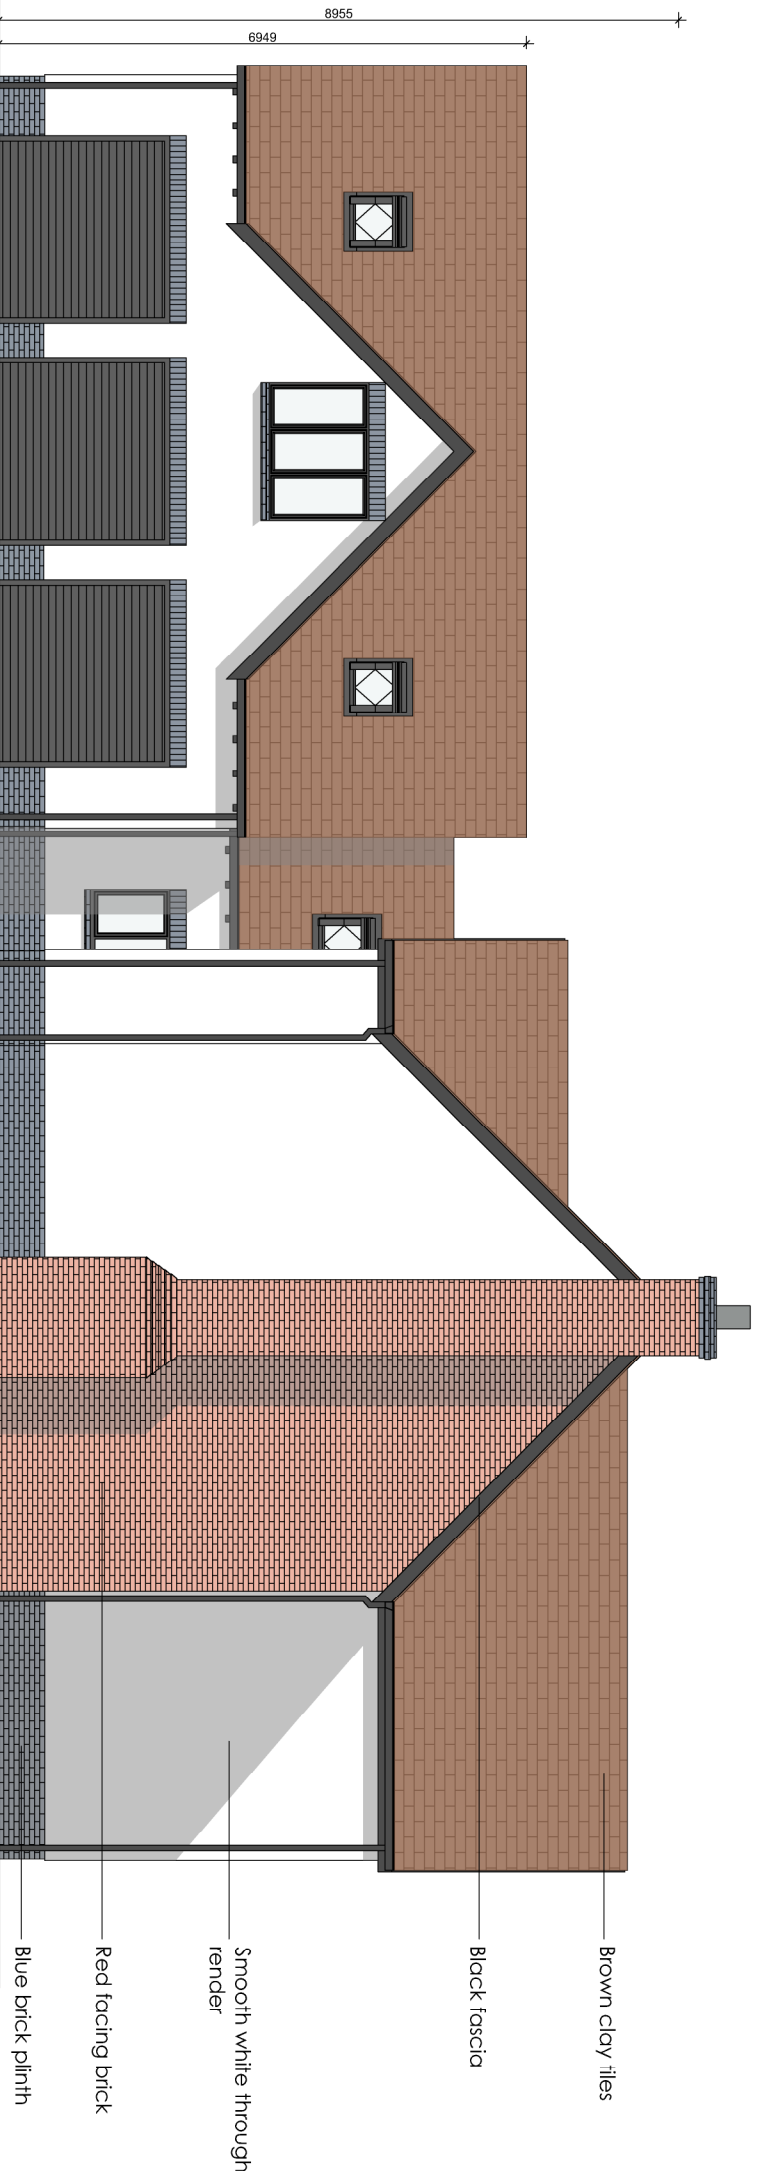

SIDE ELEVATION 1

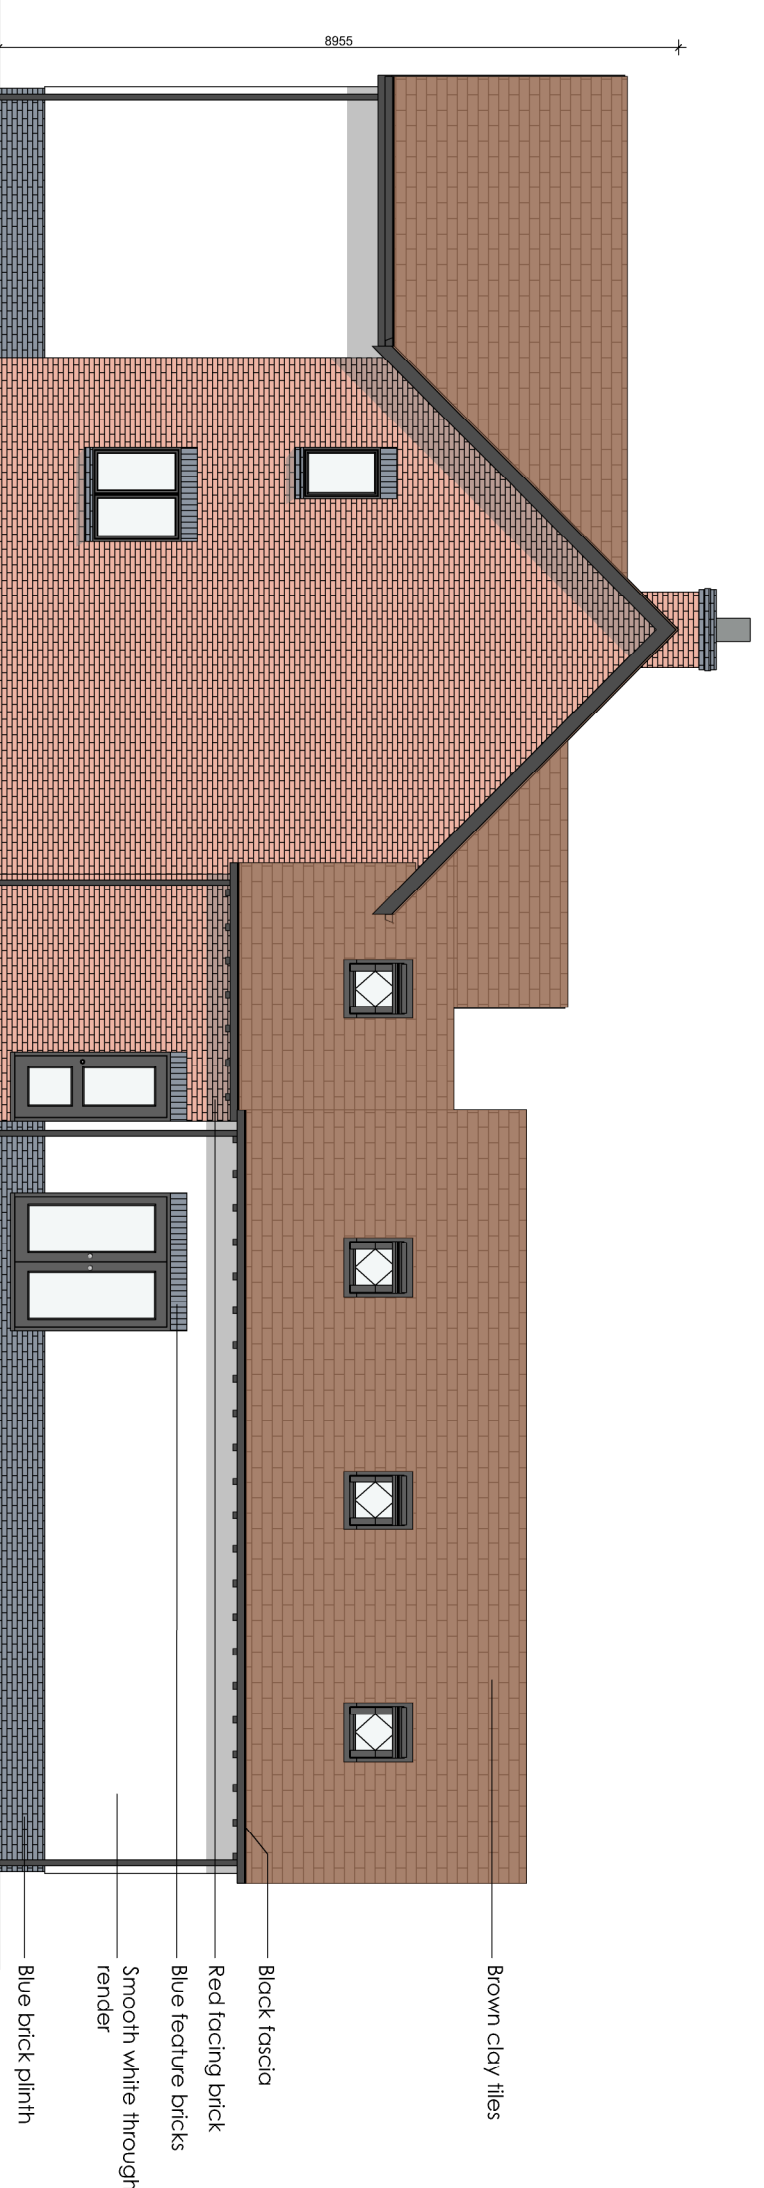

SIDE ELEVATION 1

Client				
CARTWRIGHT HOMES				
Project Title				
Proposed Residential Development				
Main Street				
Norton Juxta				
Drawing Title				
Plot 3				
Scale	1:100	Date	Aug 2023	Format
Author	CB			A1
Status				21/132
Planning				63



Plot 3

DRAFT

Contact				
hayward ARCHITECTS LTD				
19 Shildon Road				
LE10 1AW				
Tel: 01454 638 665				
Fax: 01454 818 971				
www.hayward-architects.co.uk				