




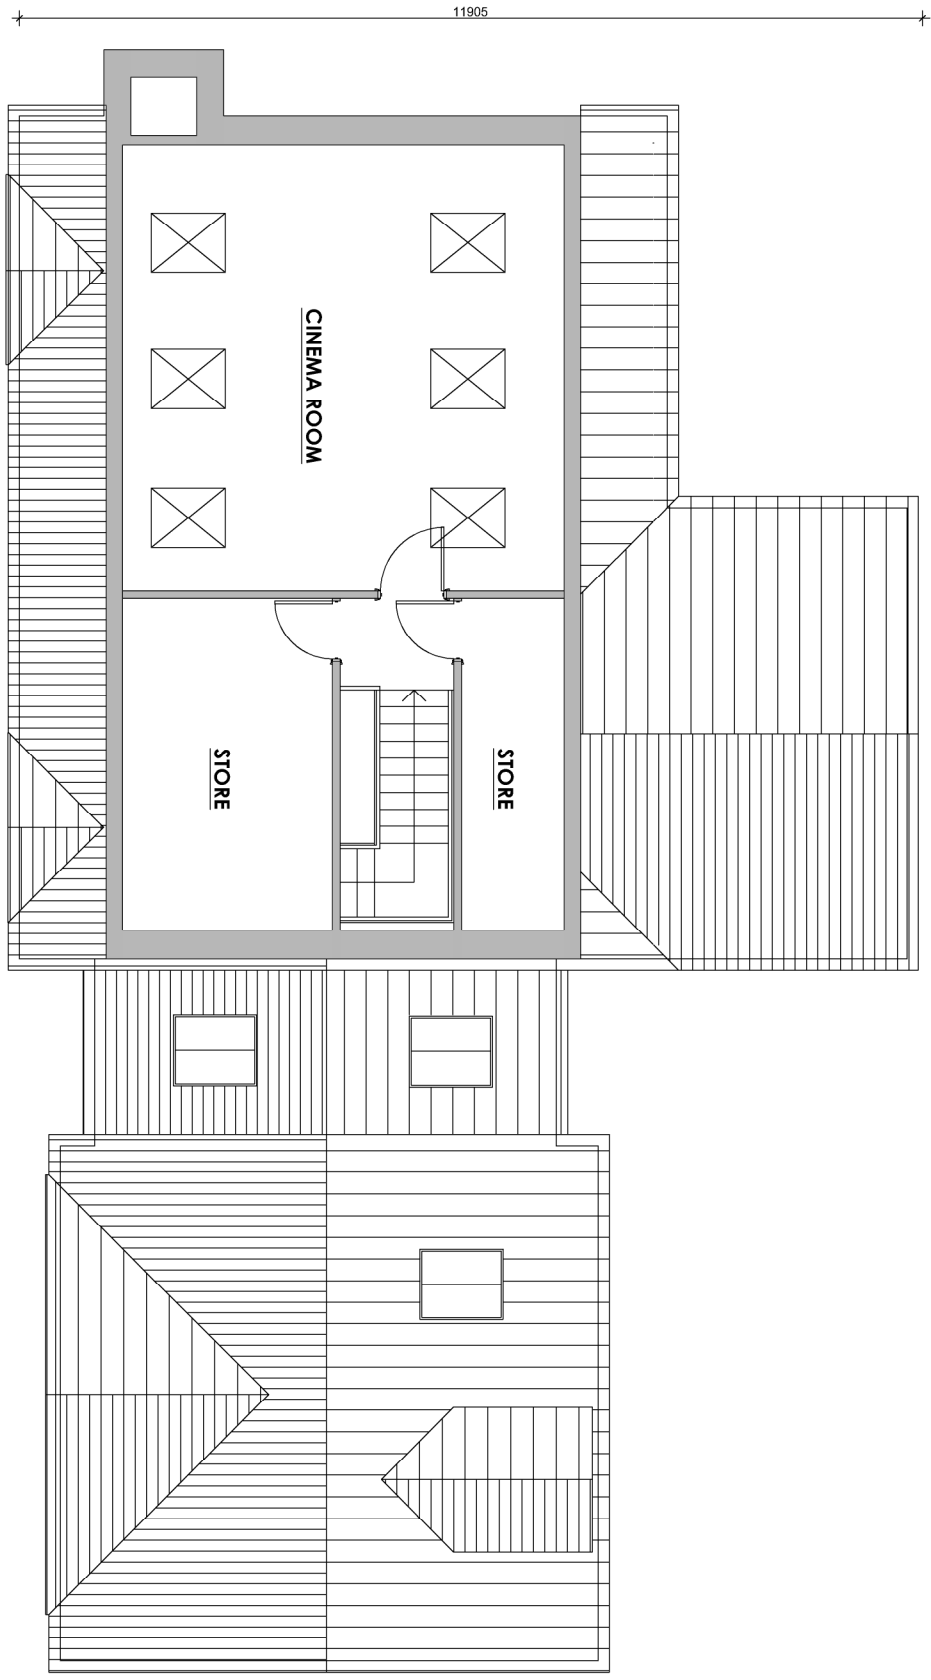

SECOND FLOOR PLAN

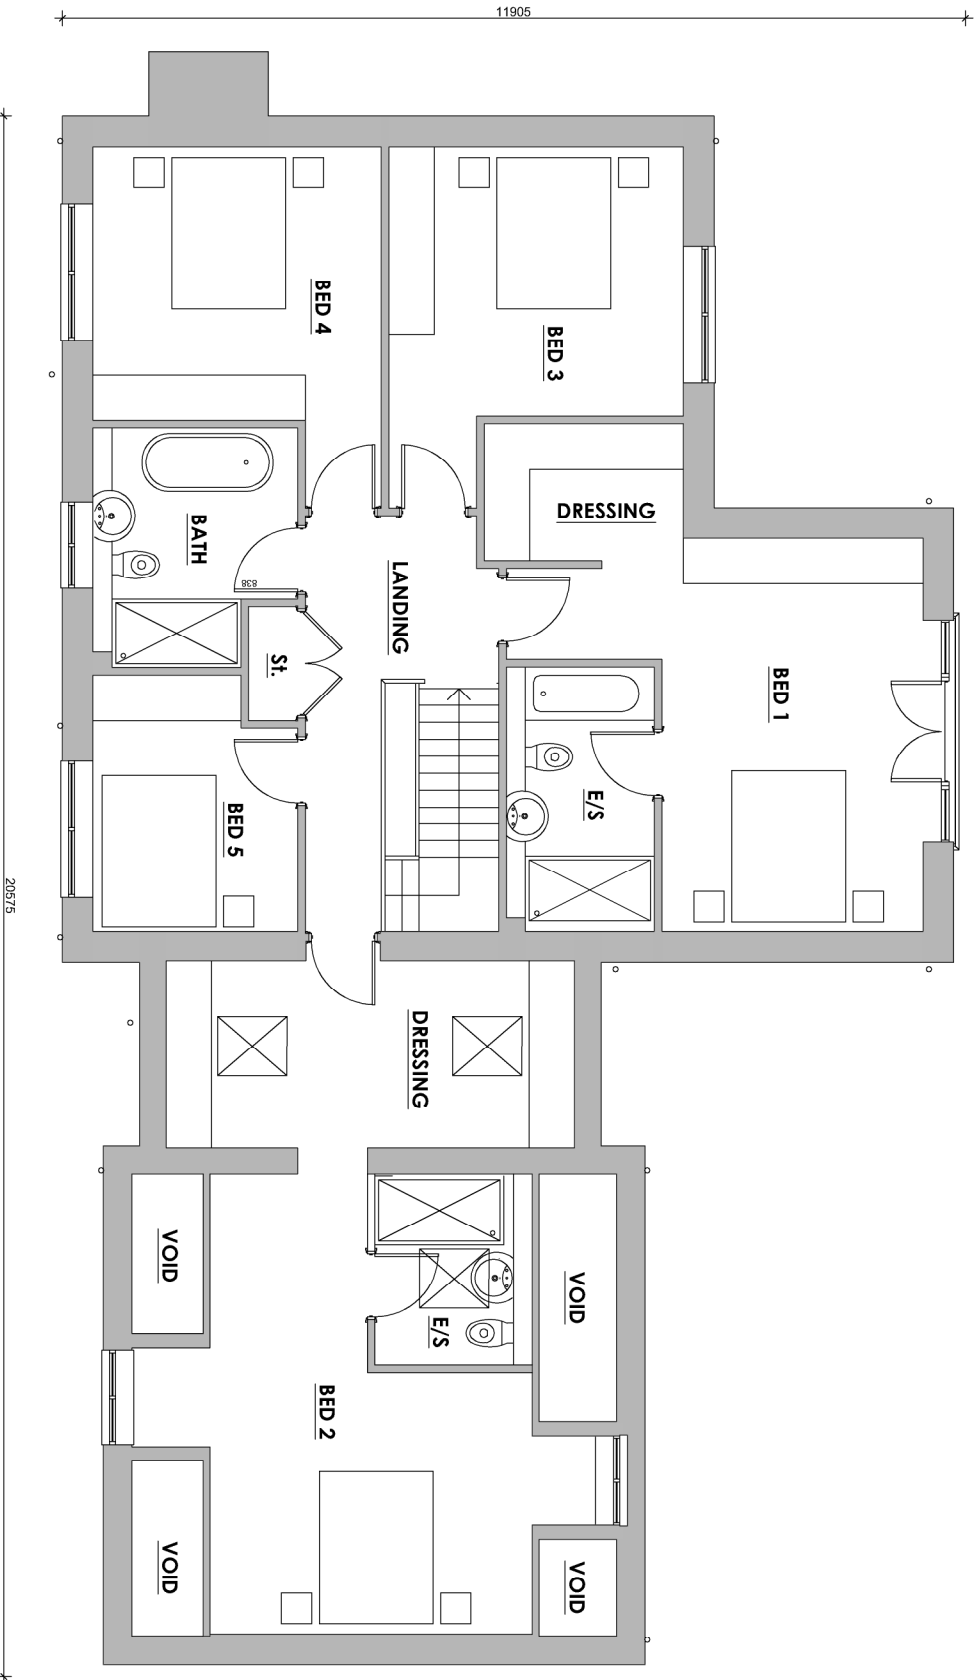


FIRST FLOOR PLAN

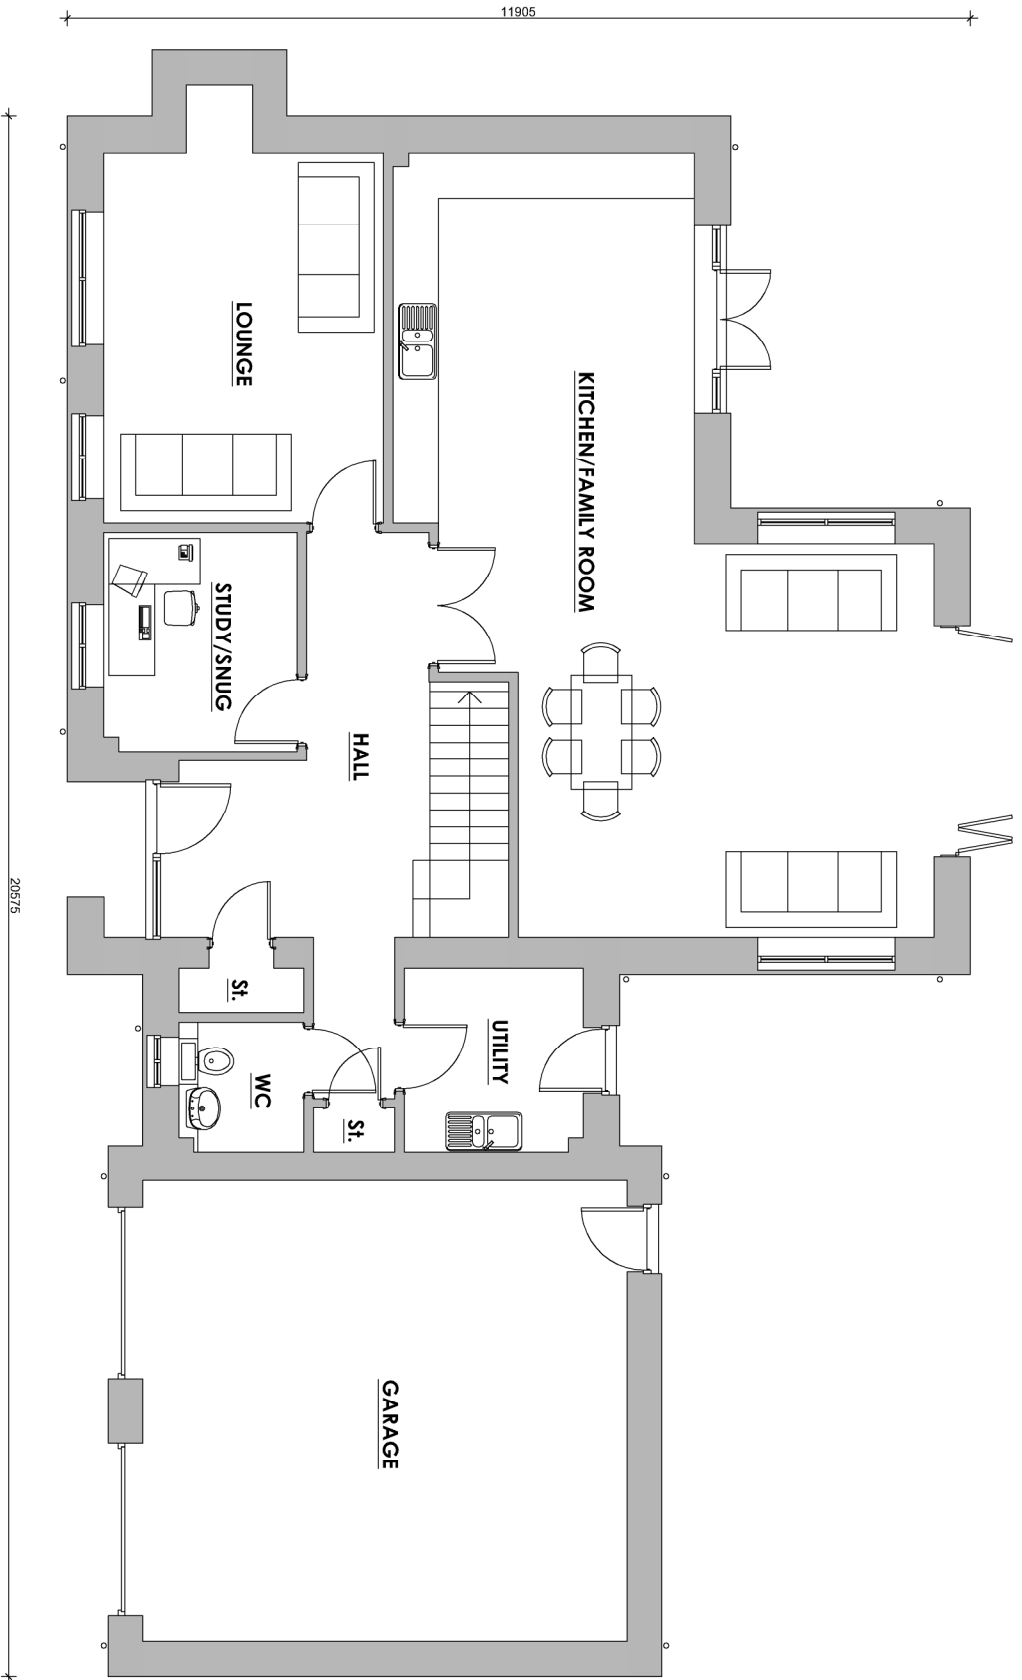


GROUND FLOOR PLAN




FRONT ELEVATION

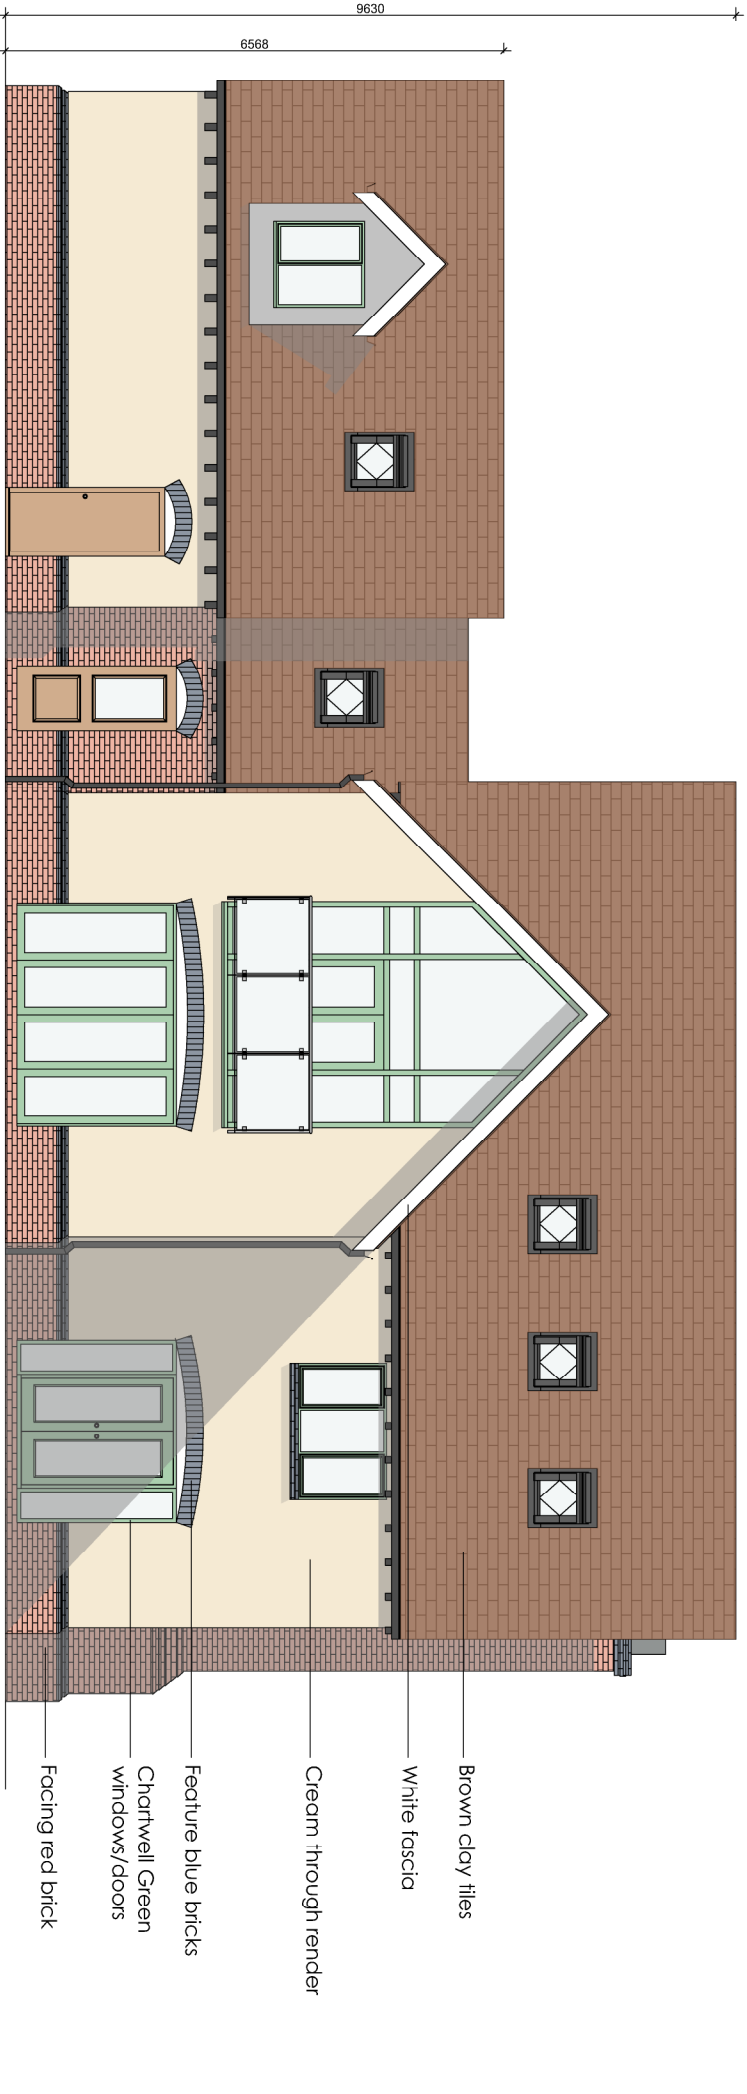

REAR ELEVATION

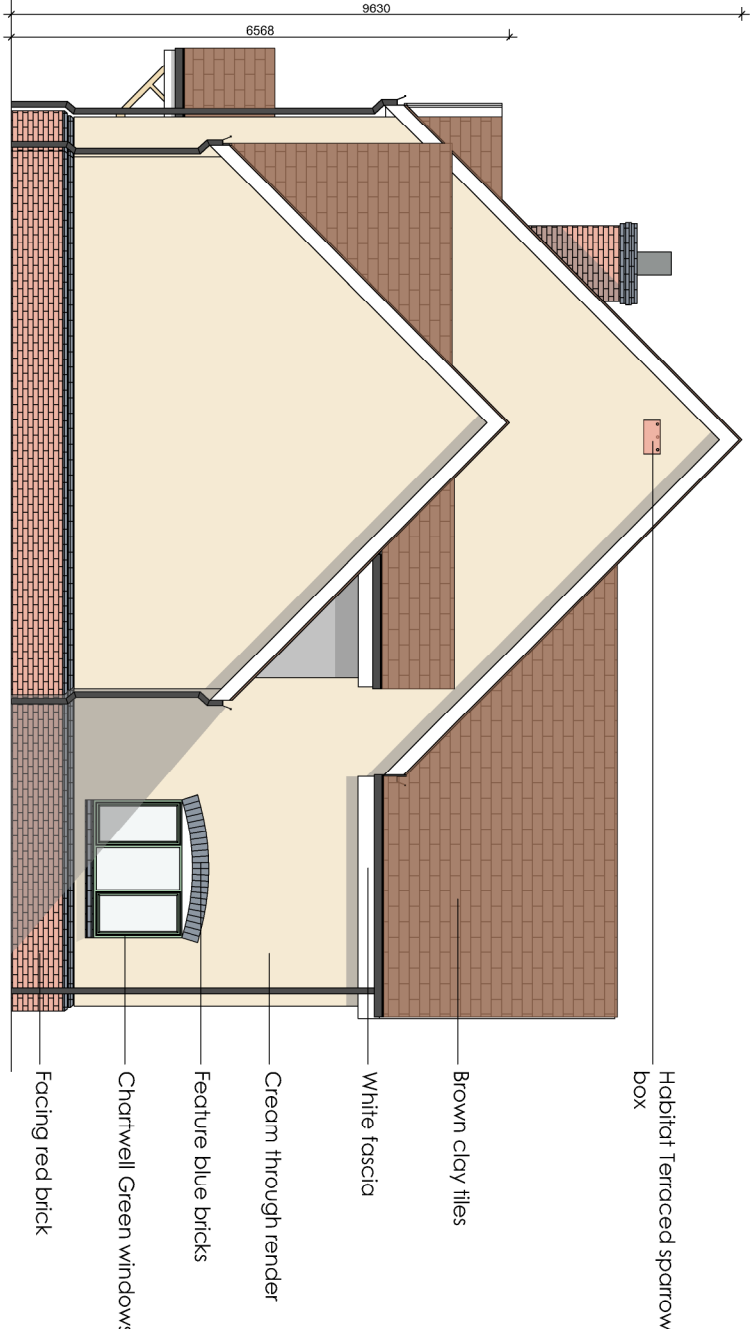

SIDE ELEVATION 1

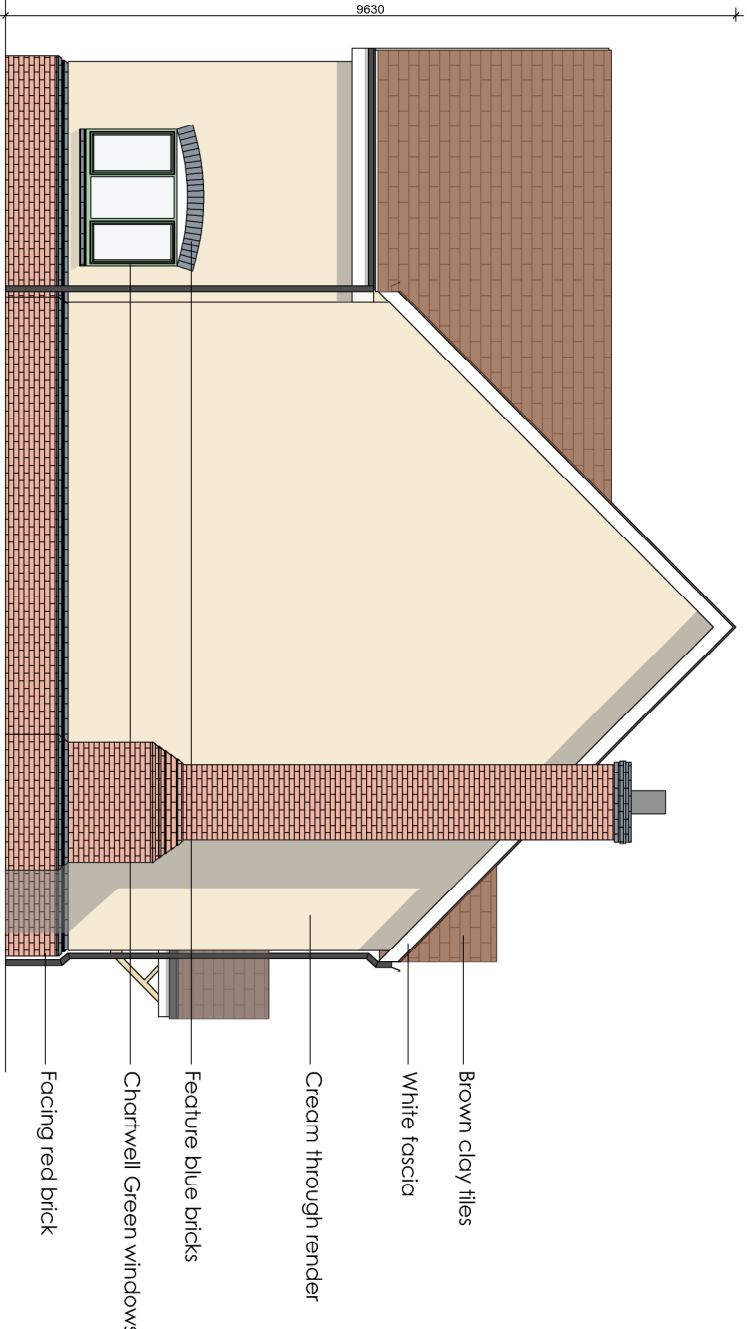

SIDE ELEVATION 2



Plot 4

Cartwright Homes				hayward ARCHITECTS LTD	
Project Title				19 Station Road	
Proposed Residential Development				Leeds	
Main Street				Tel: 01452 636 665	
Norton Juxta				Fax: 01452 616 971	
Plot 4				www.hayward-architects.co.uk	
Drawing Title				LE10 1AW	
Scale				21/1/32	
1:100				64	
Author				Planning	
CB					
Date					
Aug 2023					
Sheet					
A1					

DRAFT