




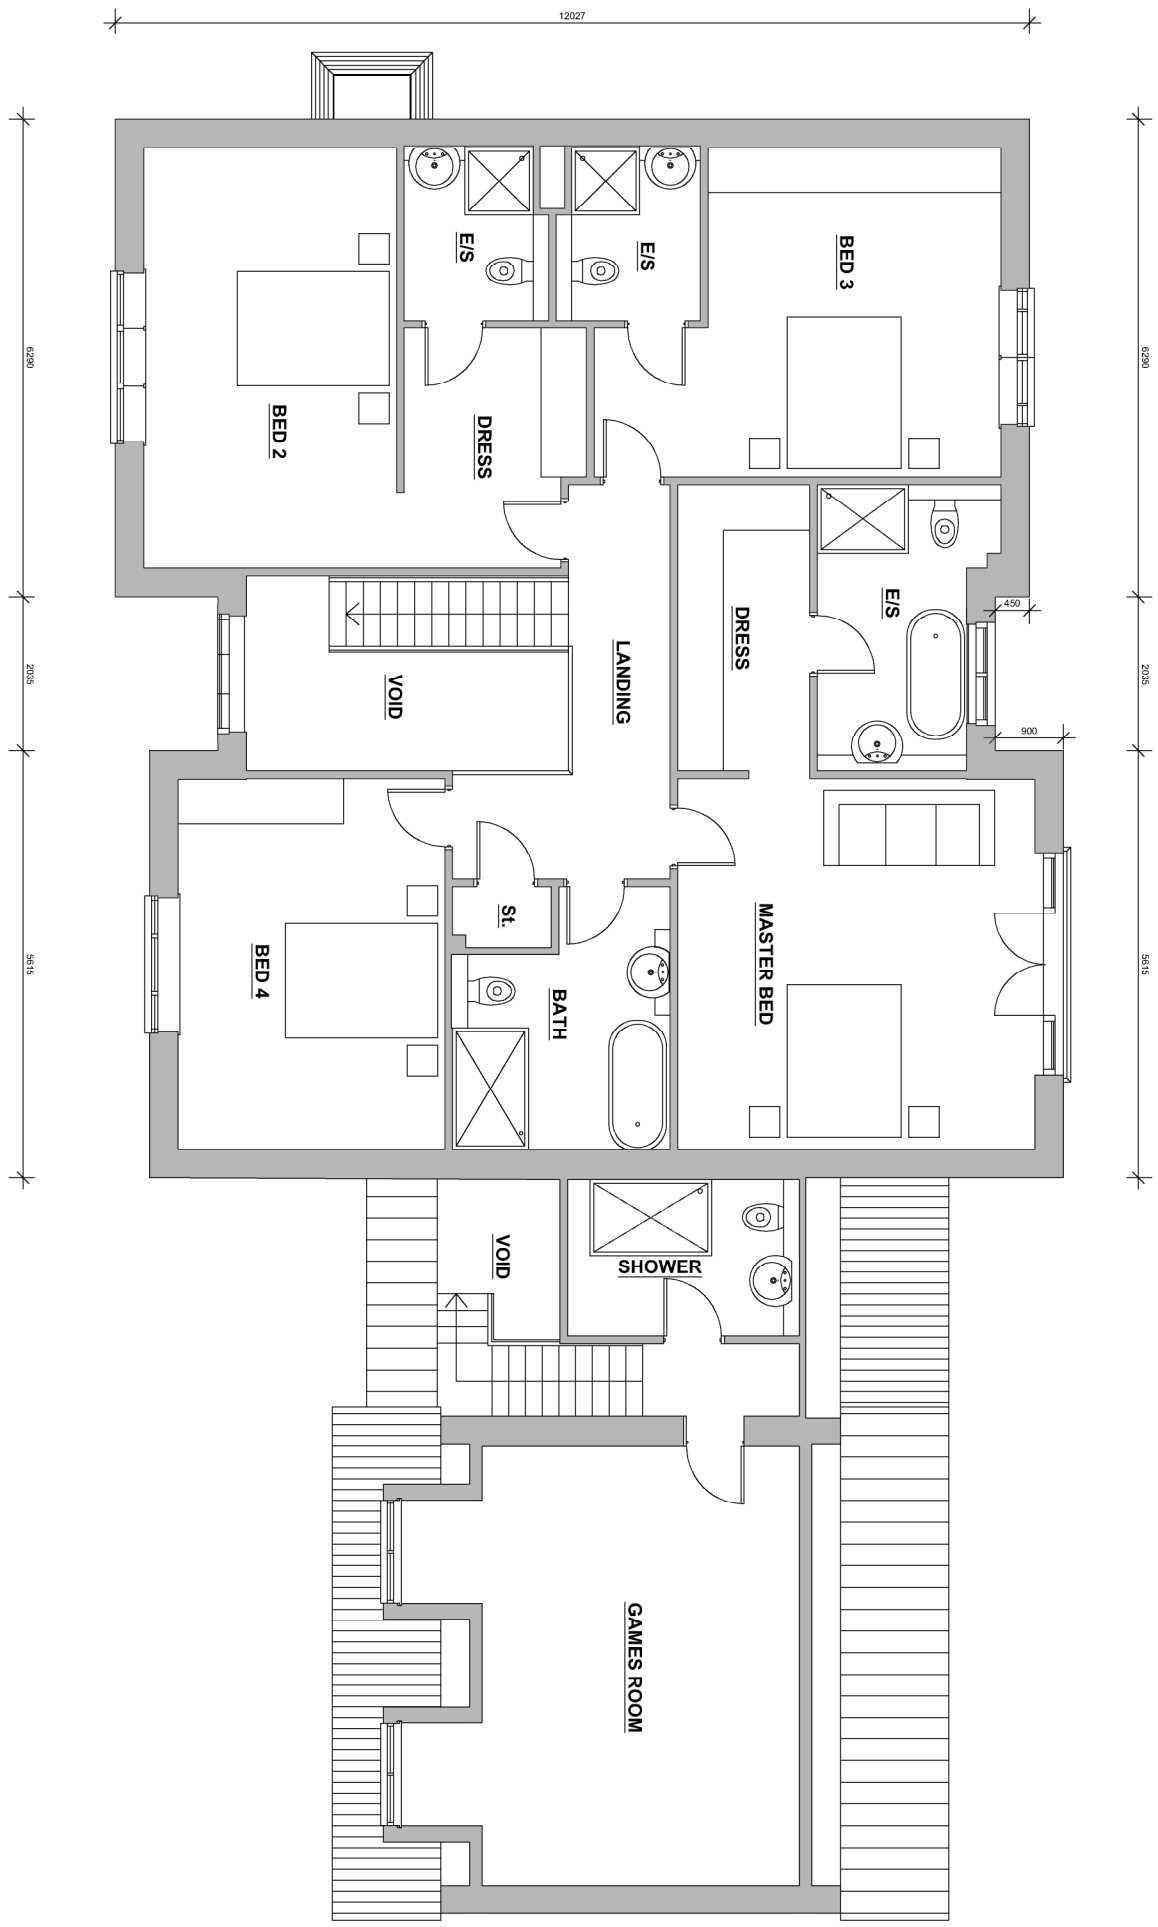


FIRST FLOOR PLAN

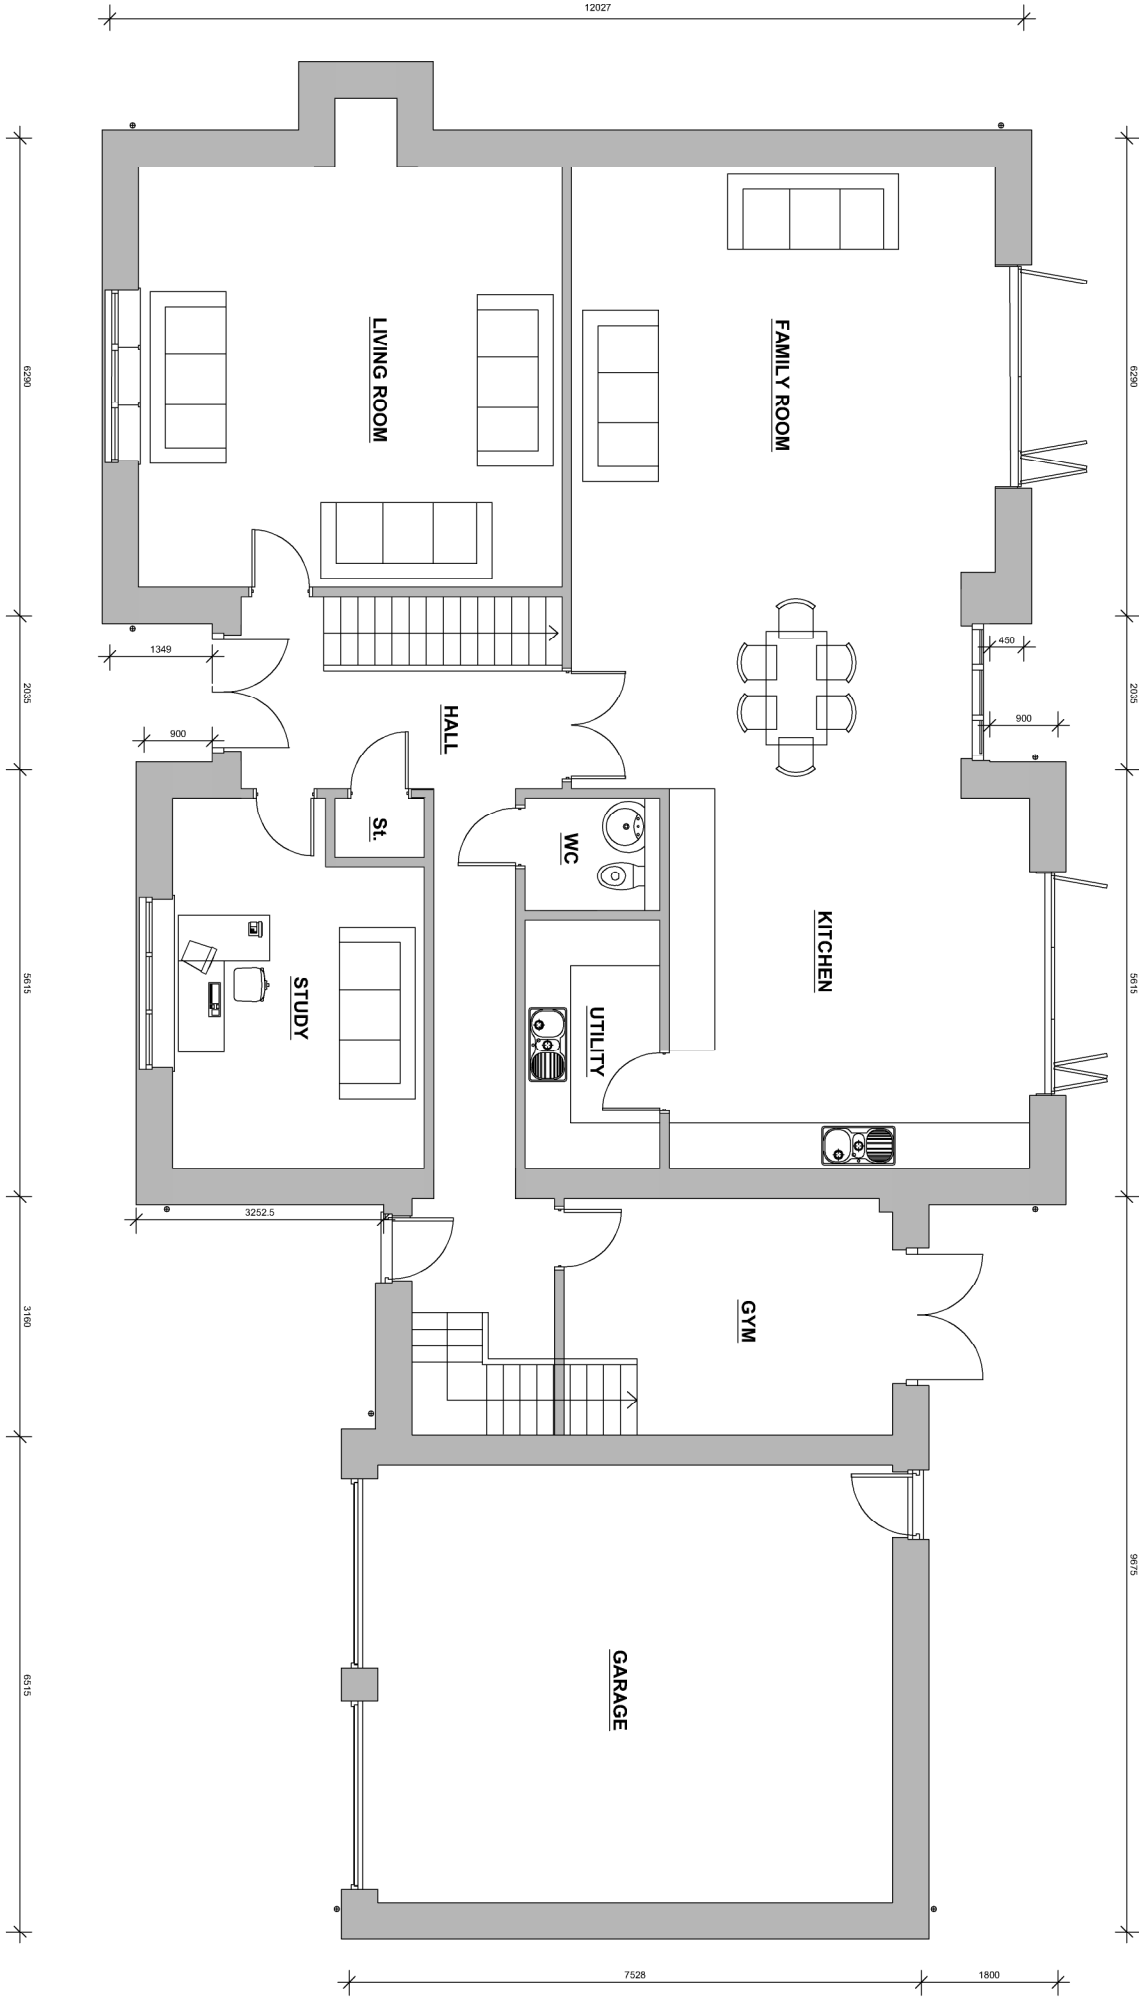


GROUND FLOOR PLAN

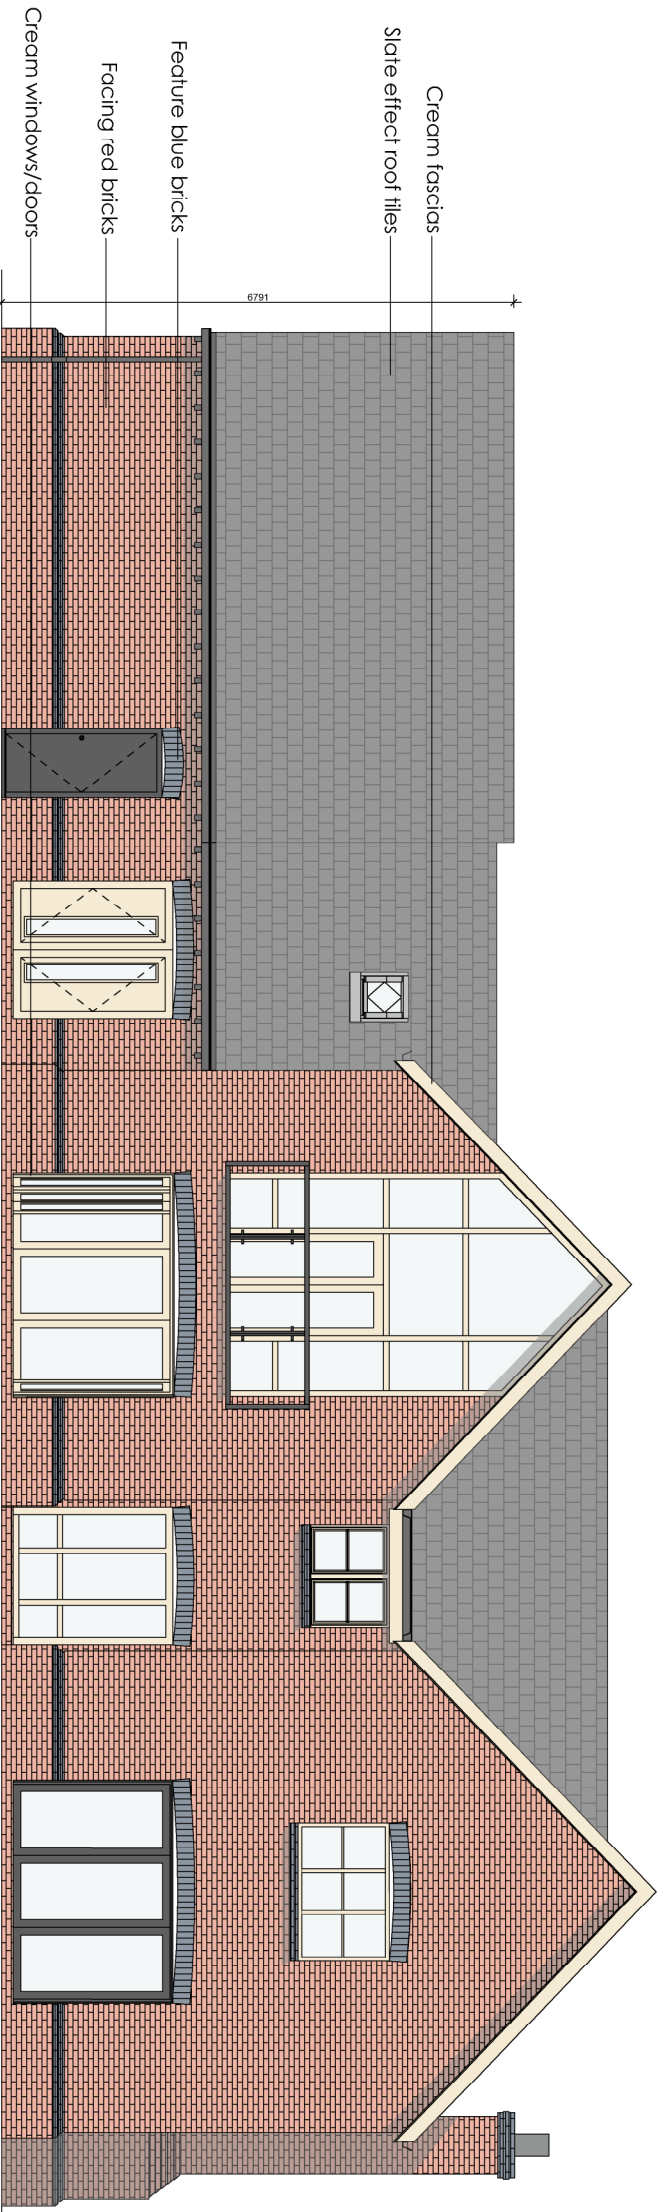


REAR ELEVATION

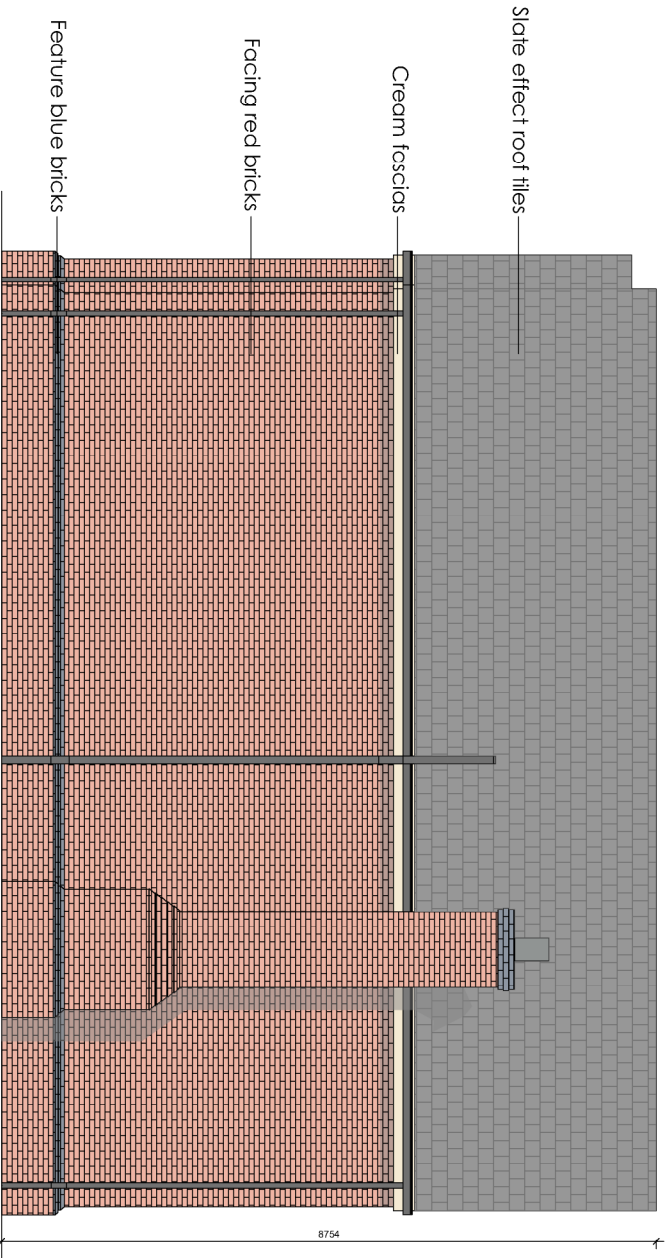

SIDE ELEVATION 2

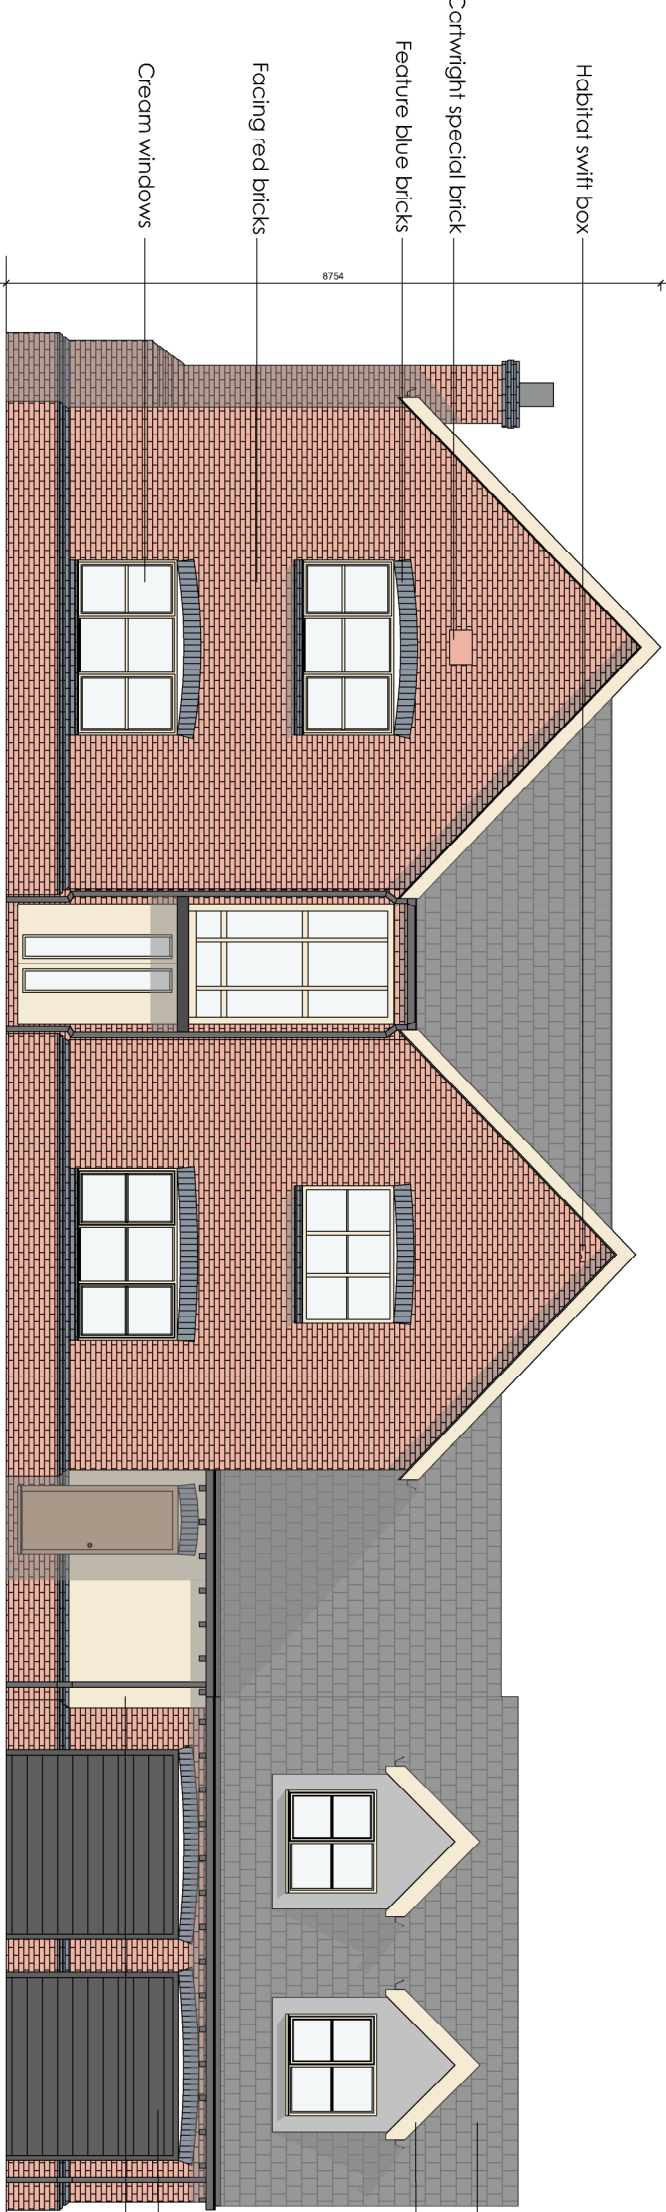

FRONT ELEVATION

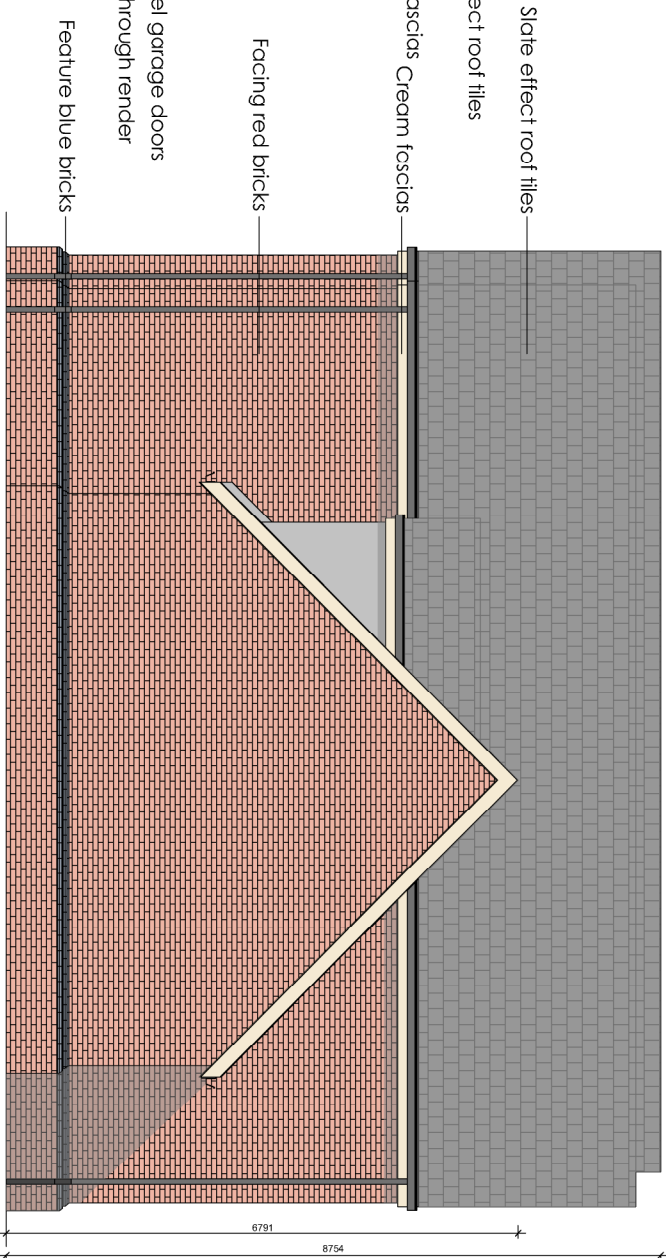

SIDE ELEVATION 1



Plot 5



Client: Cartwright Homes			
Project Title: Proposed development Maple Street Norton Jorda			
Drawing Title: Plot 5		Scale: 1/100	Sheet: A1
Author: CB		Date: Sept 23	Drawing No.: 21/132
Title: Planning		Page: 65	

DRAFT