




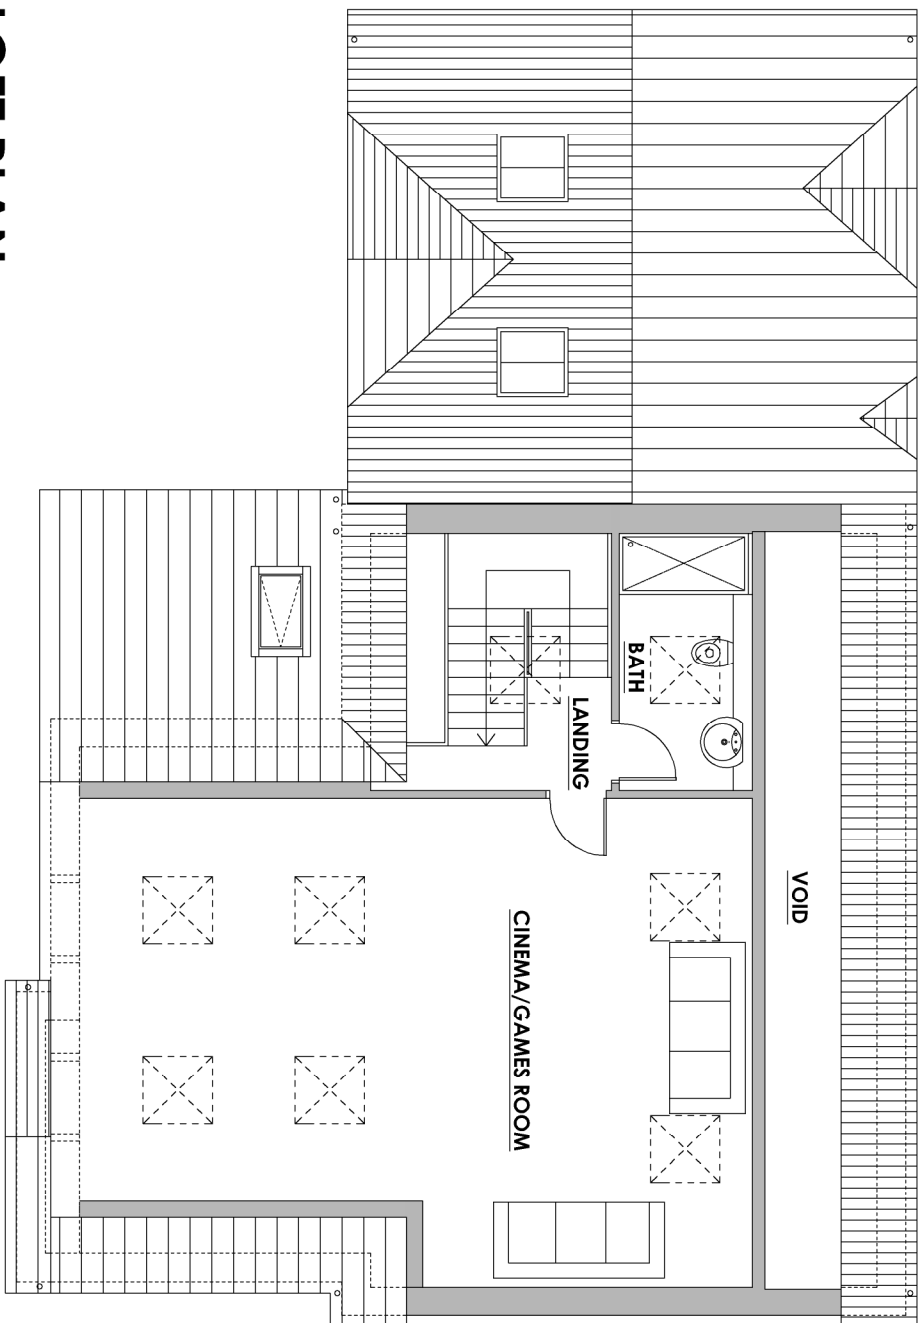


LOFT PLAN

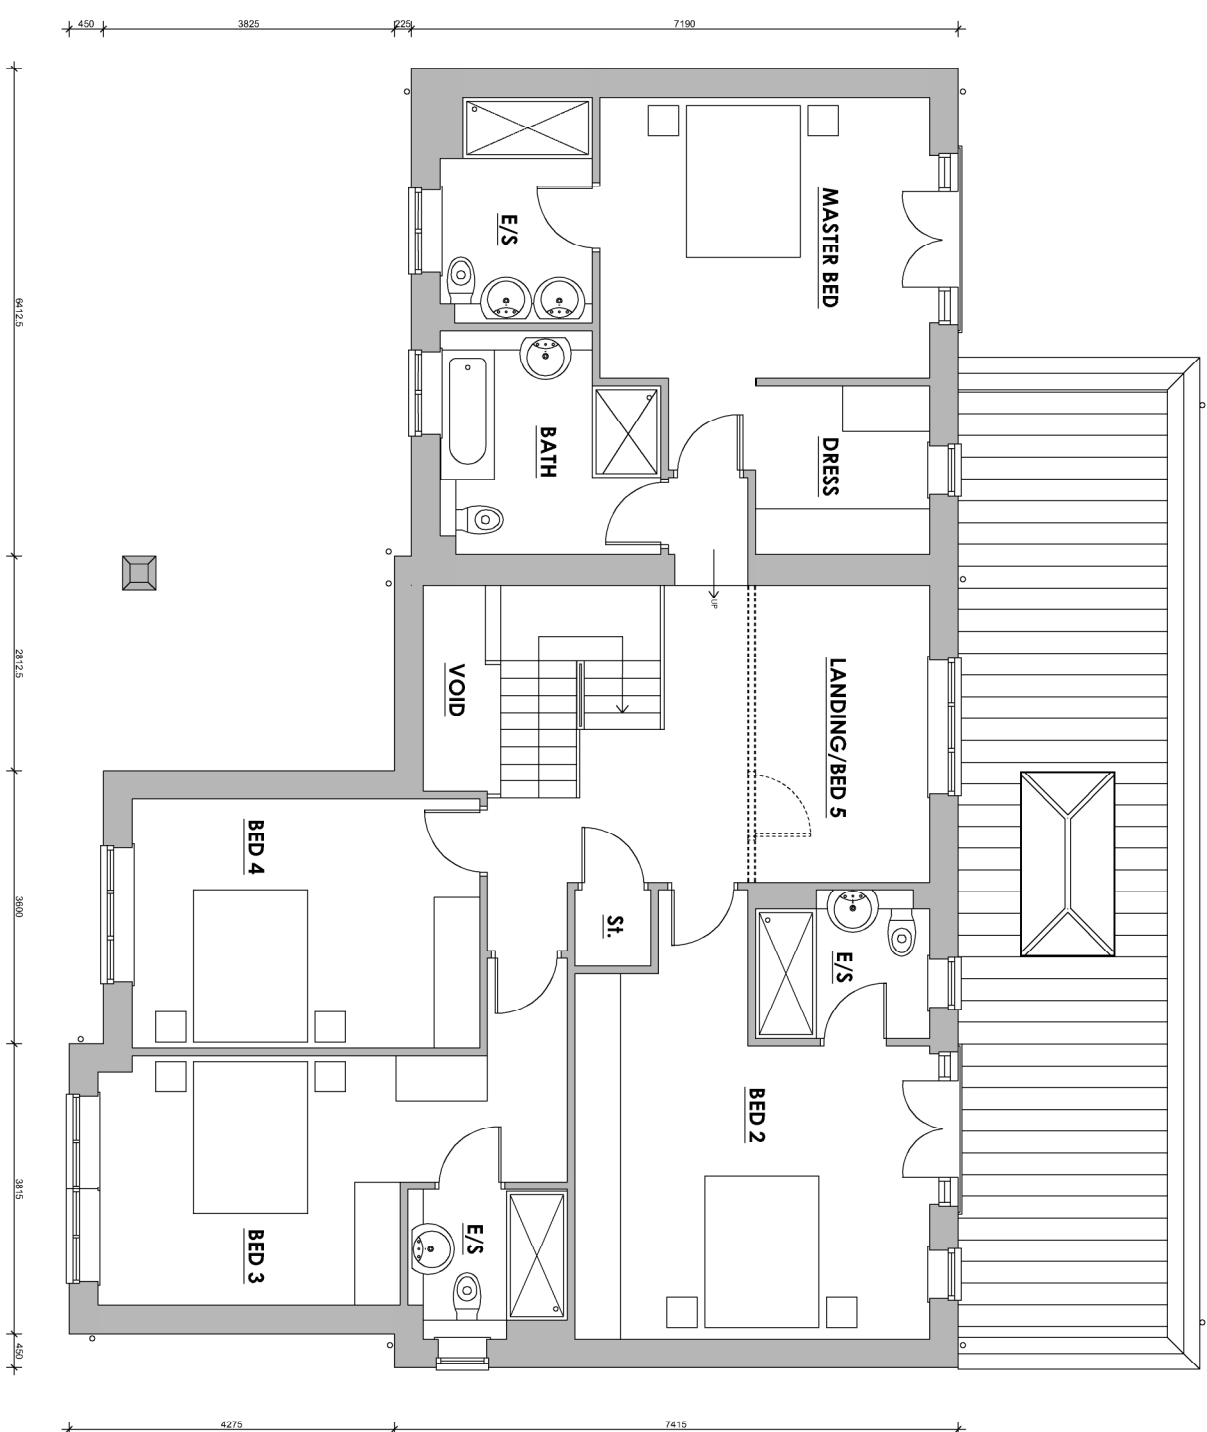


FIRST FLOOR PLAN

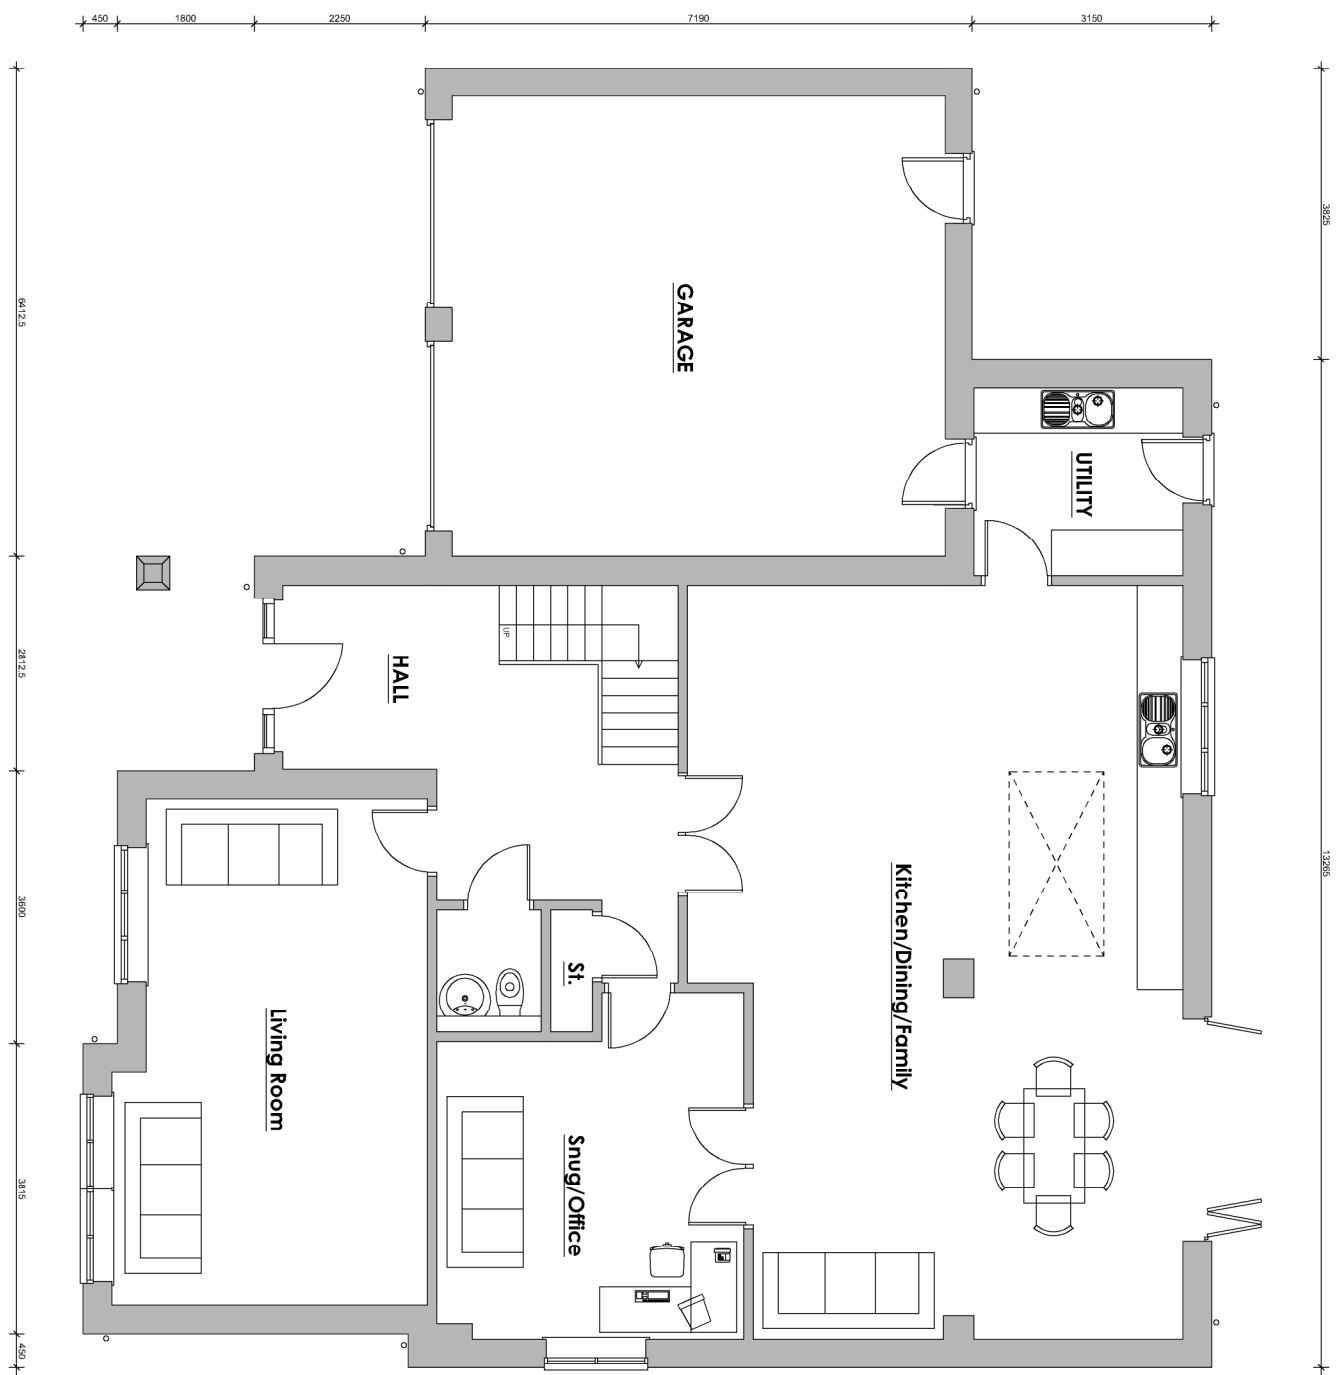


GROUND FLOOR PLAN

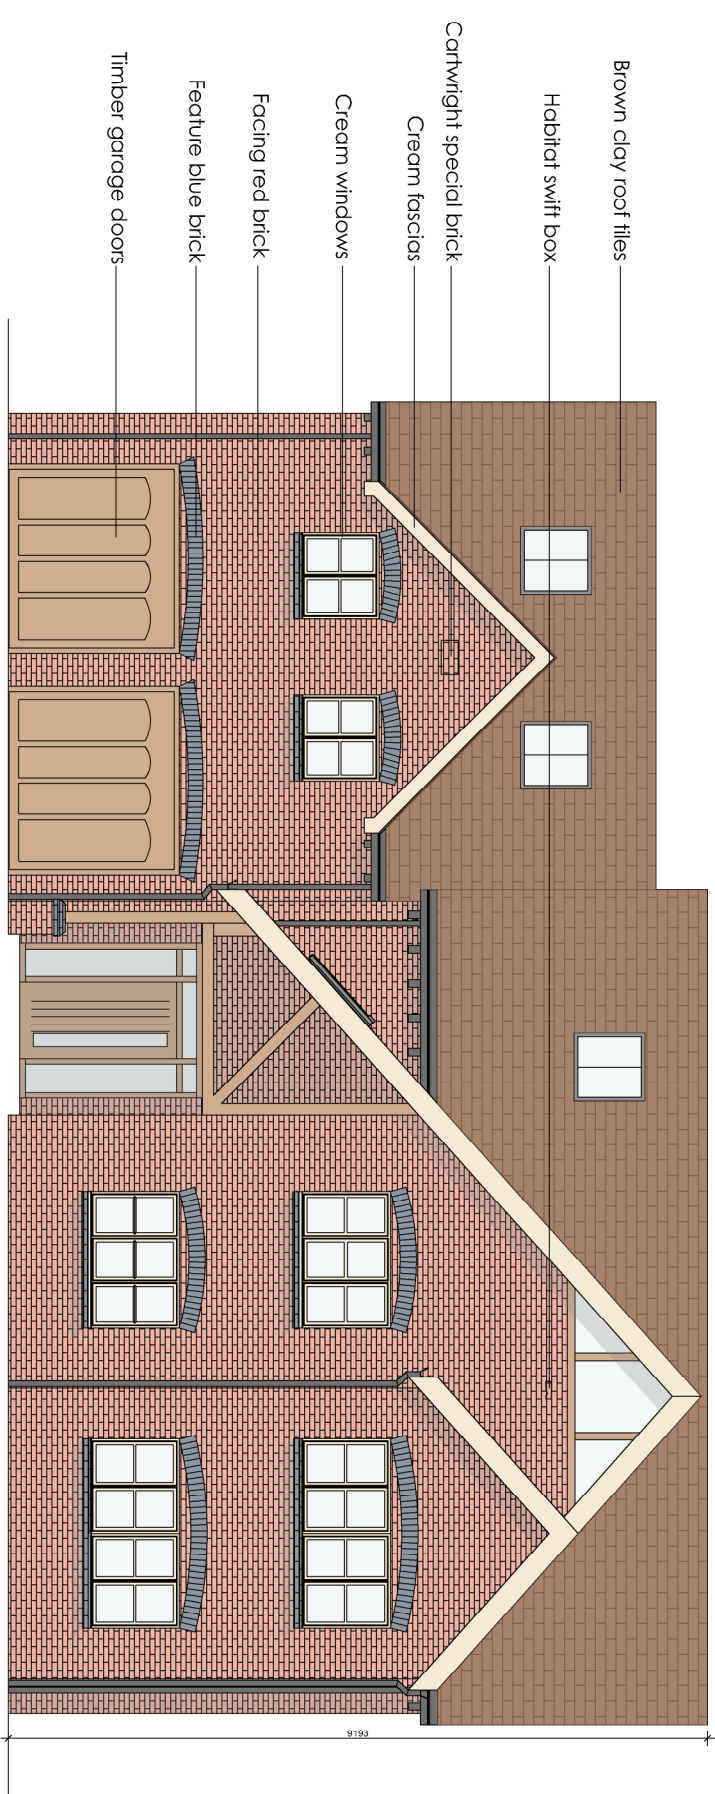


FRONT ELEVATION

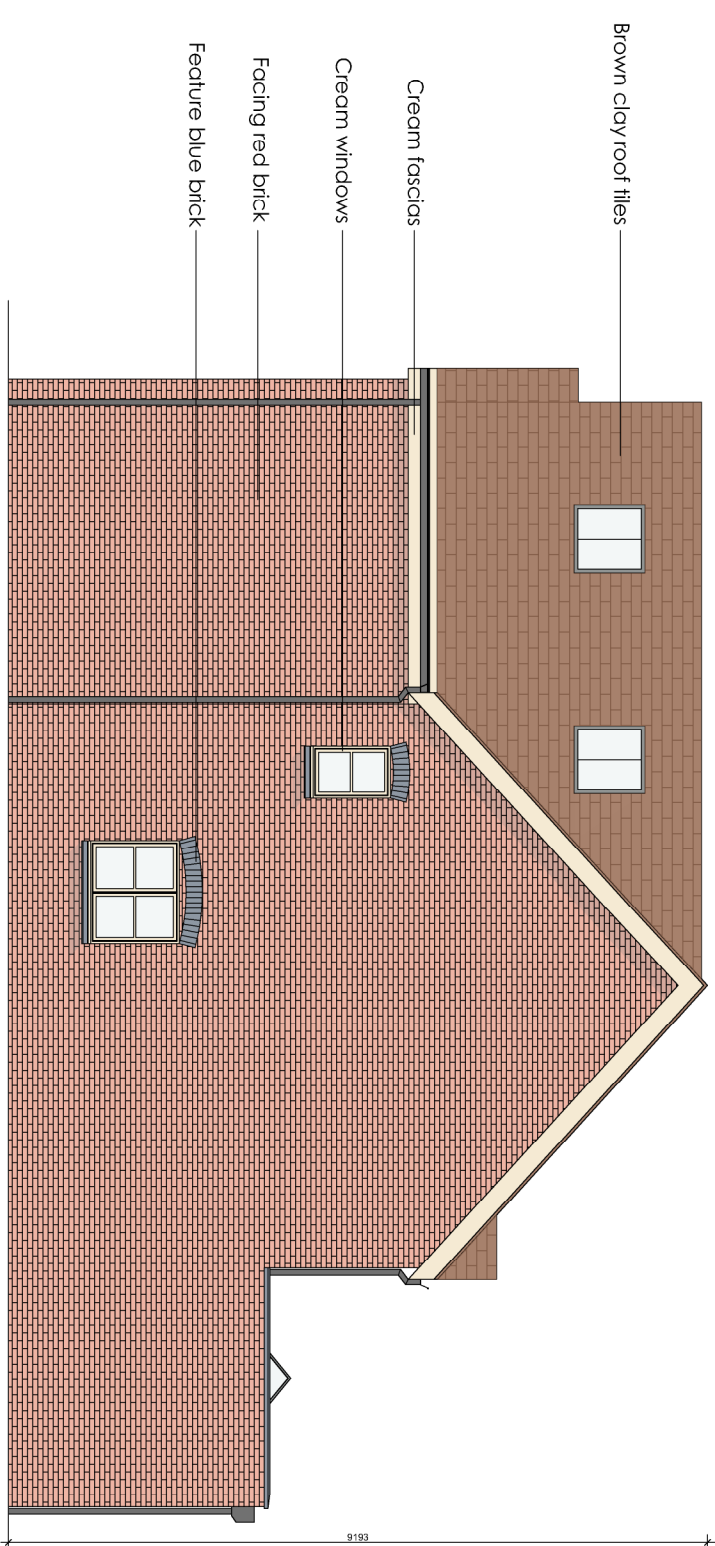

SIDE ELEVATION 1

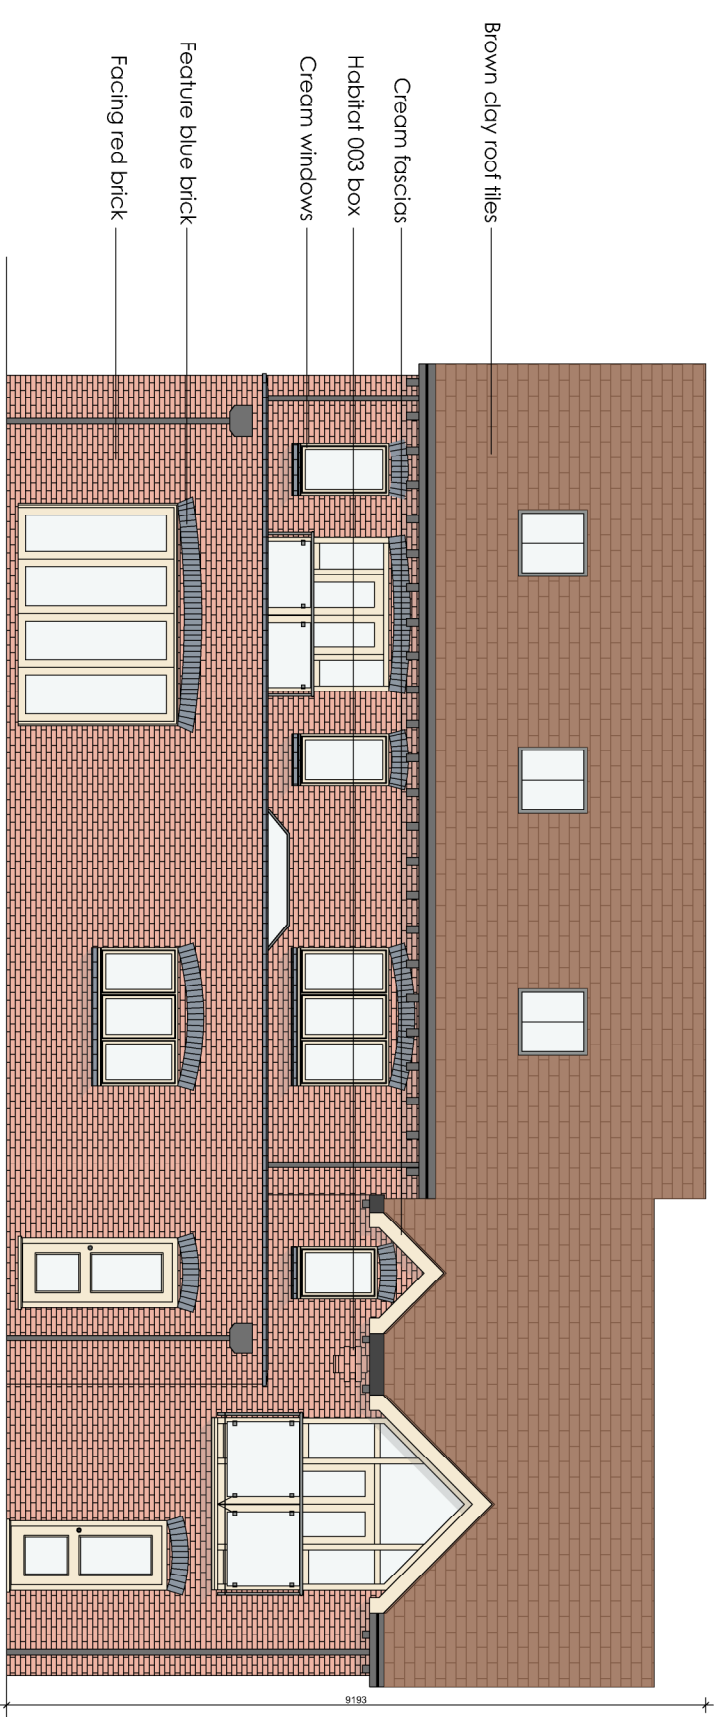

REAR ELEVATION

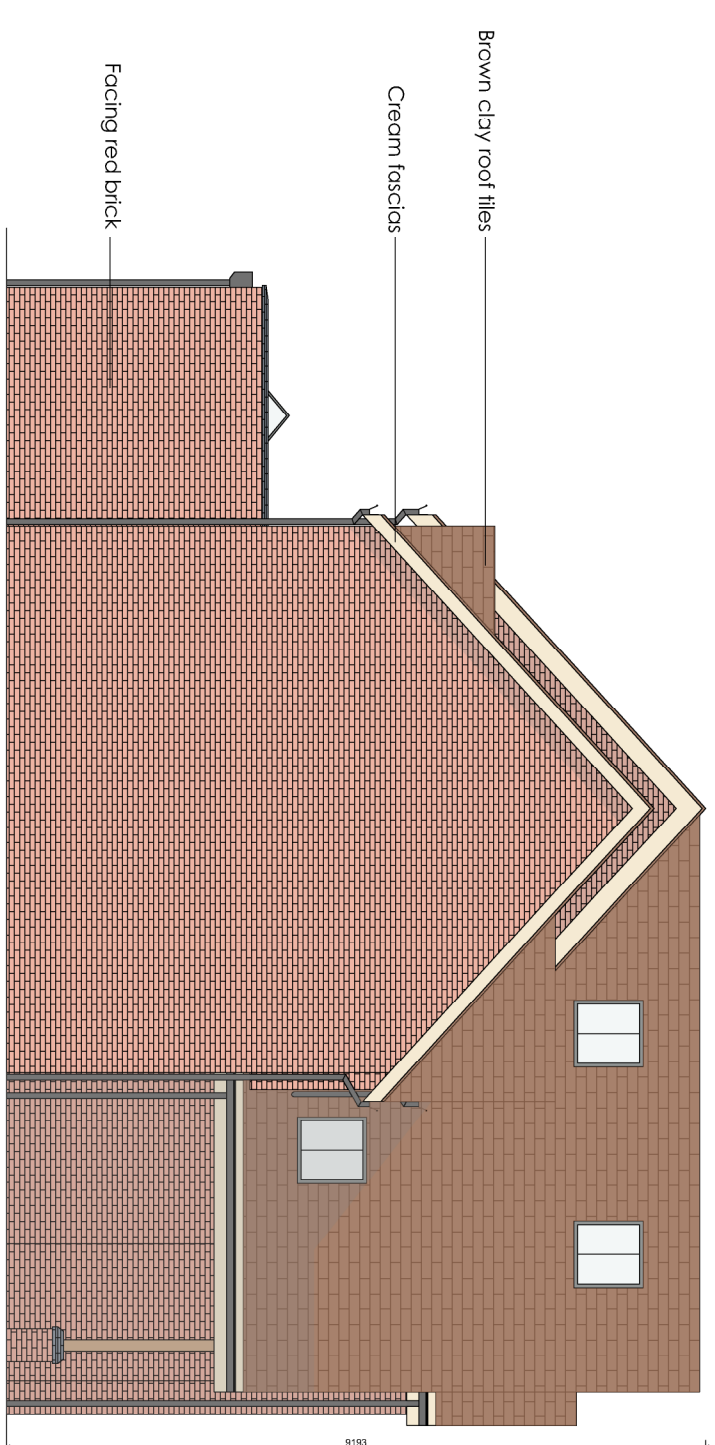

SIDE ELEVATION 2

Client	Canwright Homes		
Project Title	Proposed development Main Street Norton, Luxia		
Drawing Title	Plot 6		
Scale	1/100	Date	Sept 23
Author	CB	Sheet	A1
Scale	20m		Drawing No.
21/1/32			66
Planning			



Cartwright
HOMES

Plot 6

hayward

ARCHITECTS LTD

DRAFT