




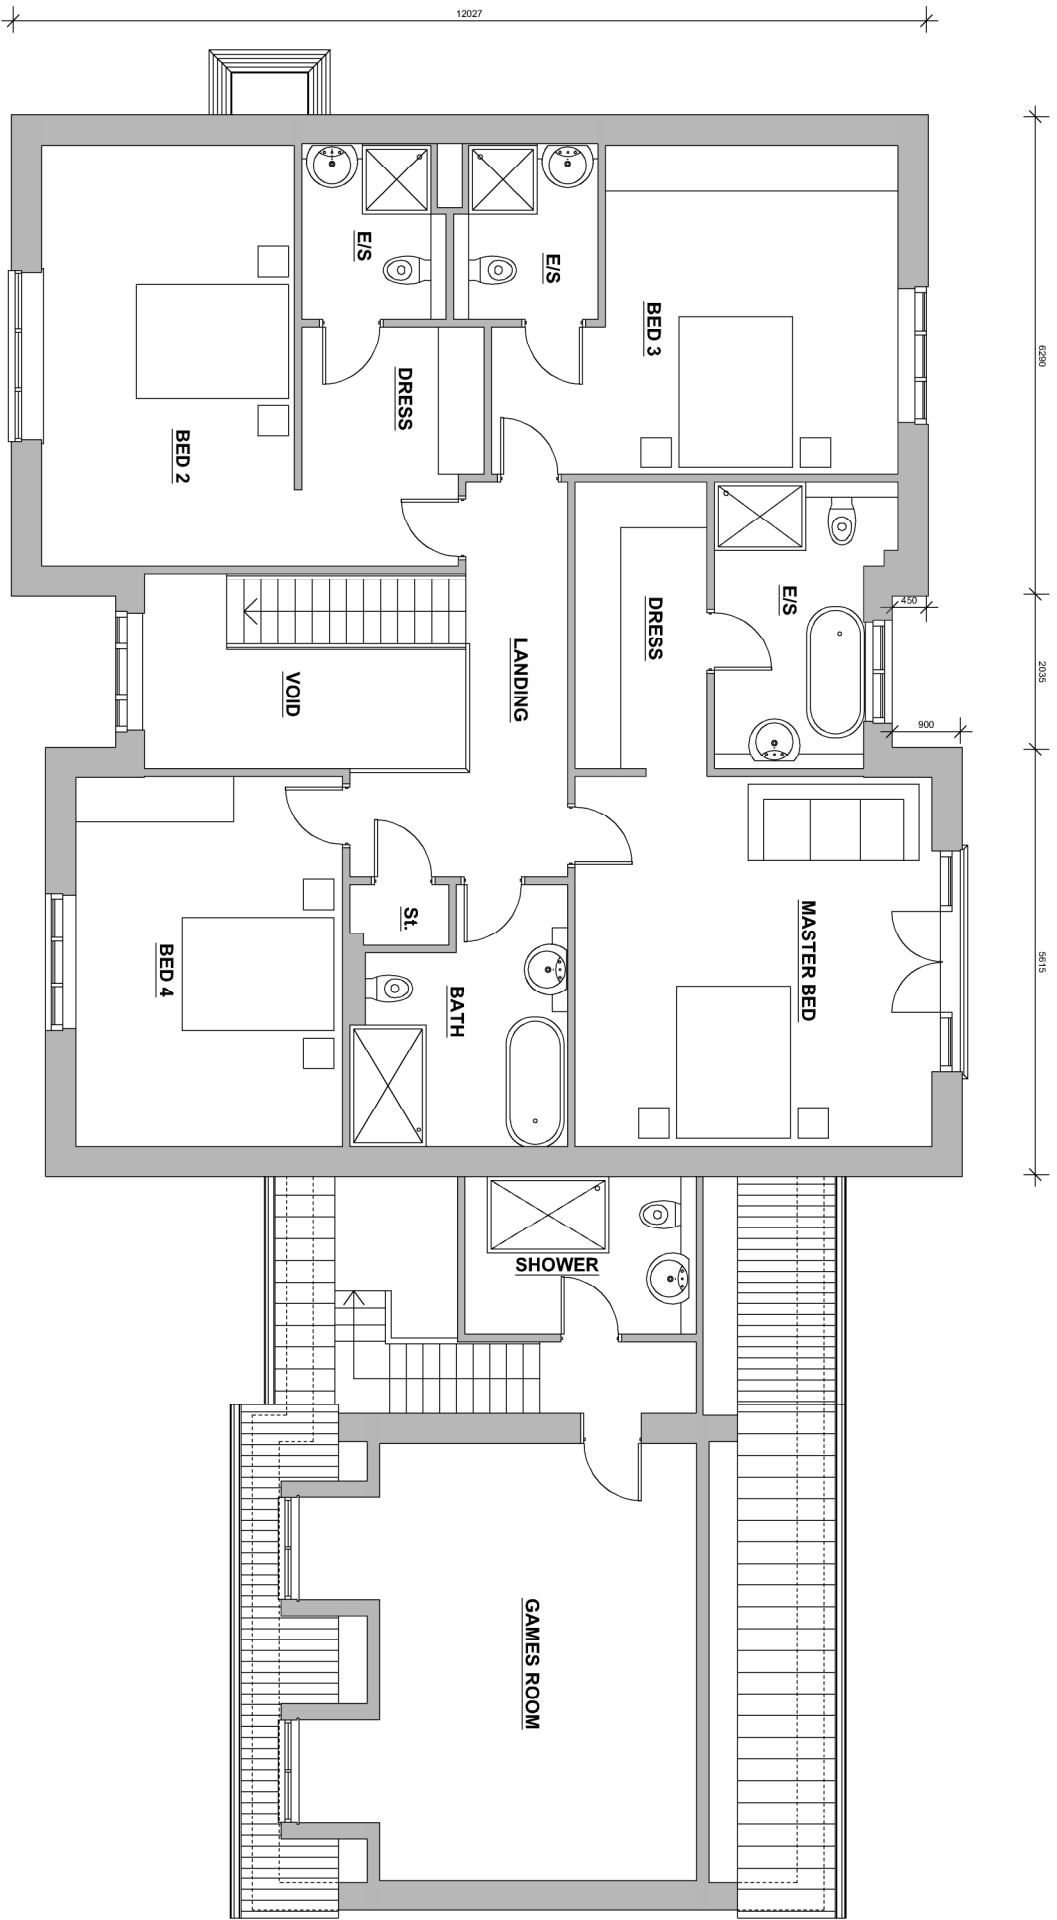

FIRST FLOOR PLAN

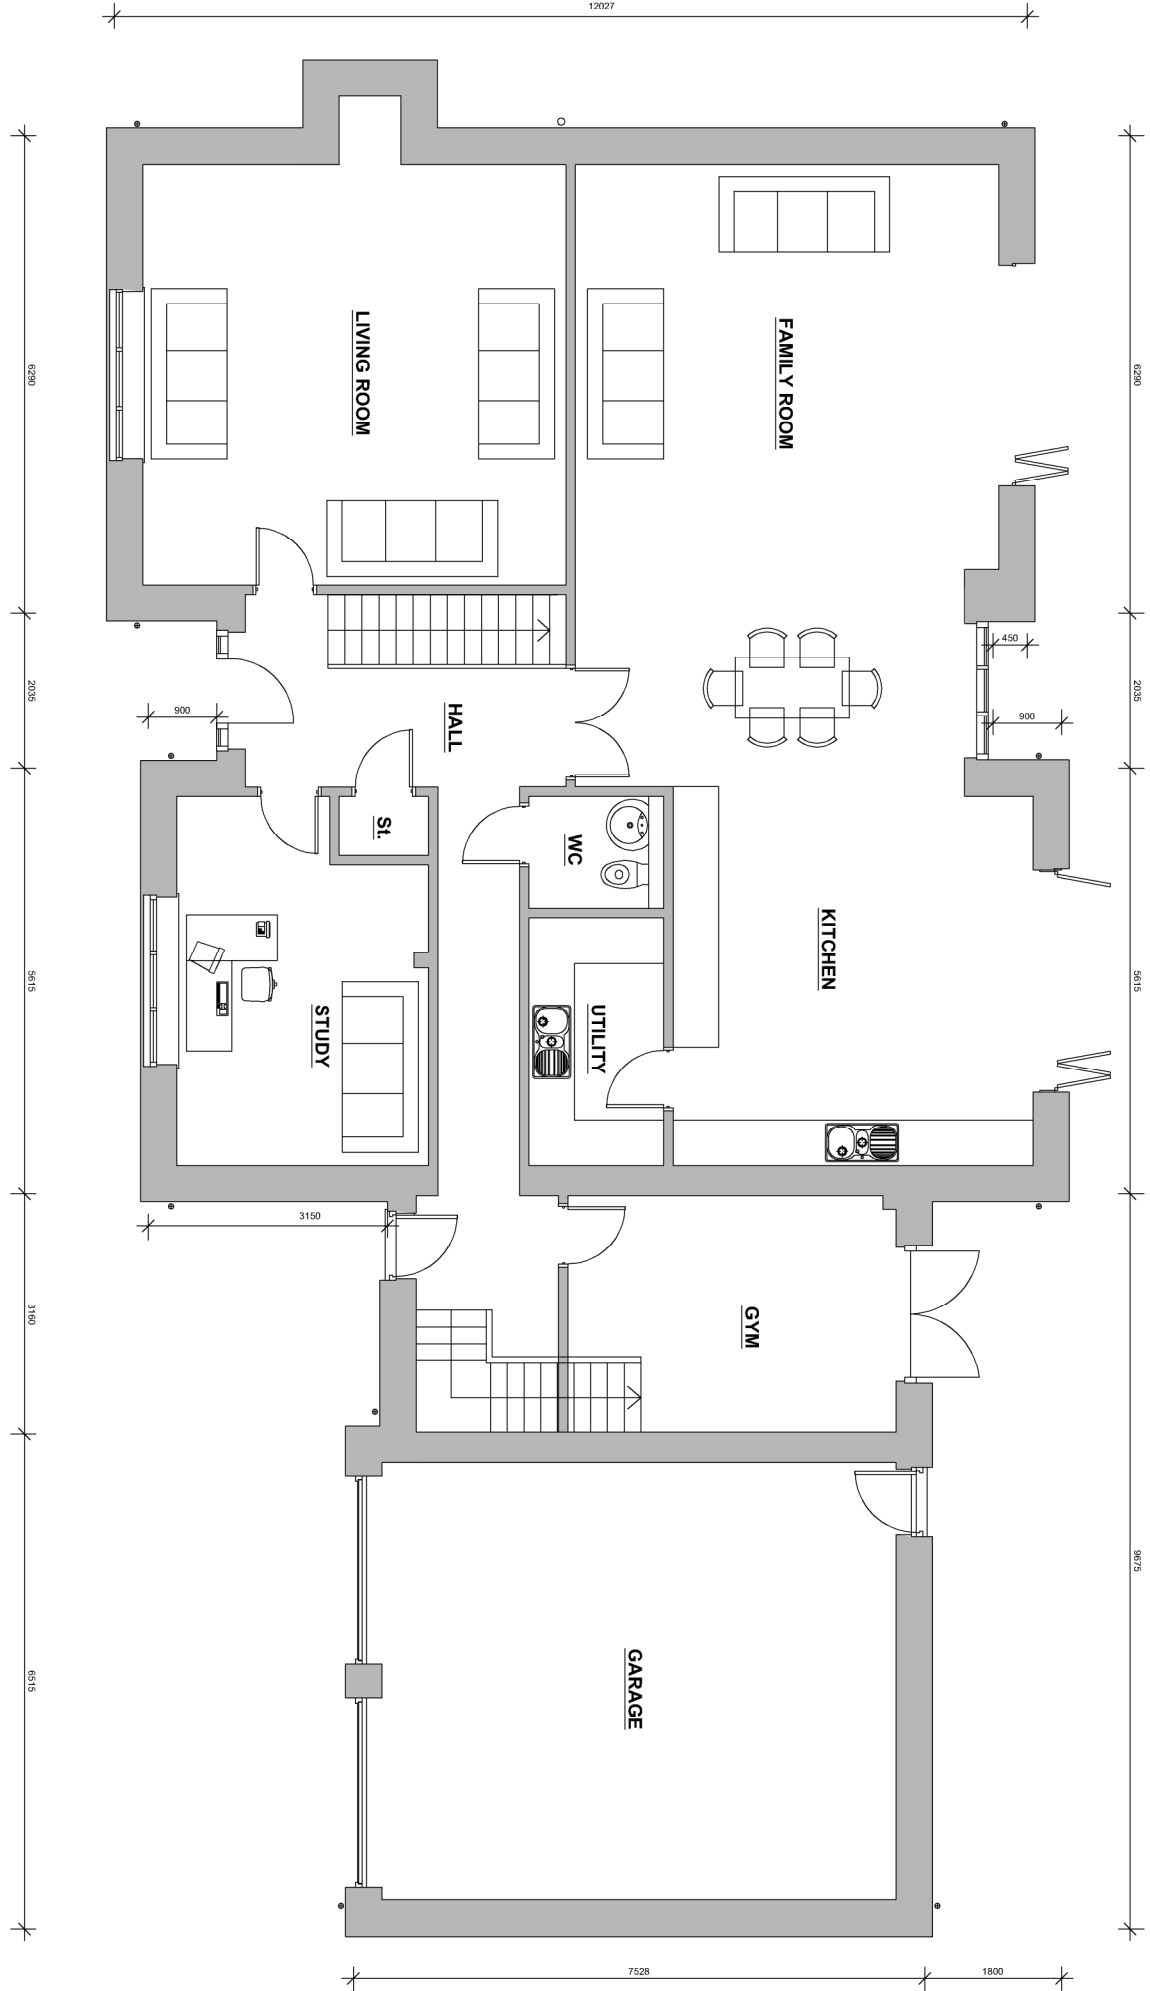


GROUND FLOOR PLAN

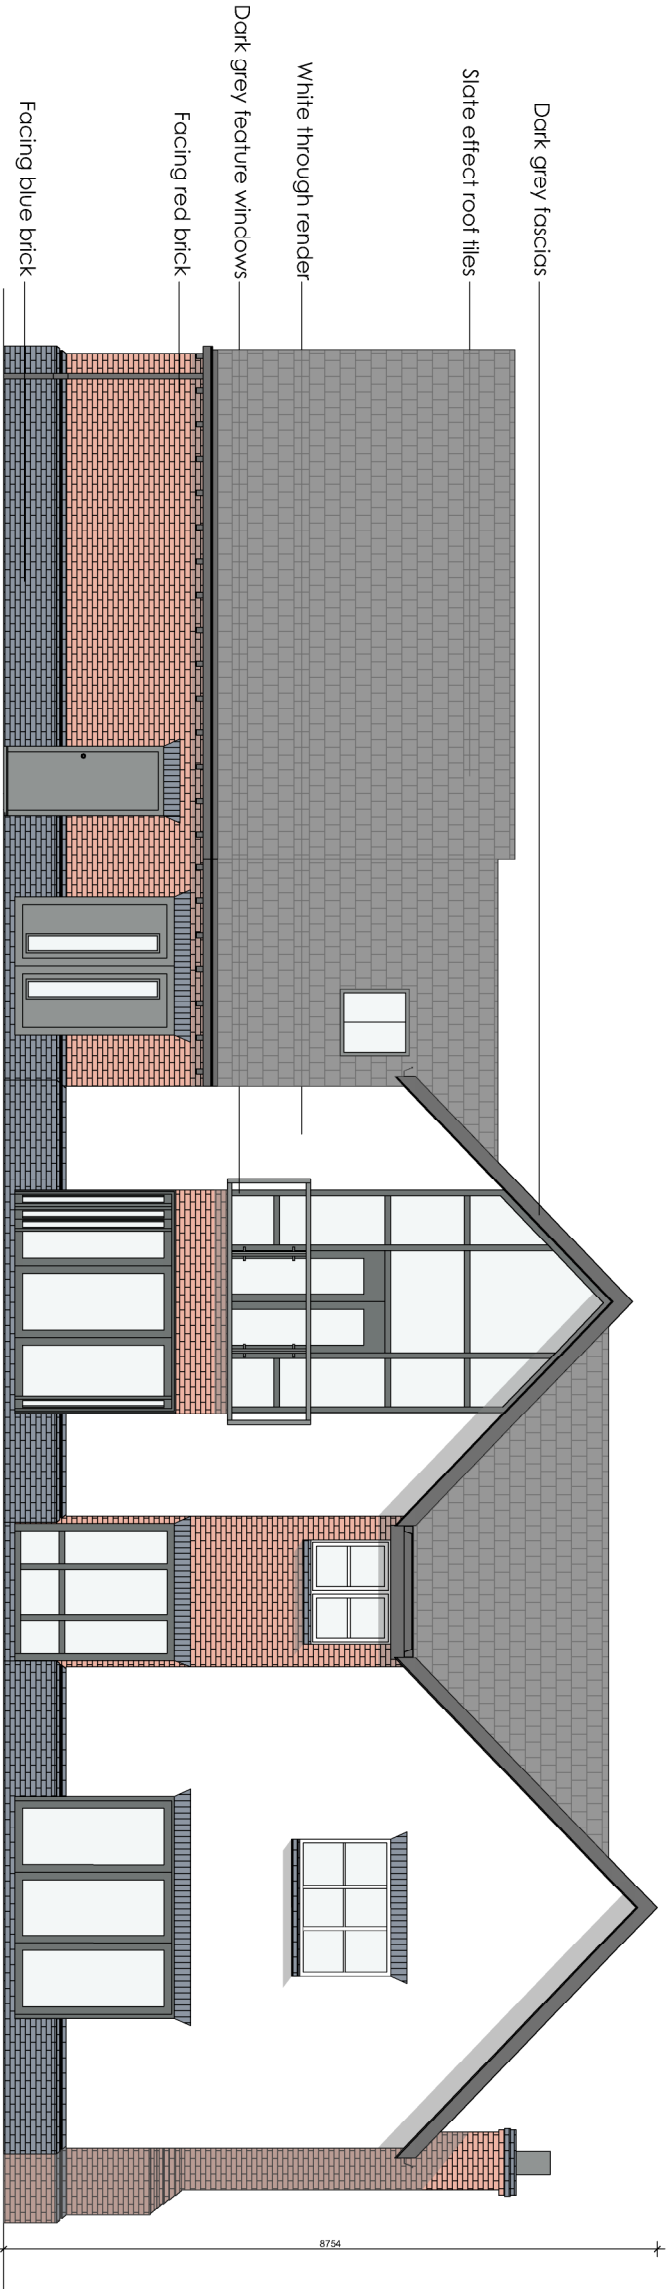


REAR ELEVATION



FRONT ELEVATION

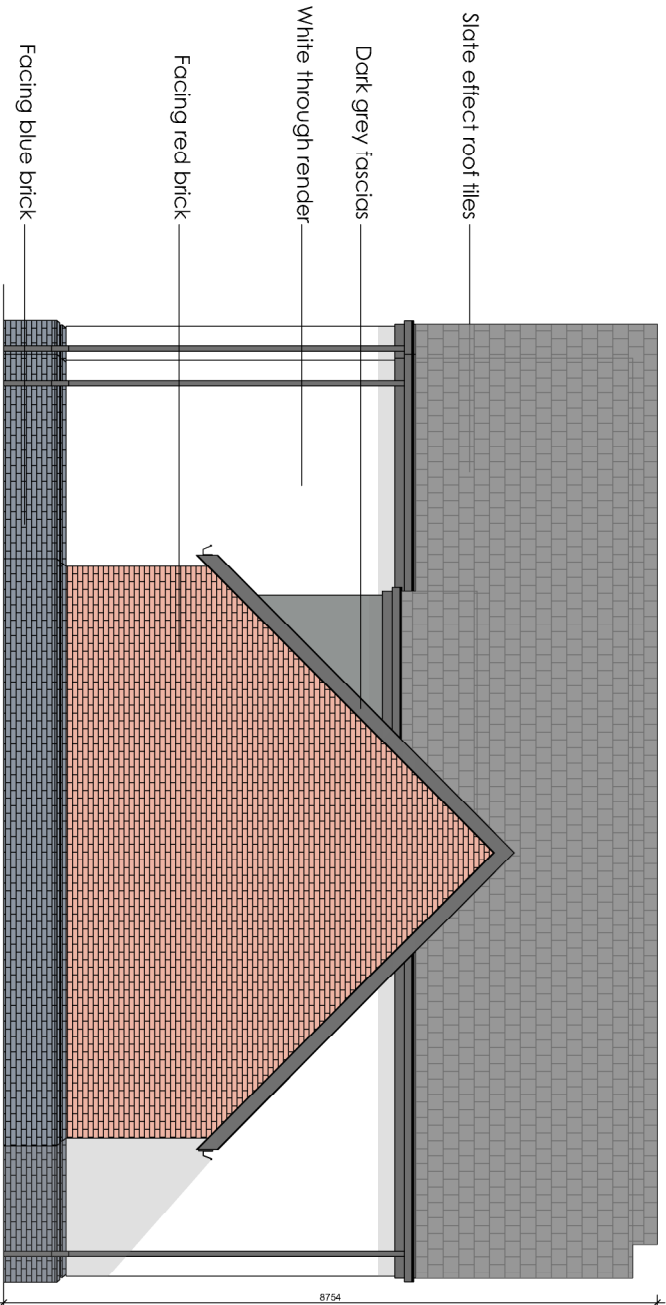

SIDE ELEVATION 1

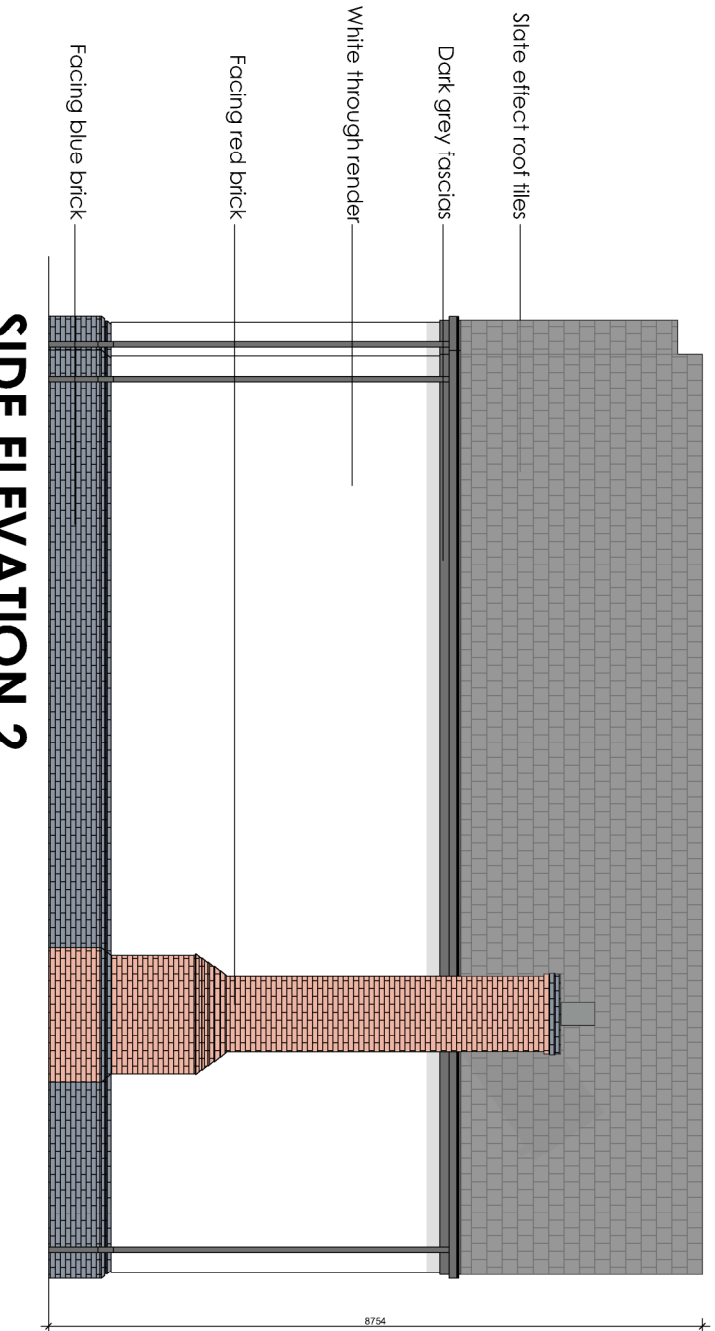

SIDE ELEVATION 2



Plot 7



Client		Cartwright Homes			
Project Title		Proposed development Main Street Norton Juxta			
Drawing Title		Plot 7			
Scale	1/100	Date	Sept 23	Sheet	A1
Author	CB				
The copyright in this drawing is held by the Architect and the Architect is not responsible for the use of the drawing for any purpose other than that for which it was prepared. The copyright in this drawing is held by the Architect and the Architect is not responsible for the use of the drawing for any purpose other than that for which it was prepared.					
Drawing No.		21/132		Drawing No. 67	
Status		BREGS			

DRAFT