


- Escape windows: cill height MAX 1100mm.
- Clear opening $\geq 0.33\text{m}^2$ & 450mm min.
- Interlinked smoke alarms Grade D1 LD2.
- Heat alarm in kitchen.
- Part O window sizes included.
- Part S: 7kW EV charging.
- Rooflights: Dakea Ultima 660x1180.
- Side-hung casements (EA hinges allowed).

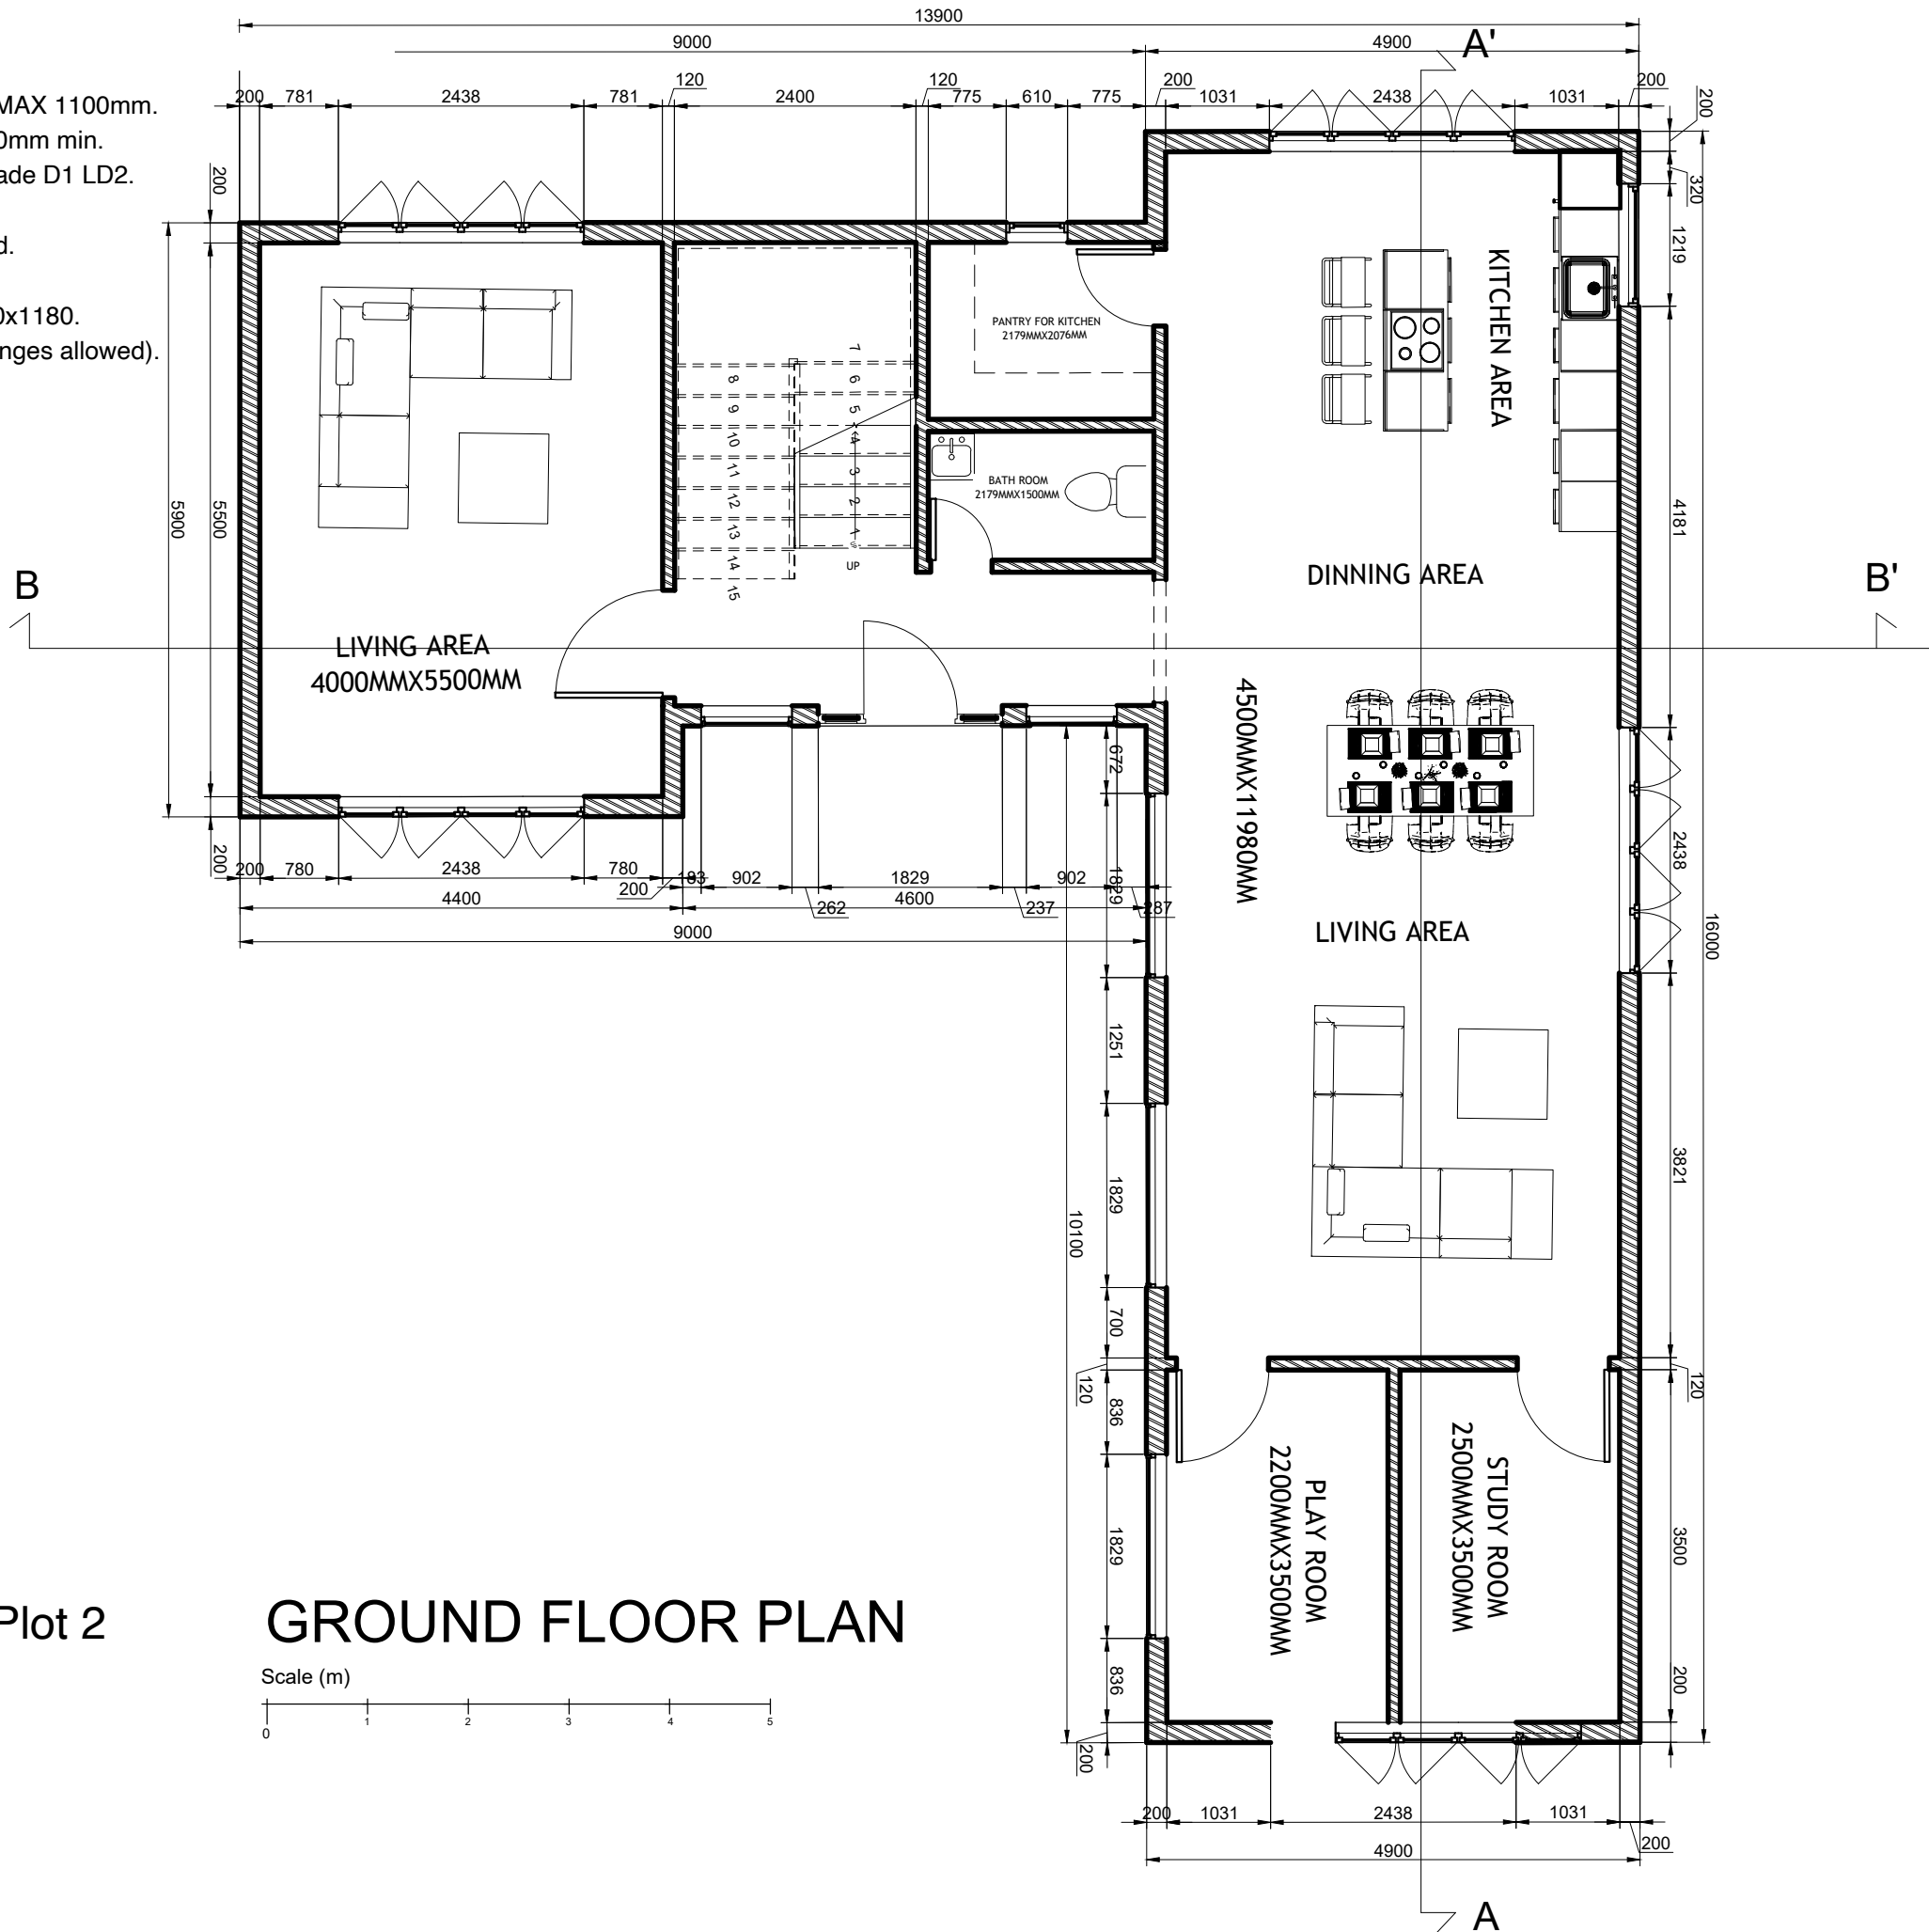

NOTES

NUM	REVISION	NUM

ADDRESS

Plot 2

ISSUE

DR01/LE6

CLIENT

SHEET TITLE

PLANS

DATE

NOV 2025

PAPER SZIE

A3

SCALE


1:70

DRAWN BY

SHEET NO


CHECKED BY

- Escape windows: cill height MAX 1100mm.
- Clear opening $\geq 0.33\text{m}^2$ & 450mm min.
- Interlinked smoke alarms Grade D1 LD2.
- Heat alarm in kitchen.
- Part O window sizes included.
- Part S: 7kW EV charging.
- Rooflights: Dakea Ultima 660x1180mm.
- Side-hung casements (EA hinges allowed).

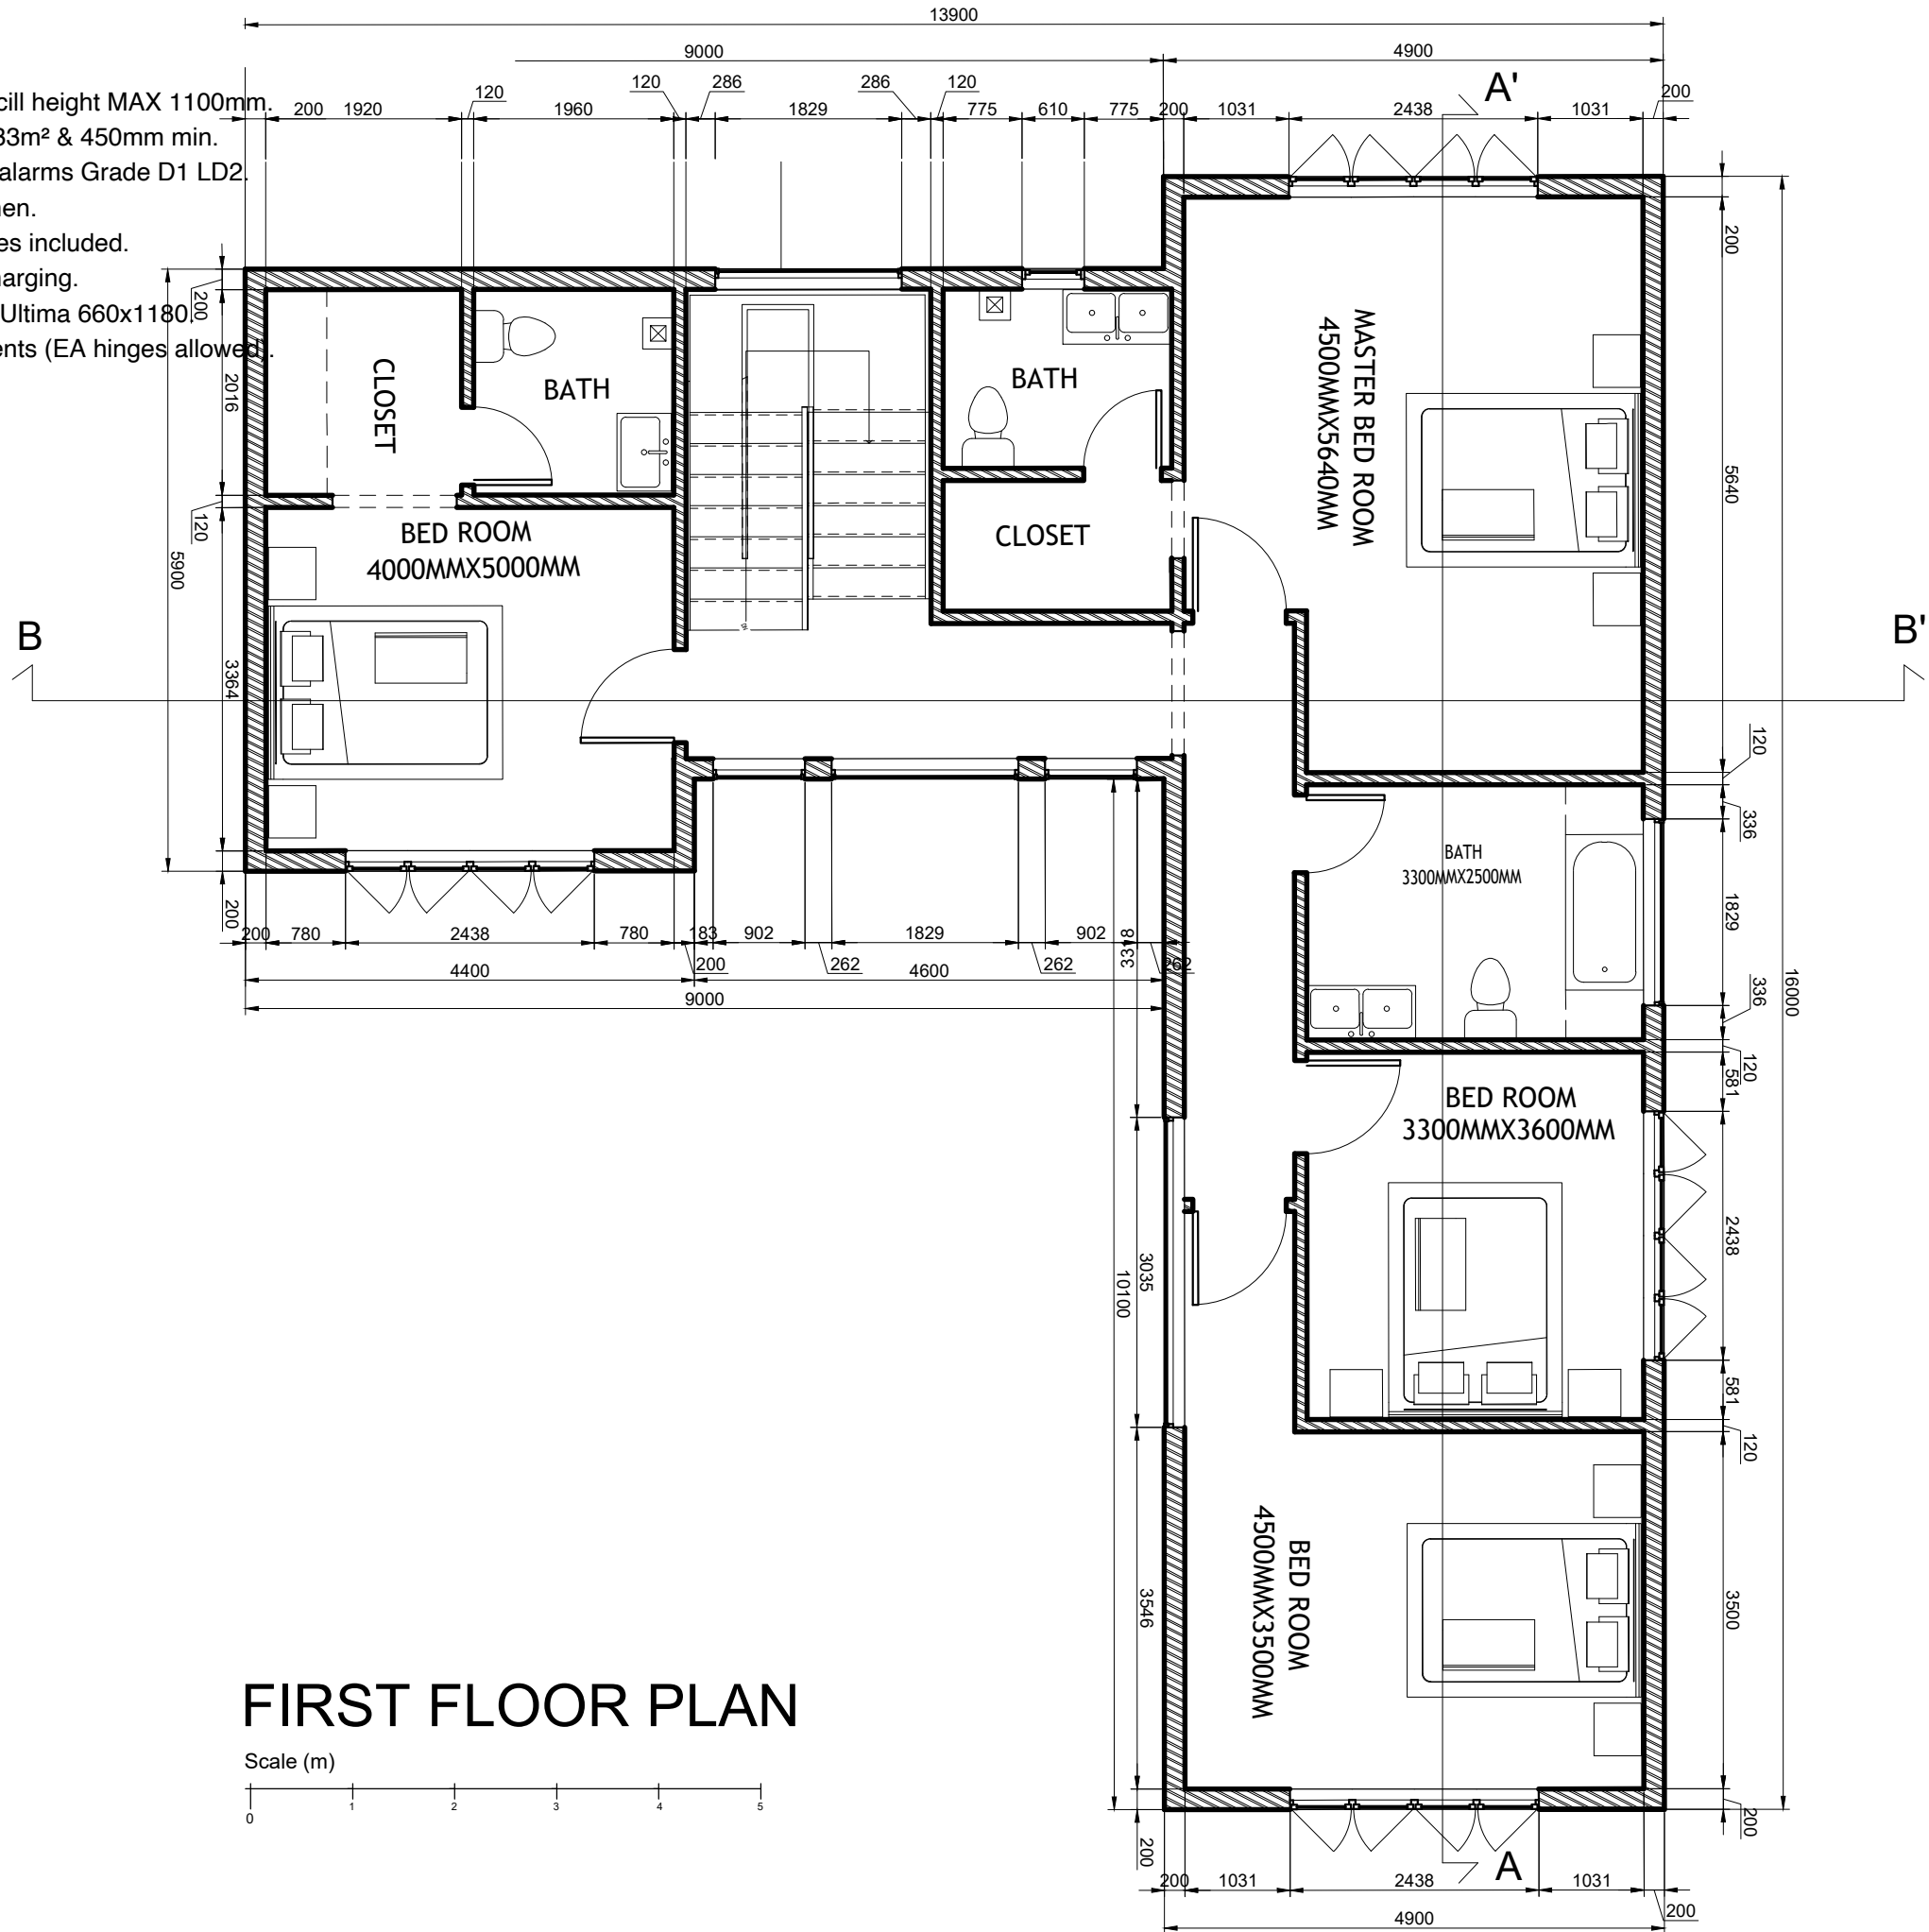

FIRST FLOOR PLAN


Scale (m)

 

NOTES

NUM	REVISION	NUM
ADDRESS		
ISSUE		
DR02/LE6		
CLIENT		
SHEET TITLE		
PLANS		
DATE	PAPER SZIE	
NOV 2025	A3	
SCALE	SHEET NO	
1:70		
DRAWN BY		
CHECKED BY		

- Escape windows: cill height MAX 1100mm.
- Clear opening $\geq 0.33\text{m}^2$ & 450mm min.
- Interlinked smoke alarms Grade D1 LD2.
- Heat alarm in kitchen.
- Part O window sizes included.
- Part S: 7kW EV charging.
- Rooflights: Dakea Ultima 660x1180.
- Side-hung casements (EA hinges allowed).

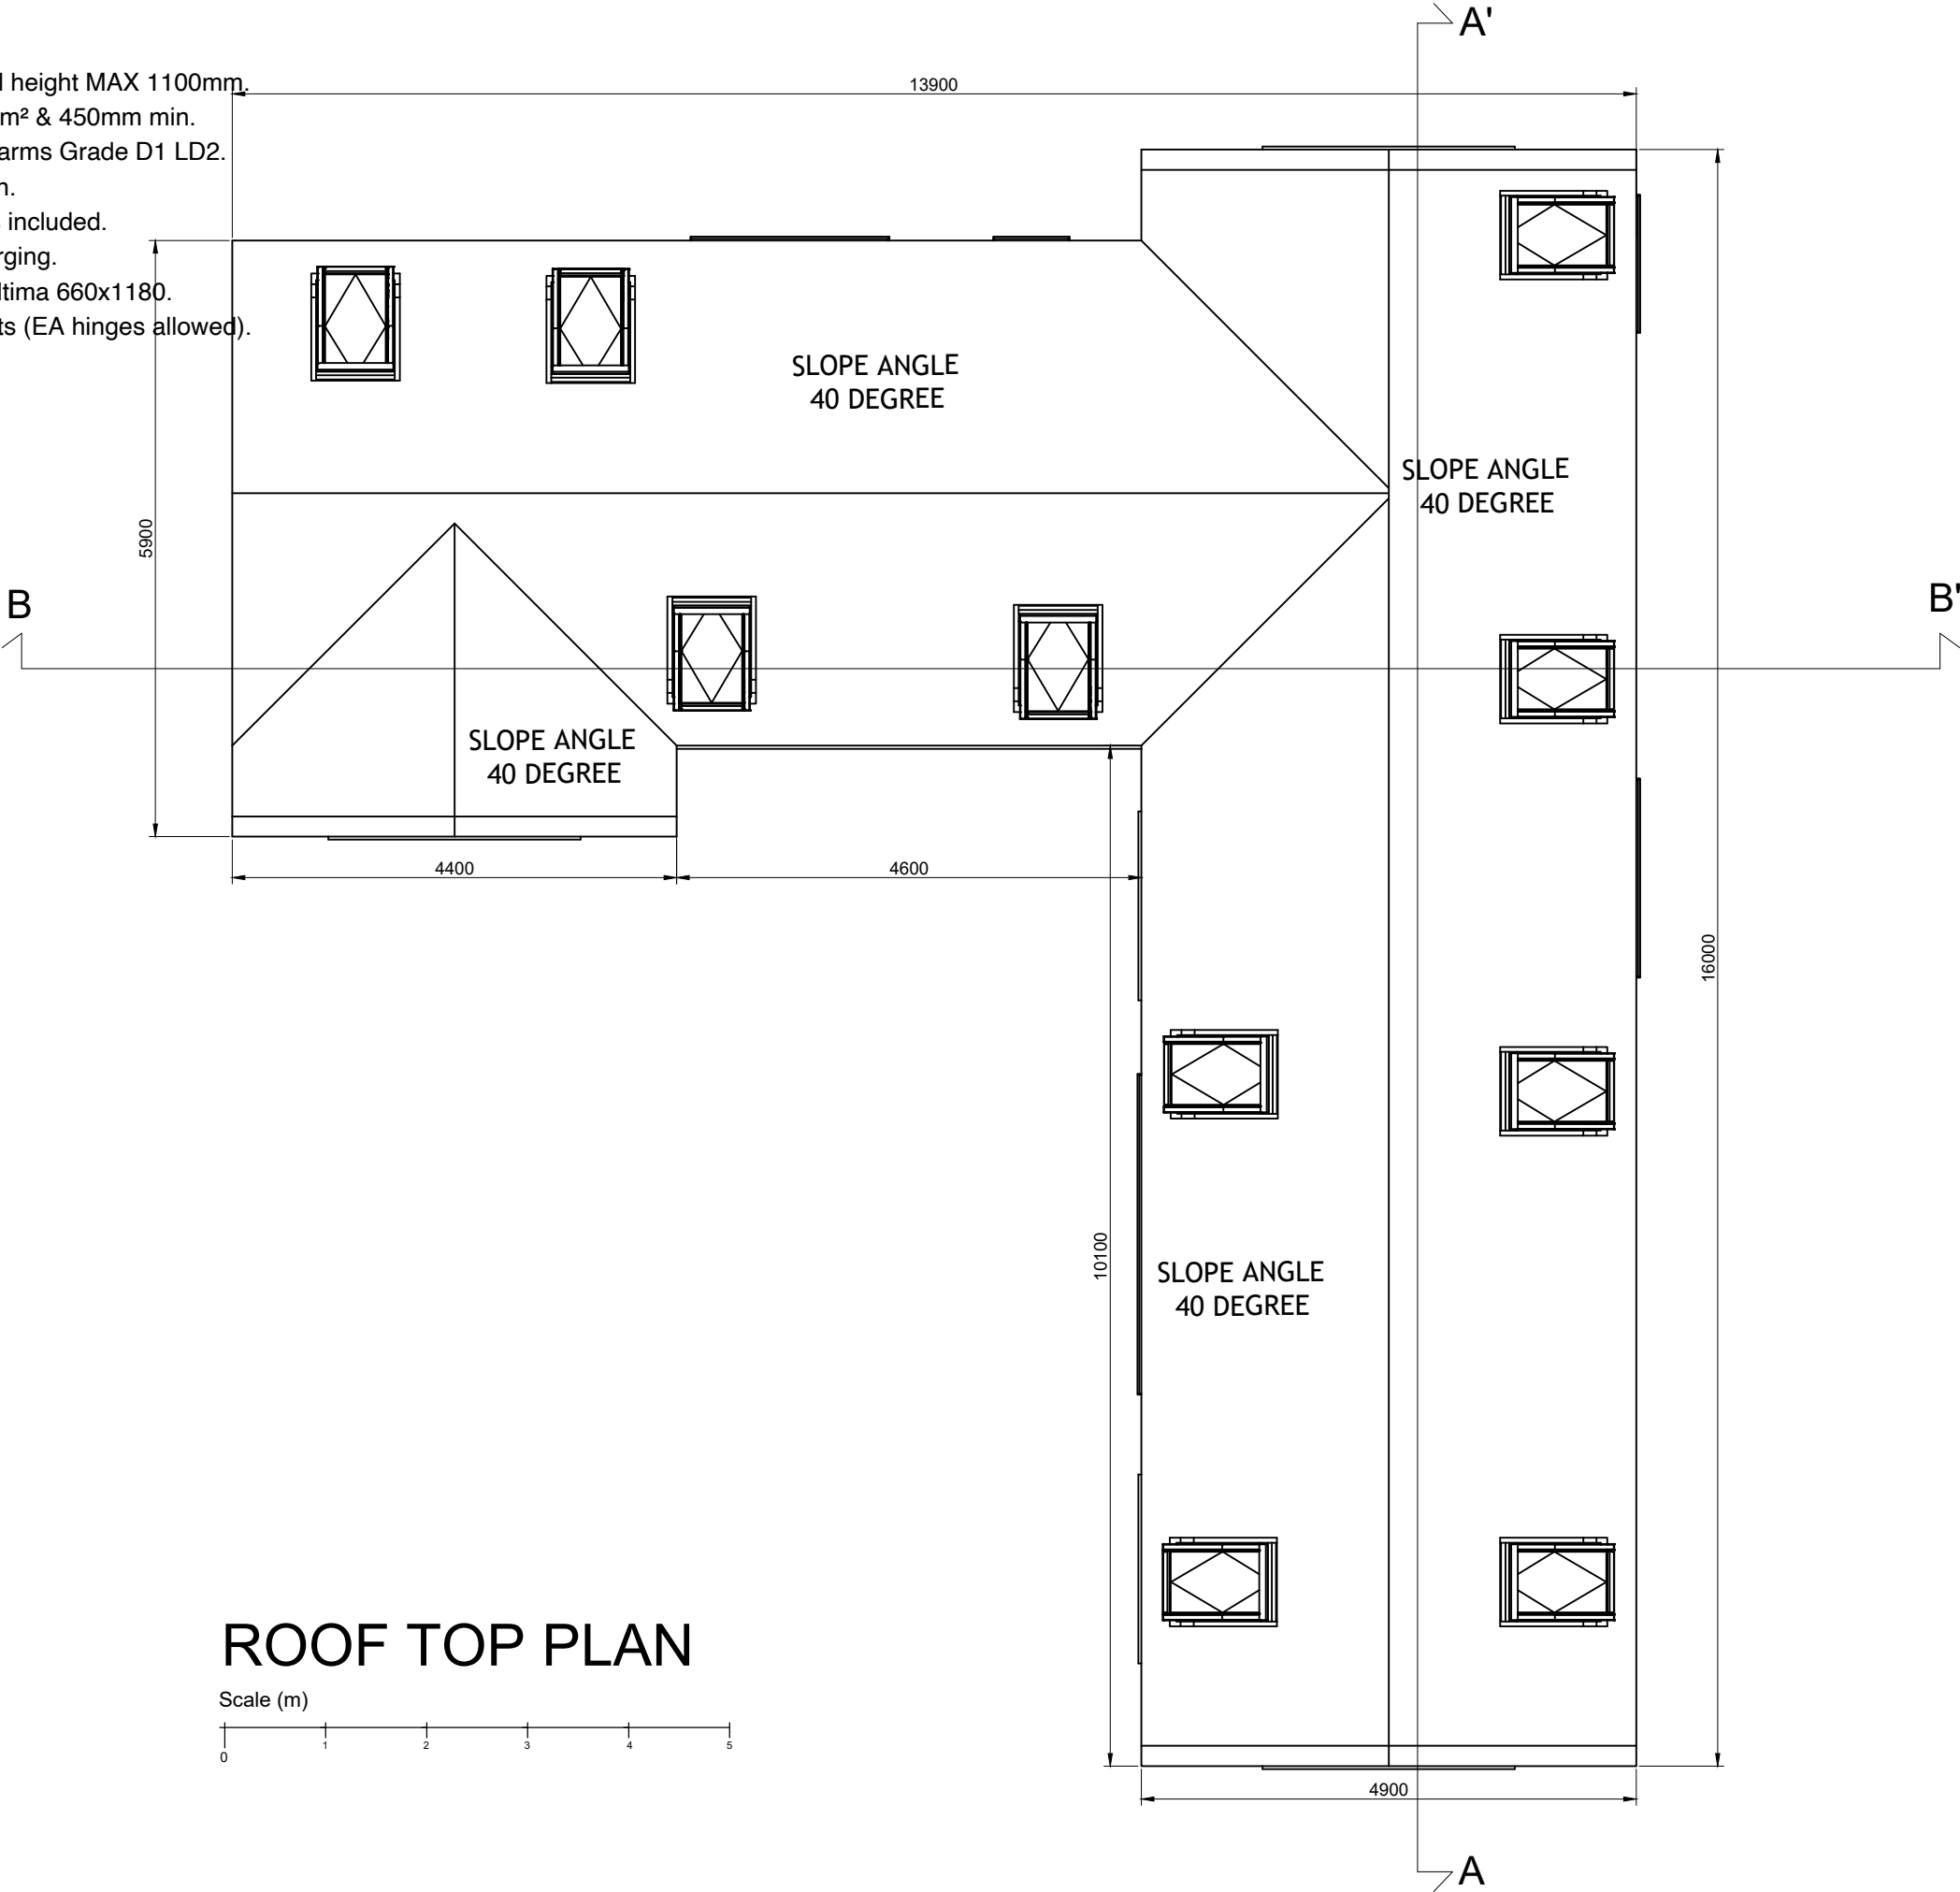


ROOF TOP PLAN




NOTES		
NUM	REVISION	NUM
ADDRESS		
ISSUE DR03/LE6		
CLIENT		
SHEET TITLE PLANS		
DATE NOV 2025		PAPER SZIE A3
SCALE 1:70		
DRAWN BY		SHEET NO
CHECKED BY		

- Escape windows: cill height MAX 1100mm.
- Clear opening $\geq 0.33\text{m}^2$ & 450mm min.
- Interlinked smoke alarms Grade D1 LD2.
- Heat alarm in kitchen.
- Part O window sizes included.
- Part S: 7kW EV charging.
- Rooflights: Dakea Ultima 660x1180.
- Side-hung casements (EA hinges allowed)

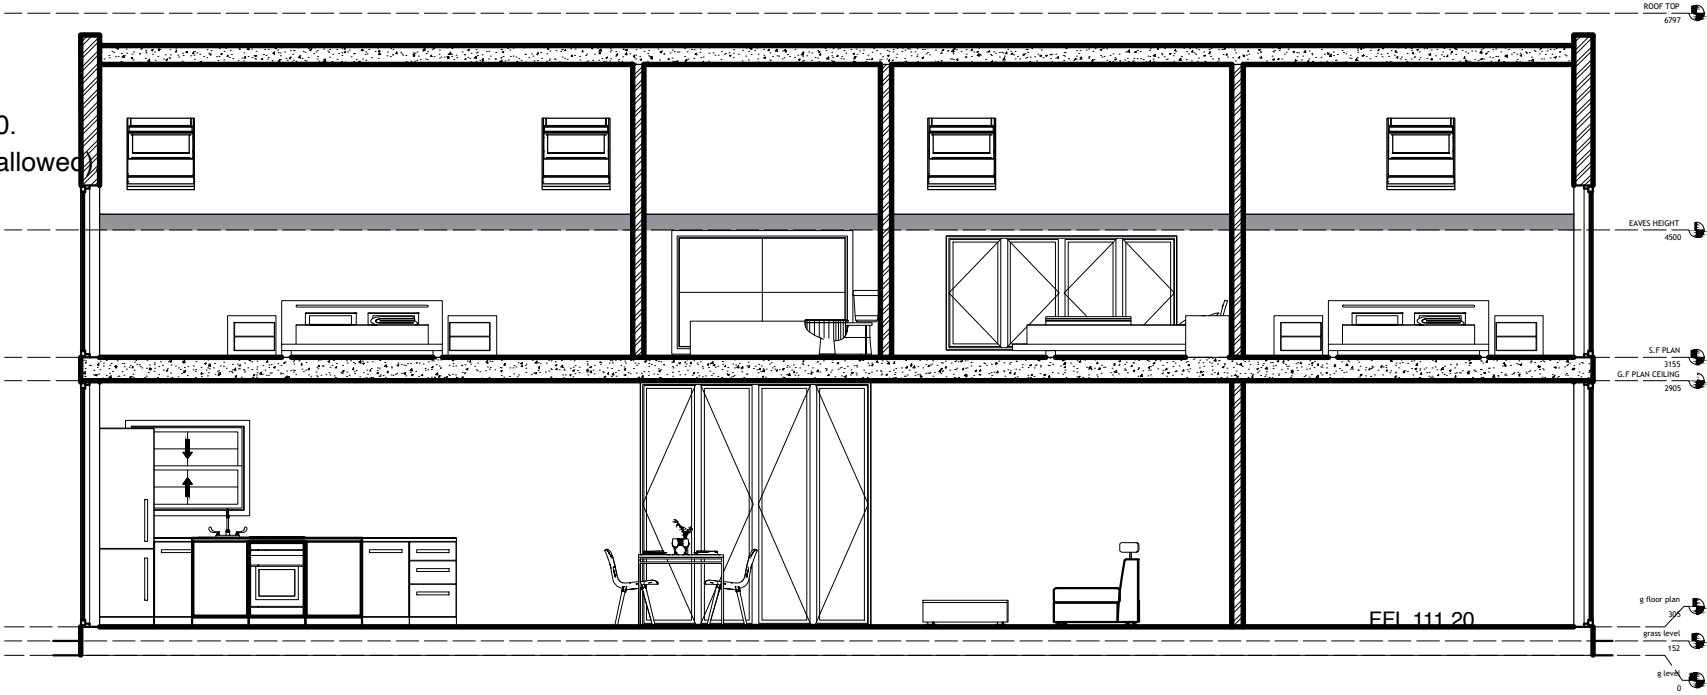

SECTION AA'

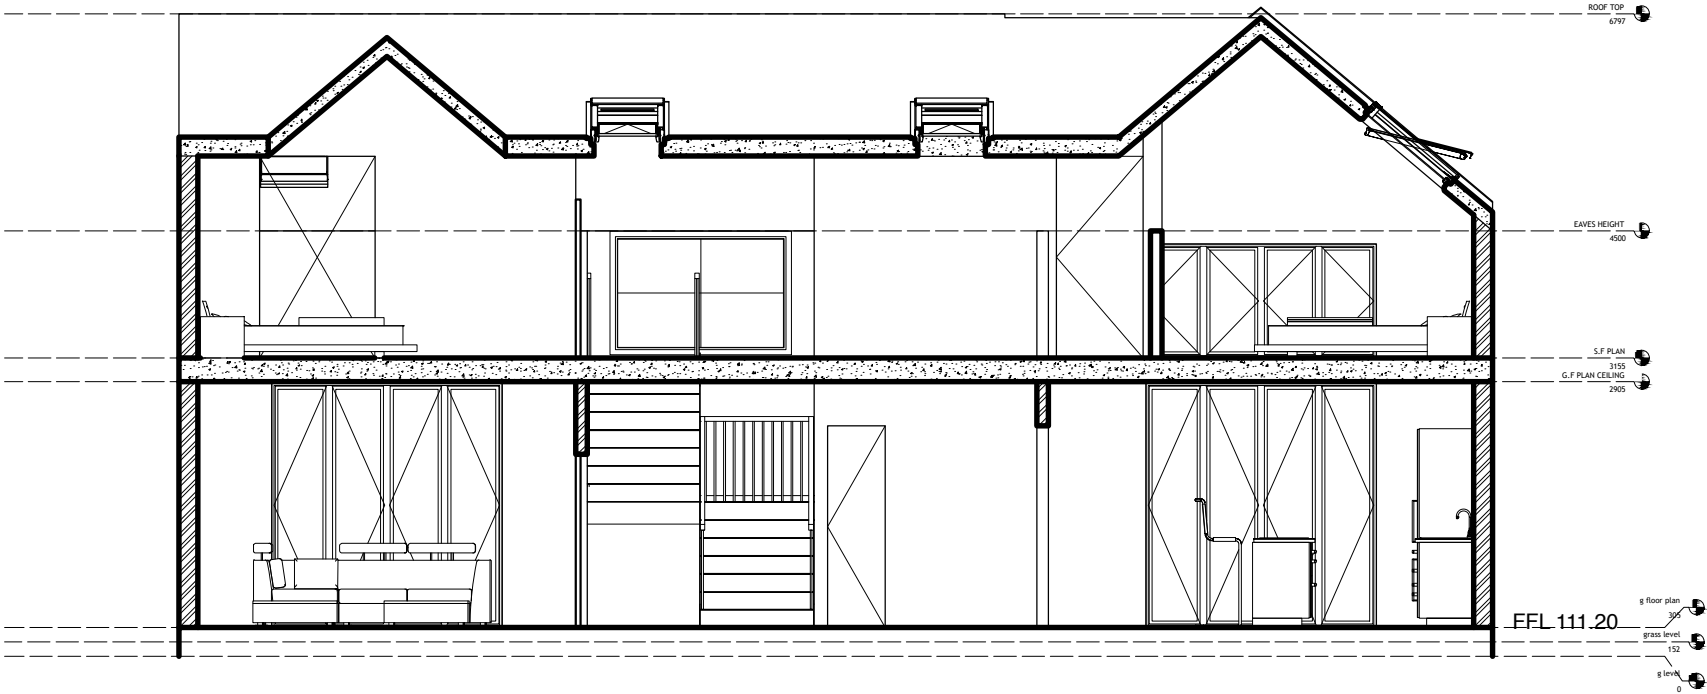

SECTION BB'



NOTES

NUM	REVISION	NUM
-----	----------	-----

ADDRESS

ISSUE

DR04/LE6

CLIENT

SHEET TITLE
SECTIONS

DATE
NOV 2025

SCALE
1:80

DRAWN BY

CHECKED BY

PAPER SZIE


A3

SHEET NO

- Escape windows: cill height MAX 1100mm
- Clear opening $\geq 0.33\text{m}^2$ & 450mm min.
- Interlinked smoke alarms Grade D1 LD2.
- Heat alarm in kitchen.
- Part O window sizes included.
- Part S: 7kW EV charging.
- Rooflights: Dakea Ultima 660x1180.
- Side-hung casements (EA hinges allowed).



FRONT SIDE ELEVATION Plot 2

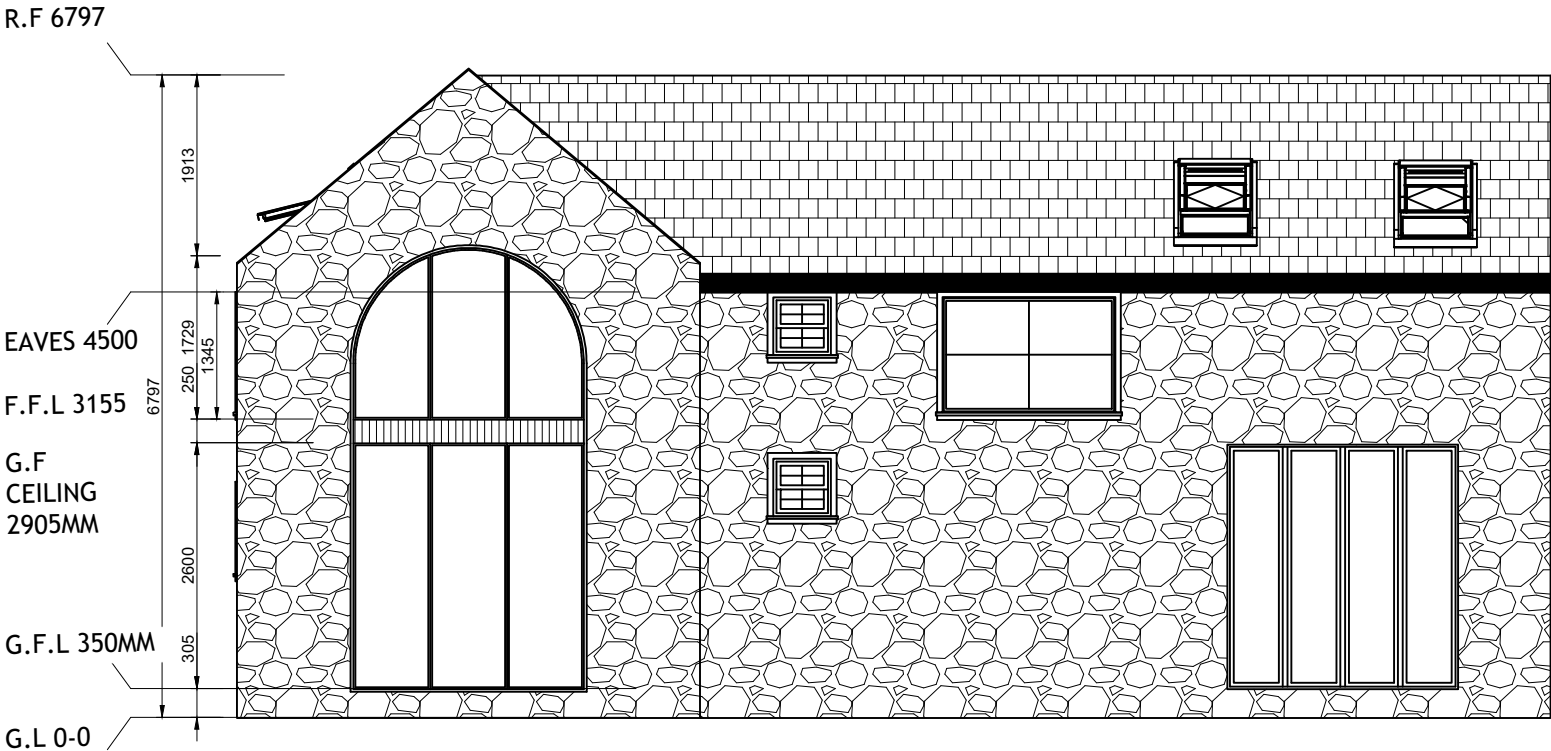


BACK SIDE ELEVATION




NOTES

NUM	REVISION	NUM
ADDRESS		
ISSUE		
DR05/LE6		
CLIENT		
SHEET TITLE		
ELEVATIONS		
DATE		PAPER SZIE
NOV 2025		
SCALE		A3
1:80		
DRAWN BY		SHEET NO
CHECKED BY		

- Escape windows: cill height MAX 1100mm.
- Clear opening $\geq 0.33m^2$ & 7450mm min.
- Interlinked smoke alarms Grade D1 LD2.
- Heat alarm in kitchen.
- Part O window sizes included.
- Part S: 7kW EV charging.
- Rooflights: Dakea Ultima 660x1180.
- Side-hung casements (EA hinges allowed).

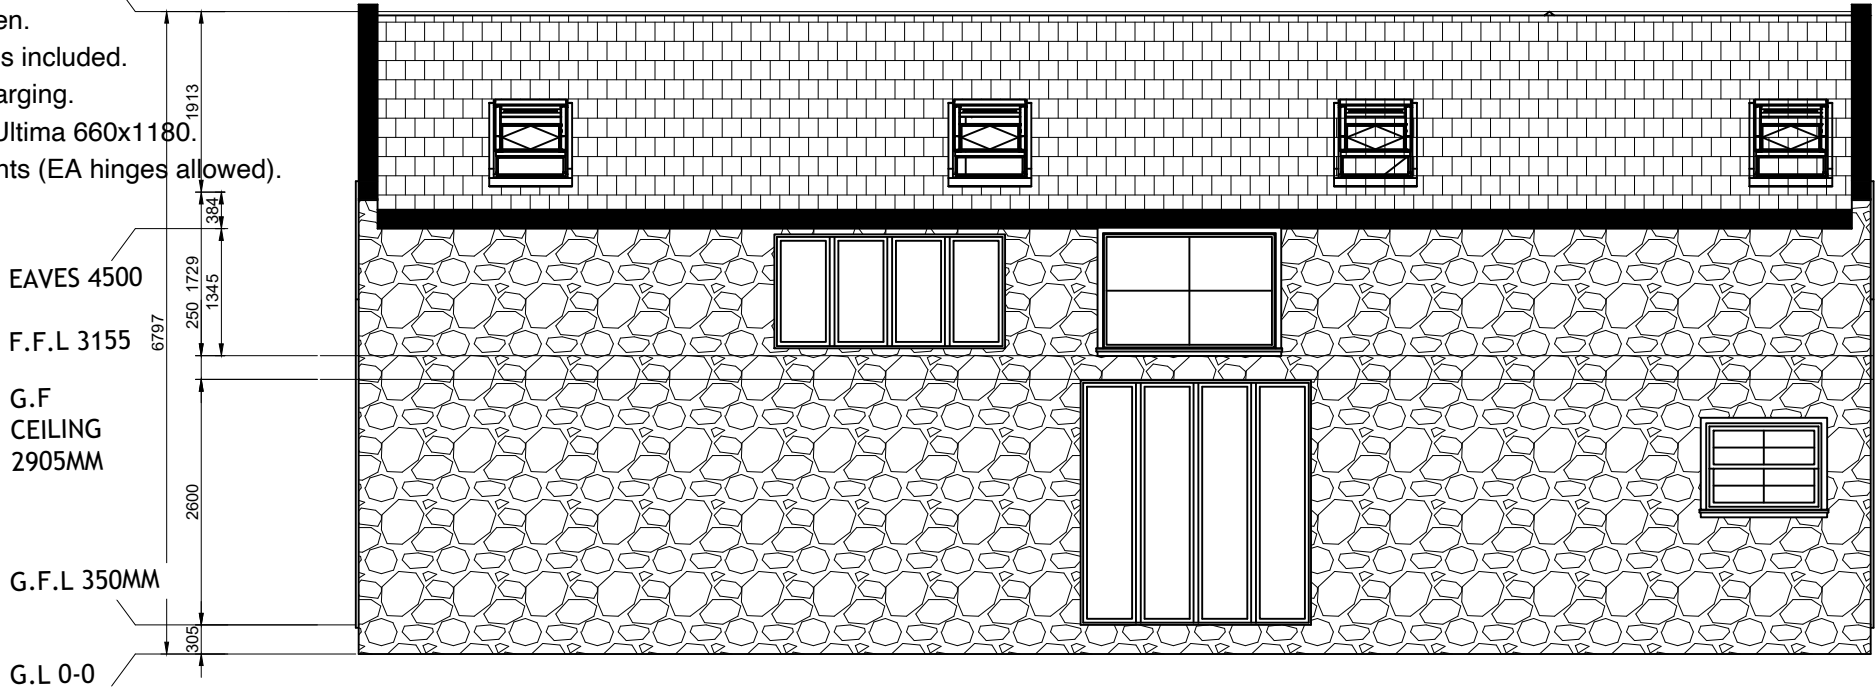

RIGHT SIDE ELEVATION

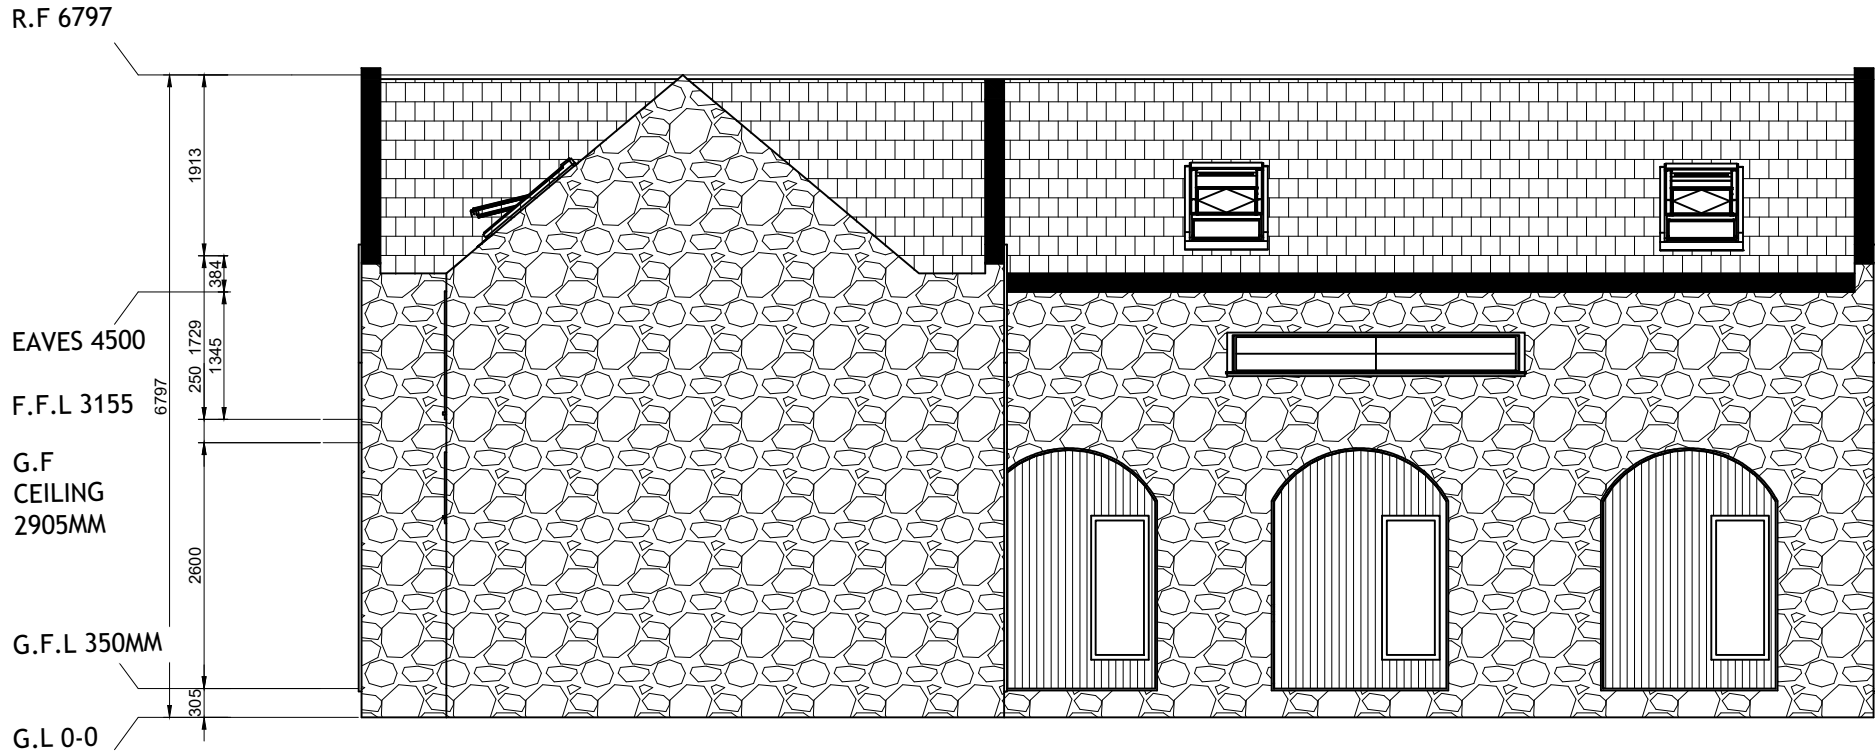

LEFT SIDE ELEVATION

Plot 2



NOTES		
NUM	REVISION	NUM
ADDRESS		
Plot 2		
ISSUE		
DR06/LE6		
CLIENT		
SHEET TITLE		
ELEVATIONS		
DATE	PAPER SZIE	
NOV 2025	A3	
SCALE	SHEET NO	
1:80		
DRAWN BY		
CHECKED BY		