


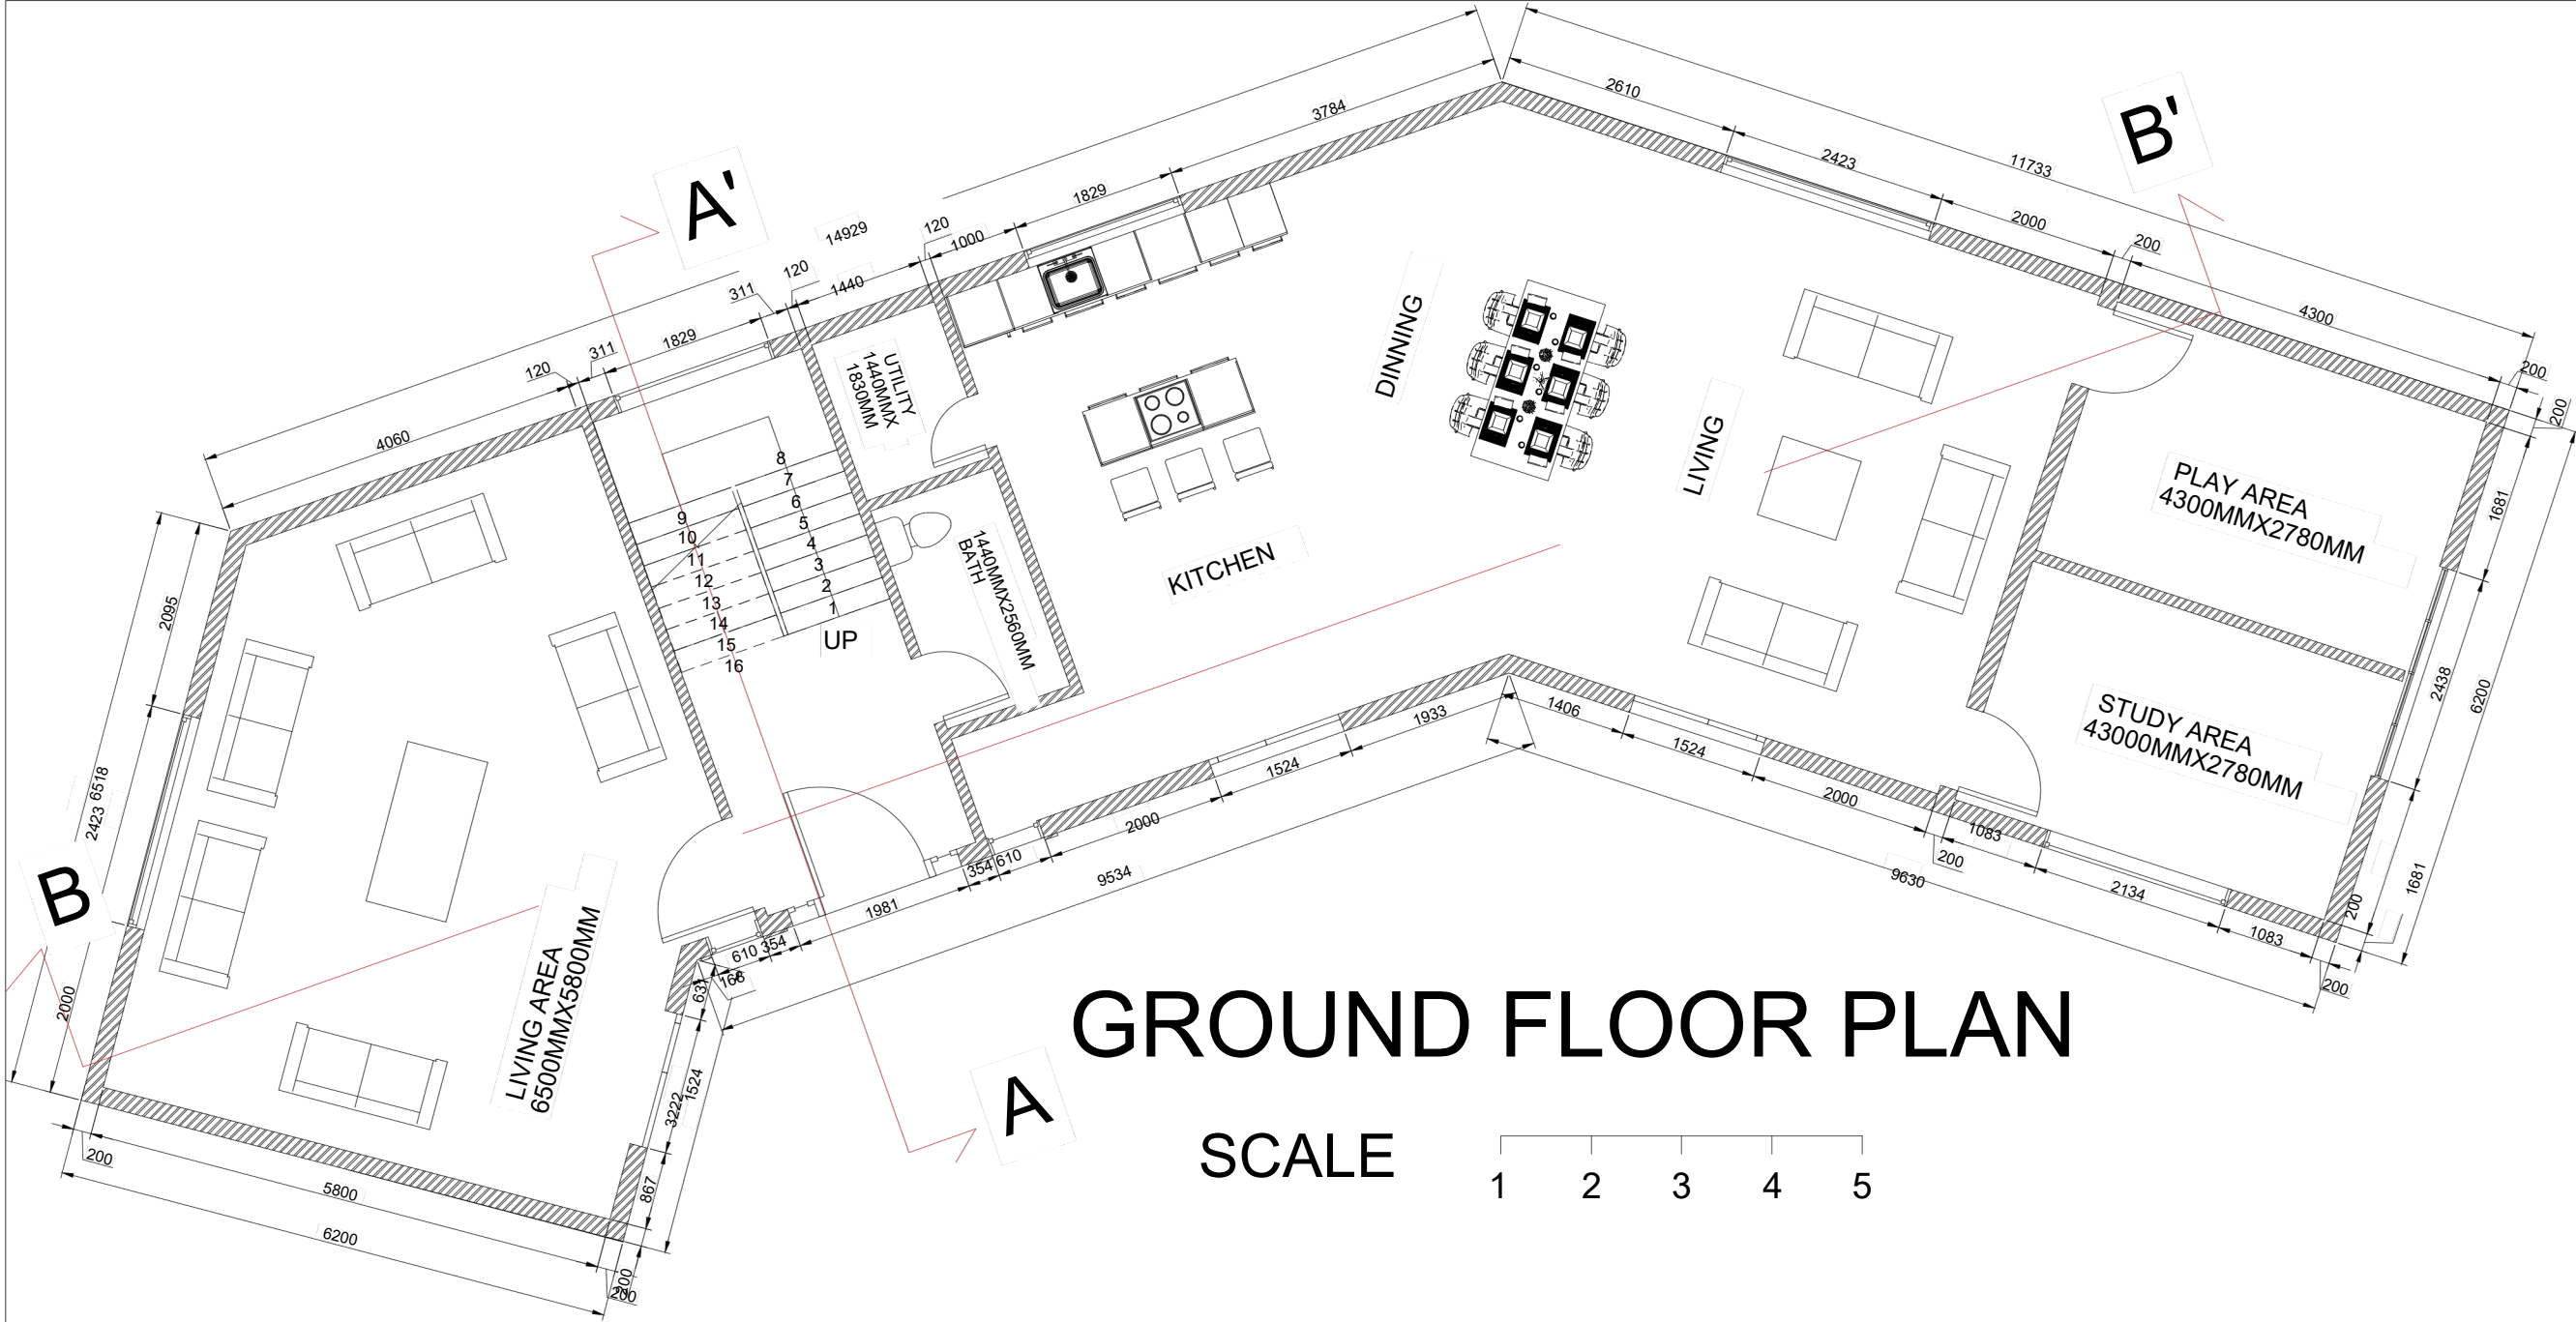


GROUND FLOOR PLAN

SCALE 1 2 3 4 5

HOME FARM
BRAGATE HILL.
GROBY
LE60FT

NOTES

NUM	REVISION	NUM
ADDRESS		
Plot 1		
ISSUE		
Drawing GR01/LE6		
CLIENT		
GREEN PARK 1 LIMITED		
SHEET TITLE		
FLOOR PLANS		
DATE	PAPER SZIE	
FEB 2026	A3	
SCALE		
1:80		
DRAWN BY	SHEET NO	
CHECKED BY	A-01	

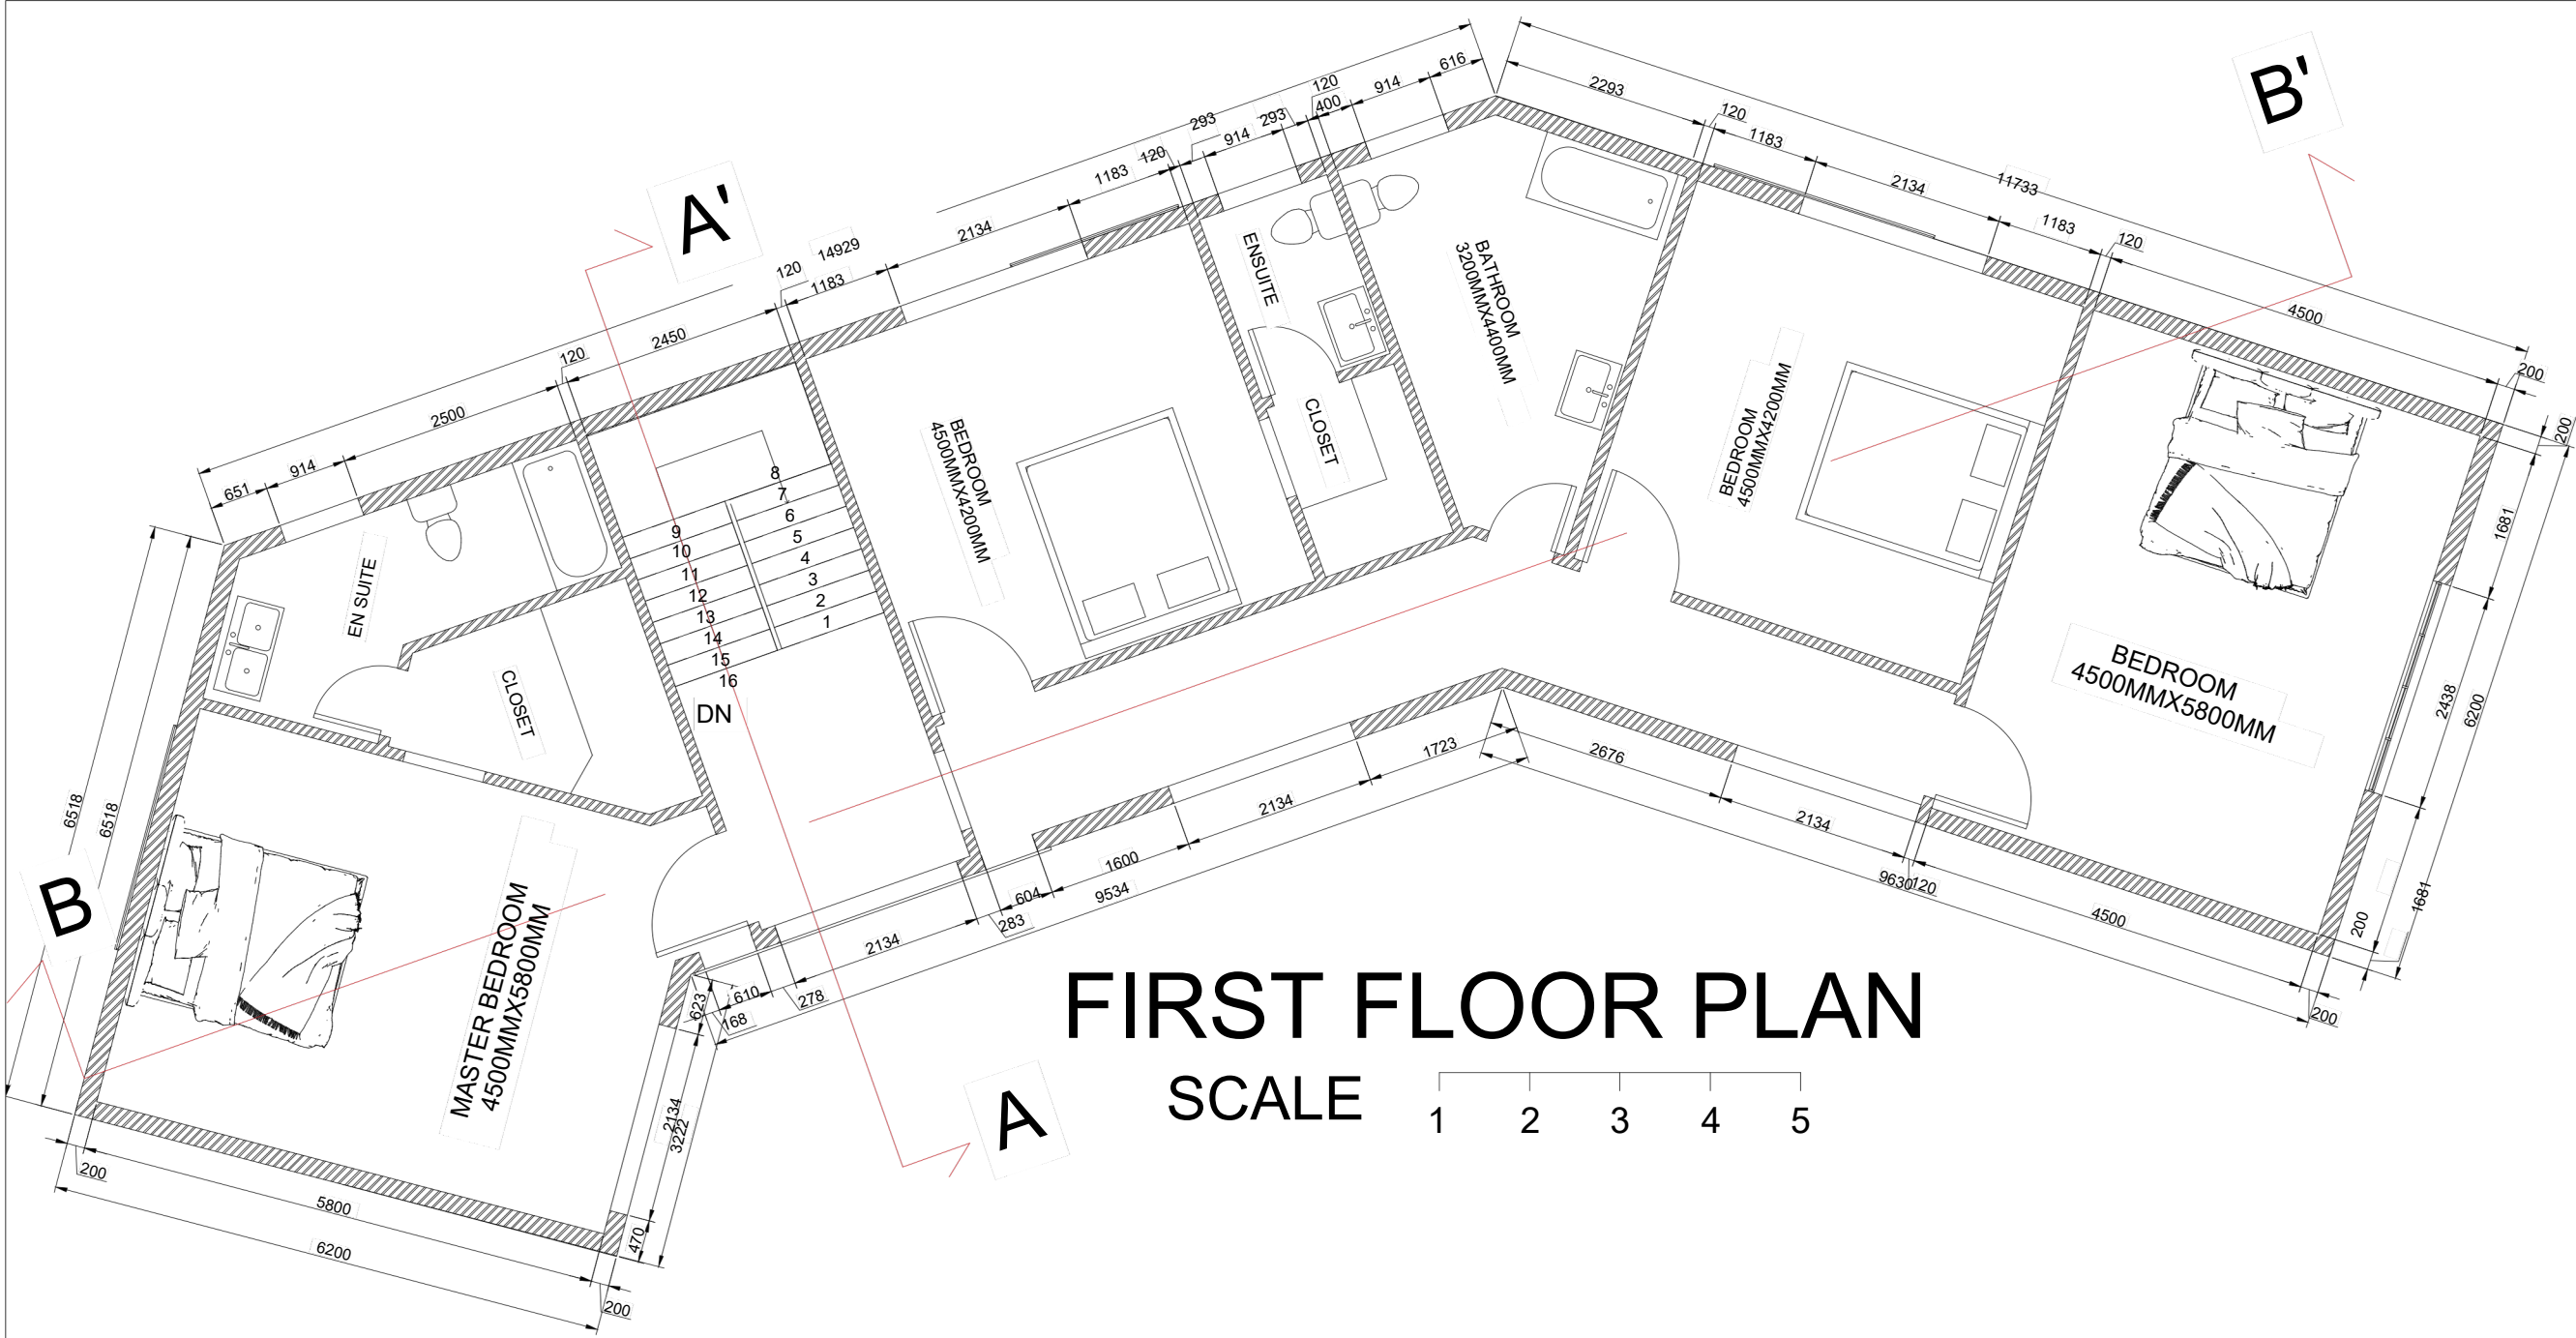

FIRST FLOOR PLAN

SCALE 1 2 3 4 5

HOME FARM
BRAGATE HILL.
GROBY
LE6OFT

NOTES

NUM	REVISION	NUM


ADDRESS
Plot 1

ISSUE
Drawing GR02/LE6

CLIENT
GREEN PARK 1 LIMITED

SHEET TITLE
FLOOR PLANS

DATE FEB 2026	PAPER SZIE A3
SCALE 1:80	
DRAWN BY	SHEET NO A-01
CHECKED BY	

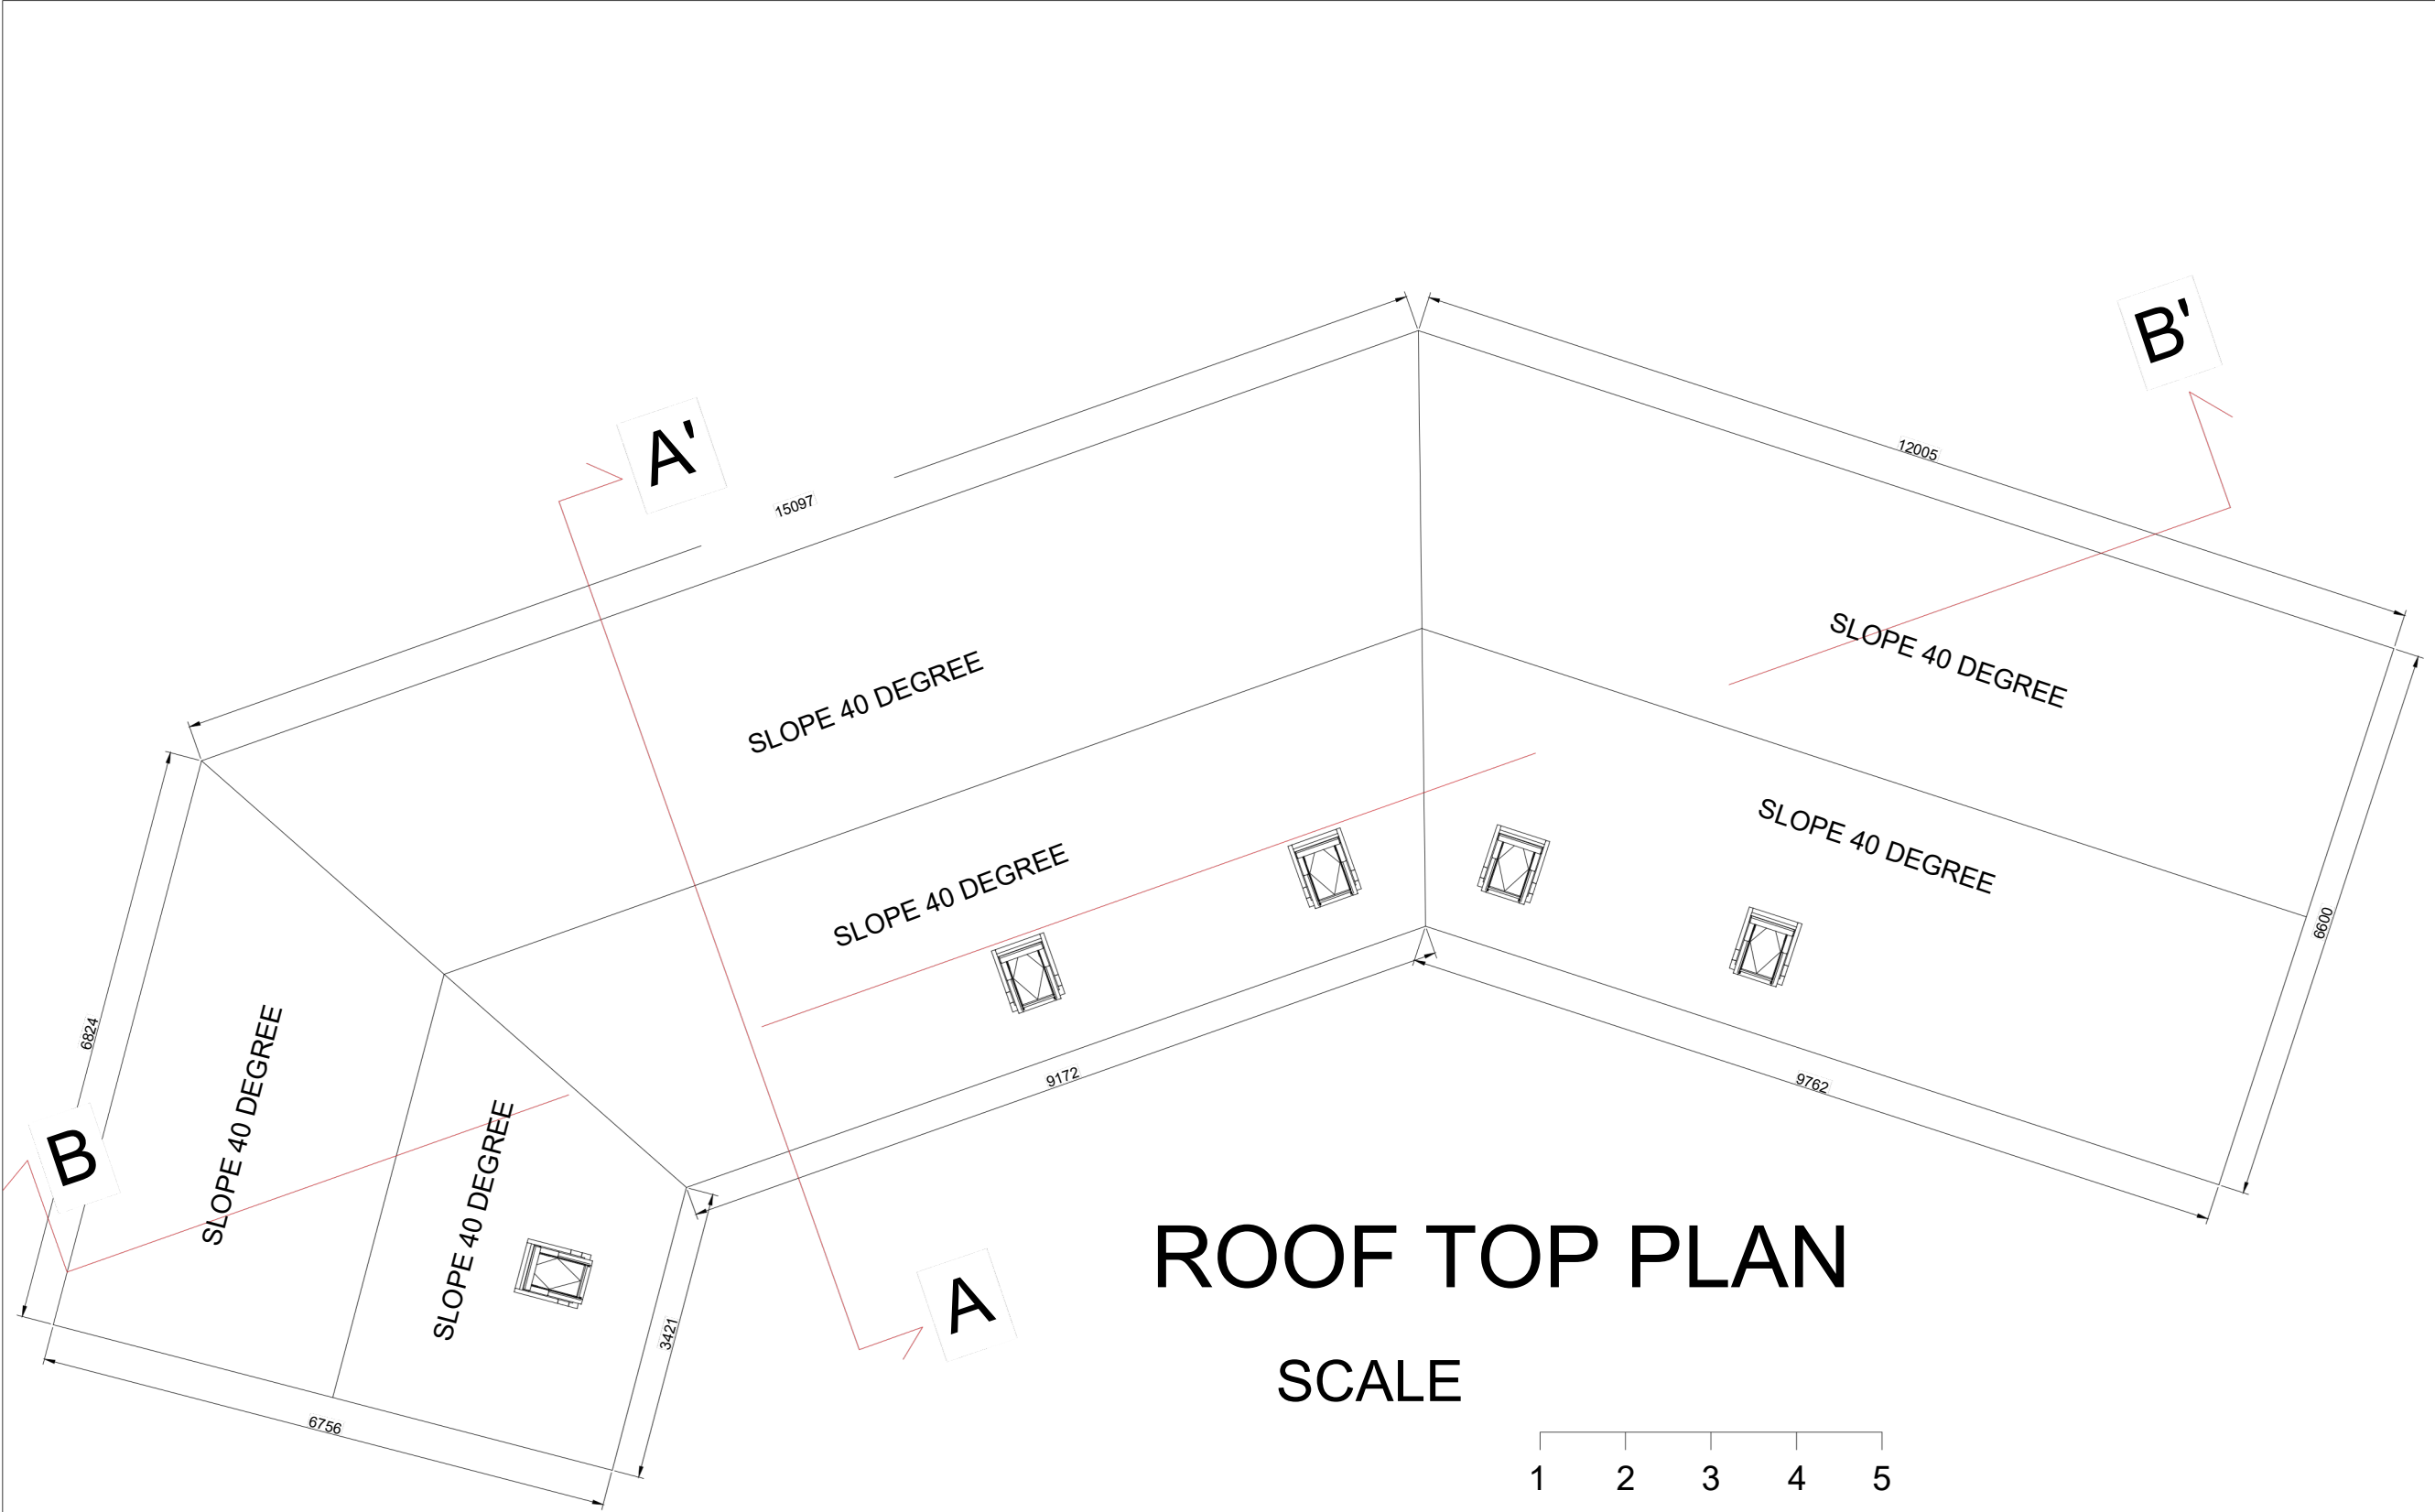

HOME FARM BRAGATE HILL. GROBY LE6OFT		
NOTES		
NUM	REVISION	NUM
ADDRESS		
ISSUE Drawing GR03/LE6		
CLIENT GREEN PARK 1 LIMITED		
SHEET TITLE FLOOR PLANS		
DATE FEB 2026	A3	
SCALE 1:80		
DRAWN BY	A-01	
CHECKED BY		

HOME FARM
BRAGATE HILL.
GROBY
LE6OFT

NOTES

NUM	REVISION	NUM
-----	----------	-----

ADDRESS

ISSUE

Drawing GR04/LE6

CLIENT
GREEN PARK 1 LIMITED

SHEET TITLE
SECTIONS

DATE FEB 2026	PAPER SZIE
------------------	------------


SCALE 1:80	A3
---------------	----

DRAWN BY	SHEET NO
----------	----------


CHECKED BY	A-01
------------	------




SECTION BB'

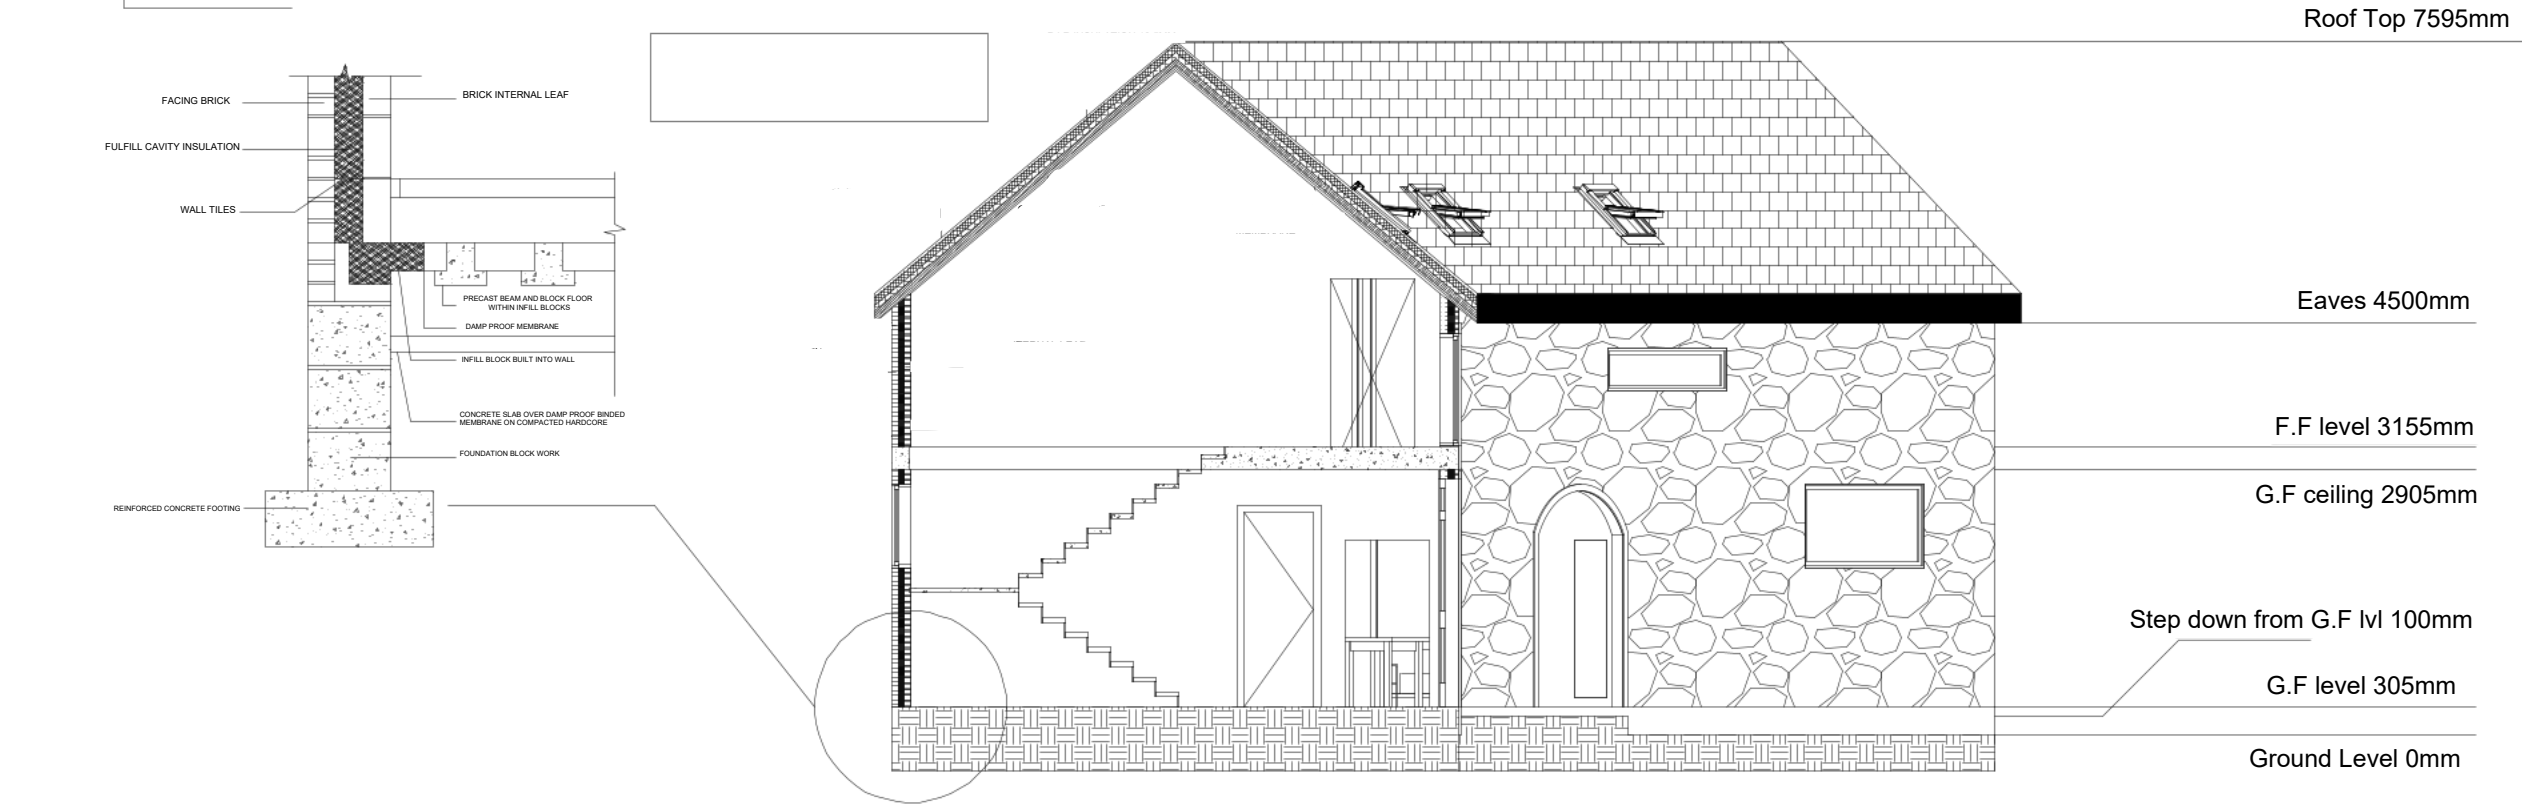

SECTION AA'

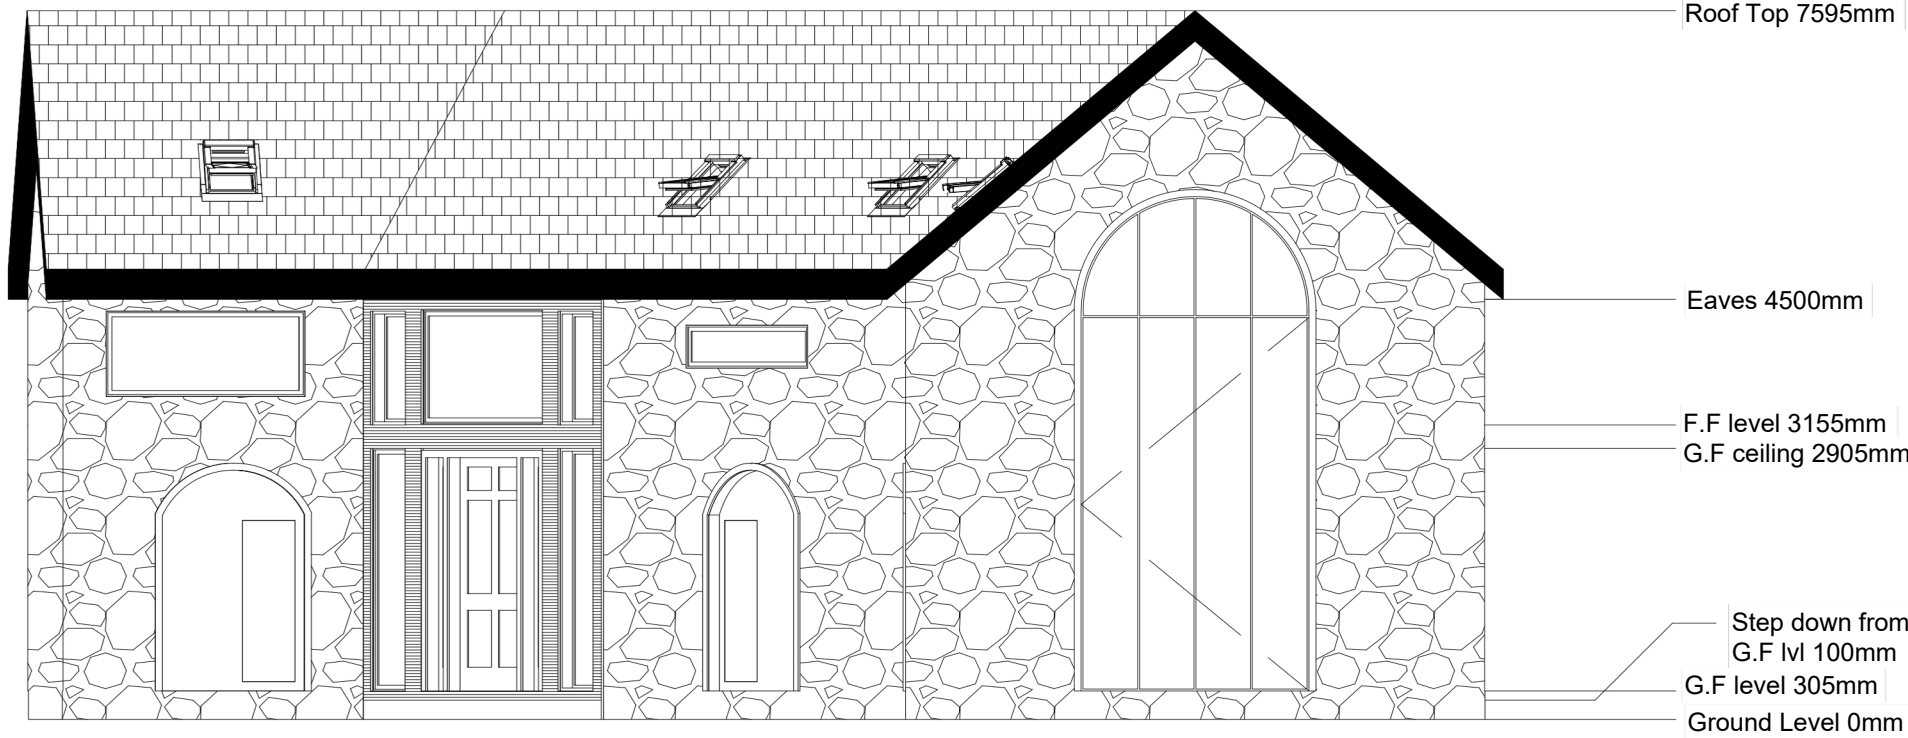

FRONT SIDE ELEVATION

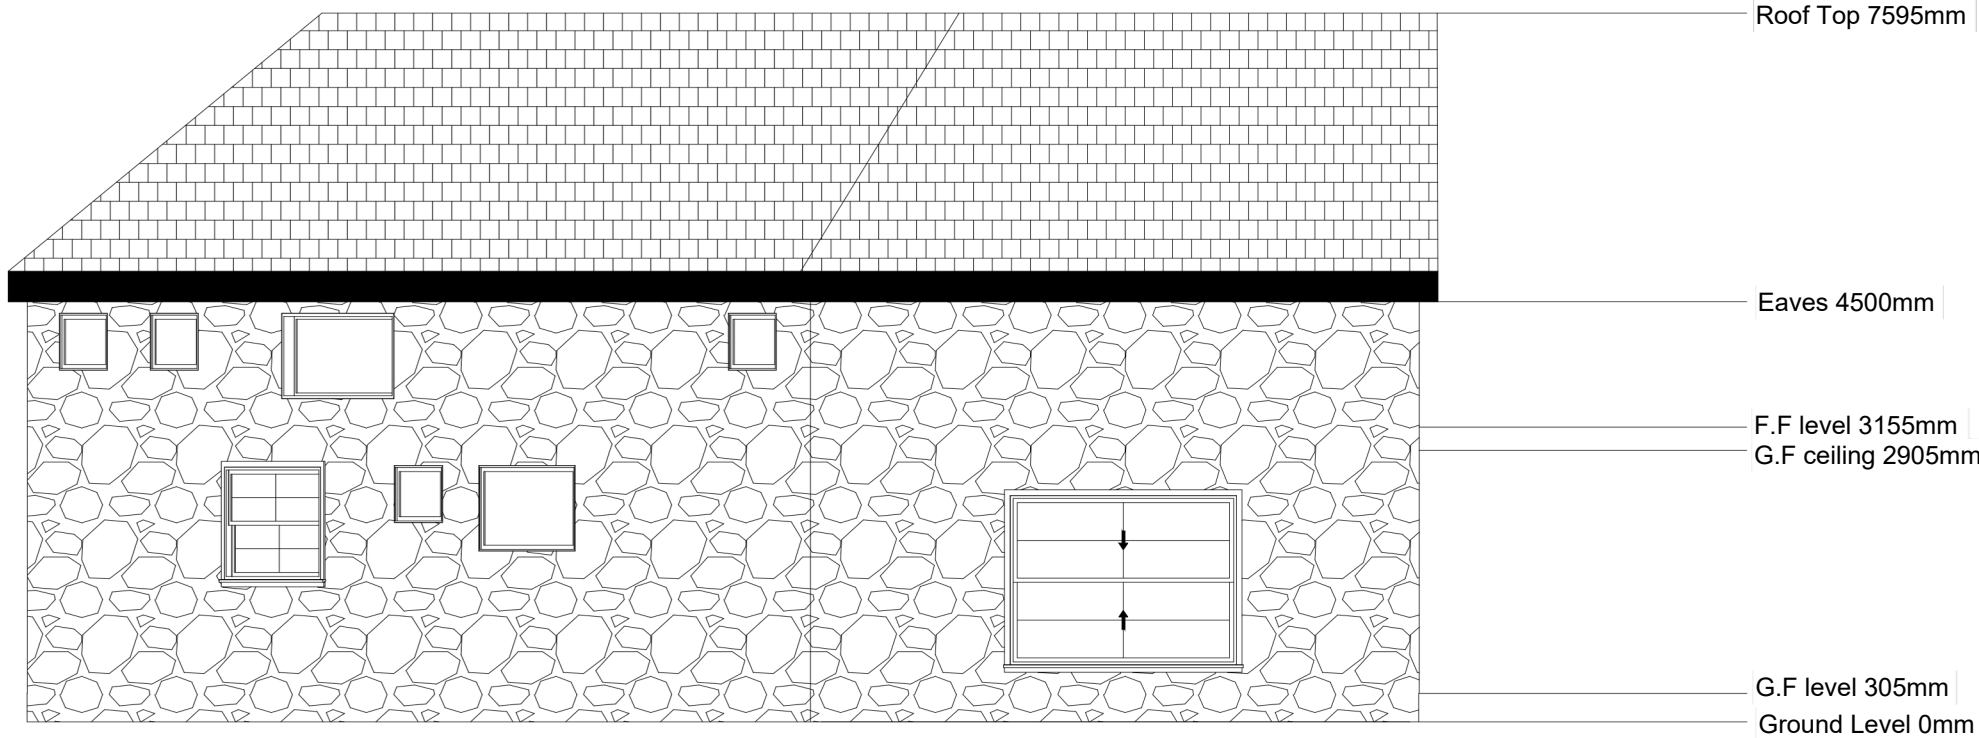


BACK SIDE ELEVATION


HOME FARM
BRAGATE HILL.
GROBY
LE6OFT

NOTES

NUM	REVISION	NUM
ADDRESS		
Plot 1		
ISSUE		
Drawing GR05/LE6		
CLIENT		
GREEN PARK 1 LIMITED		
SHEET TITLE		
ELEVATIONS		
DATE	PAPER SZIE	
FEB 2026	A3	
SCALE		
1:80	SHEET NO	
DRAWN BY	A-01	
CHECKED BY		

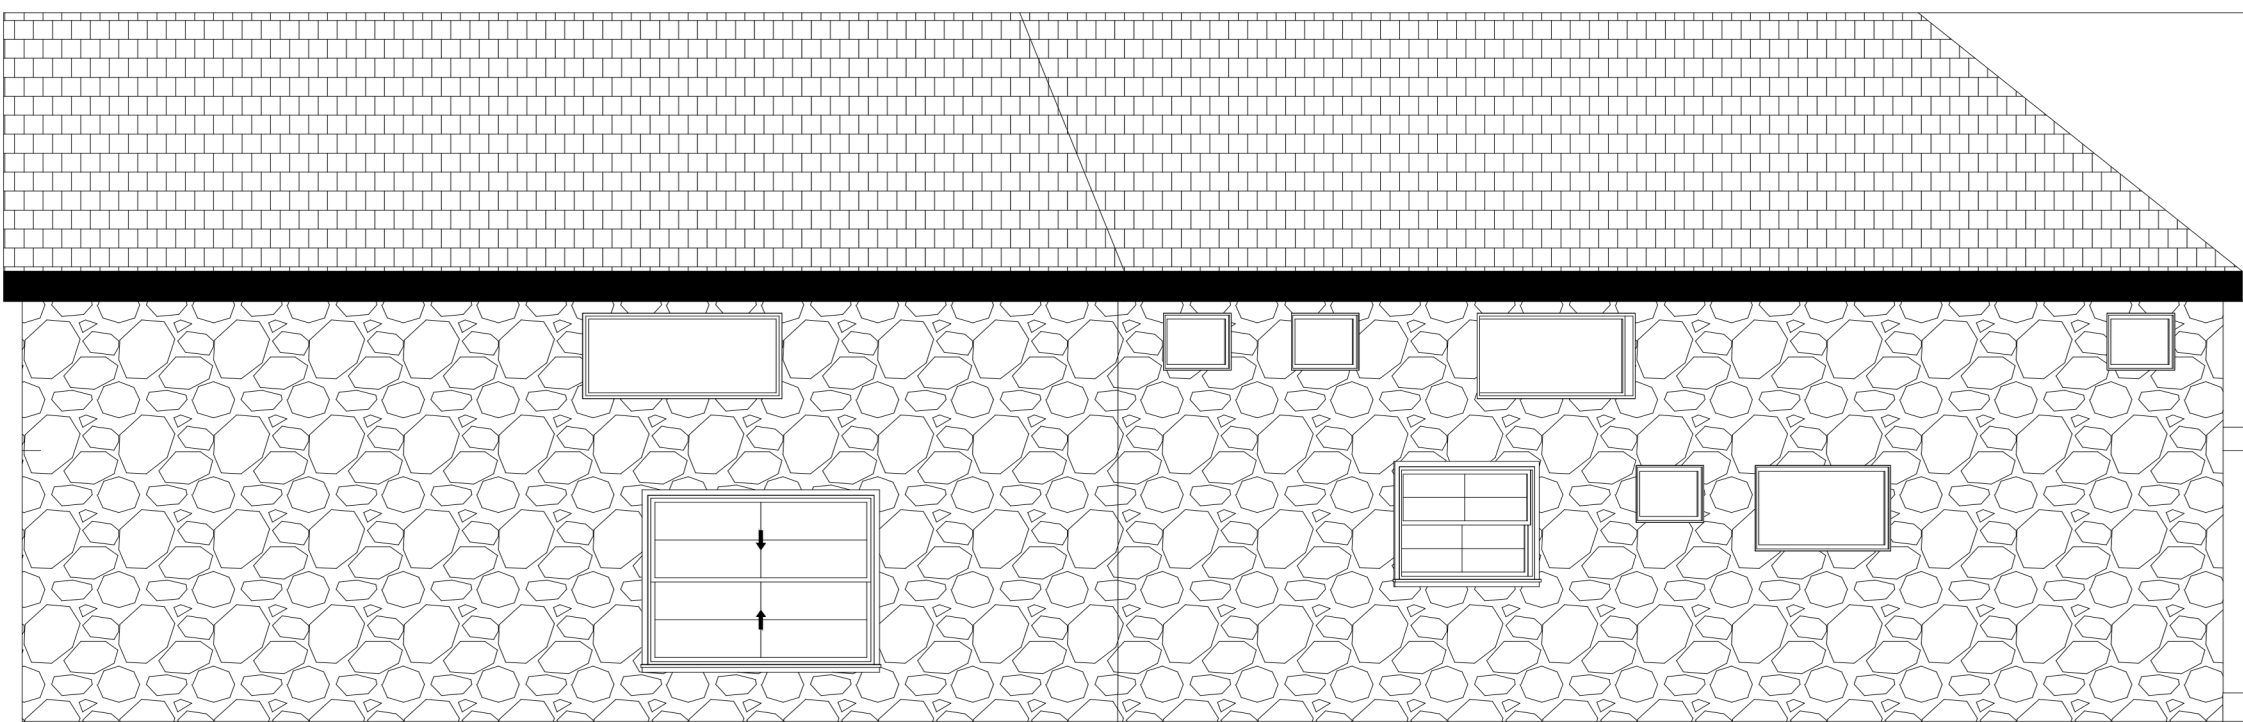

LEFT SIDE ELEVATION

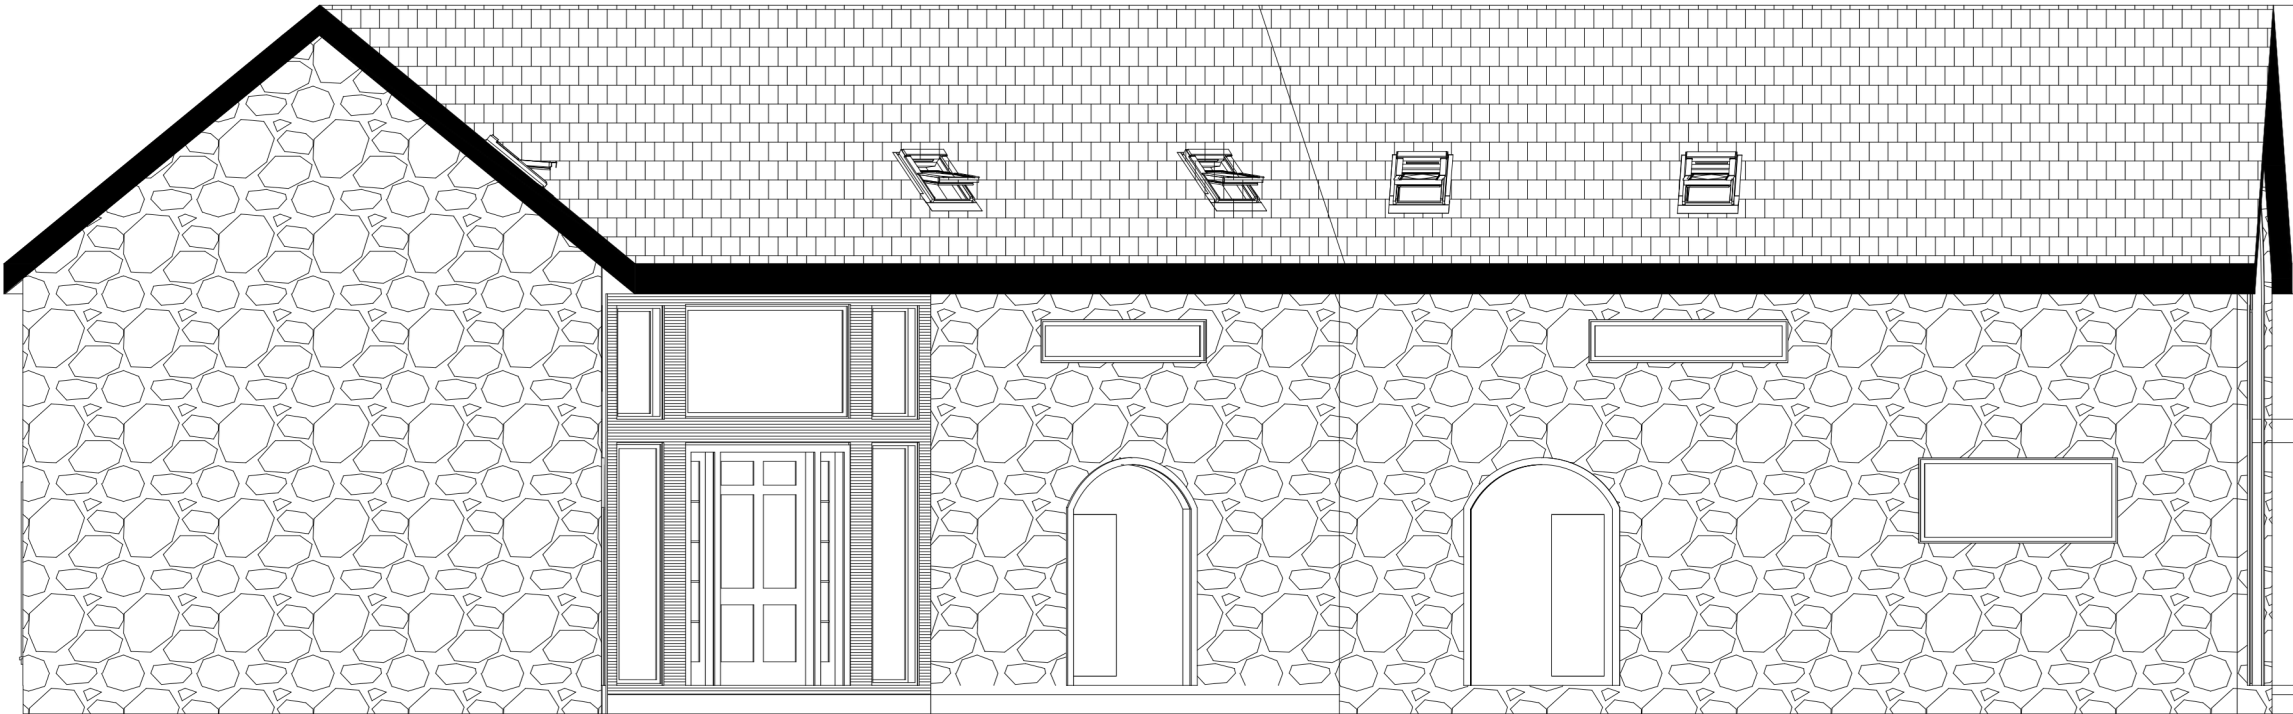

RIGHT SIDE ELEVATION

HOME FARM
BRAGATE HILL.
GROBY
LE6OFT

NOTES

NUM	REVISION	NUM
ADDRESS		
Plot 1		
ISSUE		
Drawing GR06/LE6		
CLIENT		
GREEN PARK 1 LIMITED		
SHEET TITLE		
ELEVATIONS		
DATE	PAPER SZIE	
FEB 2026	A3	
SCALE	SHEET NO	
1:80	A-01	
DRAWN BY		
CHECKED BY		