


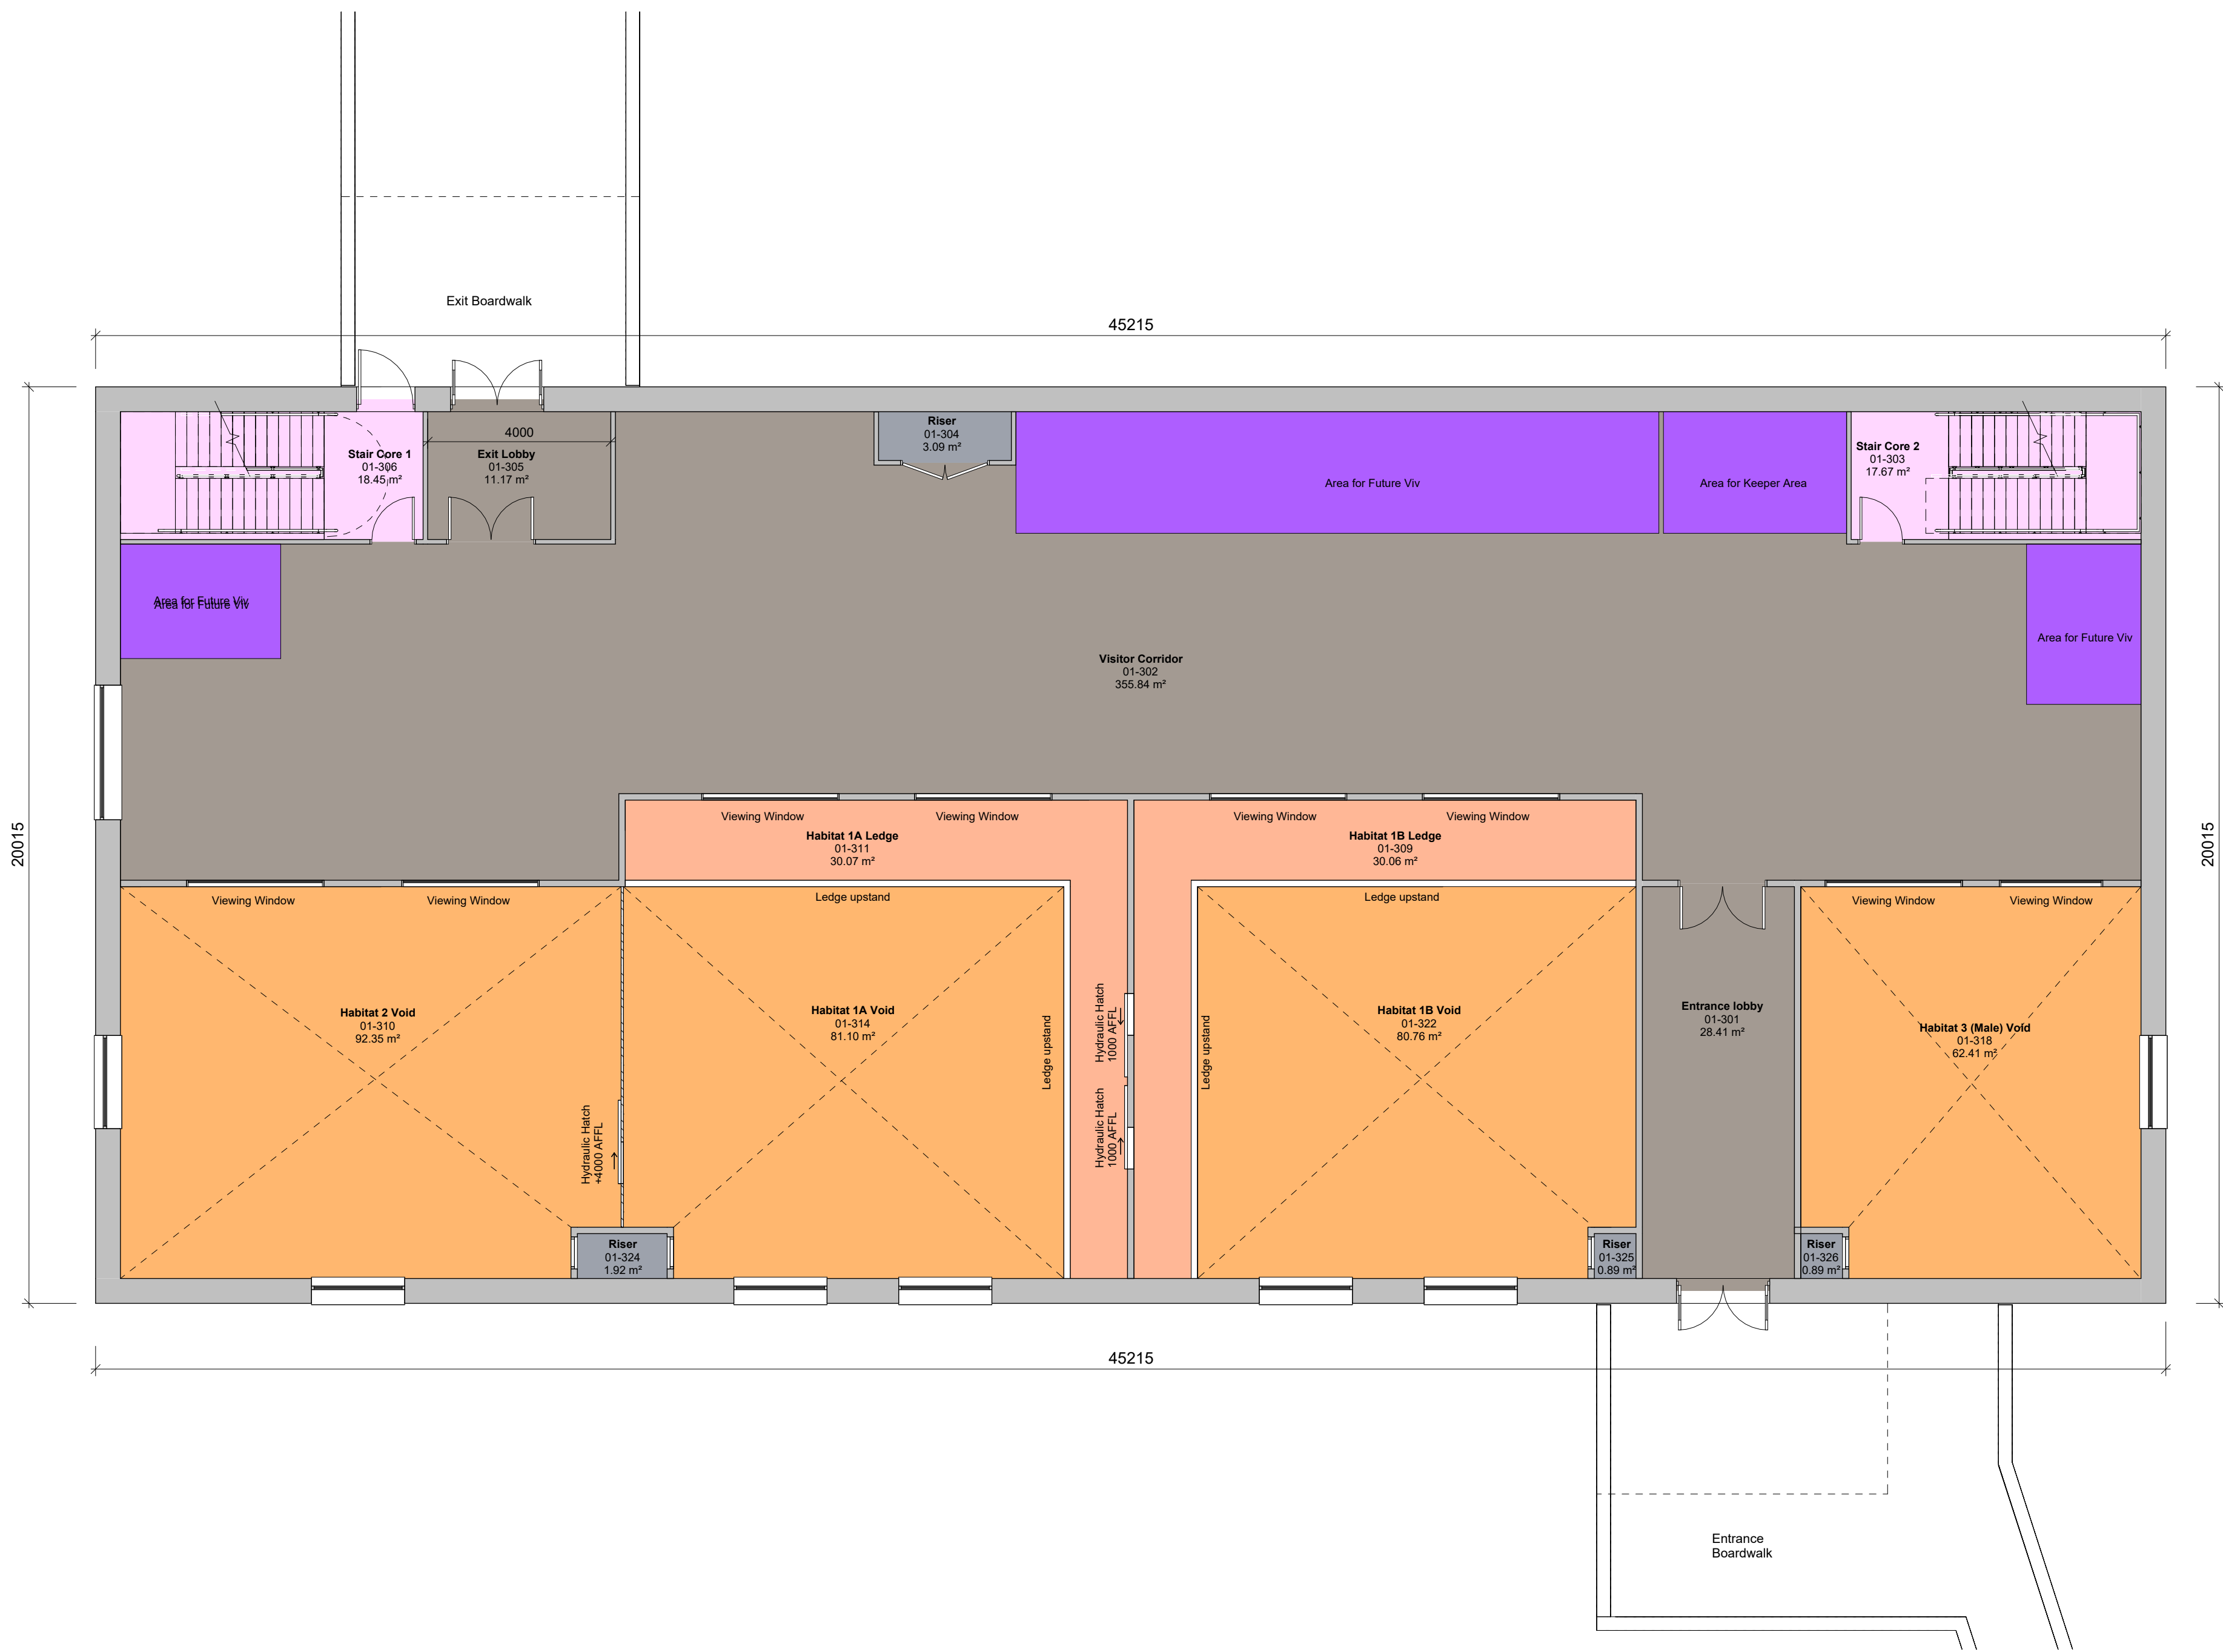

01 First Floor Plan
Scale: 1 : 100

Notes
Check all dimensions on site. Do not scale from this drawing
Report any discrepancies and omissions to HLM Architects
This Drawing is Copyright ©

Airtightness / Thermal Line

Zone Key	
	Dens
	Habitats
	Keeper Access Areas
	Planter
	Research
	Stores
	Visitor Corridor
	Vivarium
	Plant Areas

P013	ISSUE FOR REVISED SECTION T3 APPLICATION	03.12.2024	JH	BC
P012	REVISED IN LINE WITH SCOPE CLARIFICATION DOCUMENT V3 - 23.09.24 - ISSUED FOR CLIENT REVIEW, COMMENT AND LAYOUT APPROVAL	02.10.2024	JH	JH
P011	ISSUE FOR SECTION T3 APPLICATION	19.07.2024	KW	JH
P010	AMENDED STAGE 3 ISSUE	17.11.2023	AB	BK
P09	STAGE 3 ISSUE	20.10.2023	KW	BC
P08	PLANNING ISSUE	25.09.2023	KW	KB
P07	ISSUE FOR CONSULTANT REVIEW AND CO-ORDINATION	15.09.2023	KW	BC
P06	ISSUE FOR TZ COMMENTS	11.09.2023	KW	KB
P05	ISSUED FOR INCLUSION WITH EMPLOYERS REQUIREMENTS, DRAWING NUMBER CHANGED	18.08.2023	AB	KW
P04	UPDATED AS PER COMMENTS RECEIVED FROM TZ 14/12/2022	12.01.2023	AB	JH
P03	STAGE 2 ISSUE	05.12.2022	AB	JH
P02	ISSUE FOR TENDER	18.11.2022	AB	JH
P01	ISSUE FOR PLANNING PRE-APPLICATION	04.11.2022	AB	JH
Rev	Description	Date	By	Chk

Revisions	Suitability
Project	S3 REVIEW AND COMMENT


11-1567-01 Twycross Zoo

Client
Twycross Zoo

PROPOSED FIRST FLOOR PLAN - ORANGUTAN HABITAT

Drawing No.	Revision
TWZ-HLM-03-01-DR-A-00101	P013

Scale	Drawn
1 : 100 @A1	JH
Date	Checked
04.11.2022	BC

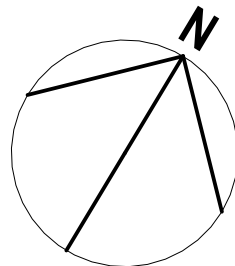

© HLMArchitects
2nd Floor
The Ruskin Building
Tudor Square
Sheffield S1 2LA

www.hlmarchitects.com
T. +44 (0) 114 263 9600
F. +44 (0) 114 263 9650
sheffield@hlmarchitects.com

