



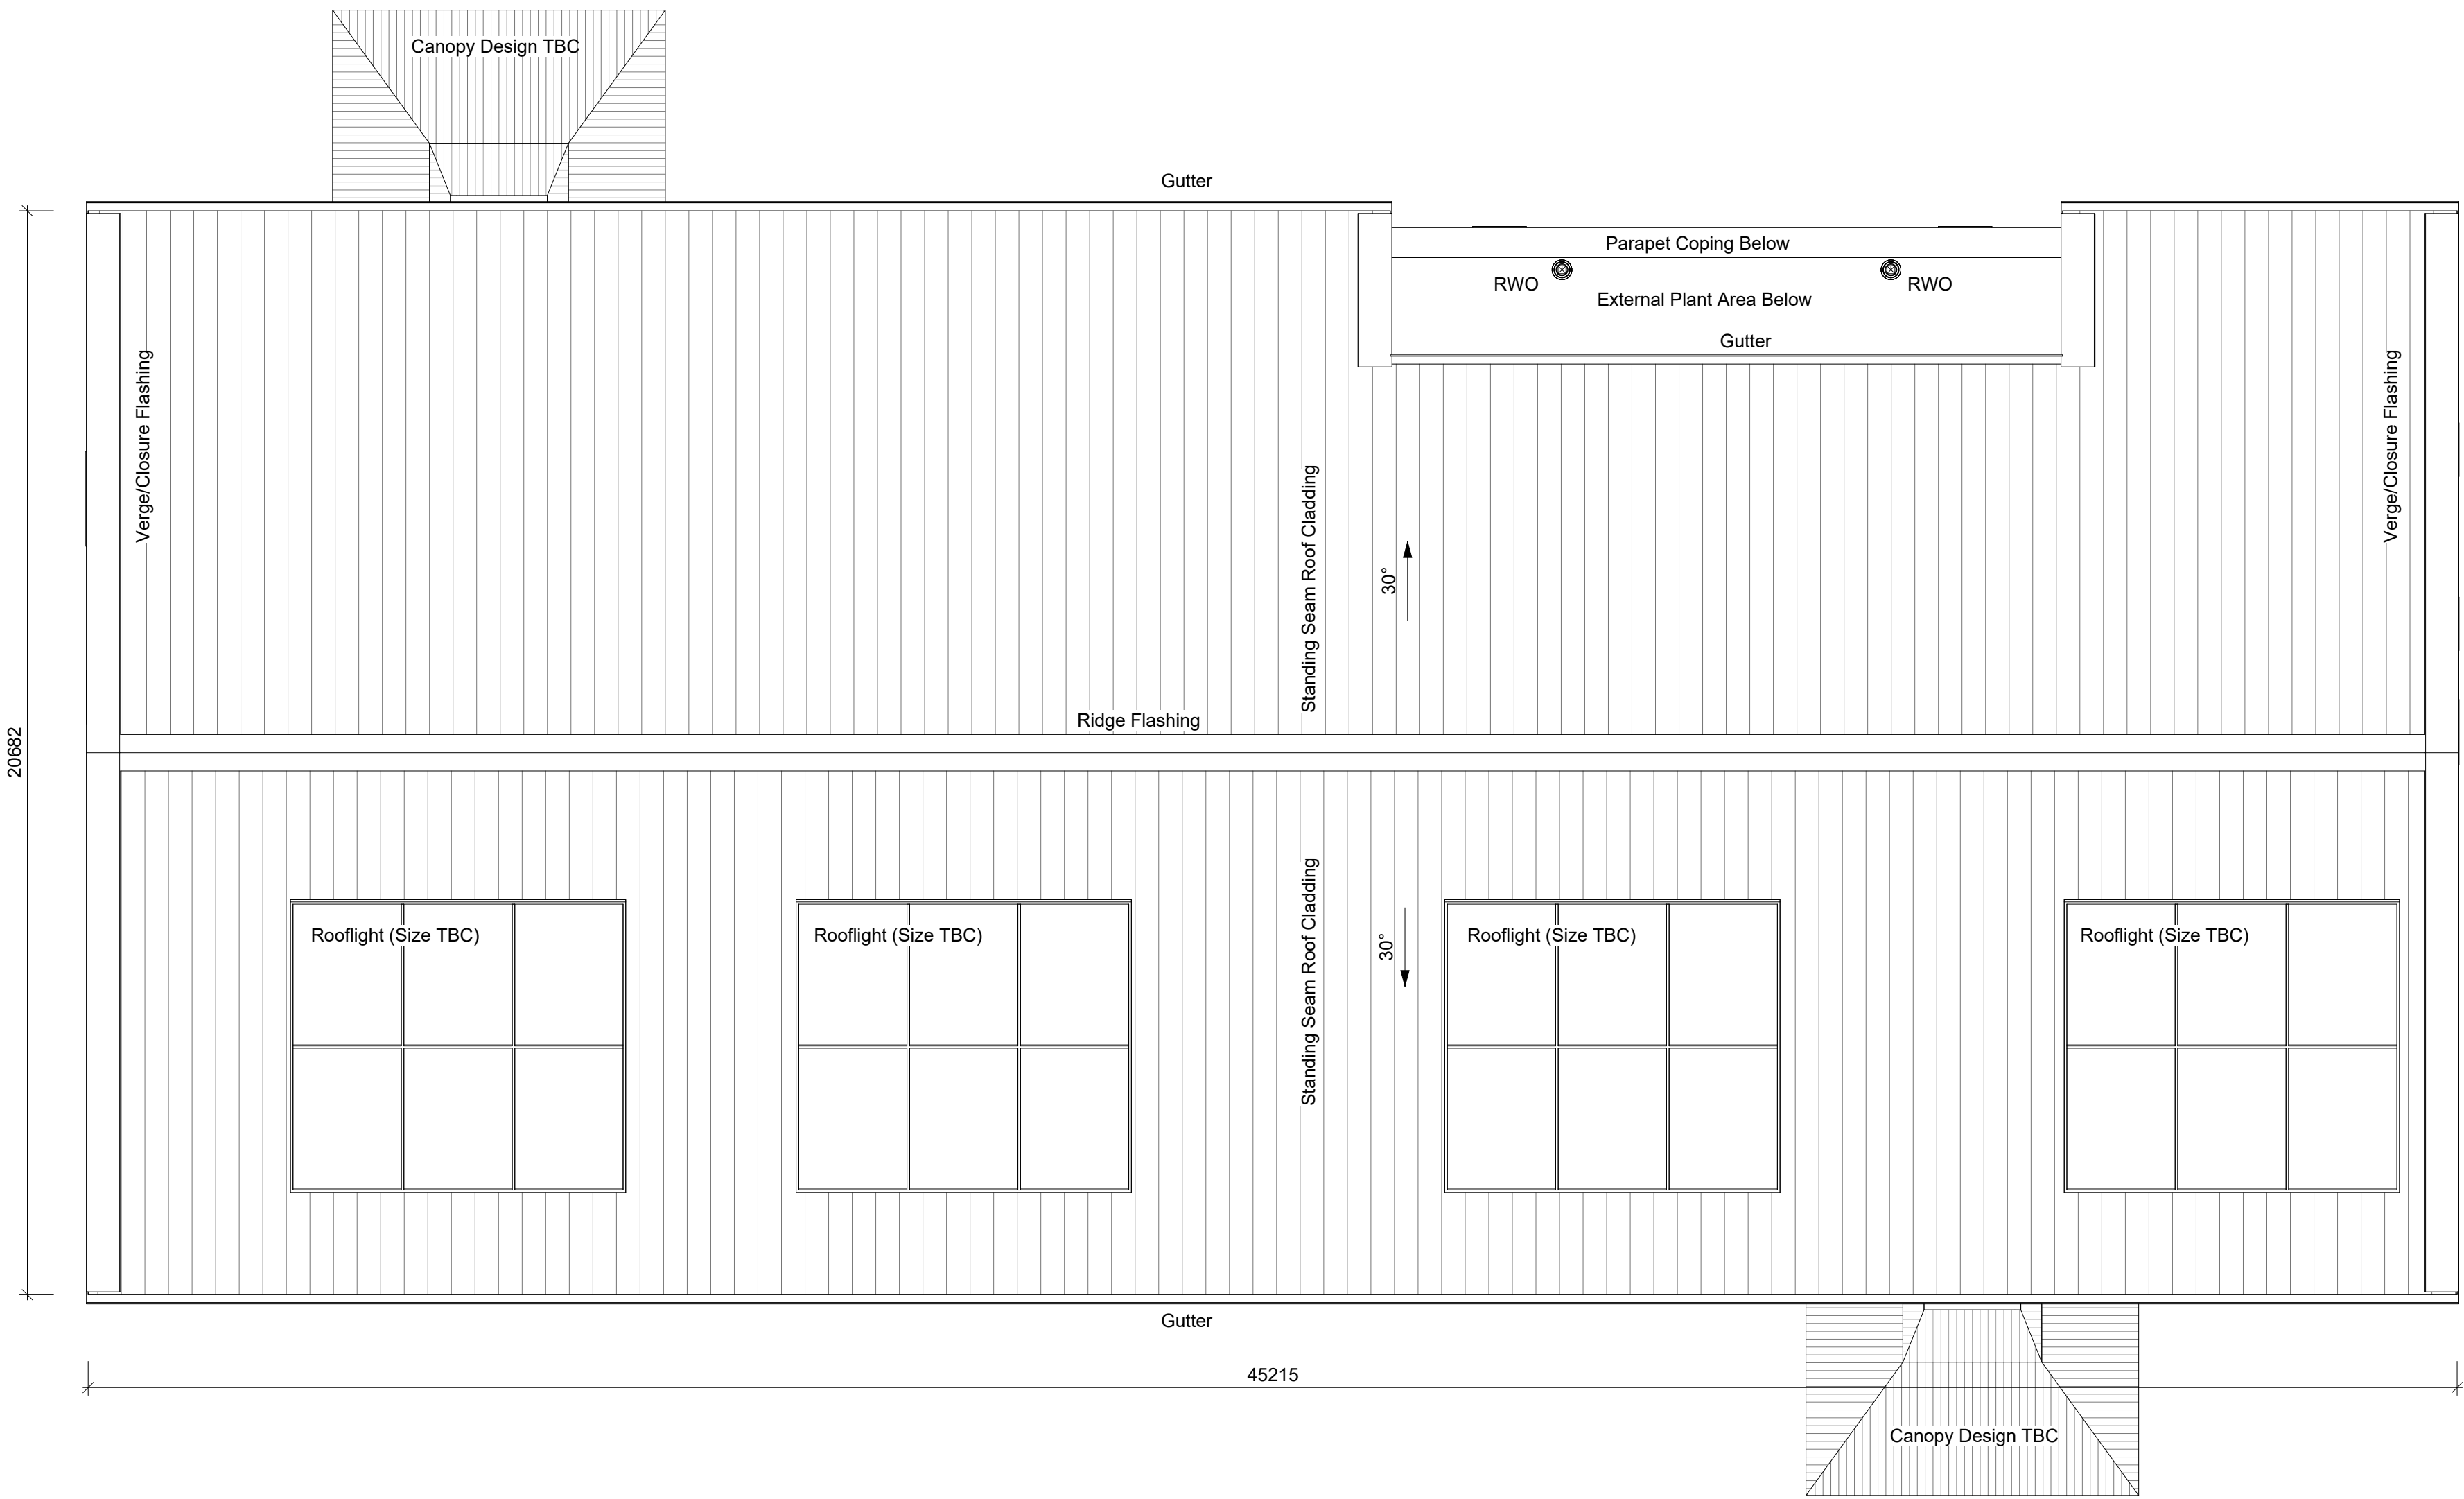

R1 Roof Level
Scale: 1 : 100

Notes
Check all dimensions on site. Do not scale from this drawing
Report any discrepancies and omissions to HLM Architects
This Drawing is Copyright ©

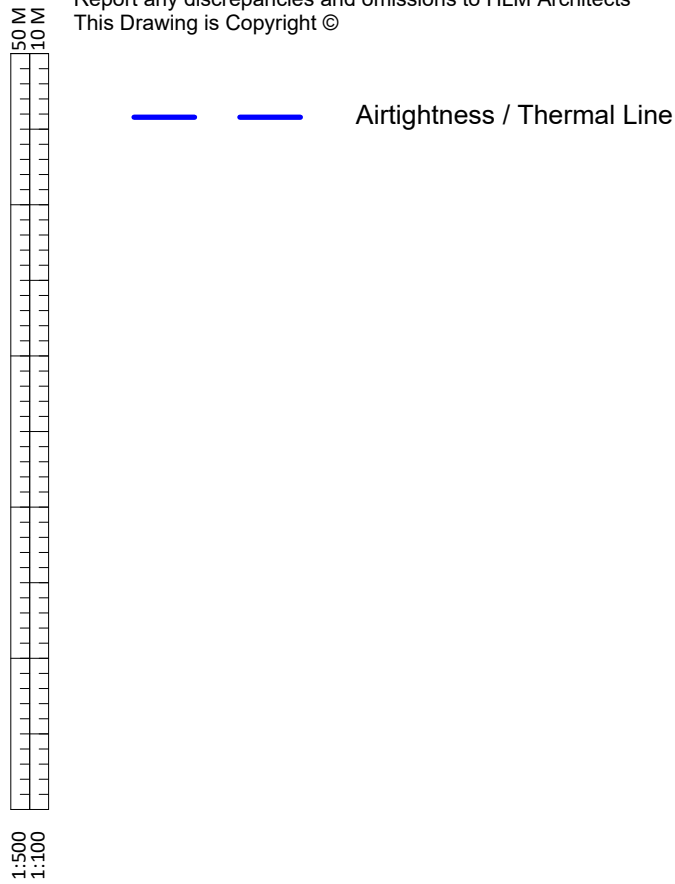

P08	ISSUE FOR REVISED SECTION 73 APPLICATION	03.12.2024	JH	BC
P07	ISSUE FOR SECTION 73 APPLICATION	29.08.2024	JH	JH
P06	AMENDED STAGE 3 ISSUE	17.11.2023	AB	BK
P05	STAGE 3 ISSUE	20.10.2023	AB	BC
P04	UPDATED IN LINE WITH CONSULTANT COMMENTS	04.10.2023	KW	BC
P03	PLANNING ISSUE	25.09.2023	KW	KB
P02	ISSUE FOR CONSULTANT REVIEW AND CO-ORDINATION	15.09.2023	KW	BC
P01	STAGE 2 ISSUE	09.12.2022	KW	JH
Rev	Description	Date	By	Chk

Revisions	Suitability
Project	S4 STAGE APPROVAL

11-1567-01 Twycross Zoo

Client


Twycross Zoo

Title

PROPOSED ROOF PLAN - ORANGUTAN HABITAT

Drawing No.	Revision
TWZ-HLM-03-R1-DR-A-00103	P08

Scale	Drawn
1 : 100 @A1	JH
Date	Checked
09.12.22	BC

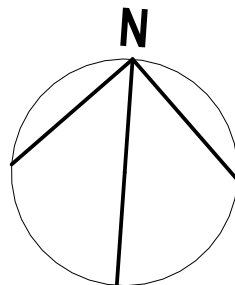

HLM Architects

© HLMArchitects
2nd Floor
The Ruskin Building
Tudor Square
Sheffield S1 2LA

www.hlmarchitects.com
T. +44 (0) 114 263 9600
F. +44 (0) 114 263 9650
sheffield@hlmarchitects.com

