


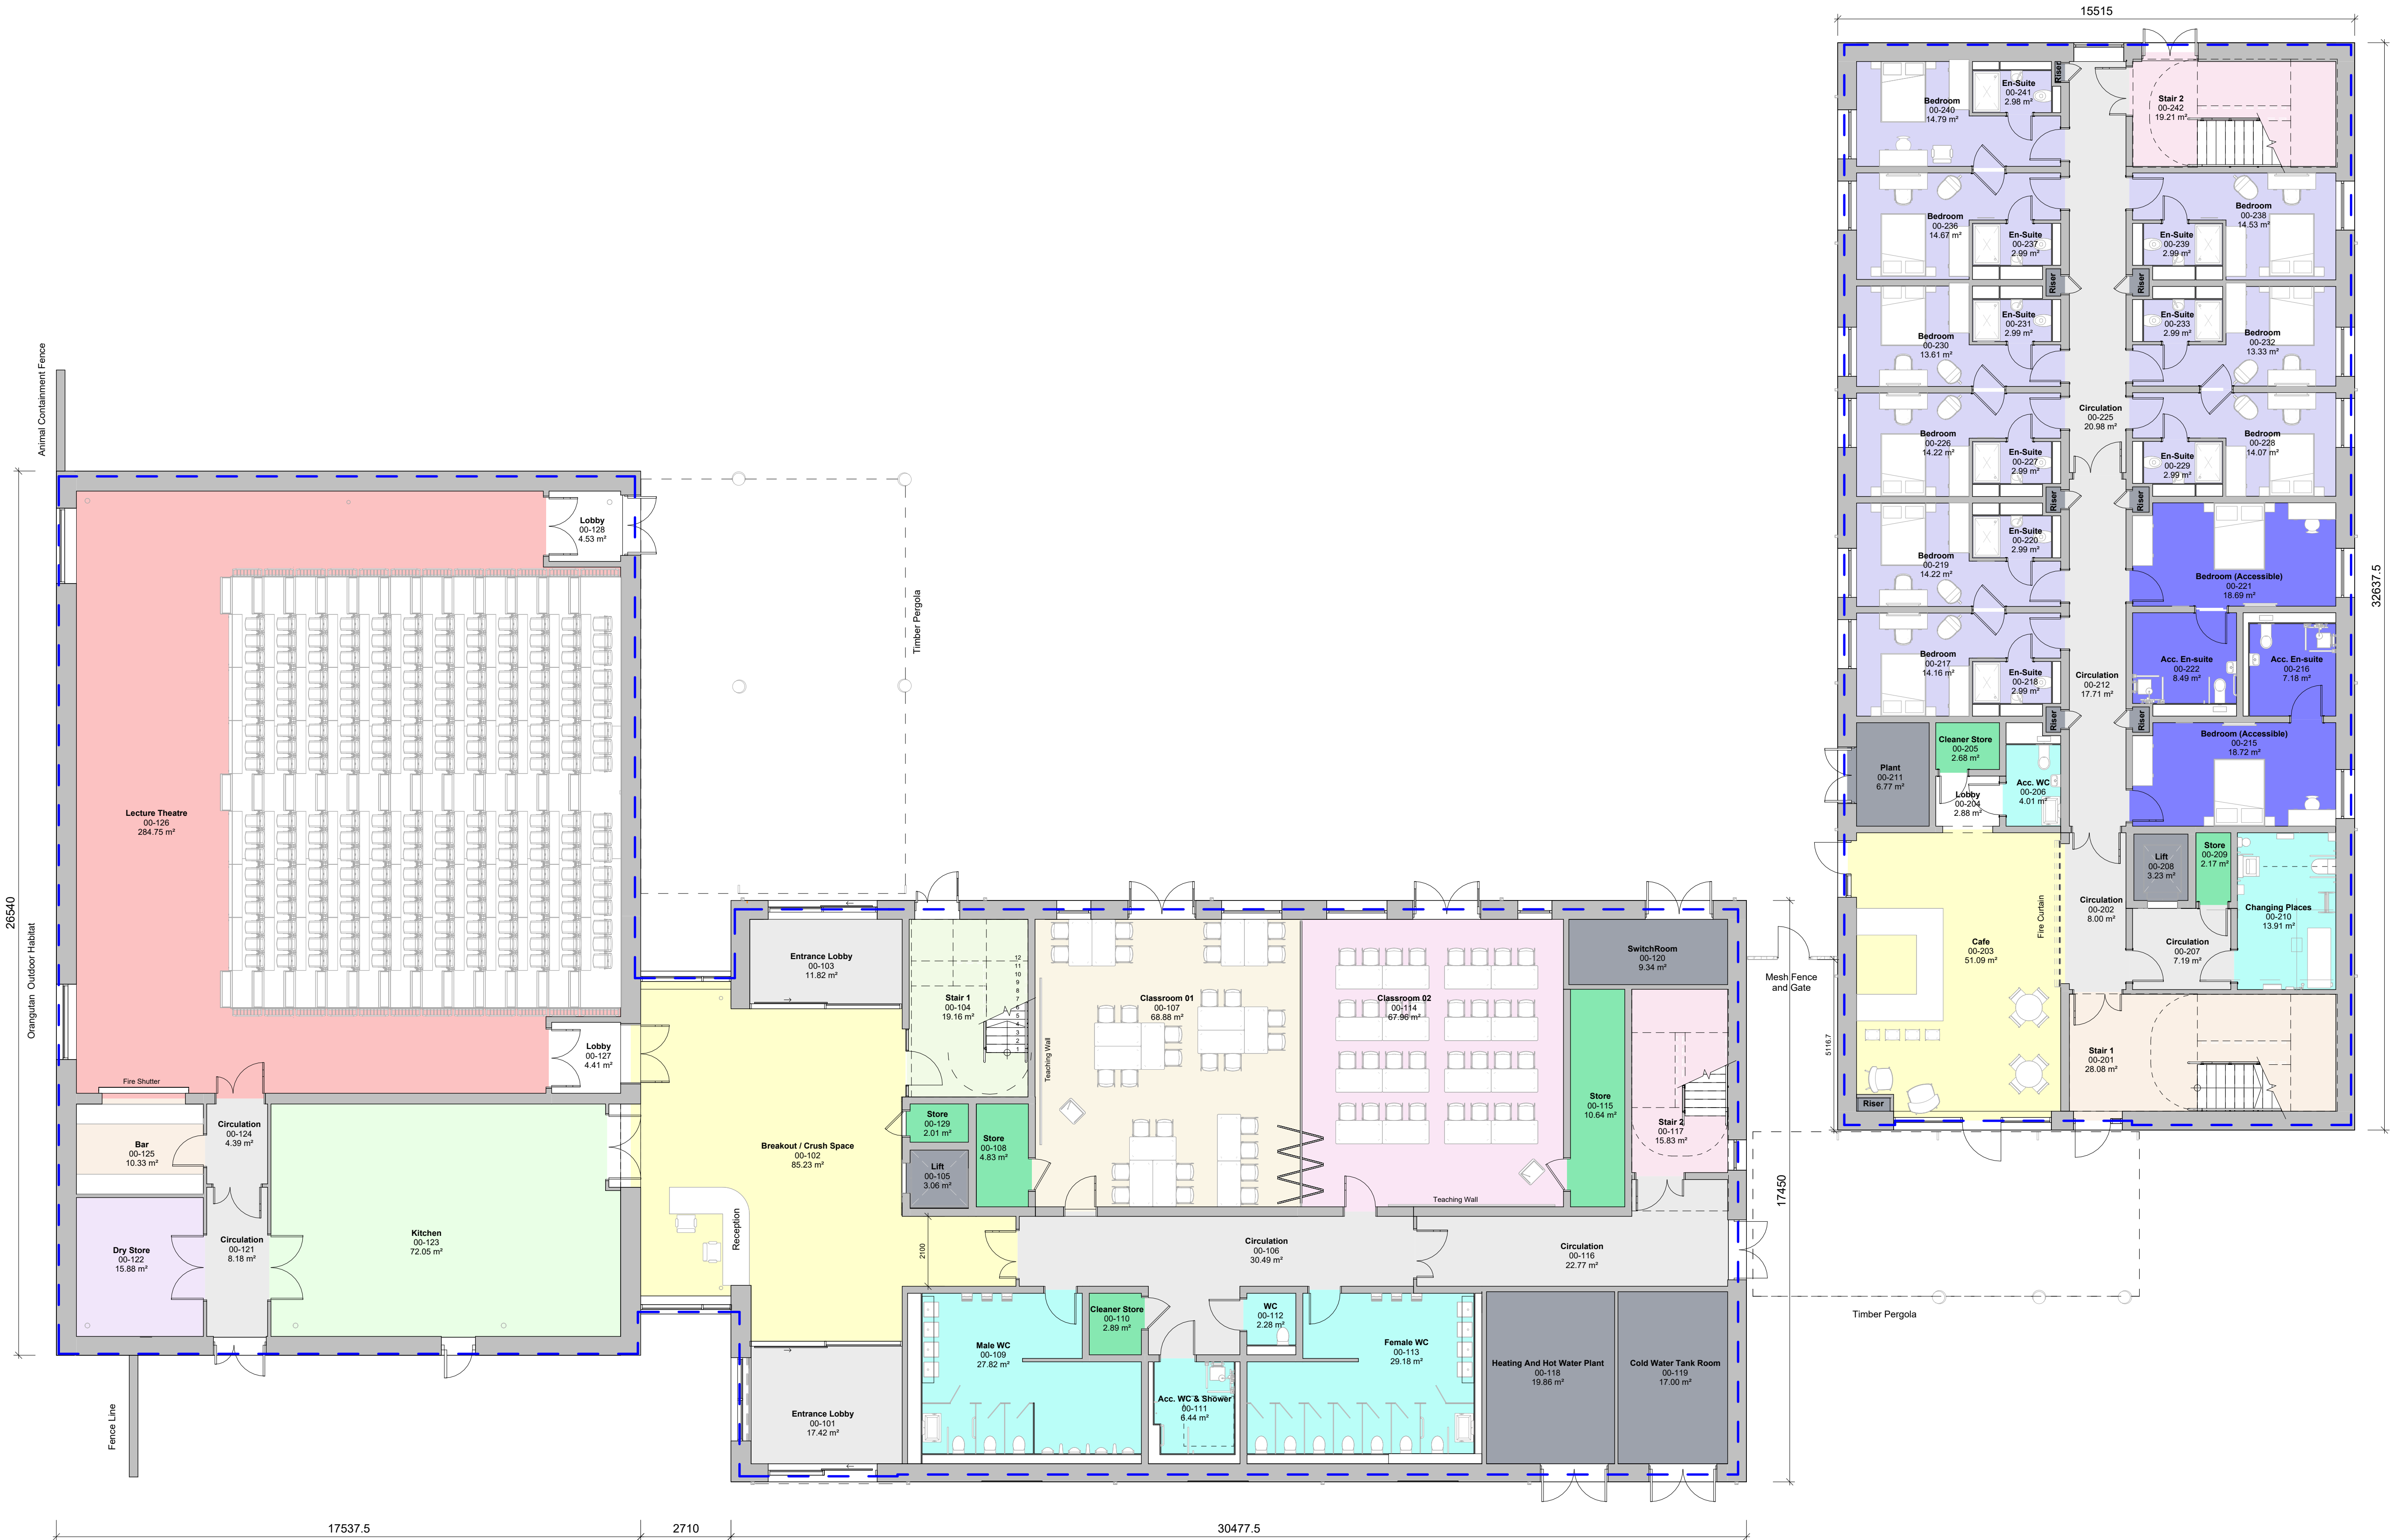

00 Ground Floor - NSCC and Residential
Scale: 1 : 100

Notes
Check all dimensions on site. Do not scale from this drawing
Report any discrepancies and omissions to HLM Architects
This Drawing is Copyright ©

Zone Key	
	Bedroom
	Bedroom (Accessible)
	Research
	Breakout
	Campus Admissions Office
	Ciculation
	Classrooms
	Kitchen
	Laundry
	Lecture Theatre
	Plant / Risers
	Reception / Site Security
	Sanitary Facilities
	Stores

P014	ISSUE FOR REVISED SECTION 73 APPLICATION	03.12.2024	JH	BC
P013	REVISED IN LINE WITH SCOPE CLARIFICATION DOCUMENT V3 - 23.09.24. ISSUED FOR CLIENT REVIEW, COMMENT AND LAYOUT APPROVAL	02.10.2024	JH	BC
P012	ISSUE FOR SECTION 73 APPLICATION	19.07.2024	EJ	JH
P011	AMENDED STAGE 3 ISSUE	17.11.2023	AB	BK
P010	STAGE 3 ISSUE	20.10.2023	KW	BC
P09	UPDATED IN LINE WITH PLANNING COMMENTS	04.10.2023	KW	BC
P08	ISSUE FOR PLANNING APPLICATION	25.09.2023	AB	BC
P07	ISSUE FOR CONSULTANT REVIEW AND CO-ORDINATION	15.09.2023	AB	BC
P06	ISSUE FOR 12 COMMENTS	11.09.2023	AB	KW
P05	ISSUED FOR INCLUSION WITH EMPLOYERS REQUIREMENTS, DRAWING NUMBER CHANGED	18.08.2023	KW	KB
P04	PRELIMINARY ISSUE FOR COMMENT	30.06.2023	KW	KB
P03	STAGE 2 ISSUE	05.12.2022	AB	JH
P02	ISSUE FOR TENDER	18.11.2022	AB	JH
P01	ISSUE FOR PLANNING PRE-APPLICATION	04.11.2022	AB	JH
Rev	Description	Date	By	Chk

Revisions	Suitability
Project	S3 REVIEW AND COMMENT

11-1567-01 Twycross Zoo

Client
Twycross Zoo

PROPOSED GROUND FLOOR PLAN - NSCC & RESIDENTIAL

Drawing No.	Revision
TWZ-HLM-ZZ-00-DR-A-00100	P014

Scale	Drawn
1 : 100 @A1	JH
Date	Checked
04.11.2022	BC

