




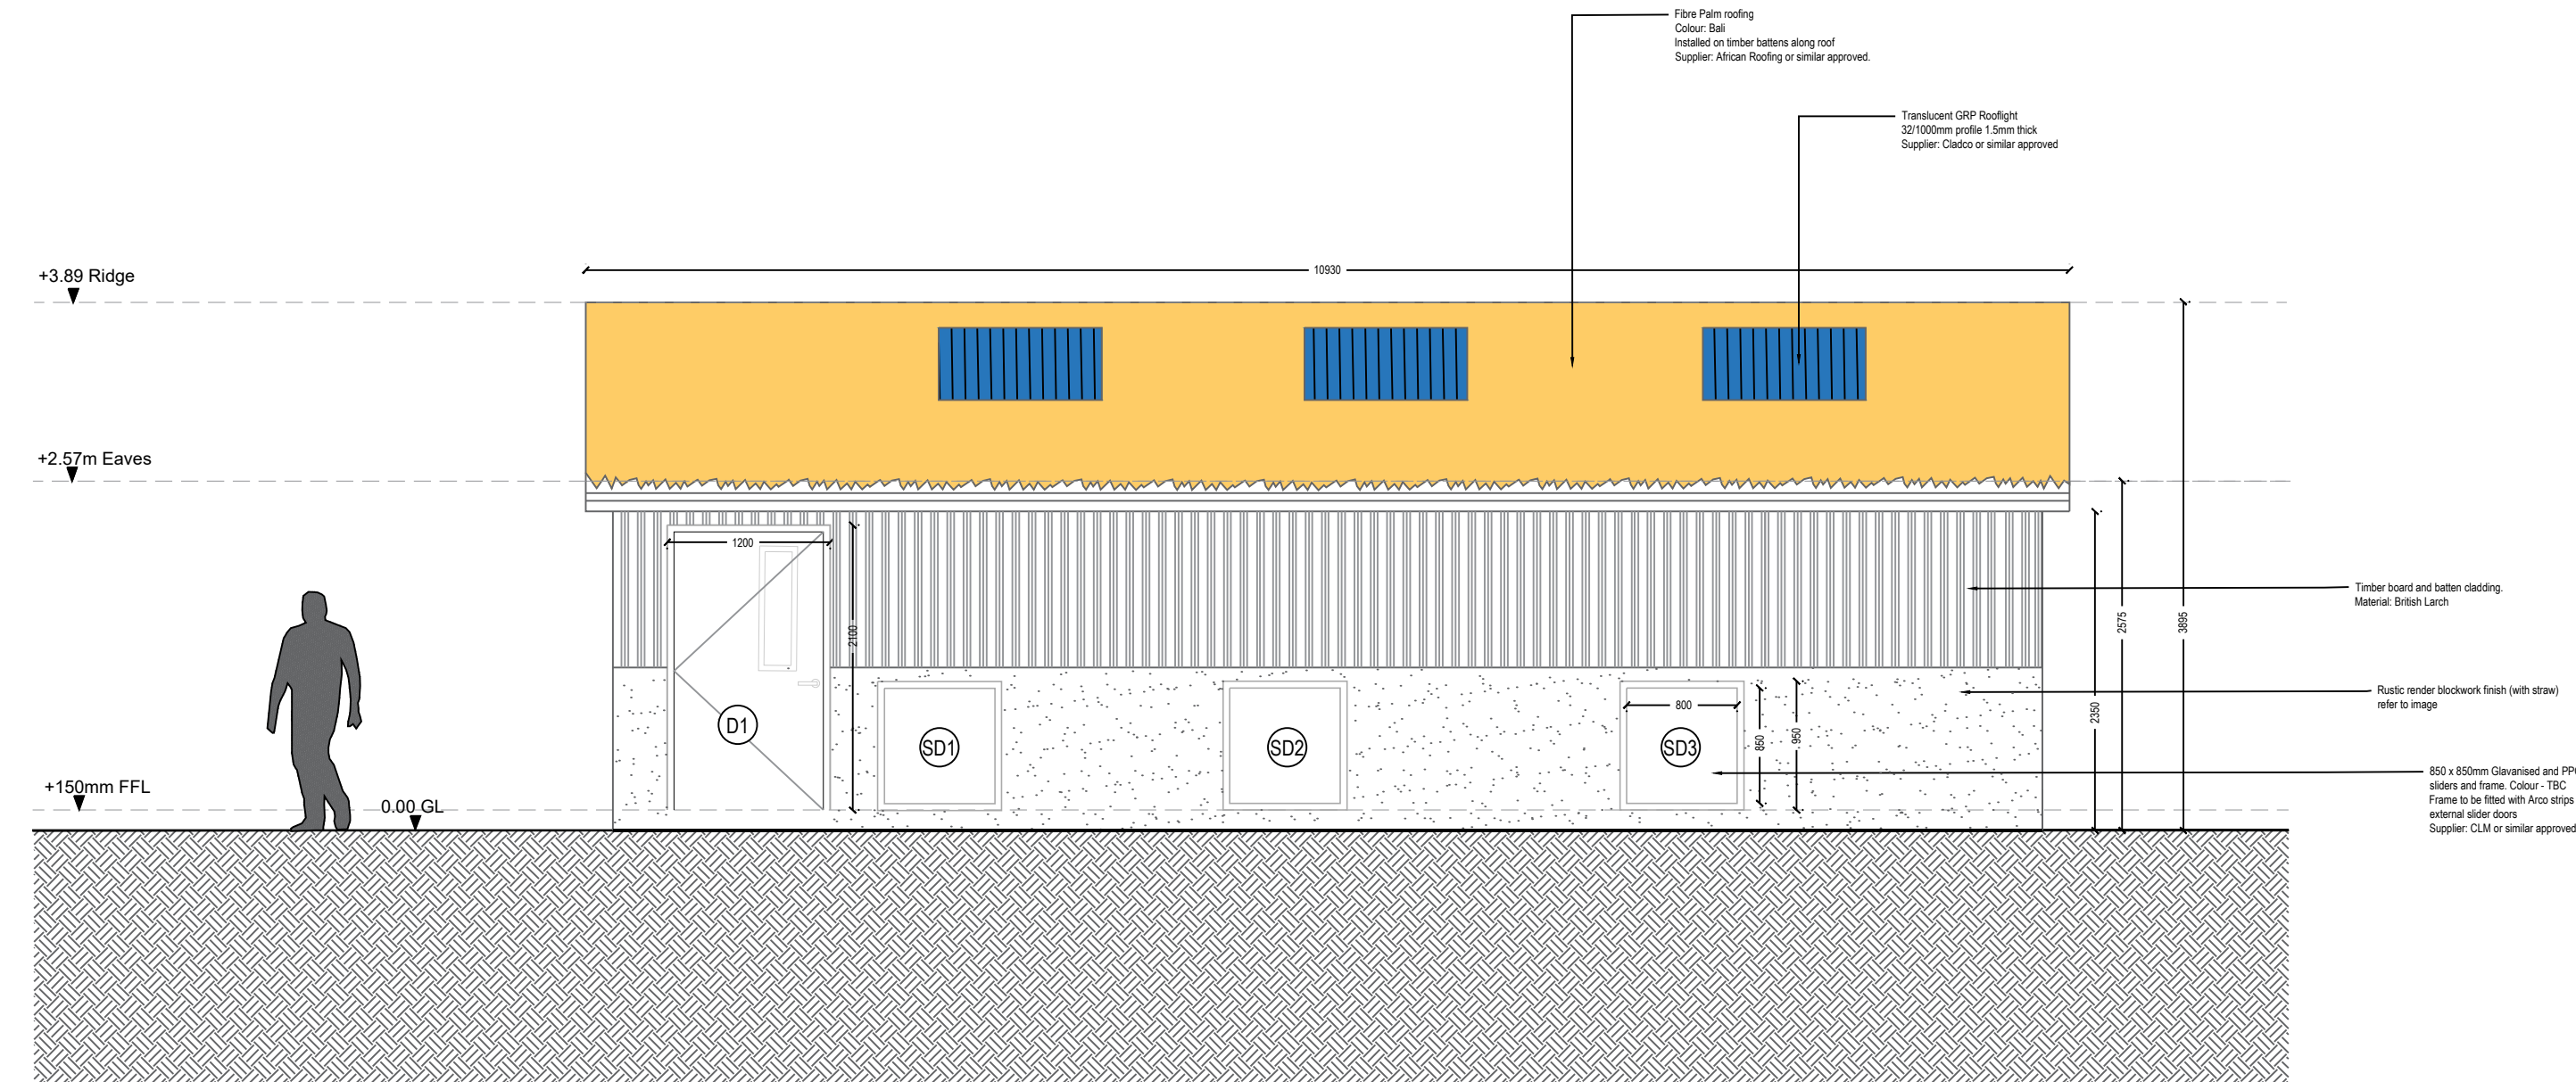


SOUTH ELEVATION

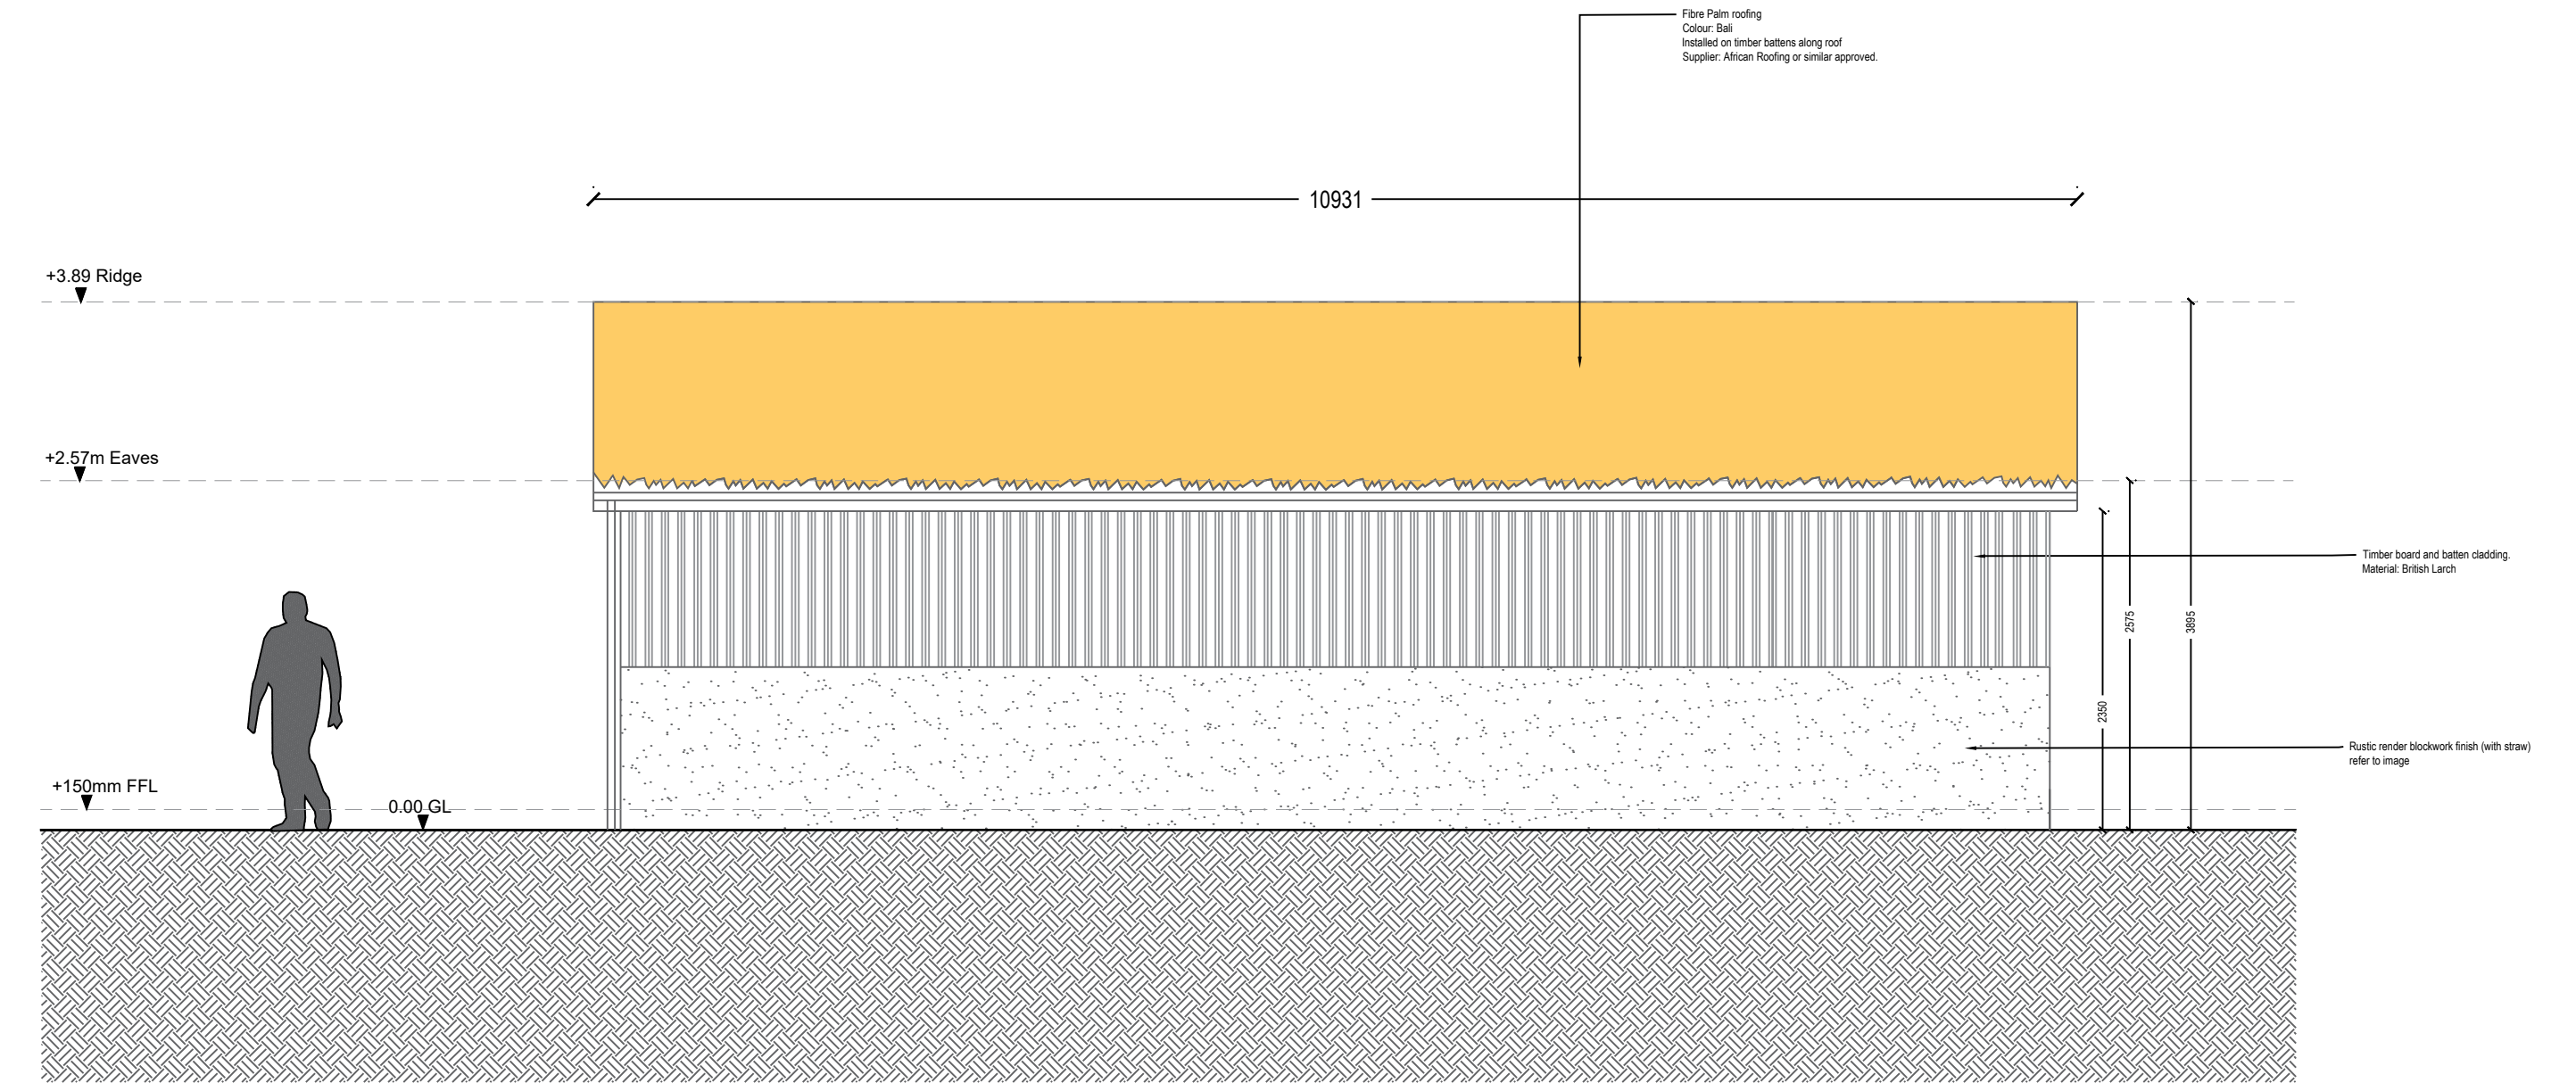


NORTH ELEVATION

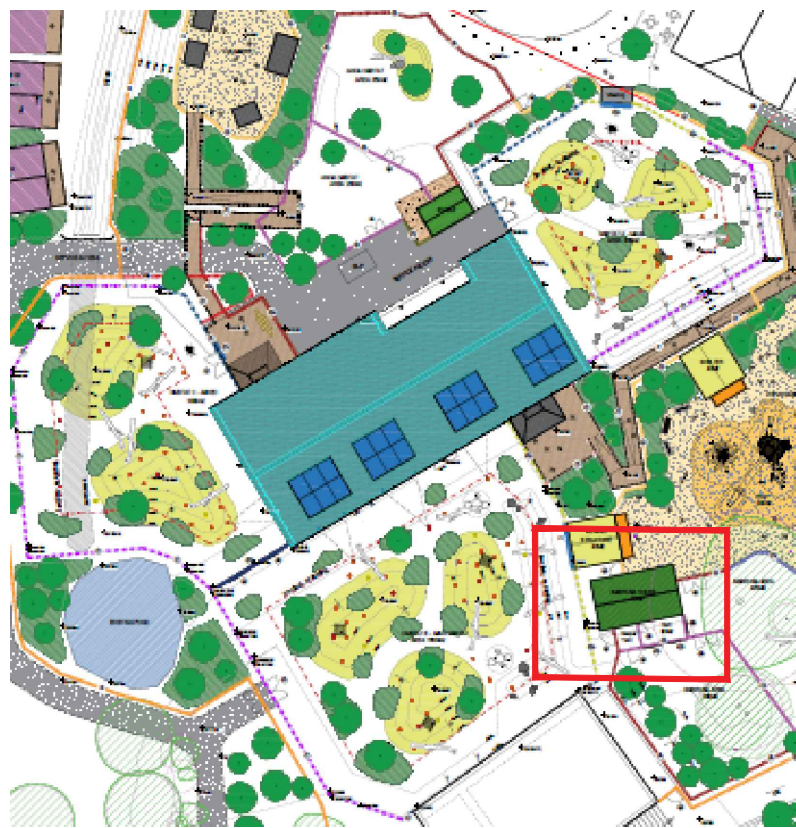


Location of Building

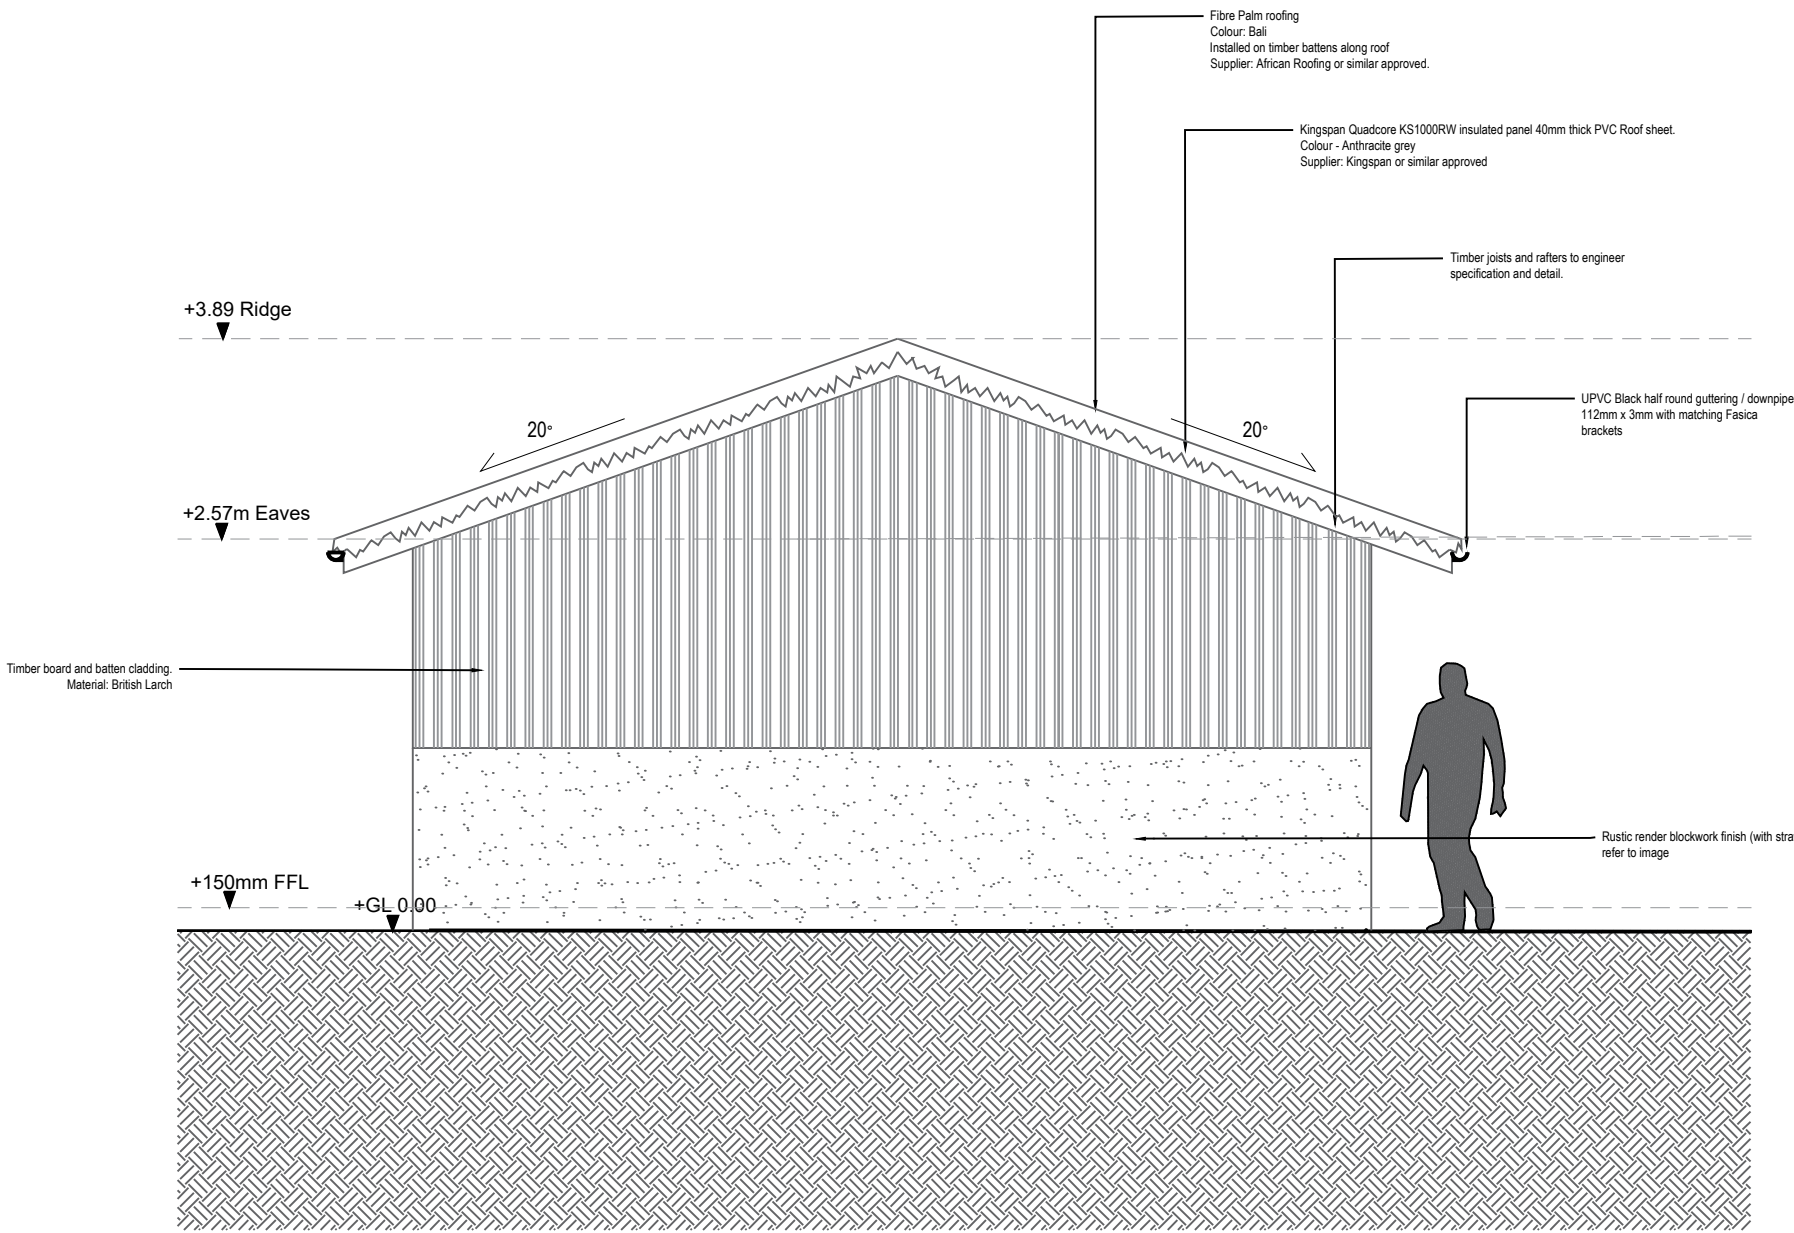

WEST ELEVATION

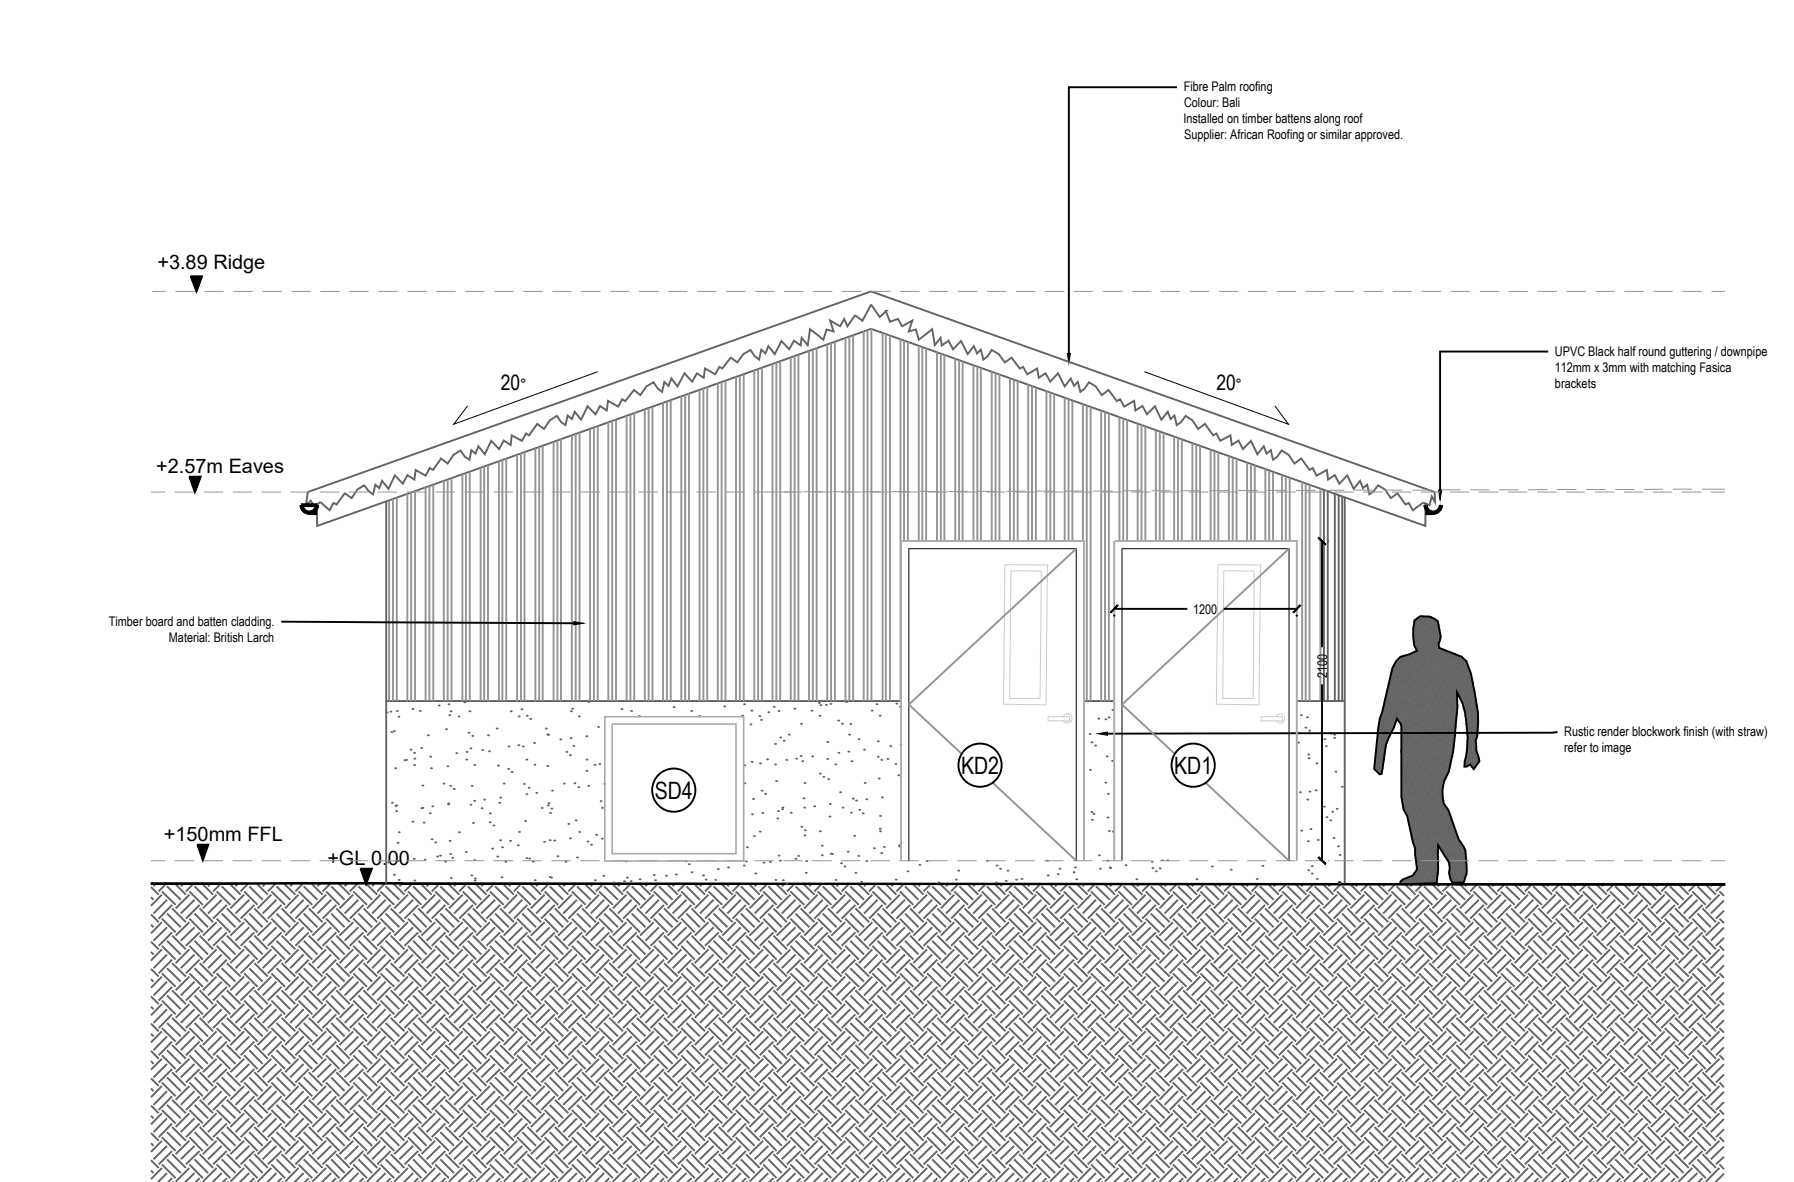

EAST ELEVATION

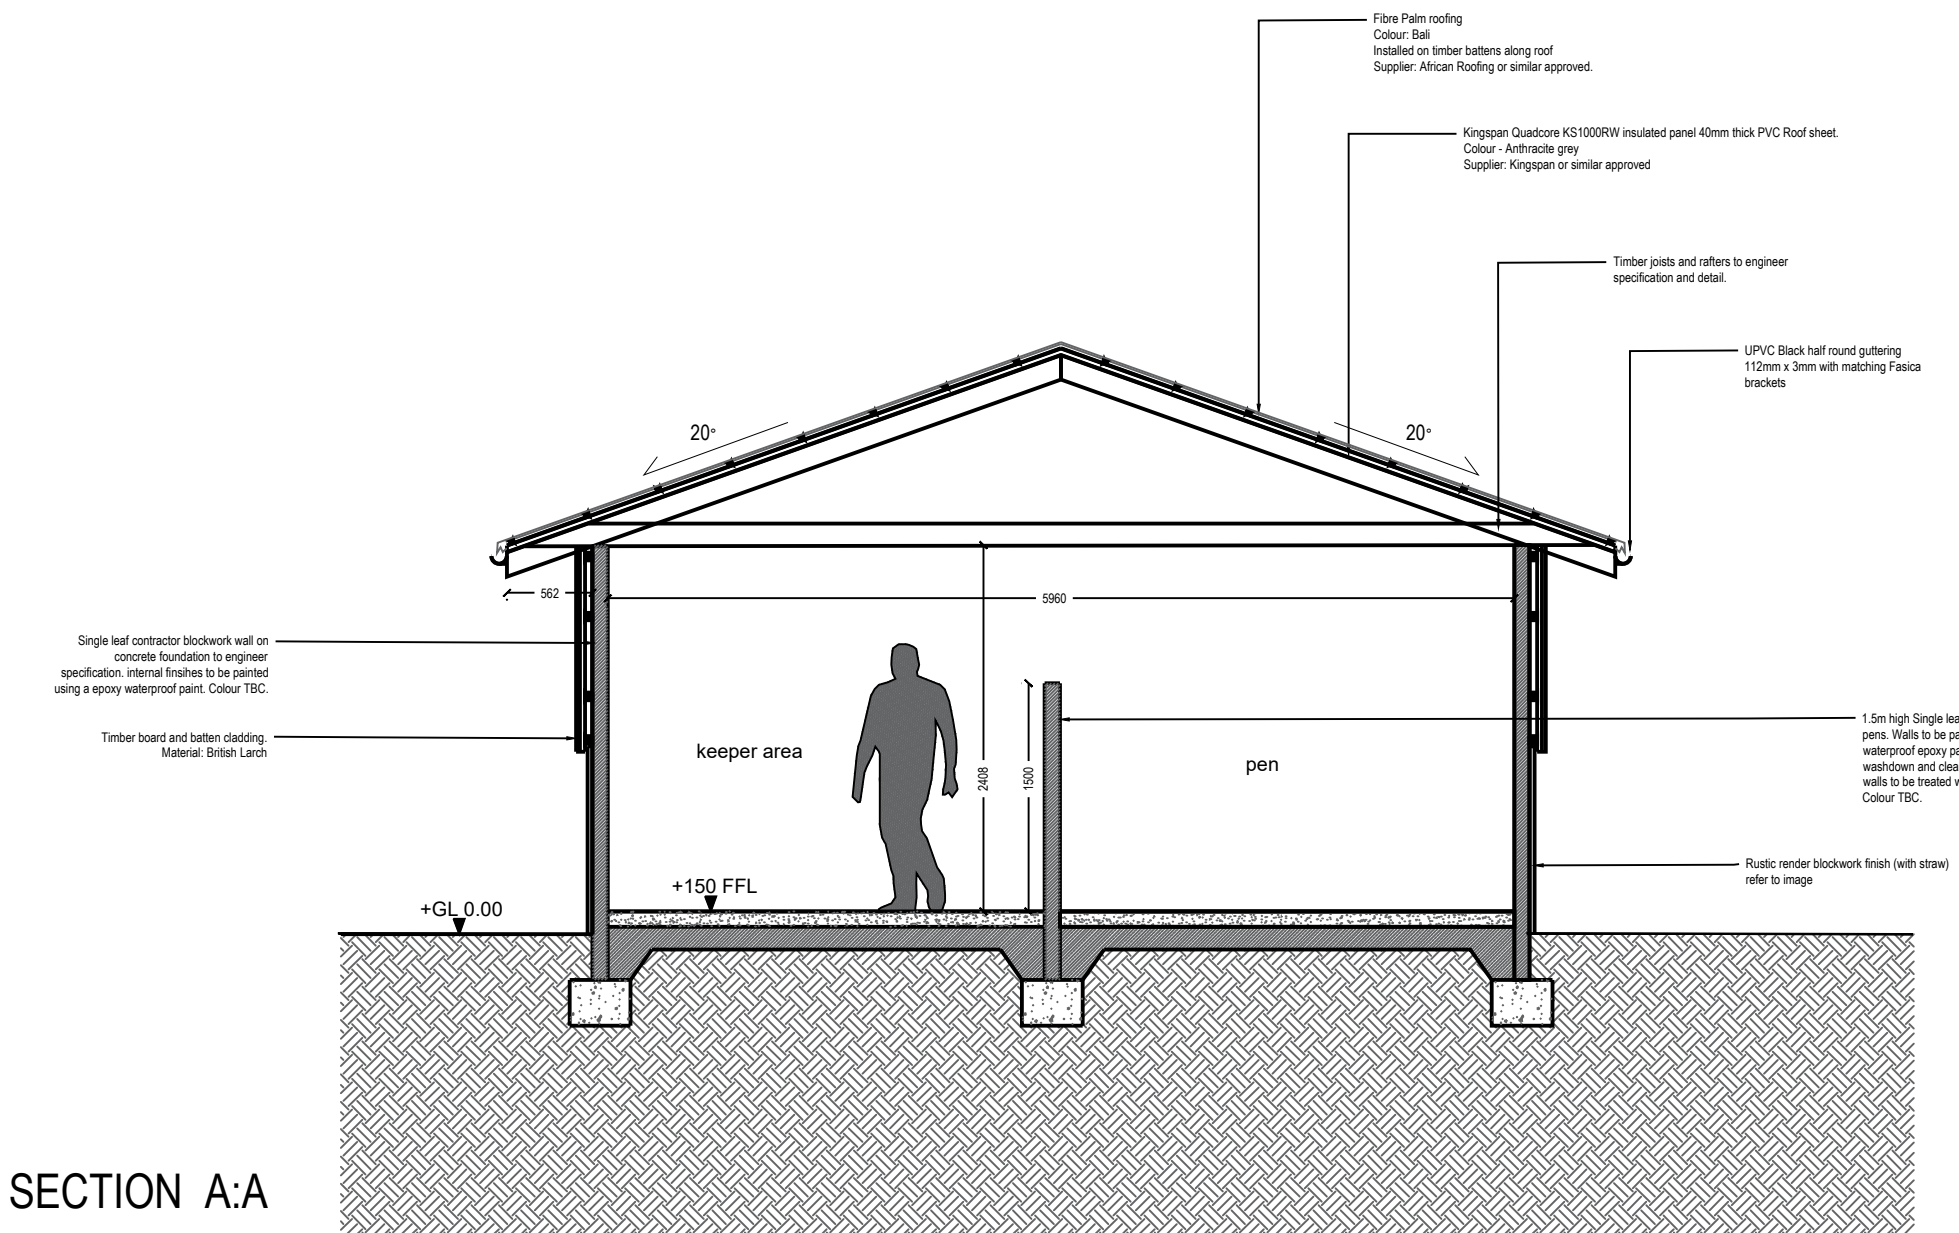

SECTION A:A


rev	details	by	date
00	ISSUE FOR PLANNING	JM	19.07.2024
P01	ISSUE FOR TENDER	JM	17.11.2024
P02	RE-ISSUE FOR PLANNING (ST3)	JM	09.12.2024

rev	details	by	date

Notes

- All dimensions to be checked onsite.
- This drawing to be read in conjunction with all other drawings and specifications.

Previous Superceded Drawing number:
P22009-00-001-DZ-0145

 

Project title
NSCC ORANGUTAN FACILITY

Drawing title
PROPOSED ANIMAL HOUSE
ELEVATIONS & SECTIONS

Drawing number
TWZ-DZU-00-00-DZ-L-00145-P02

Drawing Status
FOR PLANNING

Date	Scale	Drawn	Checked
19.07.2024	1:50 @ A1	ZW	JM

tz Twycross Zoo
IN THE HEART OF CONSERVATION

DEARADH ZU
ZOO - LANDSCAPE - DESIGN
P: 07713 087369 E: Jonathan.McGurgh@DearadhZoo.com