



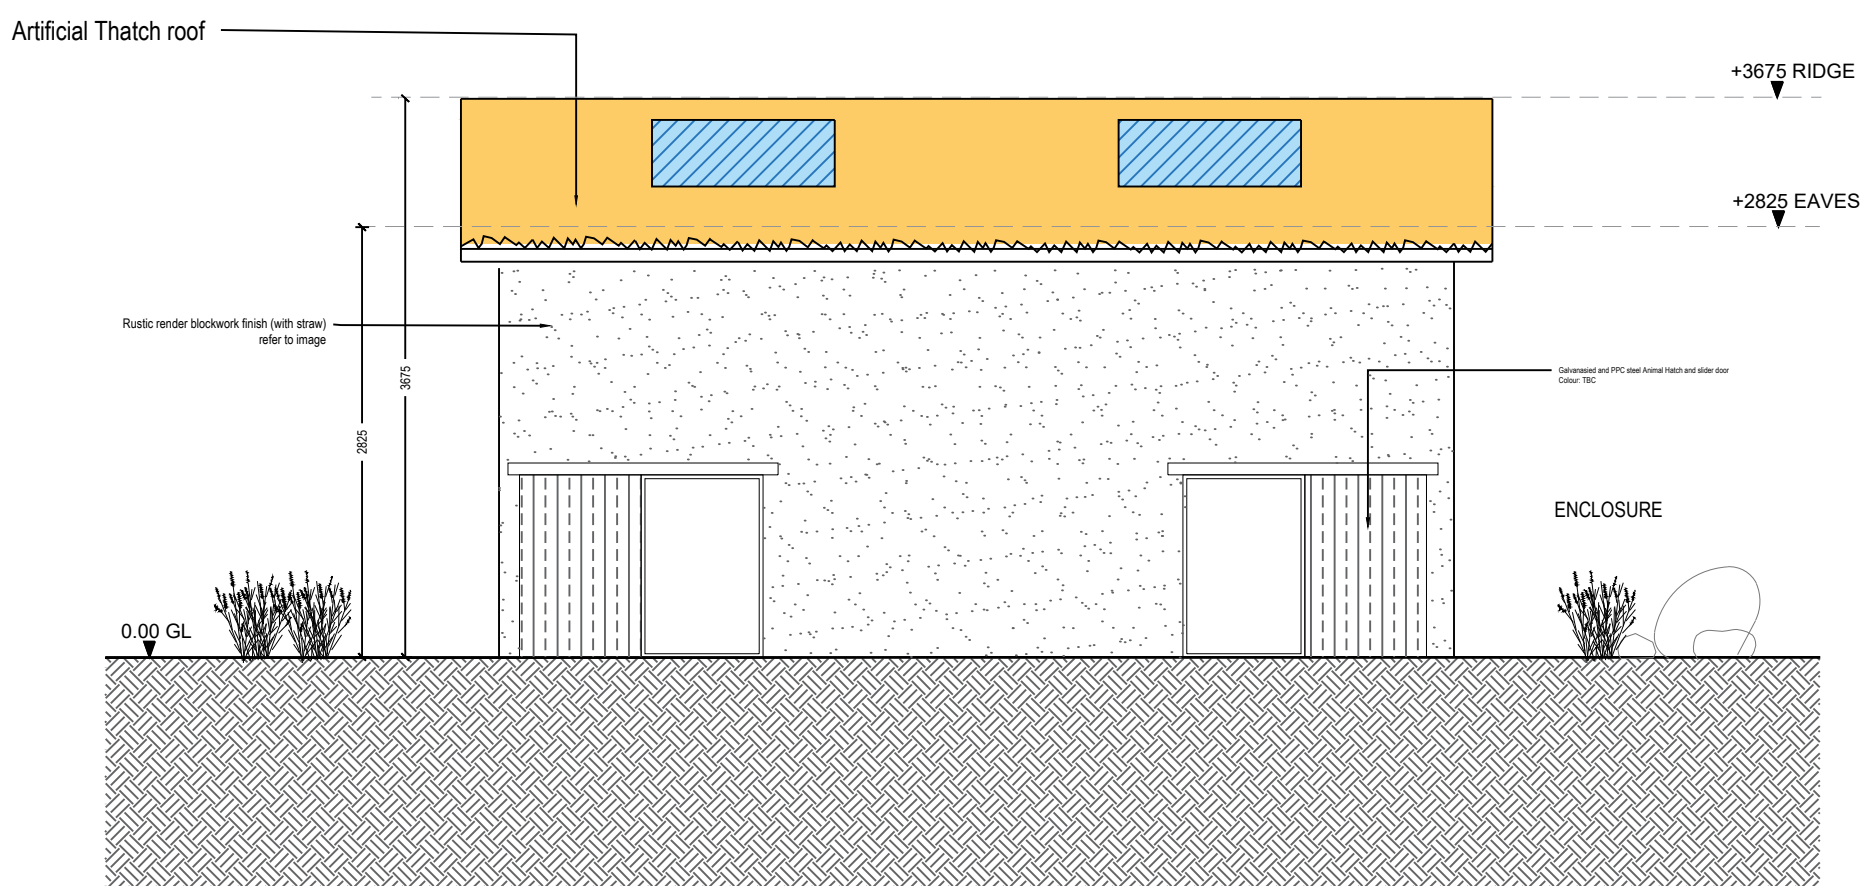


SOUTH ELEVATION




NORTH ELEVATION

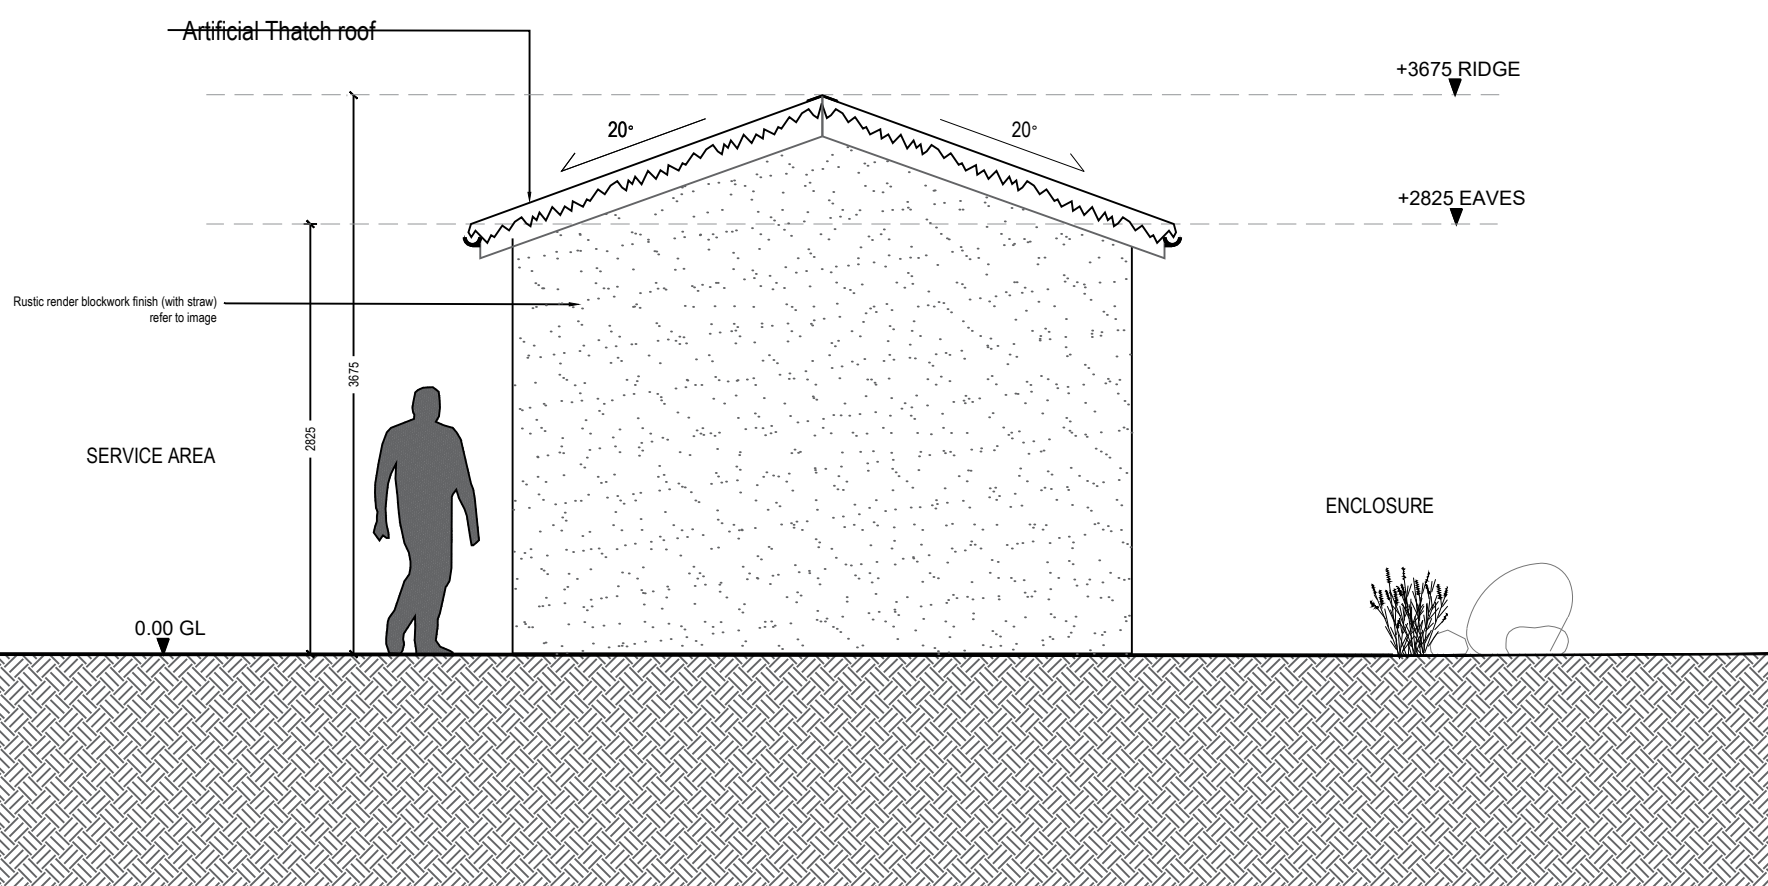


EAST ELEVATION

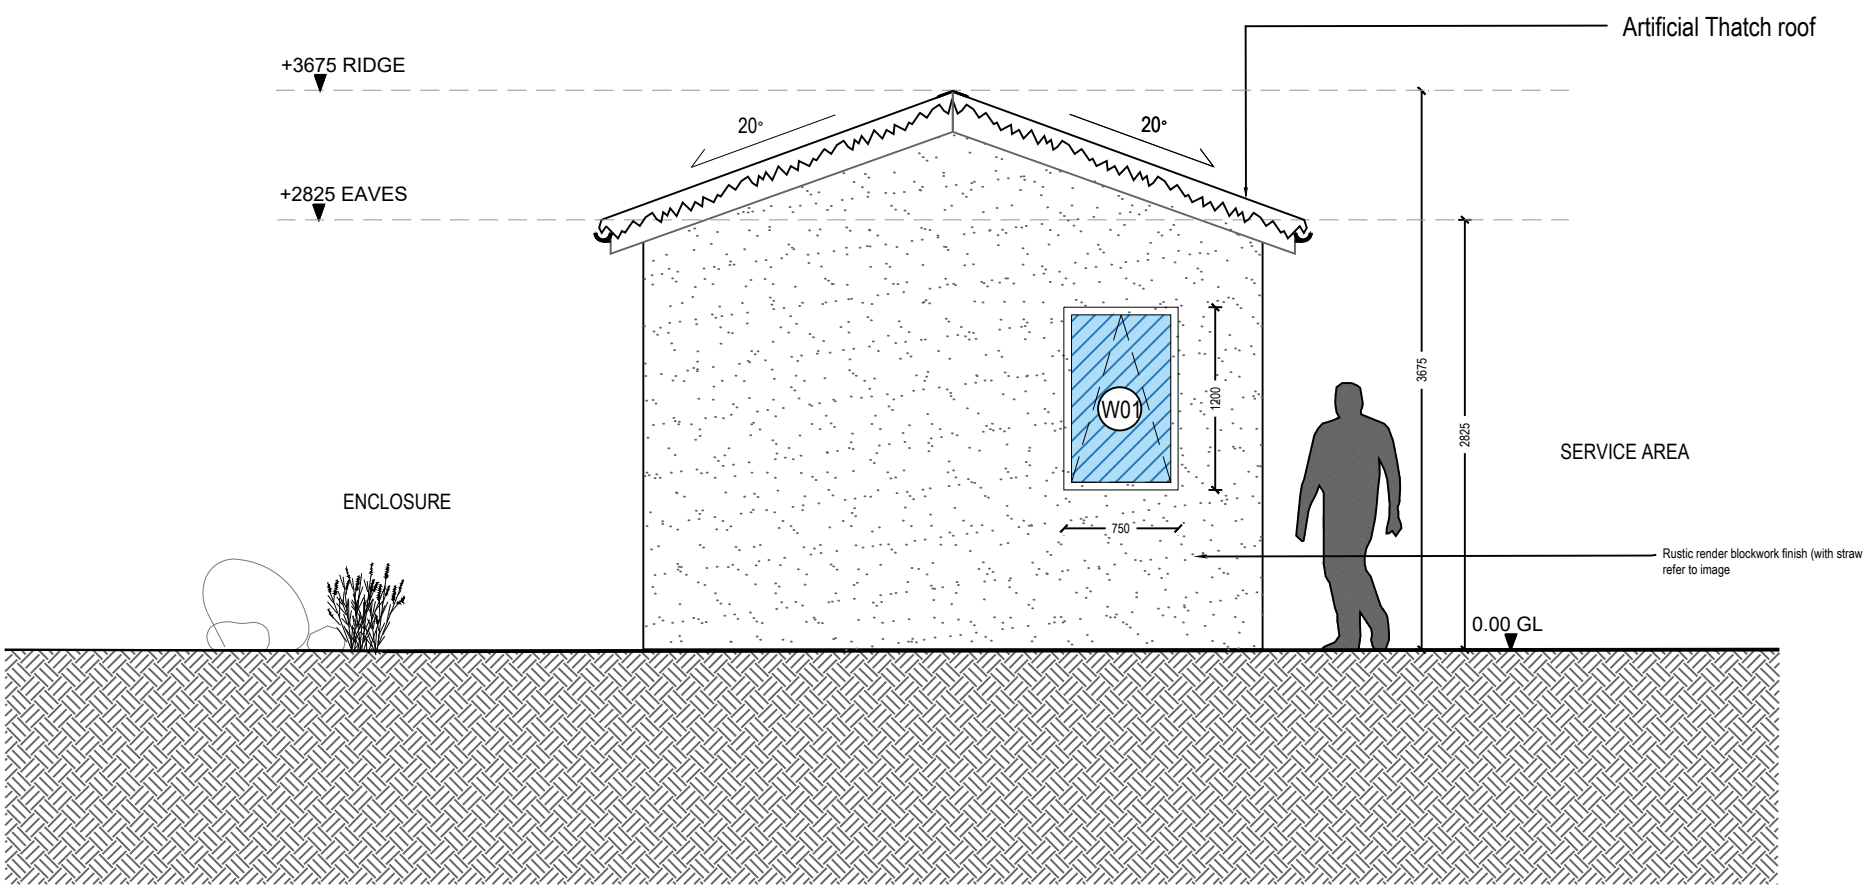

WEST ELEVATION

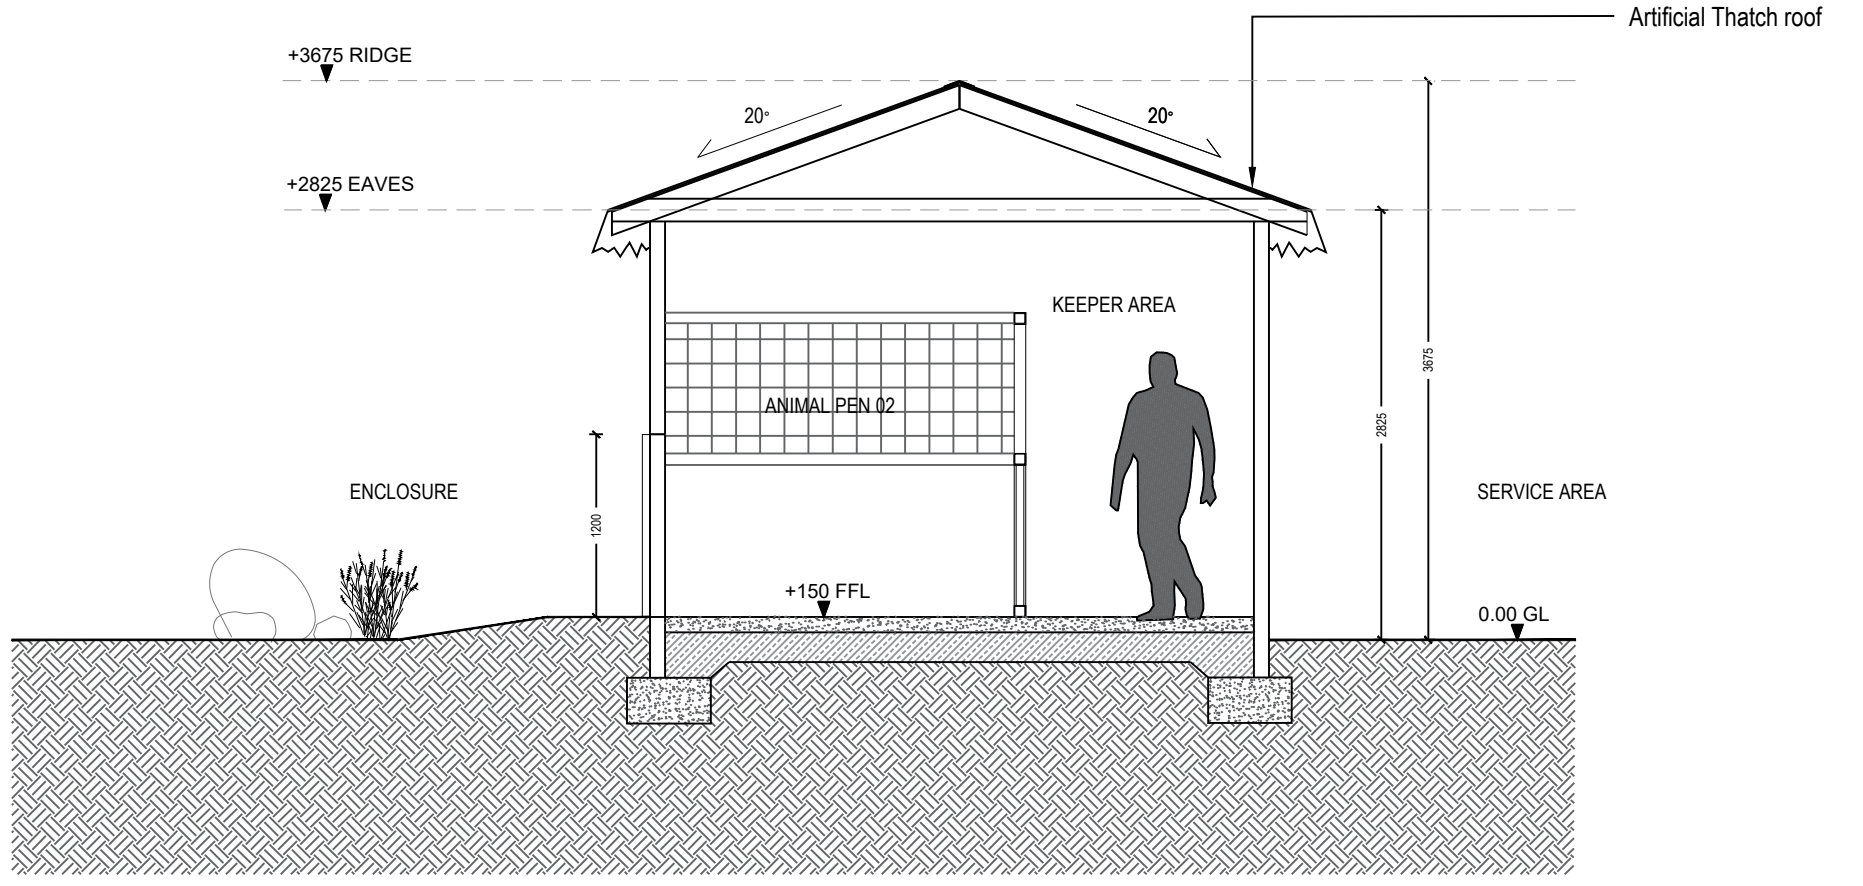


SECTION A:A

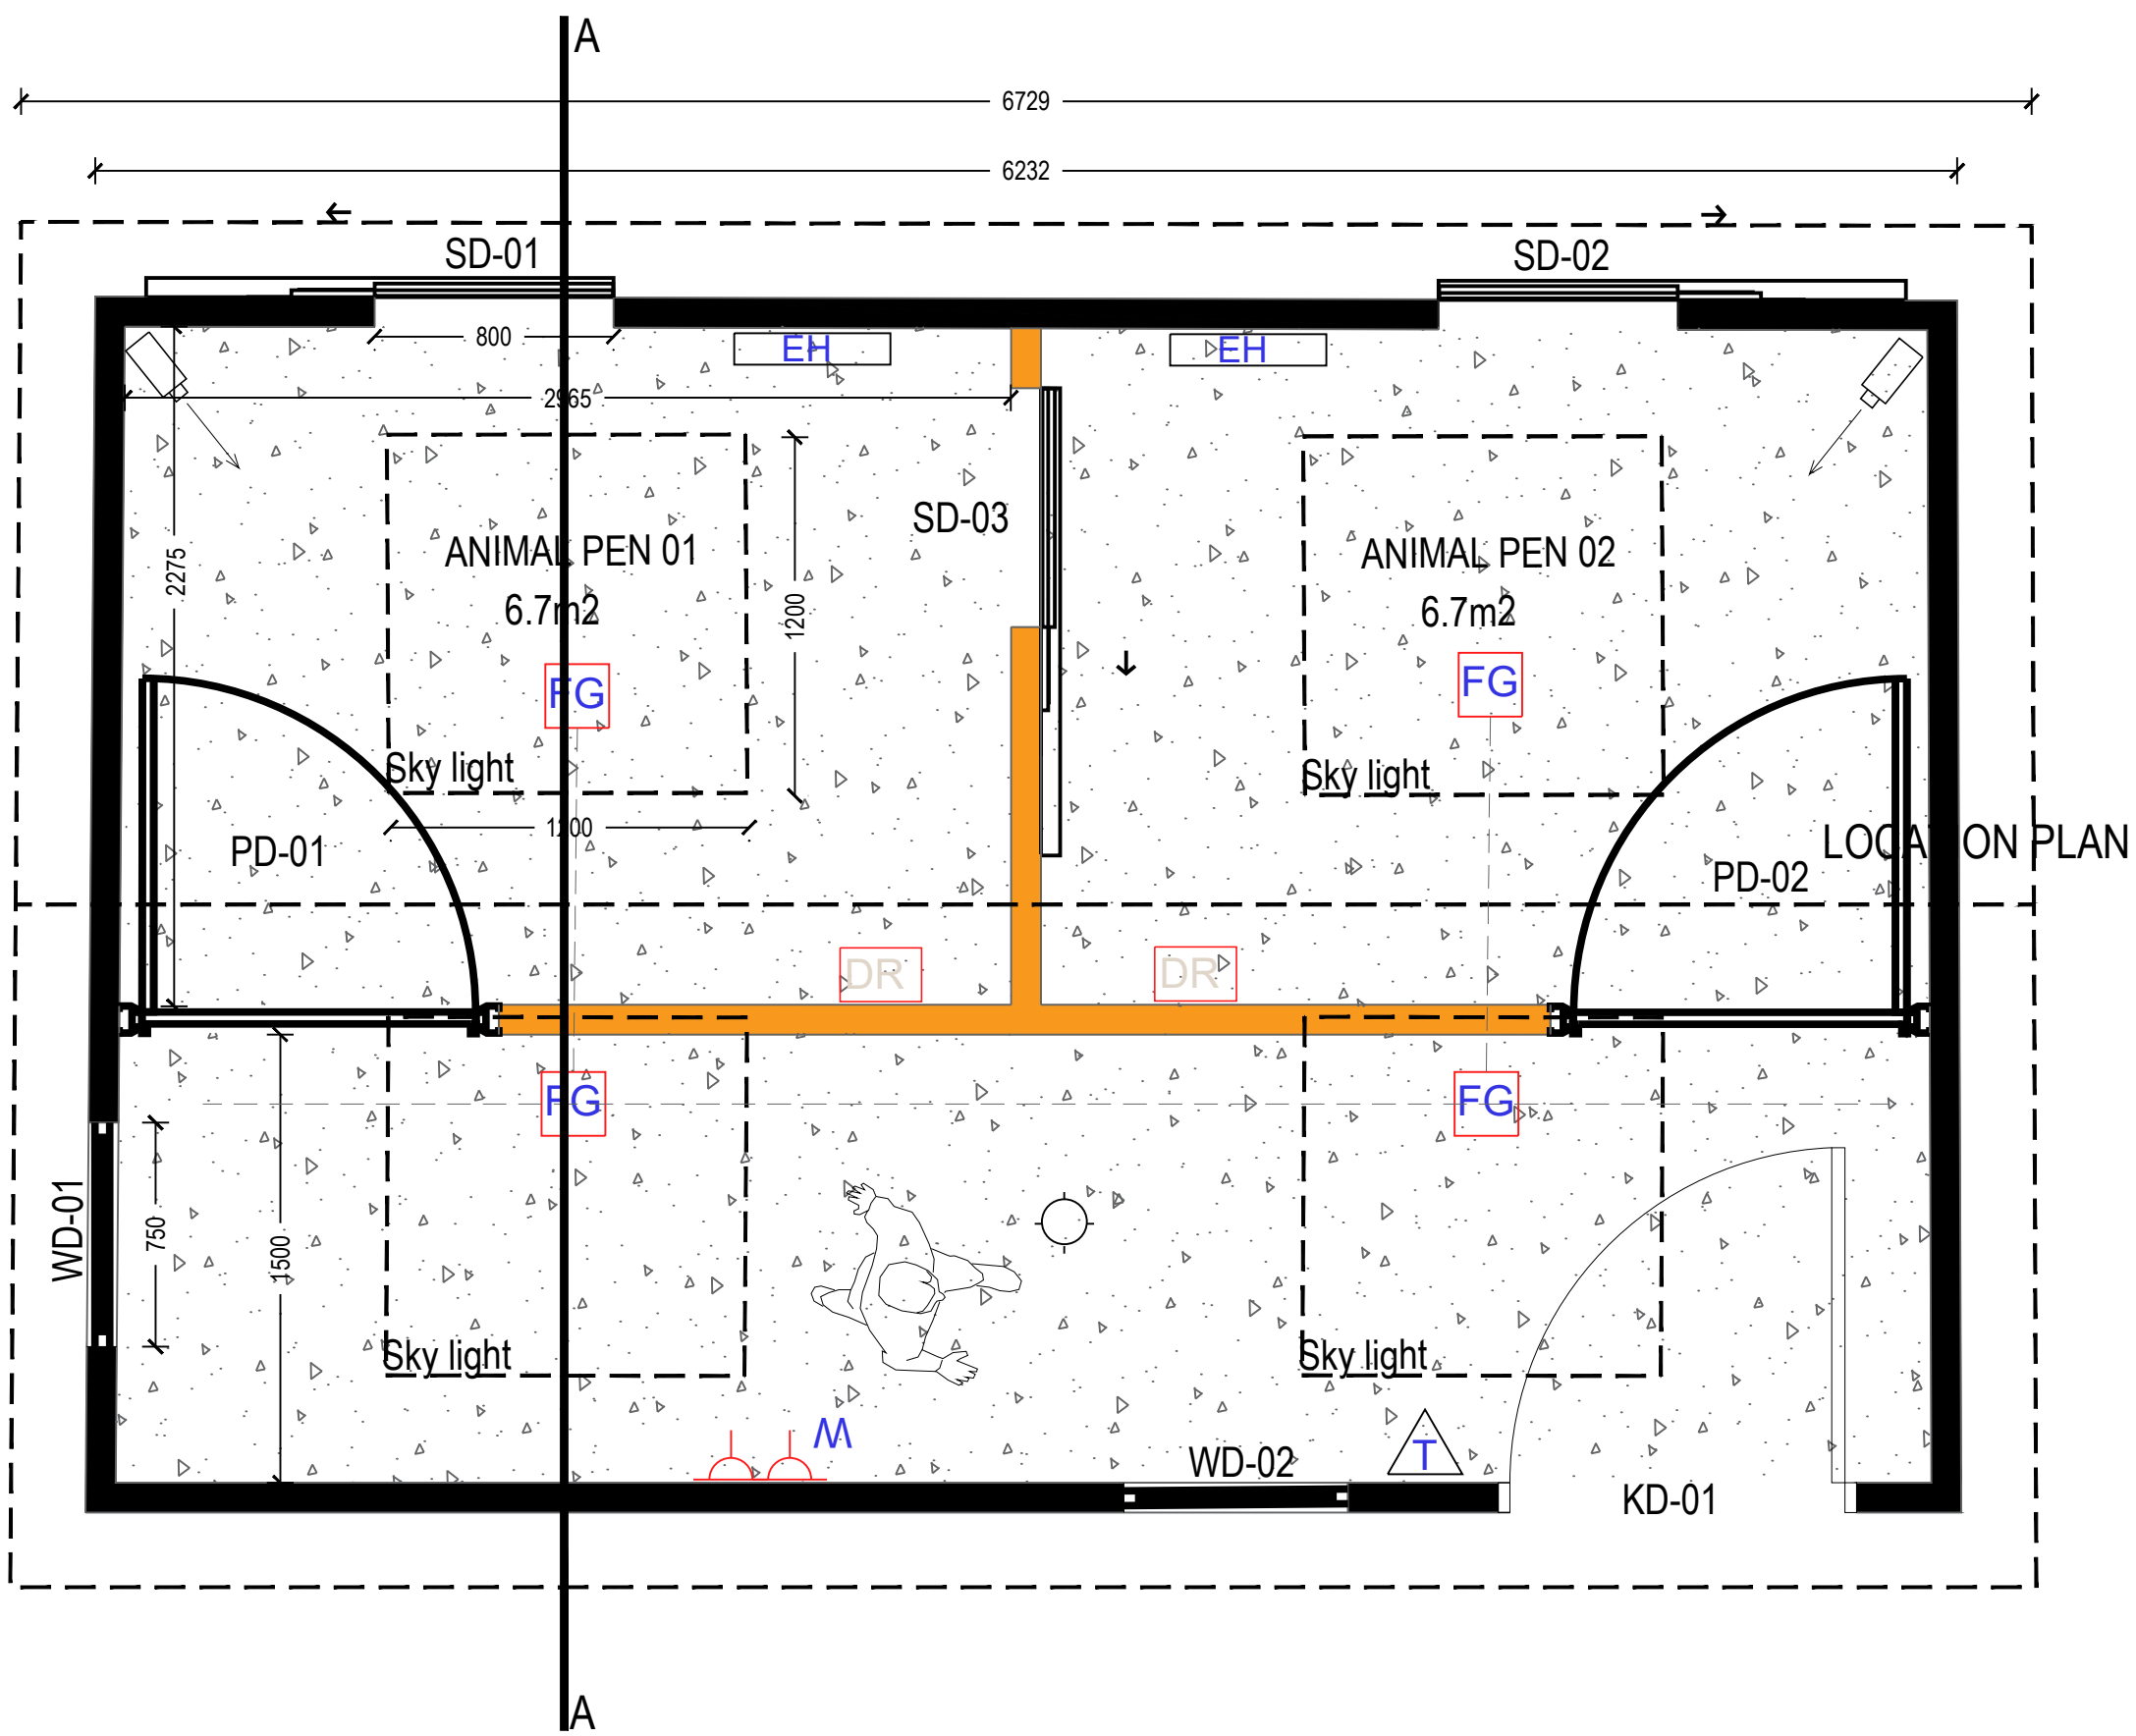

Precedent - Fibre Thatch



Precedent - Render treatment

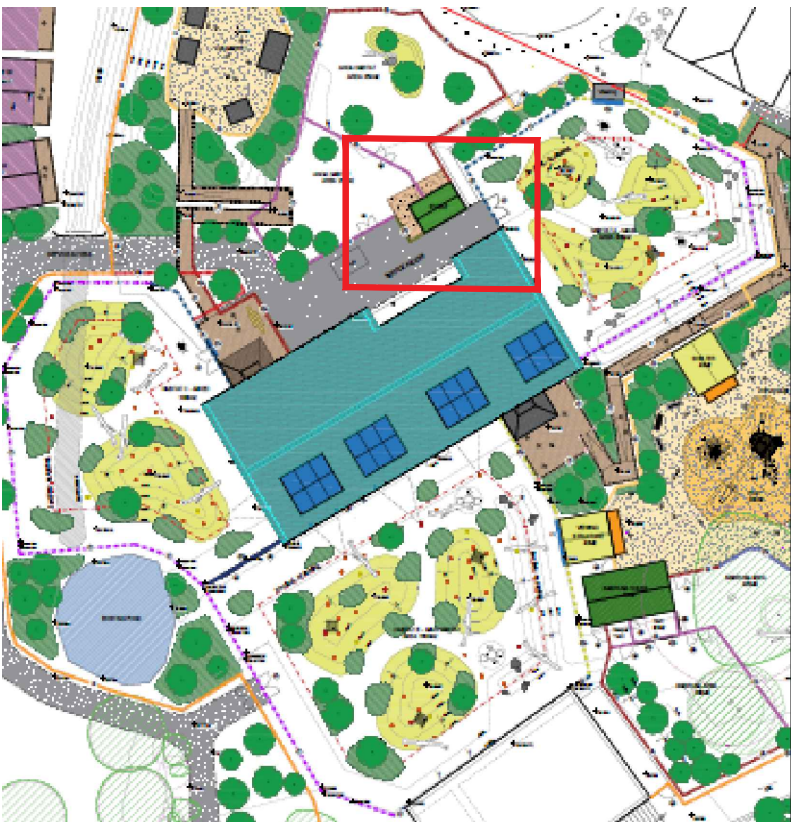

Location of Building

rev	details	by	date
P00	ISSUE FOR TENDER	JM	29.11.2024
P01	RE-ISSUE FOR PLANNING (SFS)	JM	09.12.2024

rev	details	by	date

- Notes
- All dimensions to be checked onsite.
 - This drawing to be read in conjunction with all other drawings and specifications.

1:50
0m 2.5m 5m

Project title
NSCC ORANGUTAN FACILITY

Drawing title
PROPOSED ANIMAL STABLE
PLAN, ELEVATIONS & SECTIONS

Drawing number
TWZ-DZU-00-00-DR-L-00149-P01

Drawing Status
FOR PLANNING

Date	Scale	Drawn	Checked
29.11.2024	1:50 @ A1	JM	JM

tz Twycross Zoo
IN THE HEART OF CONSERVATION

DEARADH ZU
ZOO - LANDSCAPE - DESIGN
P: 07713 087369 E: jonathan.molloy@dearadhzu.com