




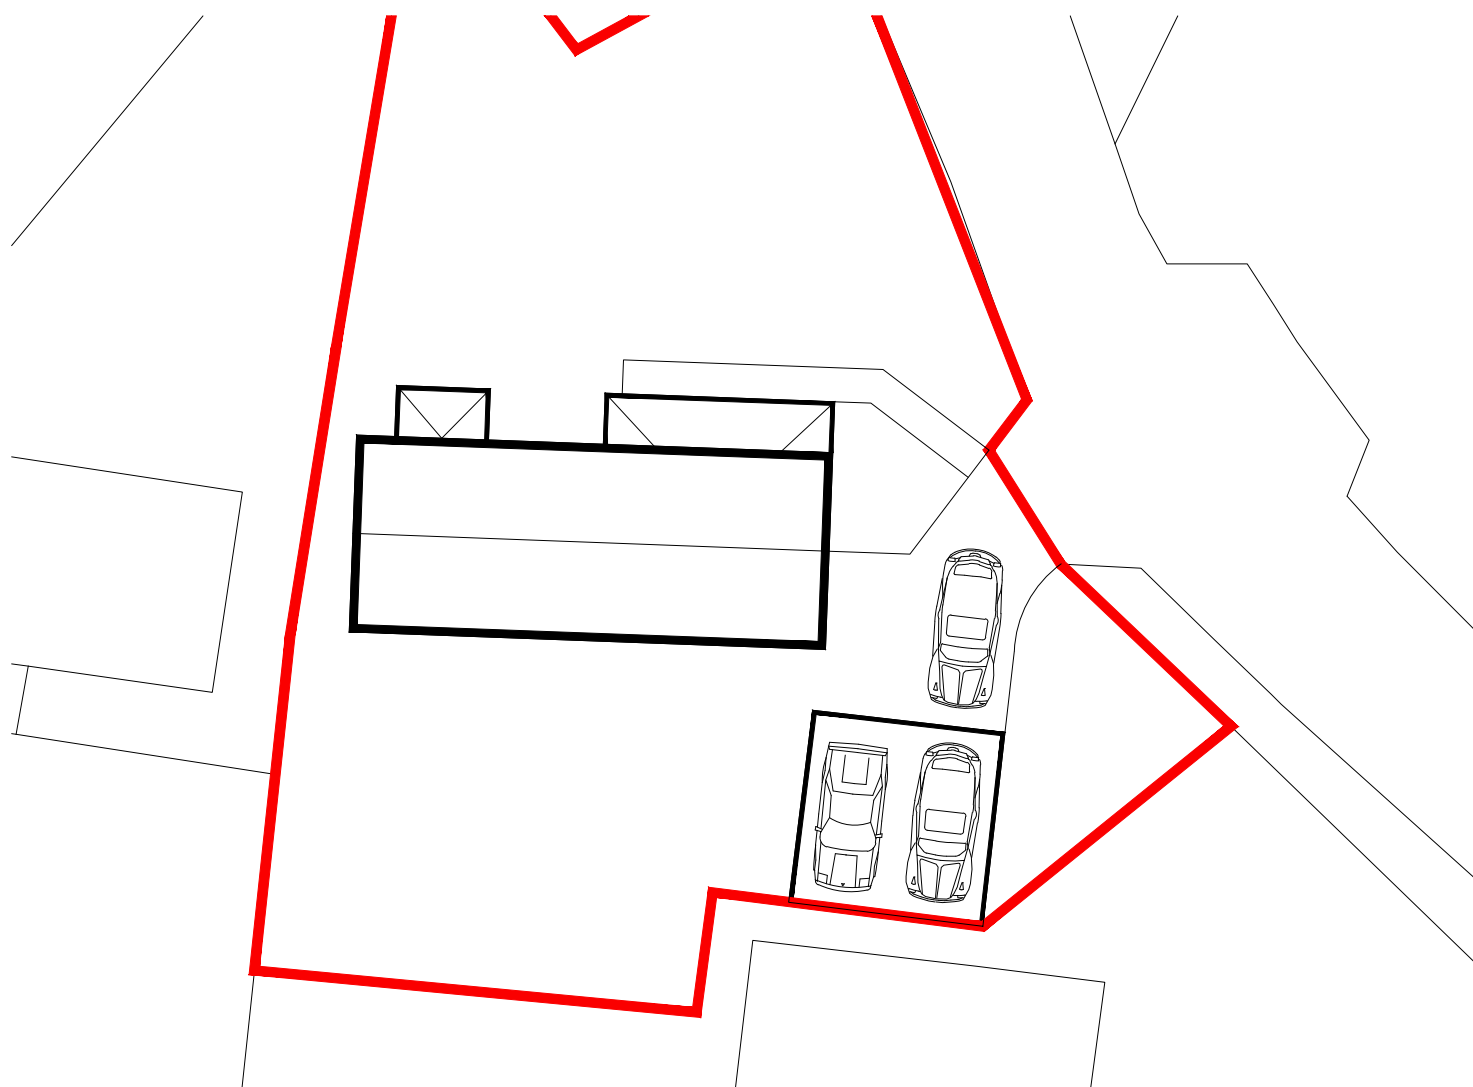


EXISTING PARKING PROVISION

 


SCALE BAR 1:200

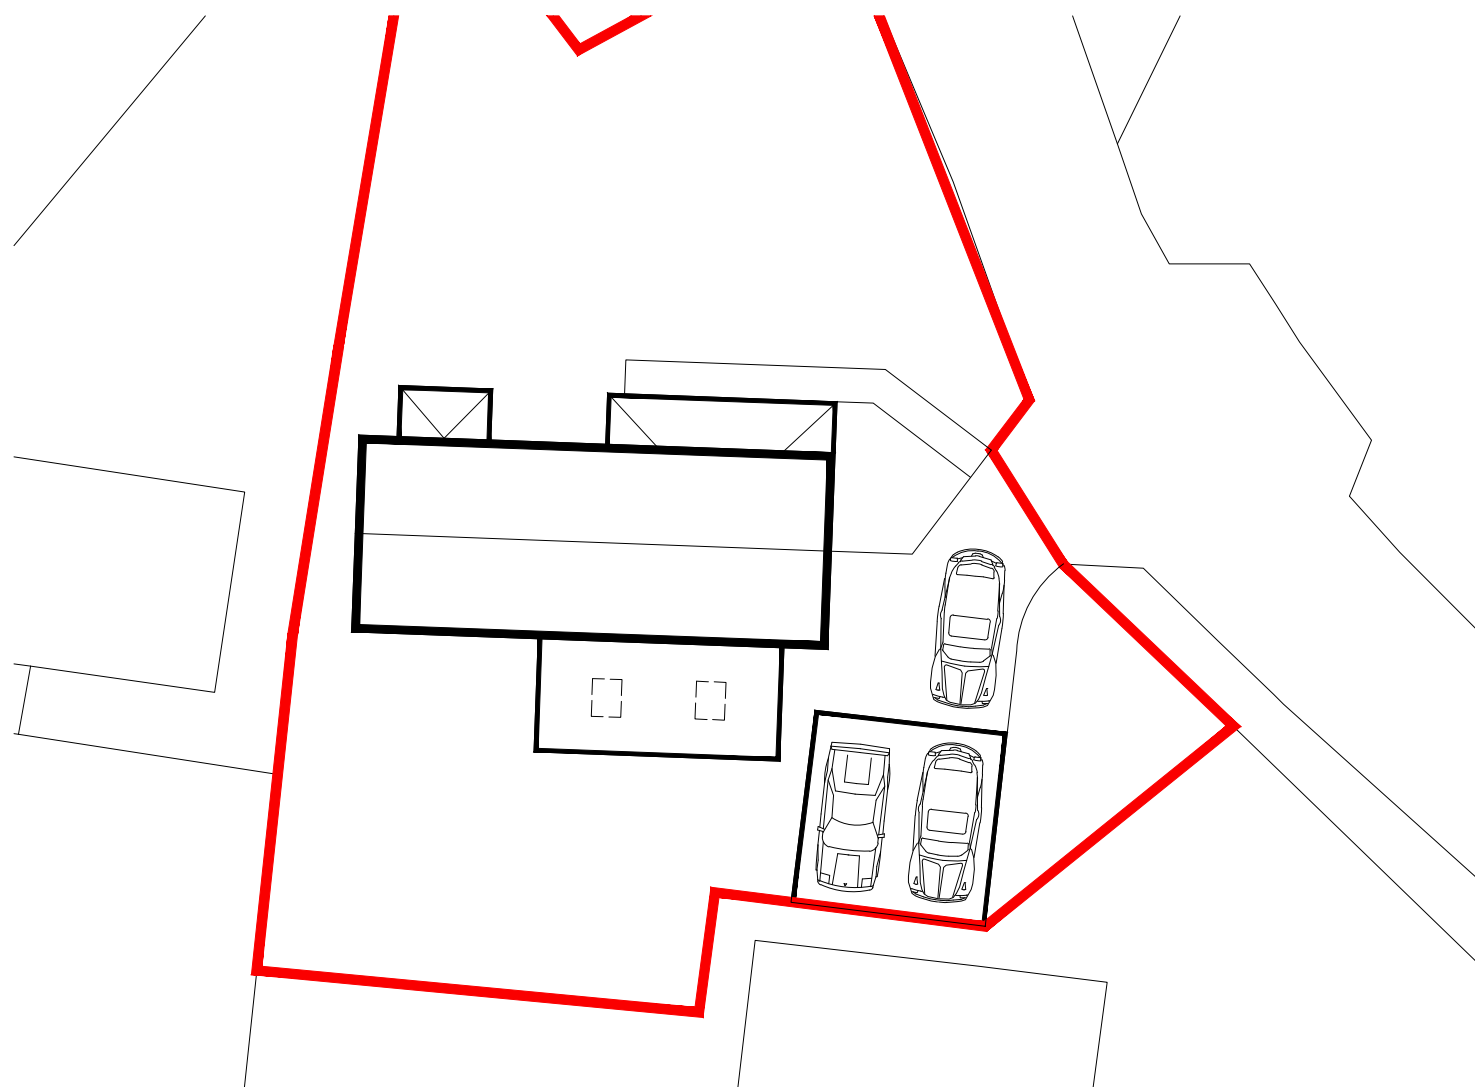


PROPOSED PARKING PROVISION

 


SCALE BAR 1:200

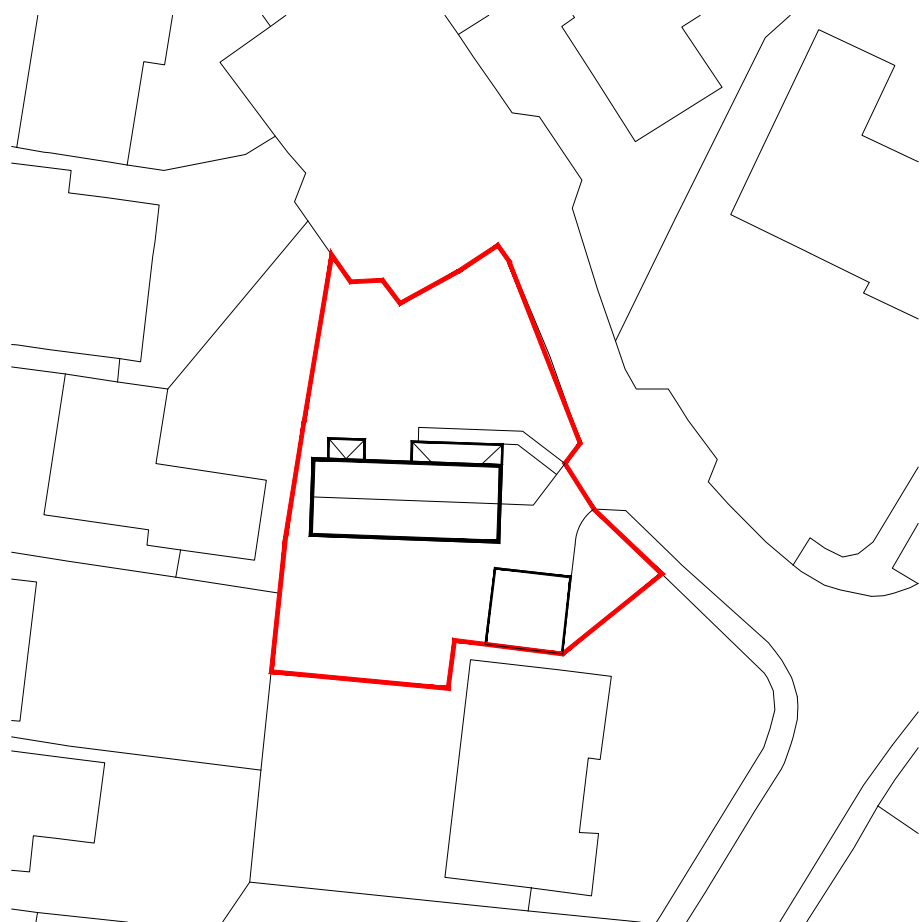


EXISTING SITE PLAN

 


SCALE BAR 1:500

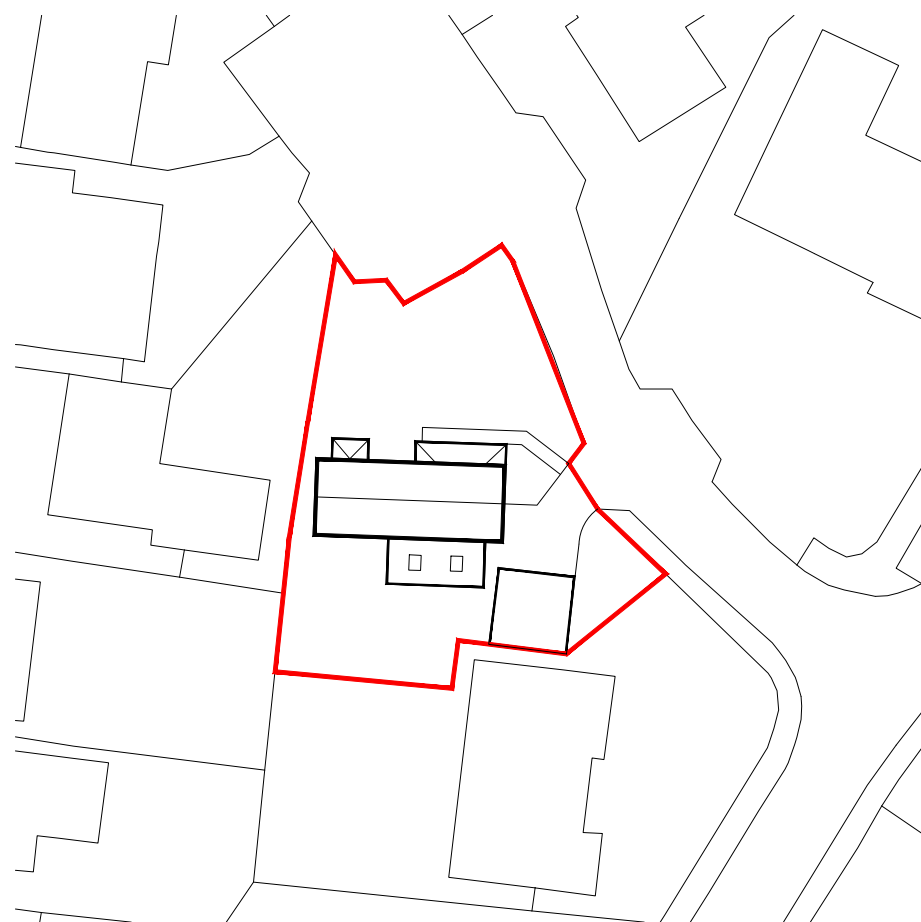


PROPOSED SITE PLAN

 



SCALE BAR 1:500

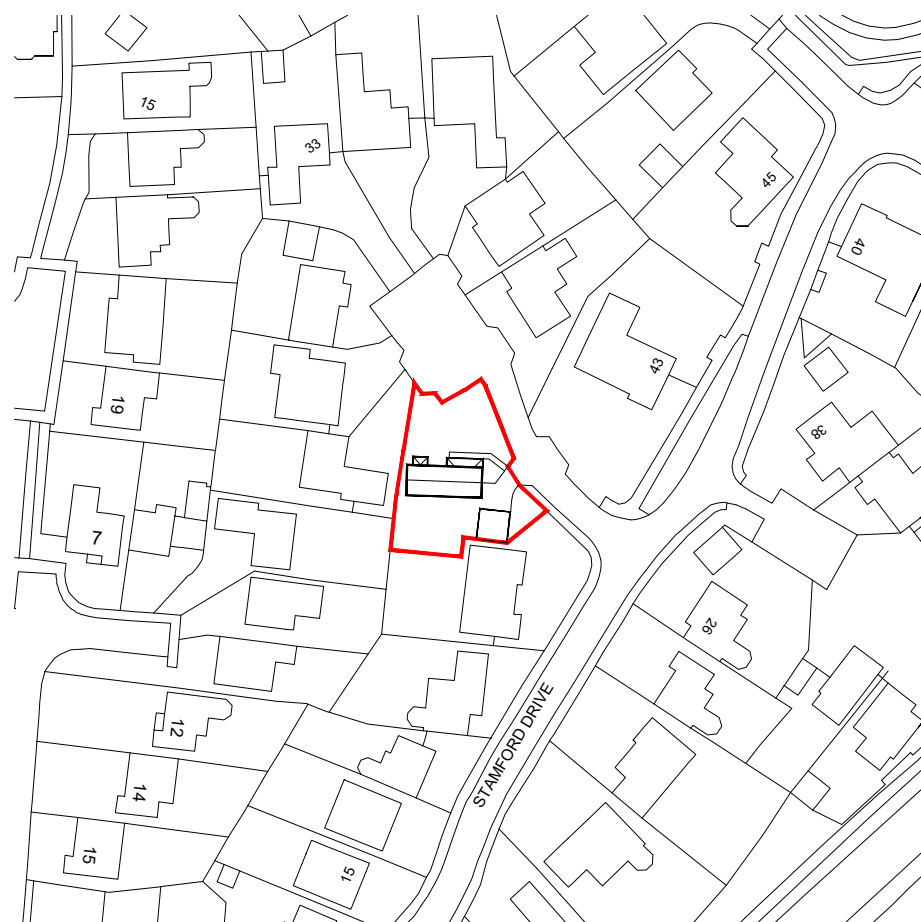


EXISTING SITE LOCATION PLAN

 

SCALE BAR 1:1250

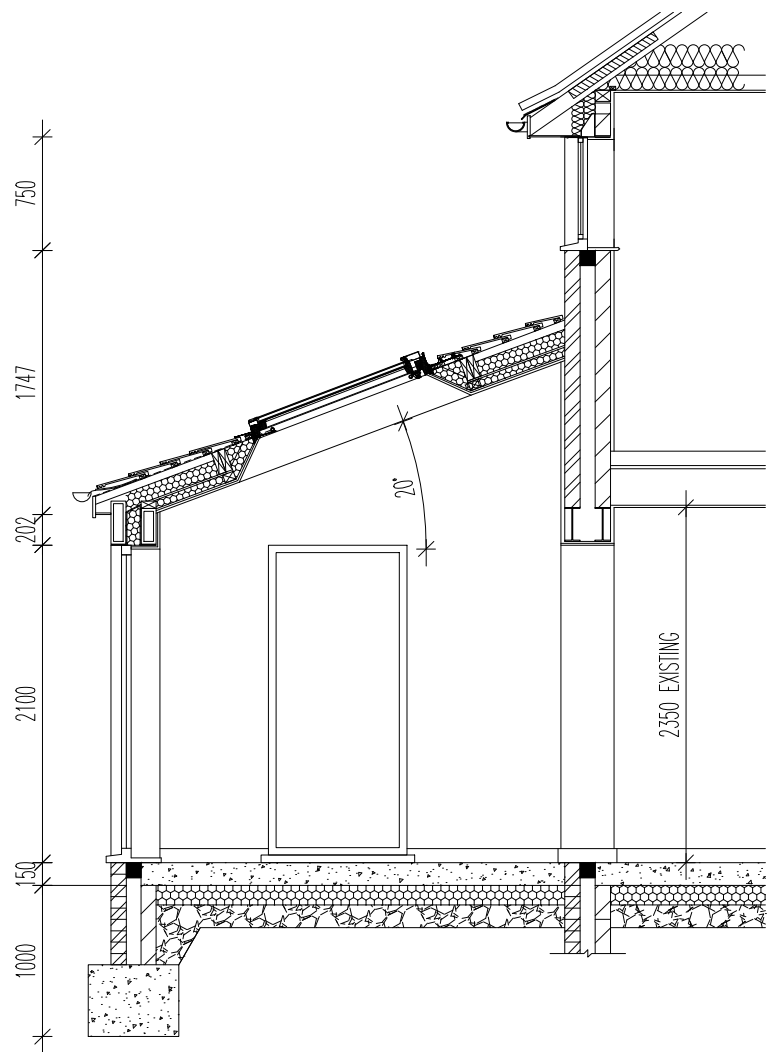 

PROPOSED SECTION A.A

 

SCALE BAR 1:50

Client	MR E CORING @ 25 STAMFORD DRIVE, GROBY, LEICESTER. LE6 0YD.	Drawn by	SJN	Checked by	
Project	SINGLE STOREY REAR EXTENSION	Scale	AS SHOWN @ A2	Date	FEB. 2026
Drawing Title	EXISTING & PROPOSED SITE PLANS, PARKING PROVISION & SECTION A.A	Project No.	2026	Dwg. No.	BSD[02]001
				Revision	