




Front Elevation




Rear Elevation




Side Elevation

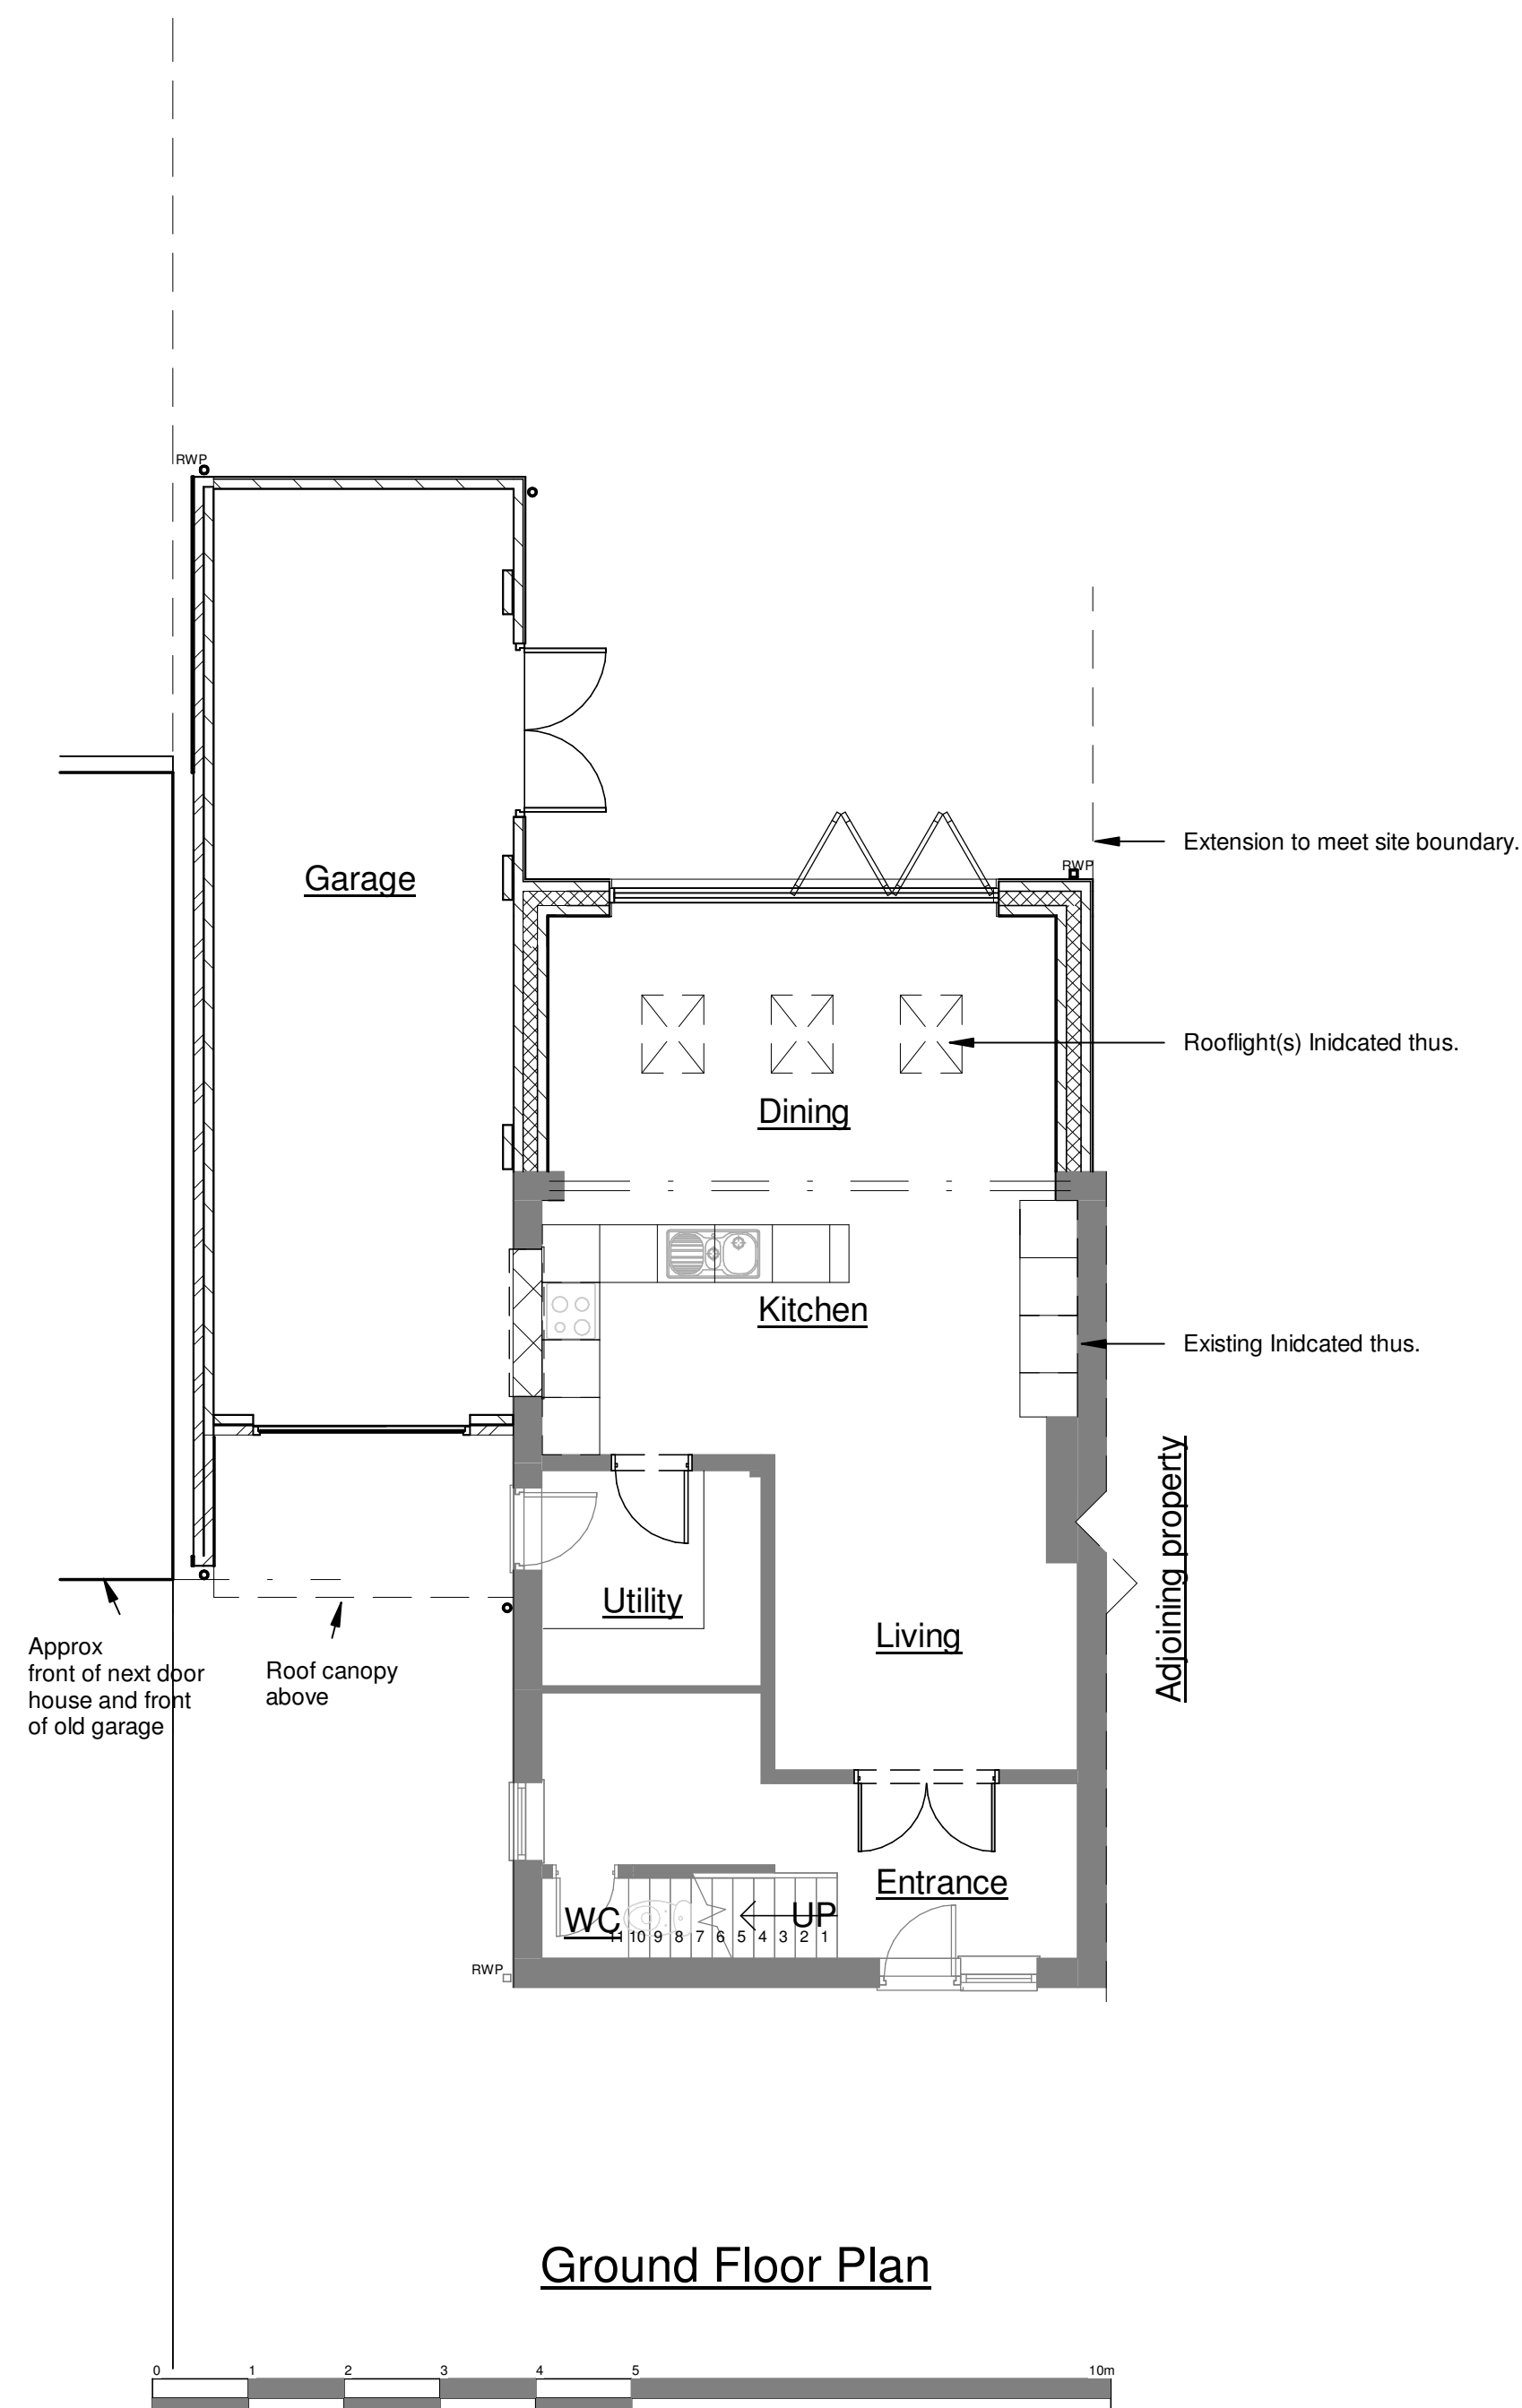


Ground Floor Plan

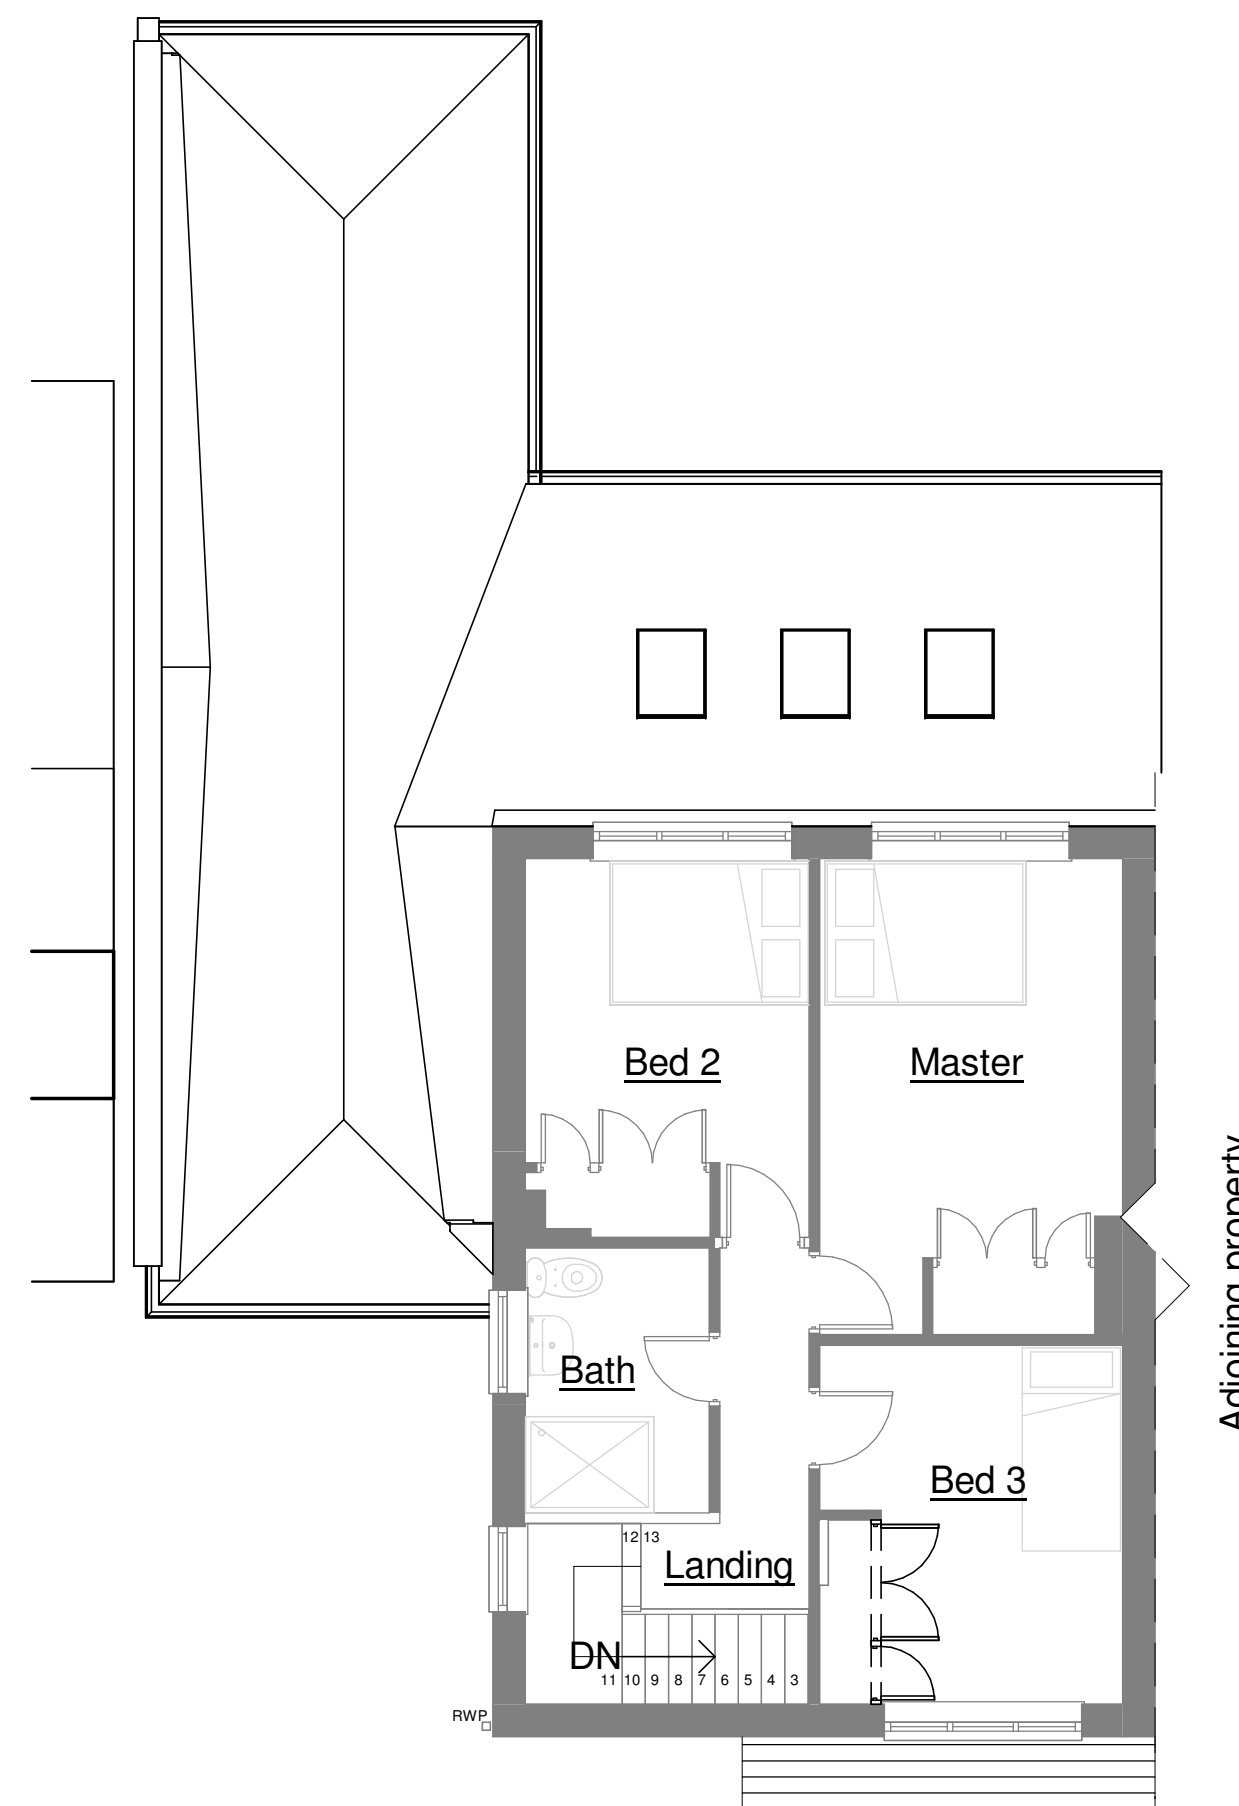

First Floor Plan

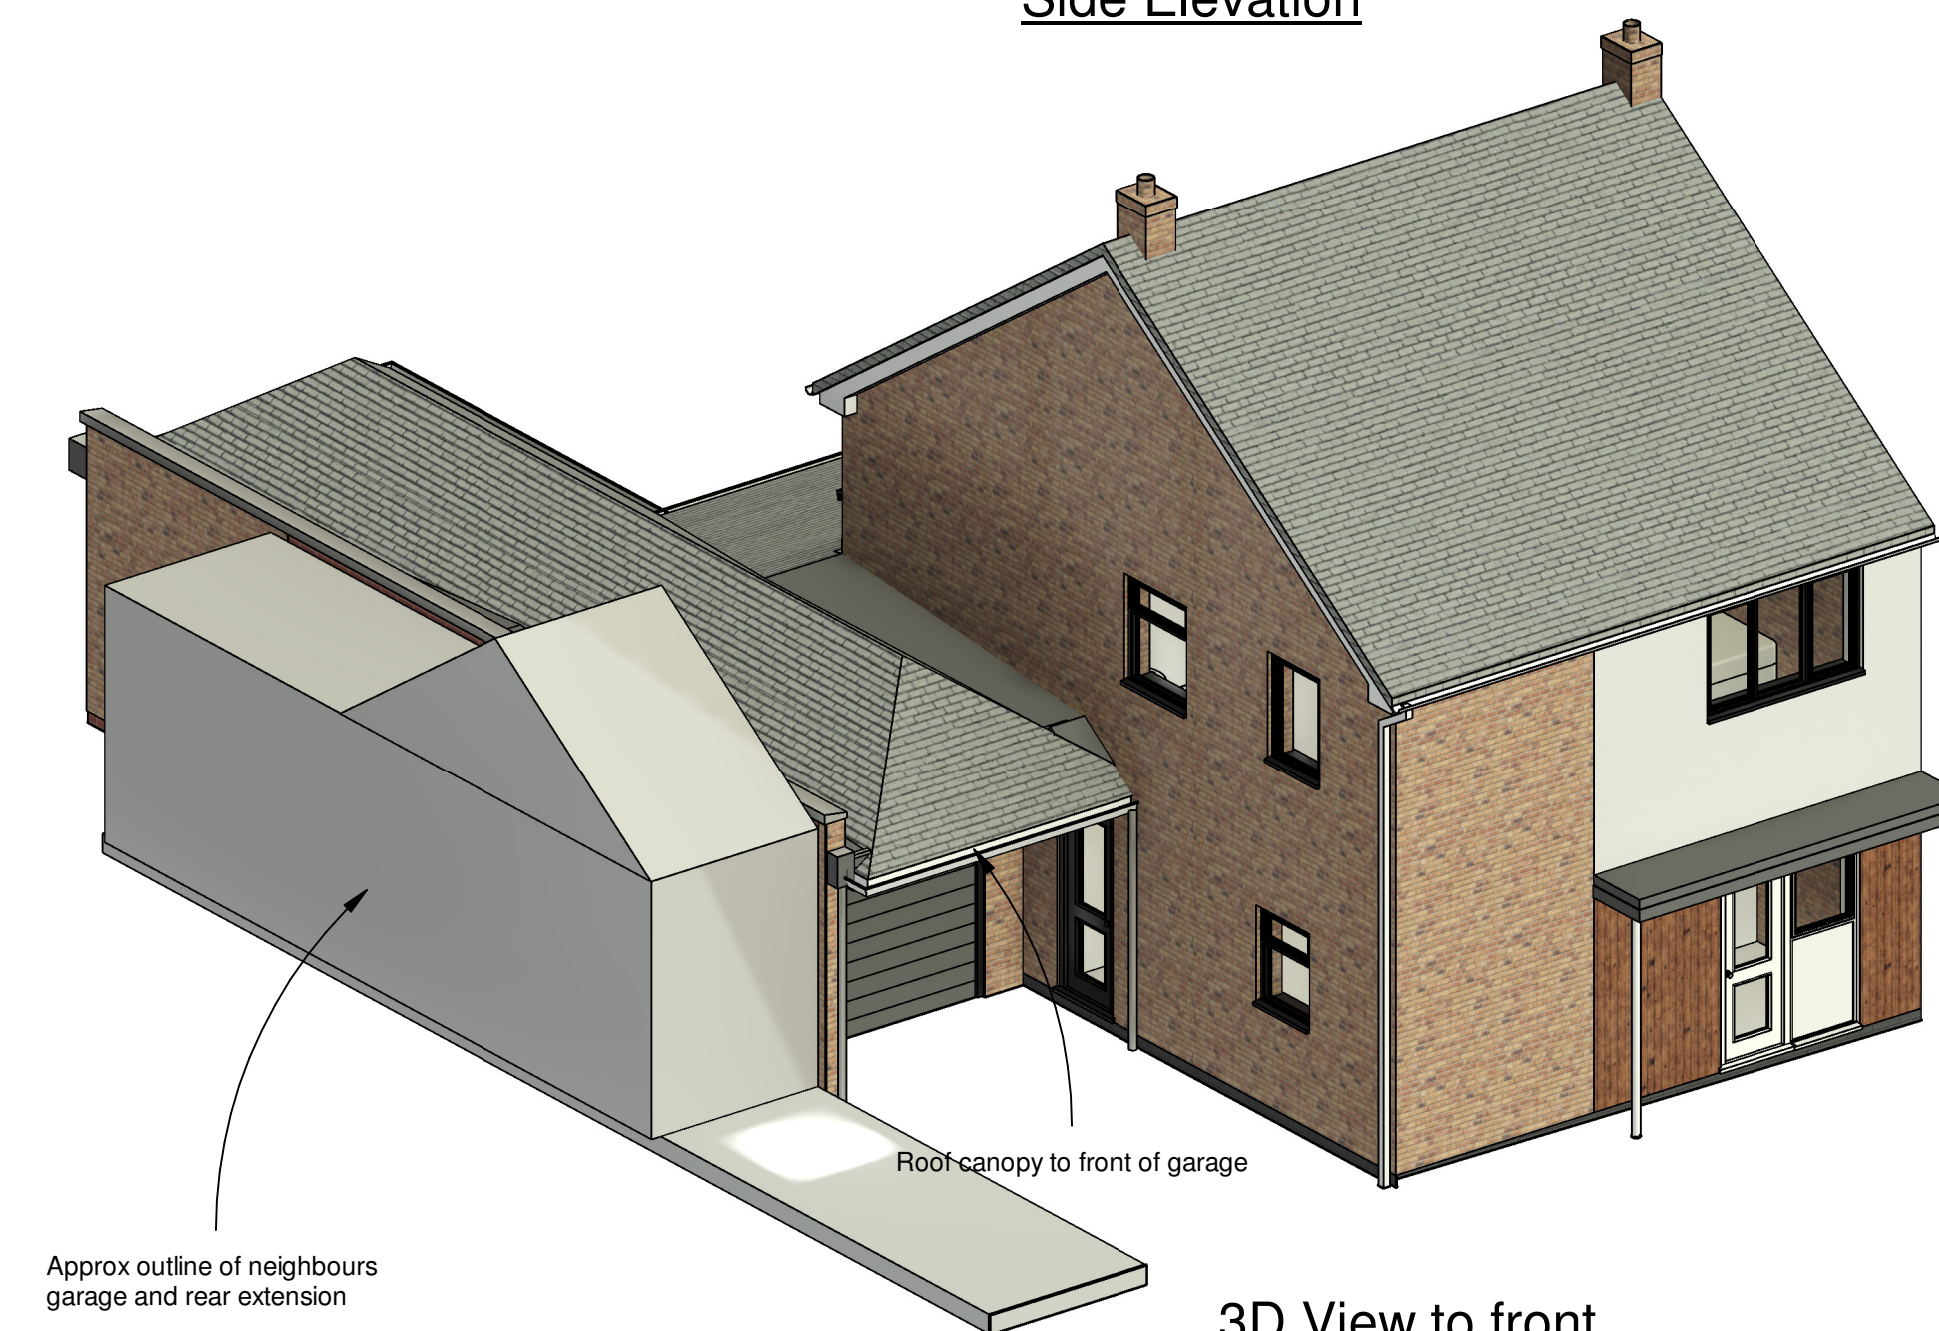

3D View to front
- Scale N/A

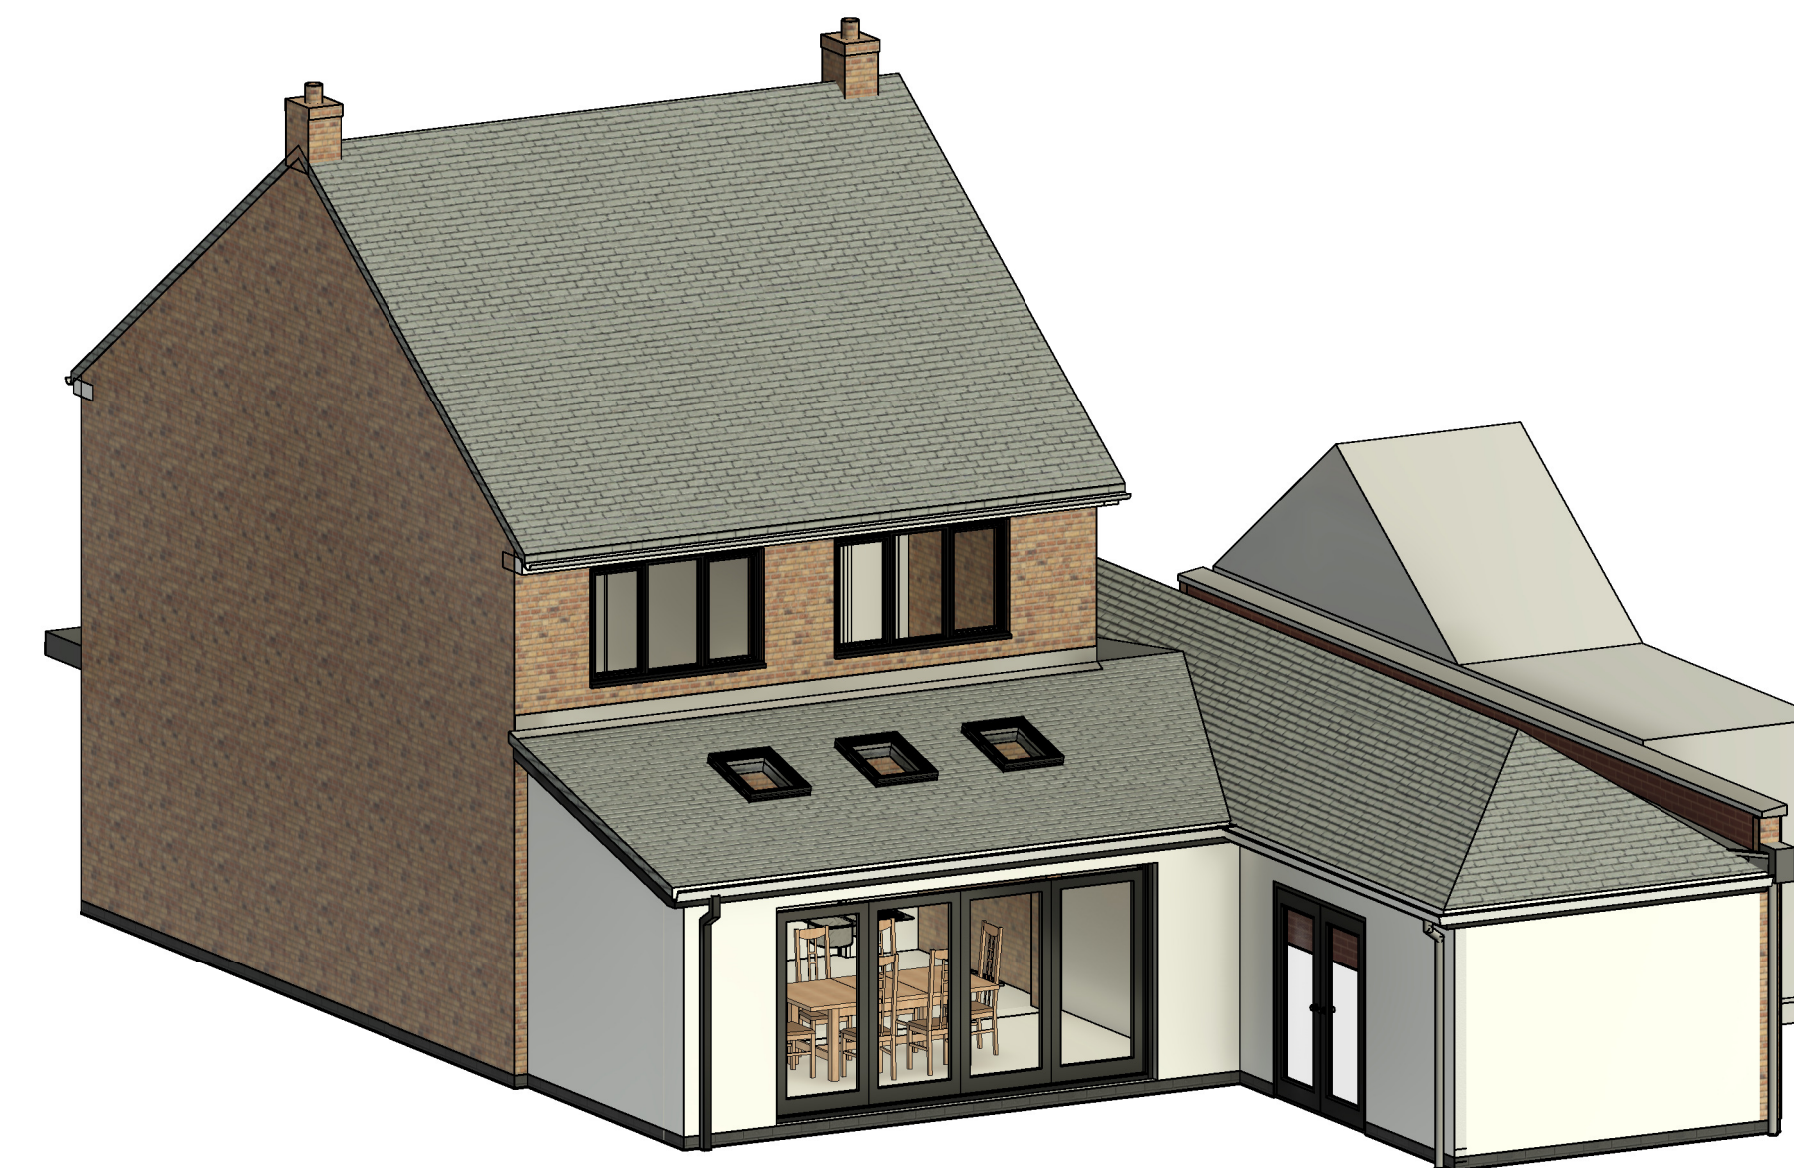

3D View to rear
- Scale N/A

Rev	date	description	by	chk
B	19.12.25	Roof canopy added to front of garage	RD	ZM

HAYWARD
architects

19 Station Road
Hinckley
Leicestershire
LE10 1AW

Tel: 01455 635 665
www.haywardarchitects.co.uk

Client		Stewart Hook	
Project Title			
Alterations and Extensions Lismore Drive Hinckley			
Drawing Title			
As Proposed - Scheme 02			
Scale	1:100	Date	July 2025
Author	MS	Checked by	ZLM
		Sheet	A2
Job No.		Drawing No.	
25/55		03B	
Status			
Planning			

THE COPYRIGHT OF THIS DRAWING IS VESTED IN HAYWARD ARCHITECTS LTD.
REPRODUCTION IN ANY FORM, EITHER IN WHOLE OR IN PART IS FORBIDDEN WITHOUT
THE PRIOR WRITTEN PERMISSION OF THE COPYRIGHT HOLDER. DO NOT SCALE FROM
DRAWING AND ONLY FIGURED DIMENSIONS ARE TO BE USED