



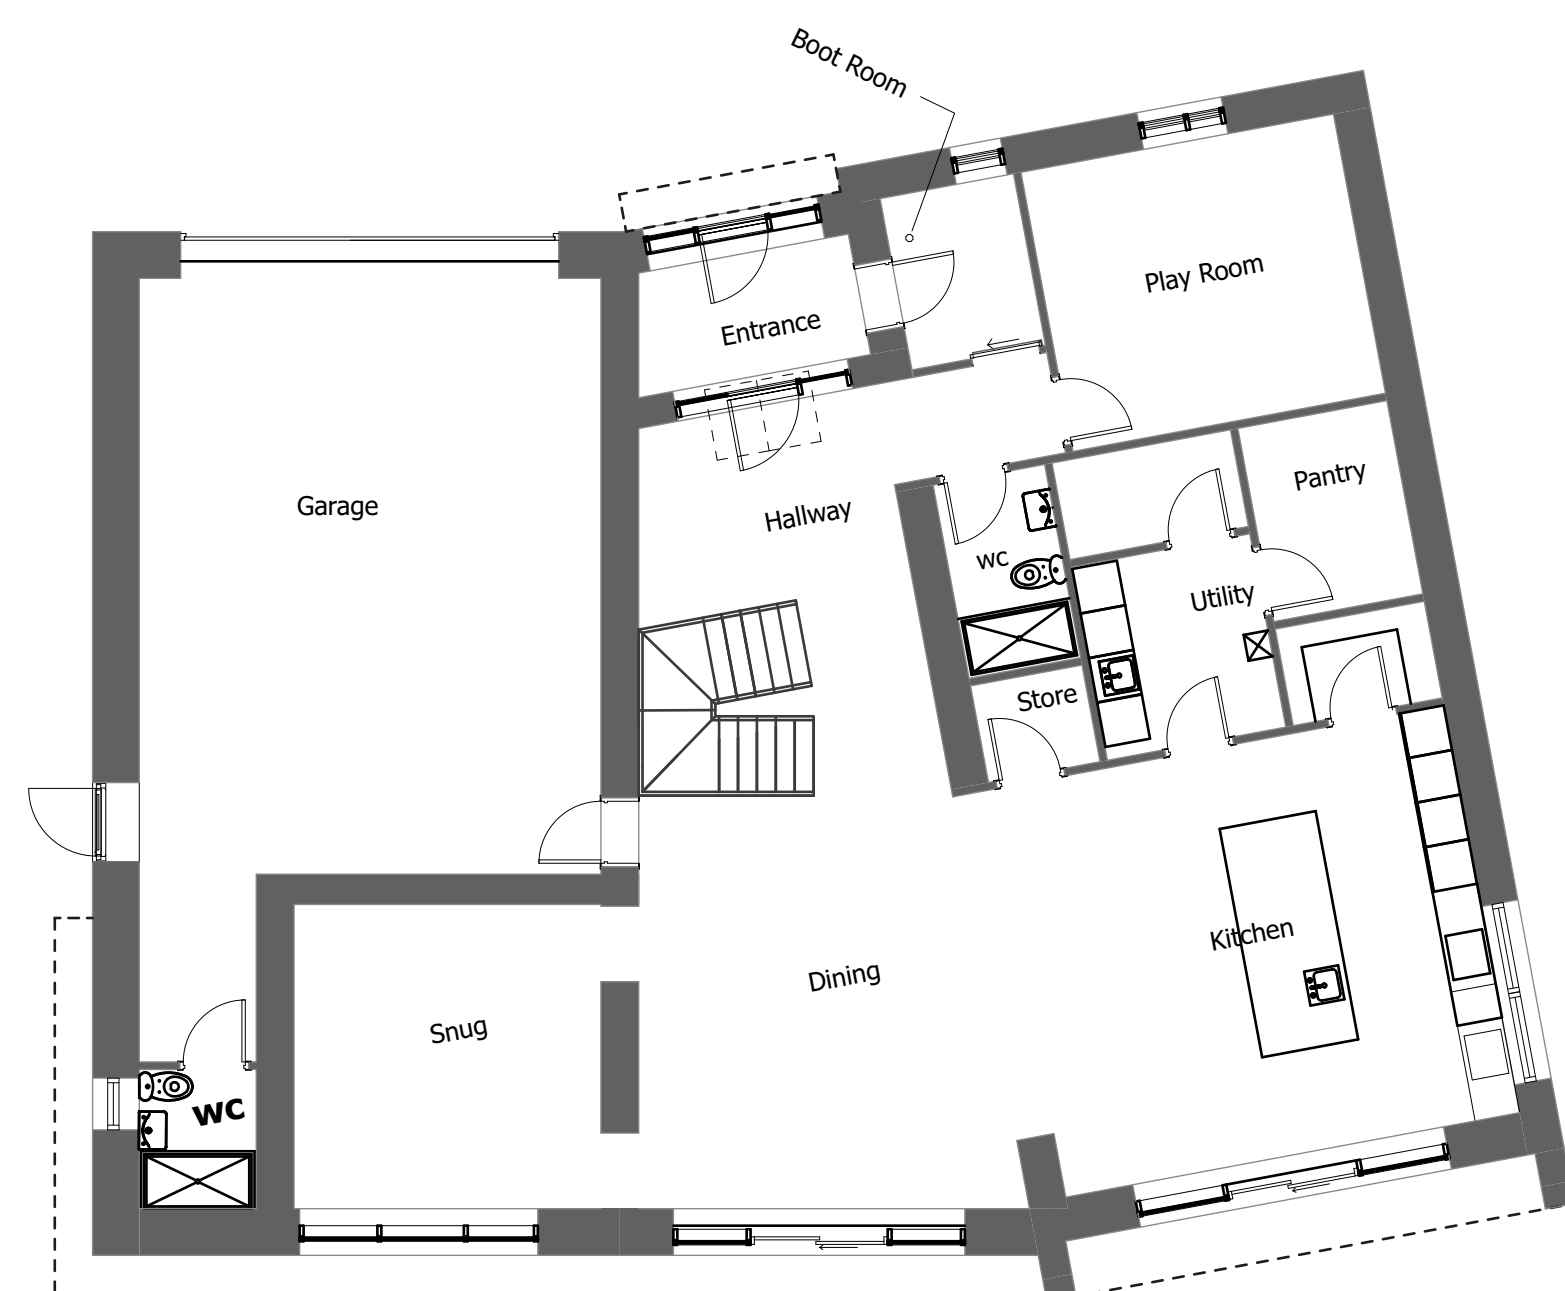

491

Previous Architect's Ground Floor Plan

1:100

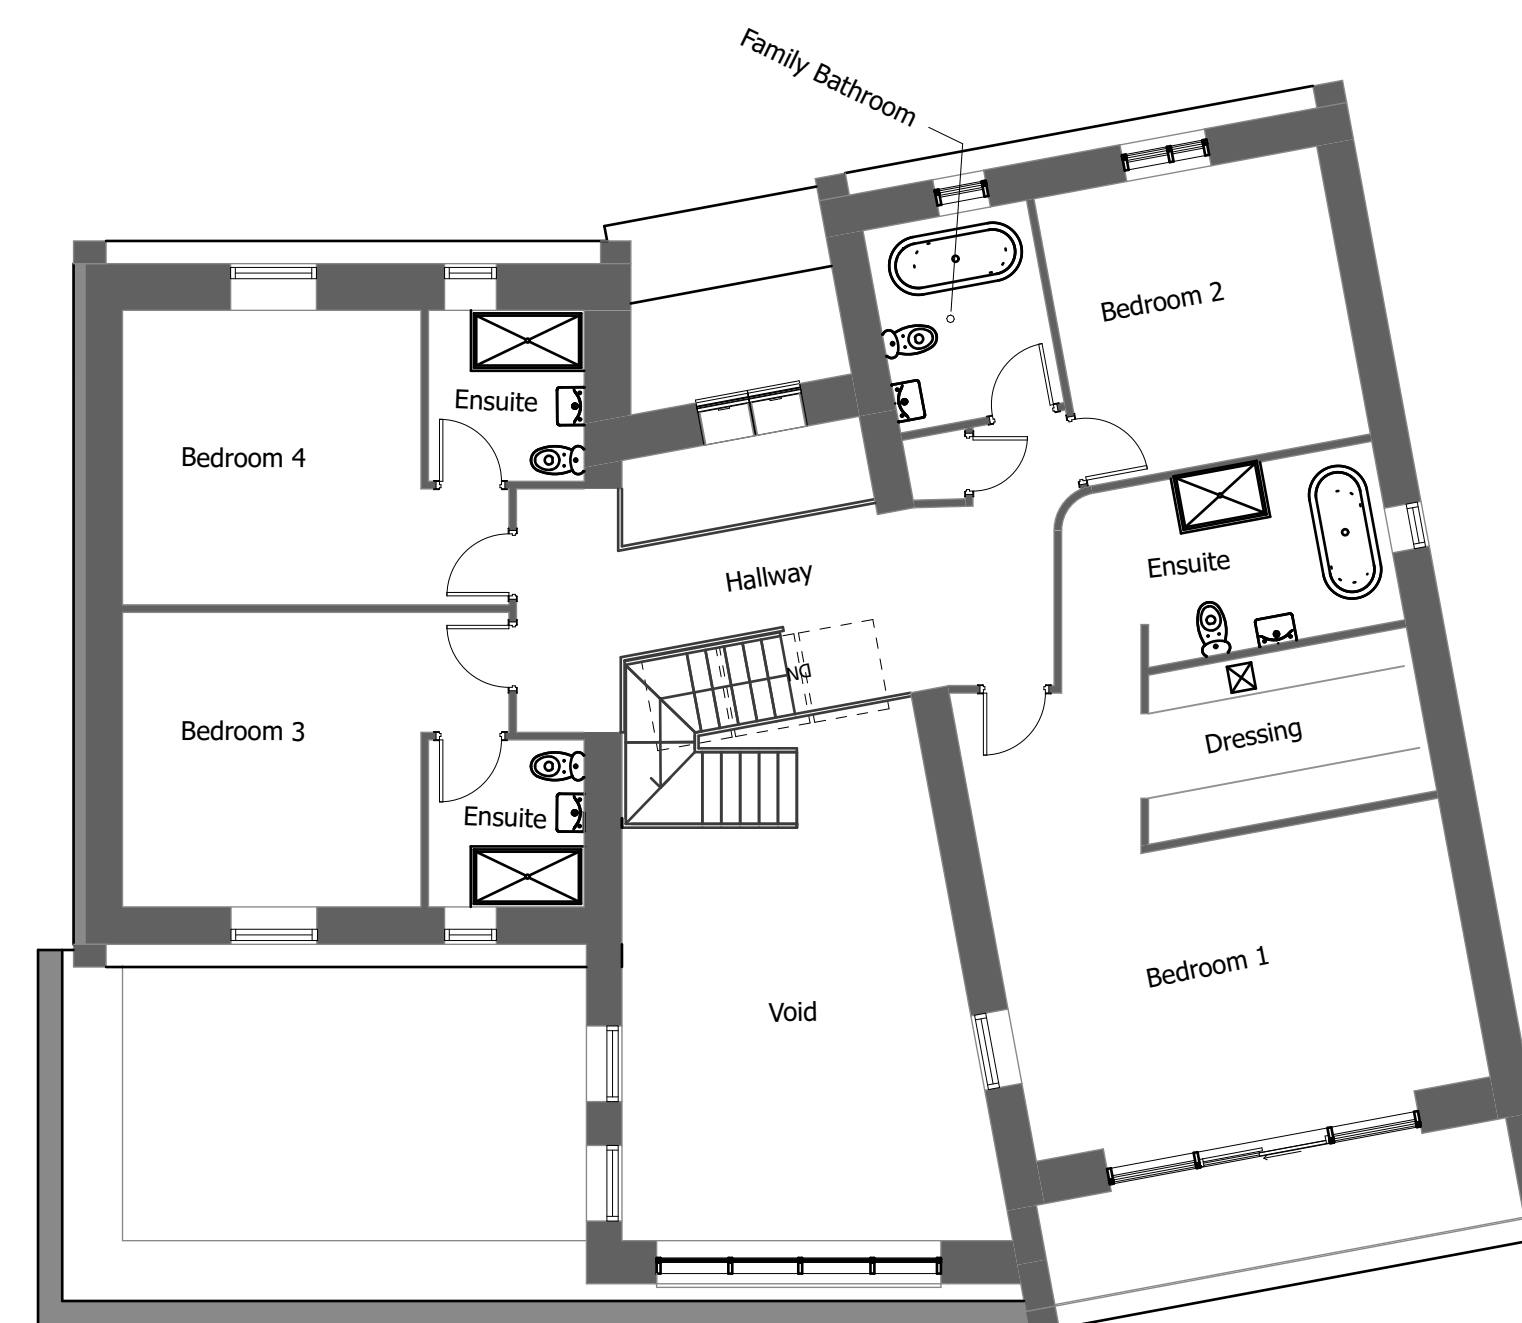


491

Previous Architect's First Floor Plan

1:100


1. Removal of Entrance vestibule
2. Reconfiguration of stairs
3. Enlarged Snug on Ground Floor
4. Simplification of walls in Master Bedroom
5. Enlarged Master Bedroom en-suite

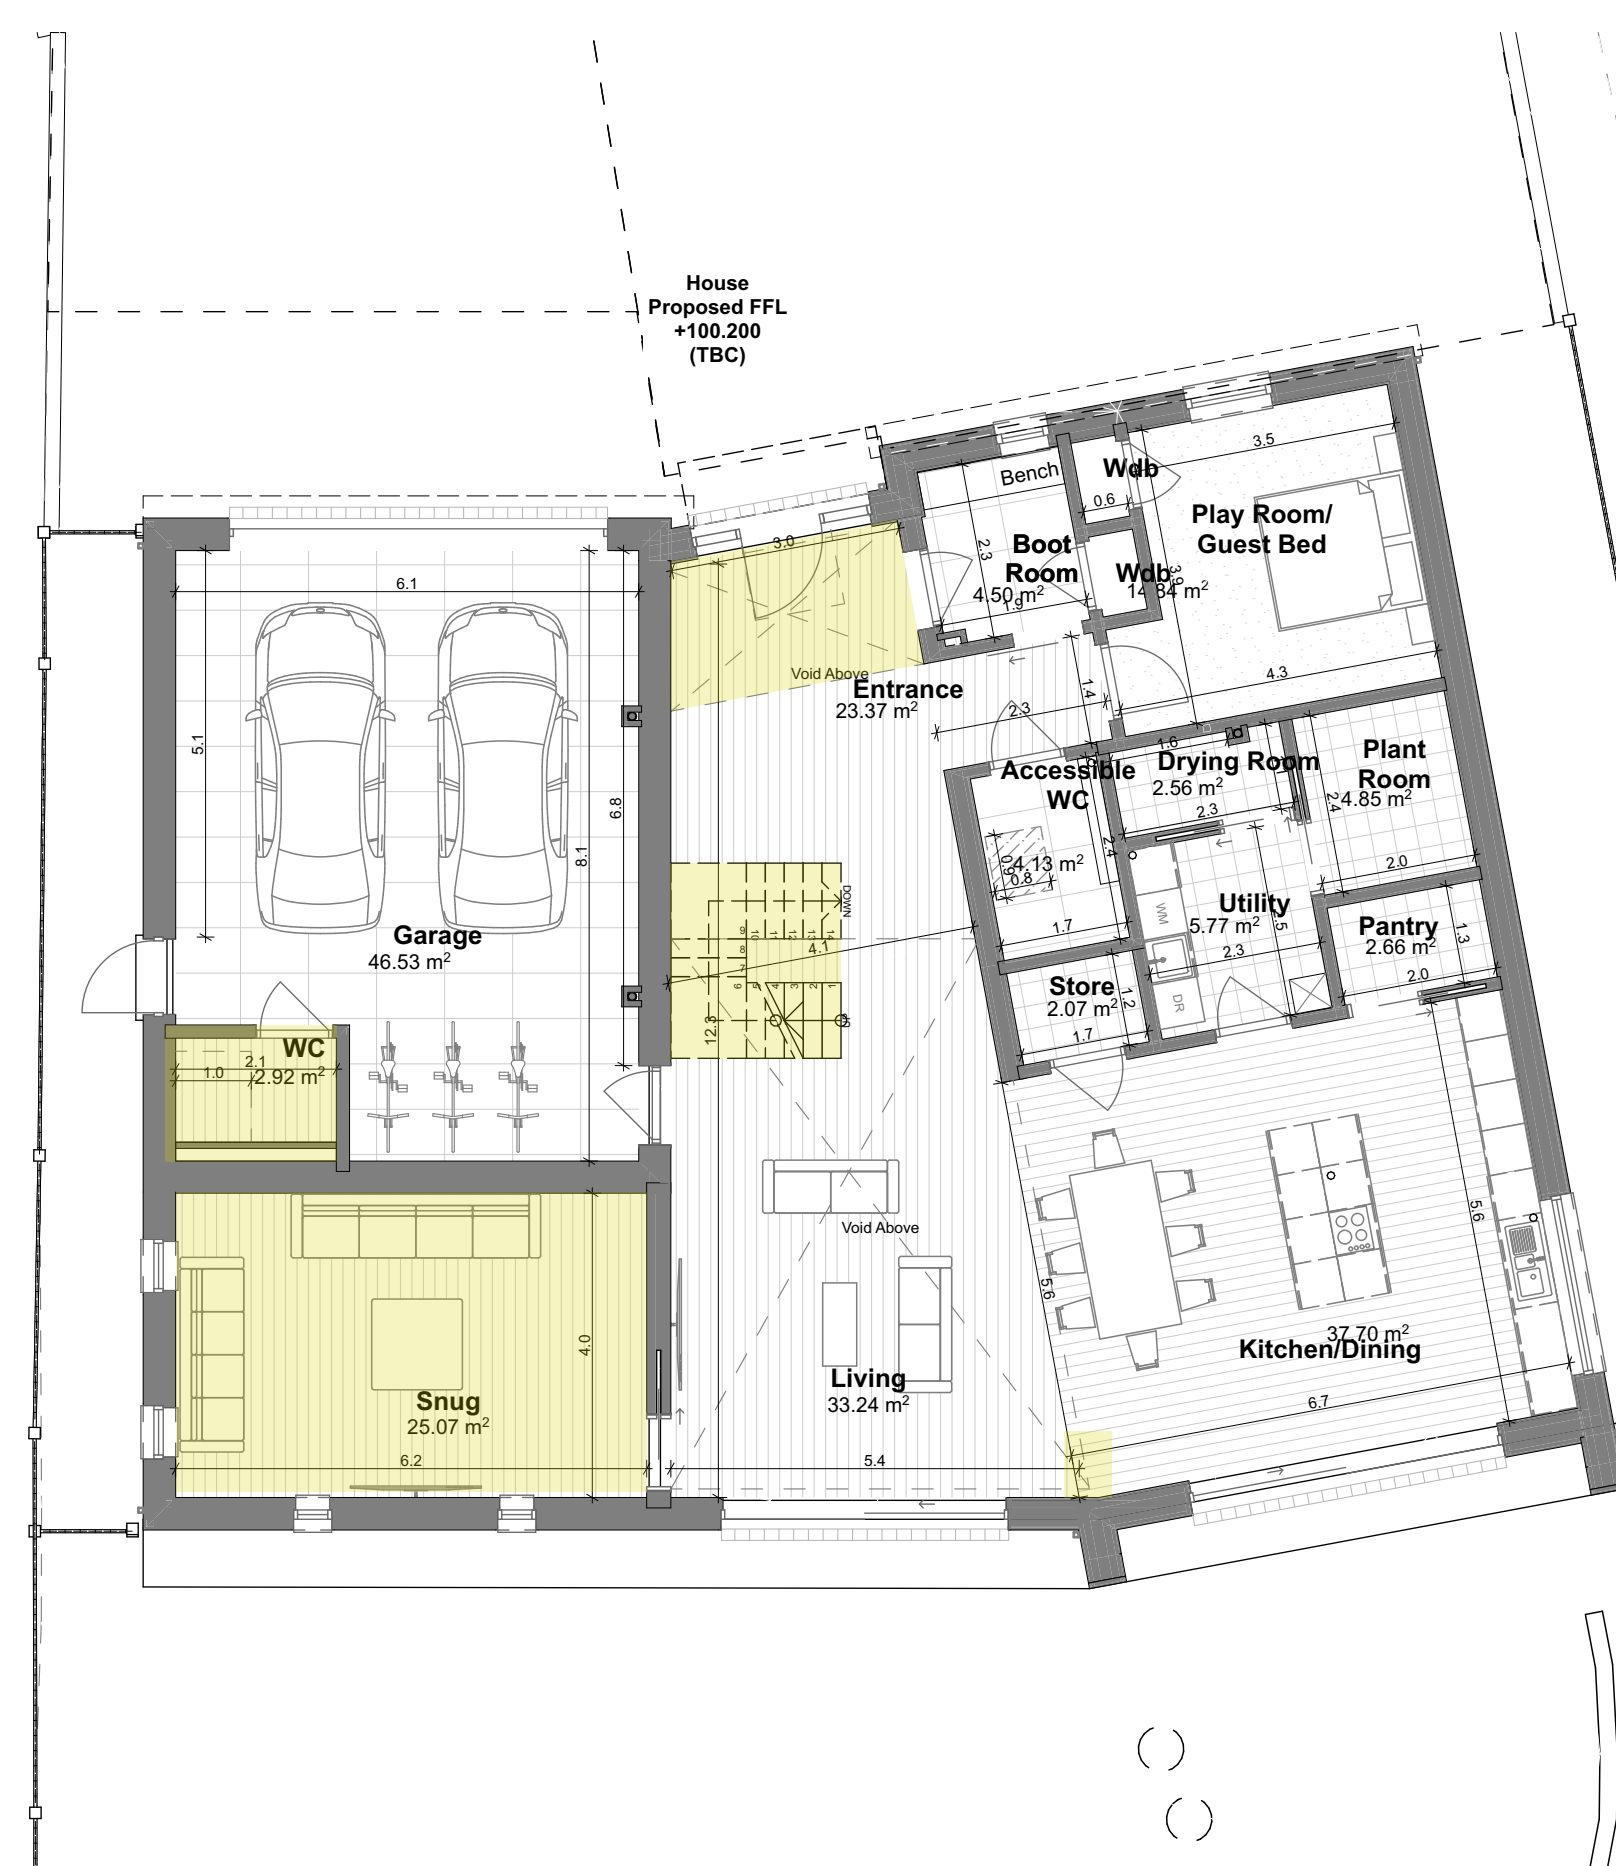

0.

Ground Floor PLANNING (Proposed)

1:100

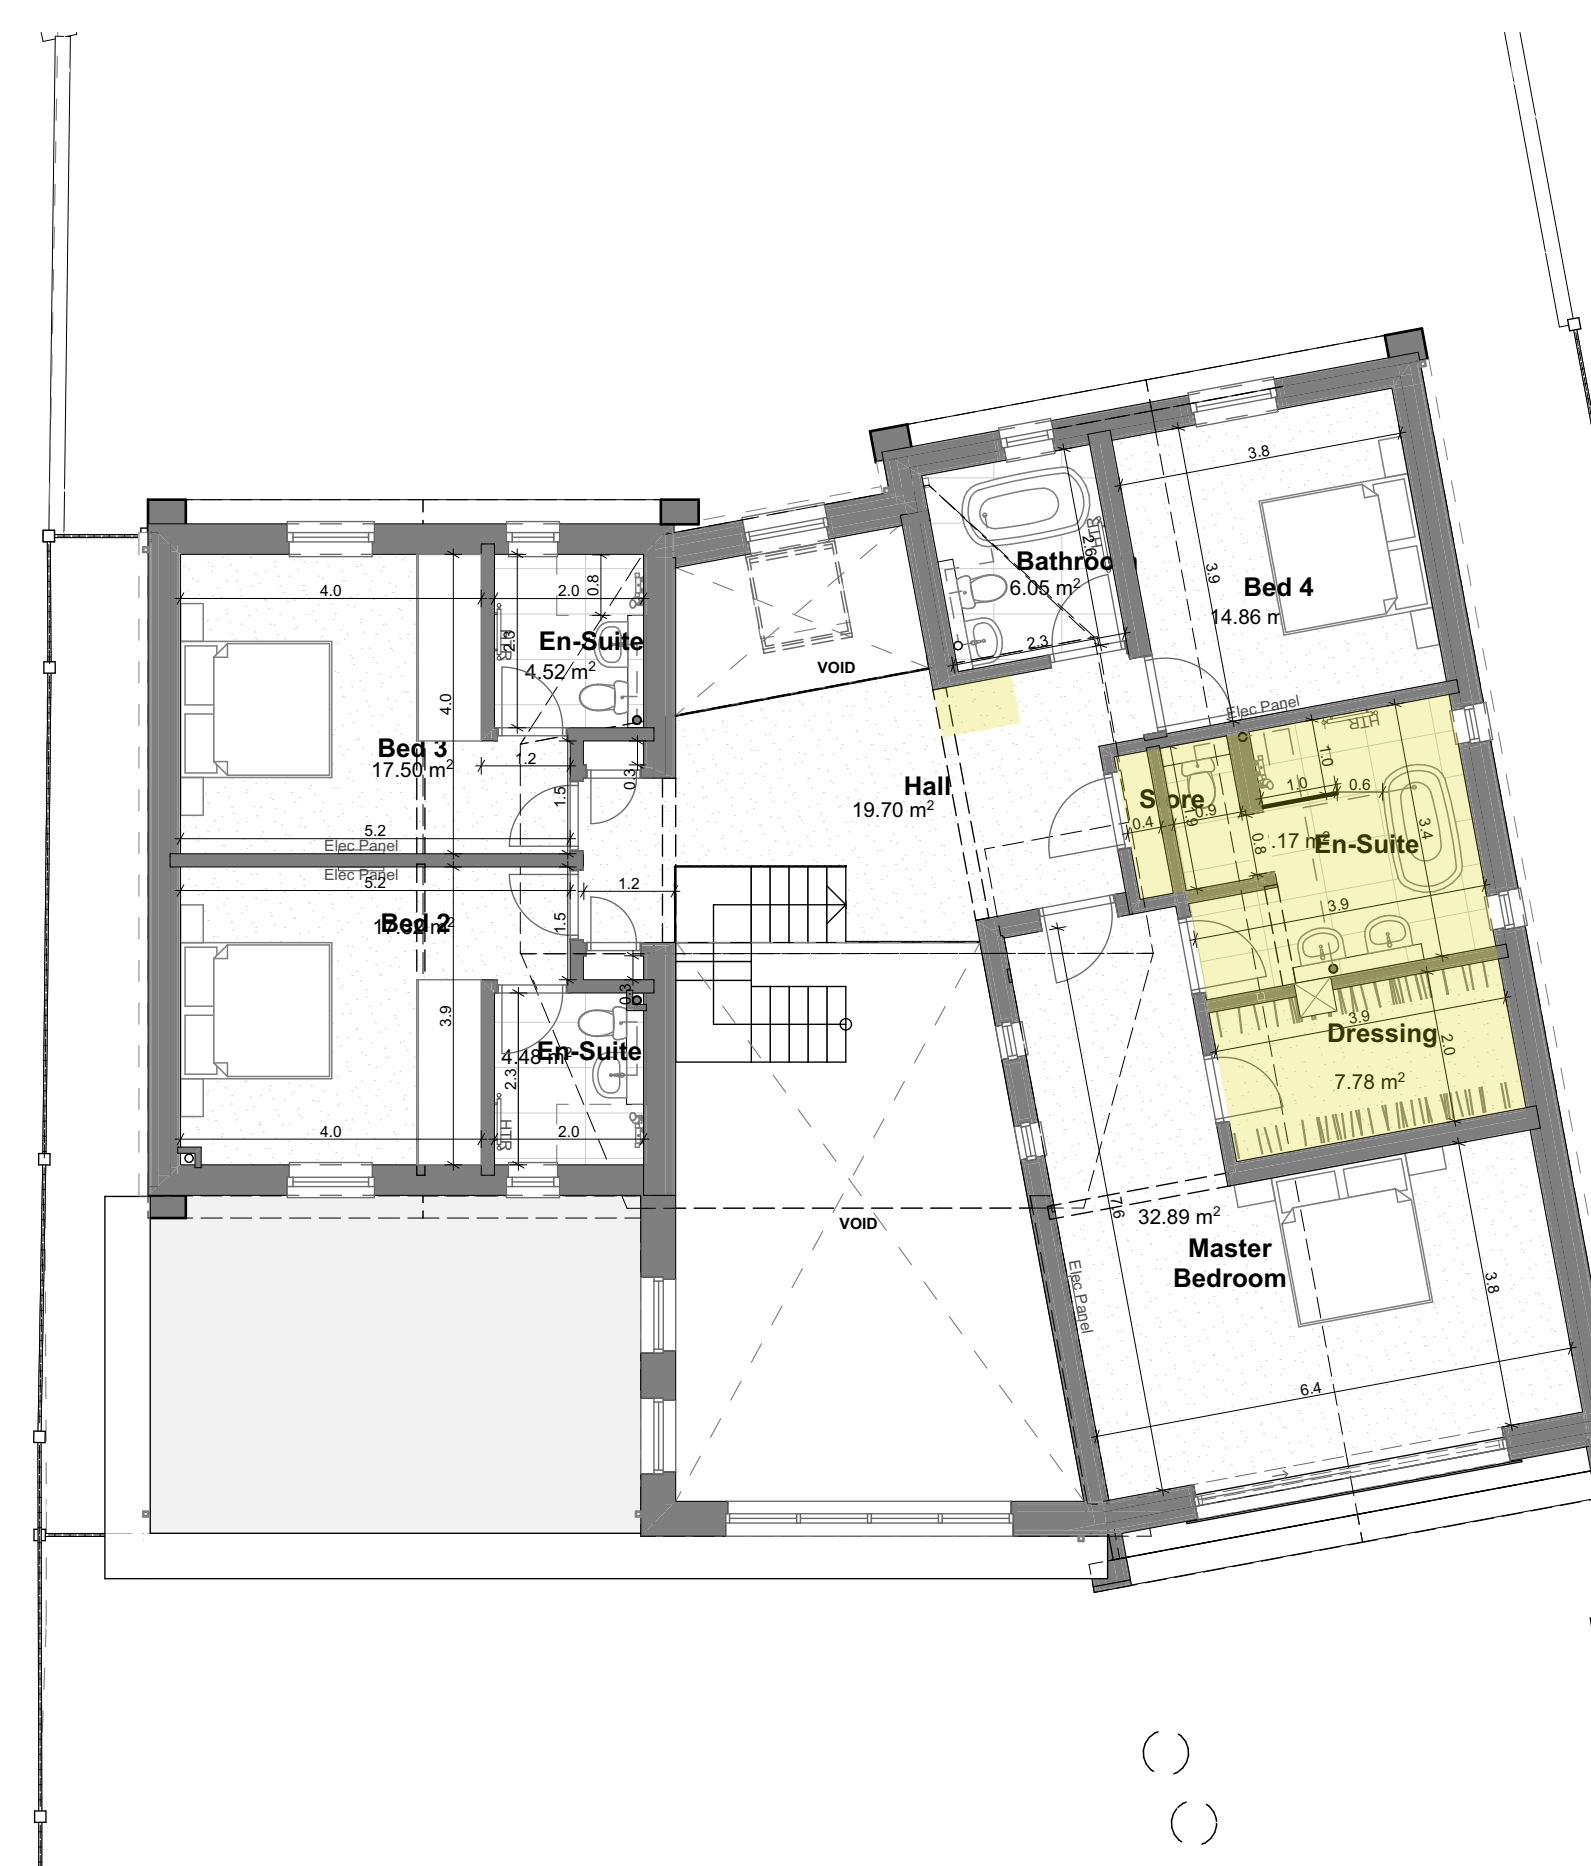

1.

First Floor PLANNING (Proposed)

1:100

[illegible]

CLIENT
Alex and Kevin Hayes

PROJECT 12 Johns Close, Burbage,
Hinckley LE10 2LY

TITLE	Proposed Floor Plans
-------	----------------------

BUILDING COMPLIANCE

SCALE @ A1	START DATE	DRAWN	CHECKED
1:100	March 2023	JM	IP

No. 491 - PL 200

LEWIS HOUSE, UNIT 213, EAST WAY
HILLEND IND EST, DUNFERMLINE
FIFE. KY11 9JF. SCOTLAND

t - 03333 444 217
e - info@acarchitects.biz
w - www.acarchitects.biz

REPRODUCTION OF THESE DRAWINGS BY COPYING OR PRINTING IS CARRIED OUT AT YOUR OWN RISK, PLEASE REFER TO ASSOCIATED SCALE BAR. DO NOT SCALE FROM THESE DRAWINGS FOR CONSTRUCTION PURPOSES. ANY DISCREPANCIES SHOULD BE IMMEDIATELY RAISED WITH AC ARCHITECTS

