



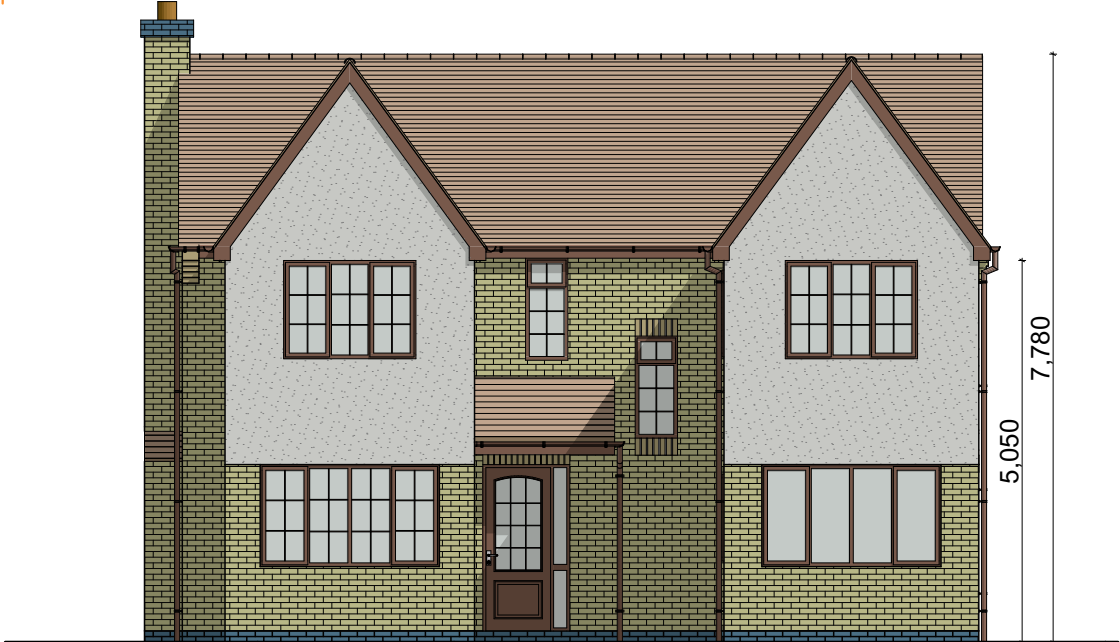


Front Elevation




Side Elevation

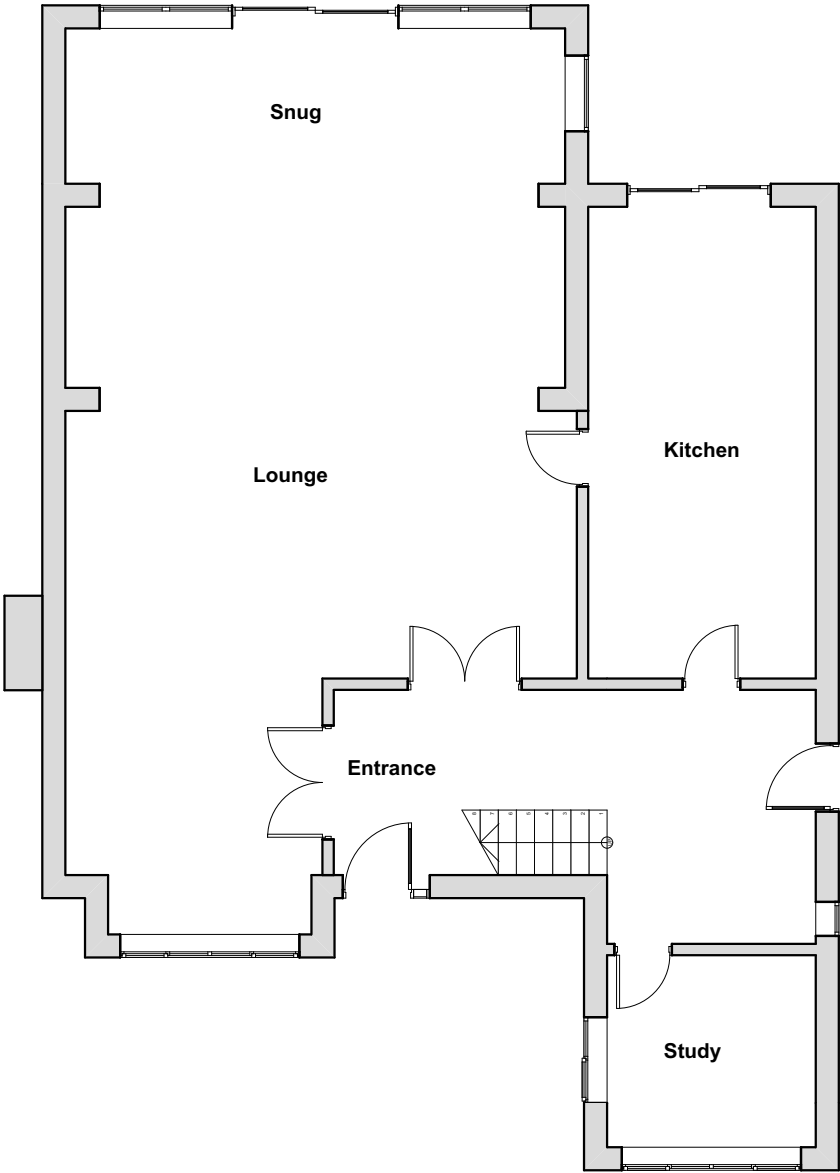


Ground Floor Plan

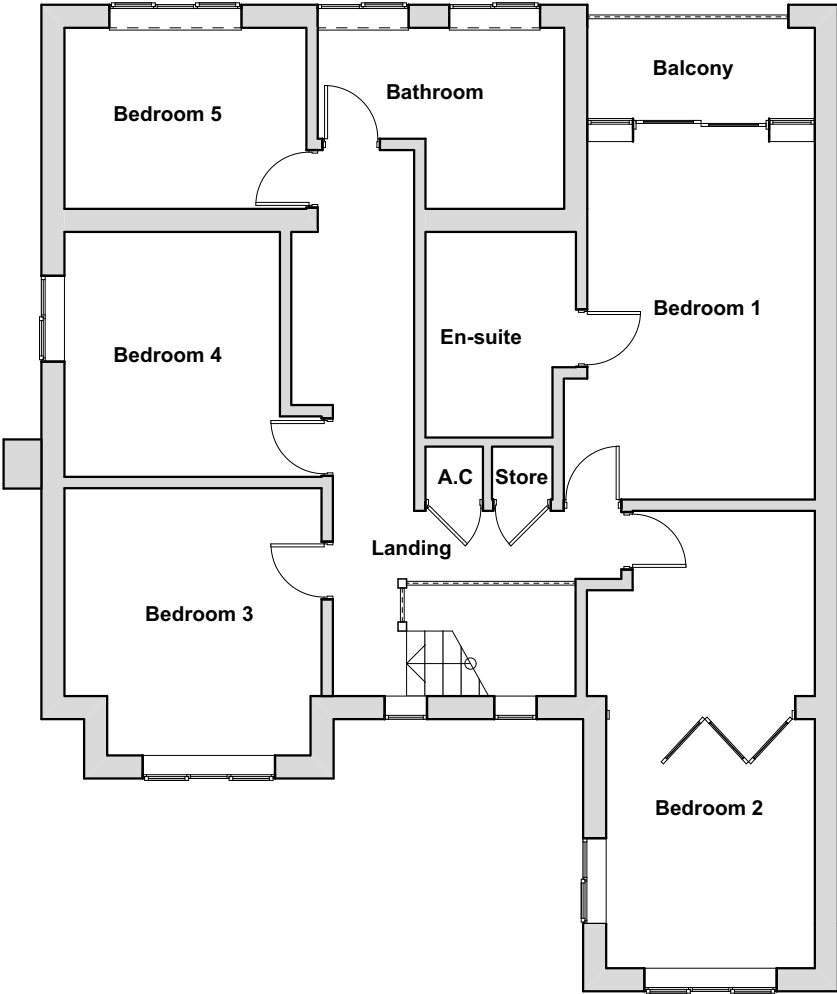

First Floor Plan

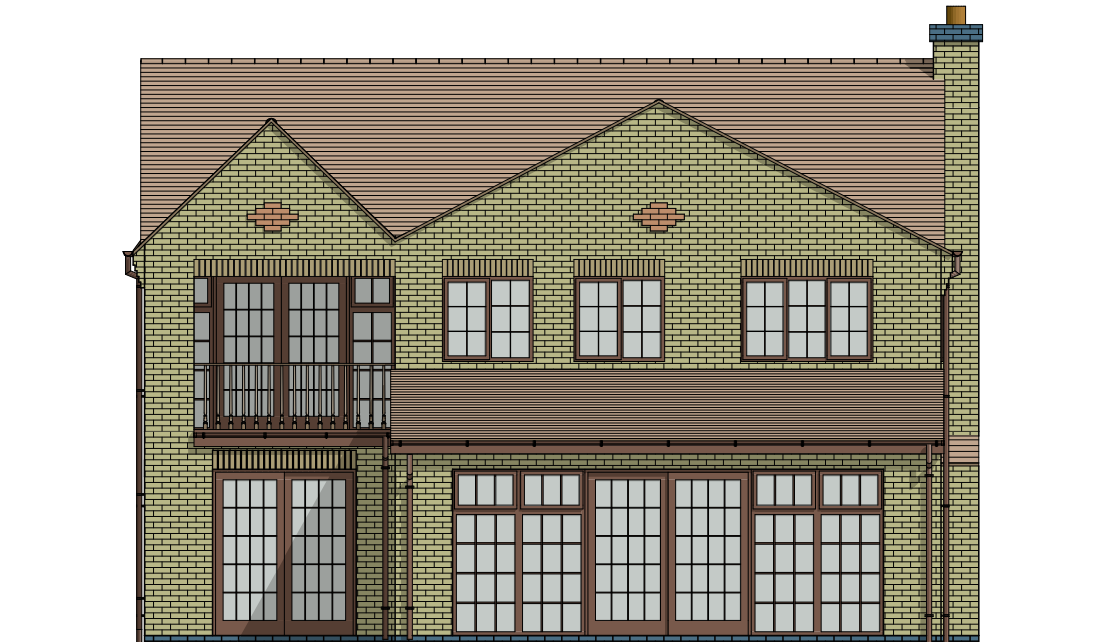


Rear Elevation

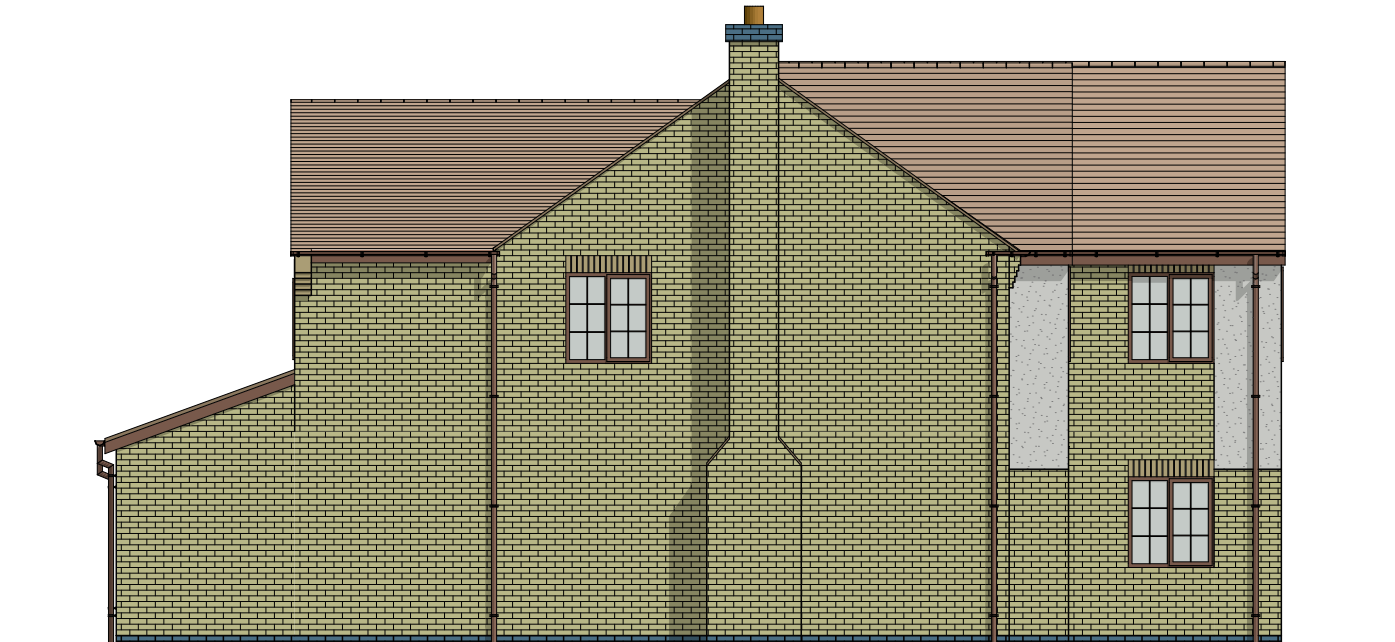

Side Elevation

WALL LEGEND	
	EXISTING WALL
	PROPOSED NEW WALL
	REMOVED WALL

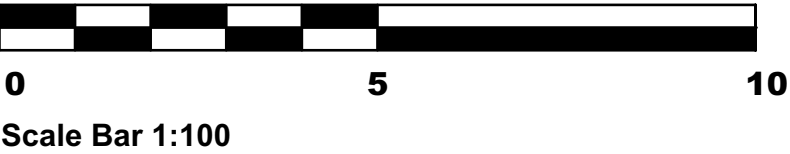

Please Note:

- This drawing may be printed and scaled FOR PLANNING PURPOSES.
- All dimensions to be CHECKED ON SITE and any DISCREPANCY reported to Design Three Sixty.
- The site boundary shown is the best assumed from available data & does NOT represent legal ownership.
- All dimensions in mm unless otherwise stated.

Revisions.

DESIGN THREE SIXTY

E: info@designthreesixty.co.uk
T: +44 (0) 7904 224864
W: www.designthreesixty.co.uk

Project:
Two Storey Front Extension, New front porch, roof alterations

5 Chambers Close,
Markfield,
LE67 9NB

Client:
Tony Cook

Drawing Title:
Existing Layouts and Elevations

Drawing by: IG / WJ / SK	Checked by: IG / SK
Date: 15-05-2026	Scale: 1:100 @A2
Drawing Number: 404-01	Revision: 0 / A / B / C / D / E F / G / H / I / J / K