

Please Note:

- This drawing may be printed and scaled FOR PLANNING PURPOSES.
- All dimensions to be CHECKED ON SITE and any DISCREPANCY reported to Design Three Sixty.
- The site boundary shown is the best assumed from available data & does NOT represent legal ownership.
- All dimensions in mm unless otherwise stated.




Rear Elevation



Side Elevation



Indicative 3D Visuals (nts)

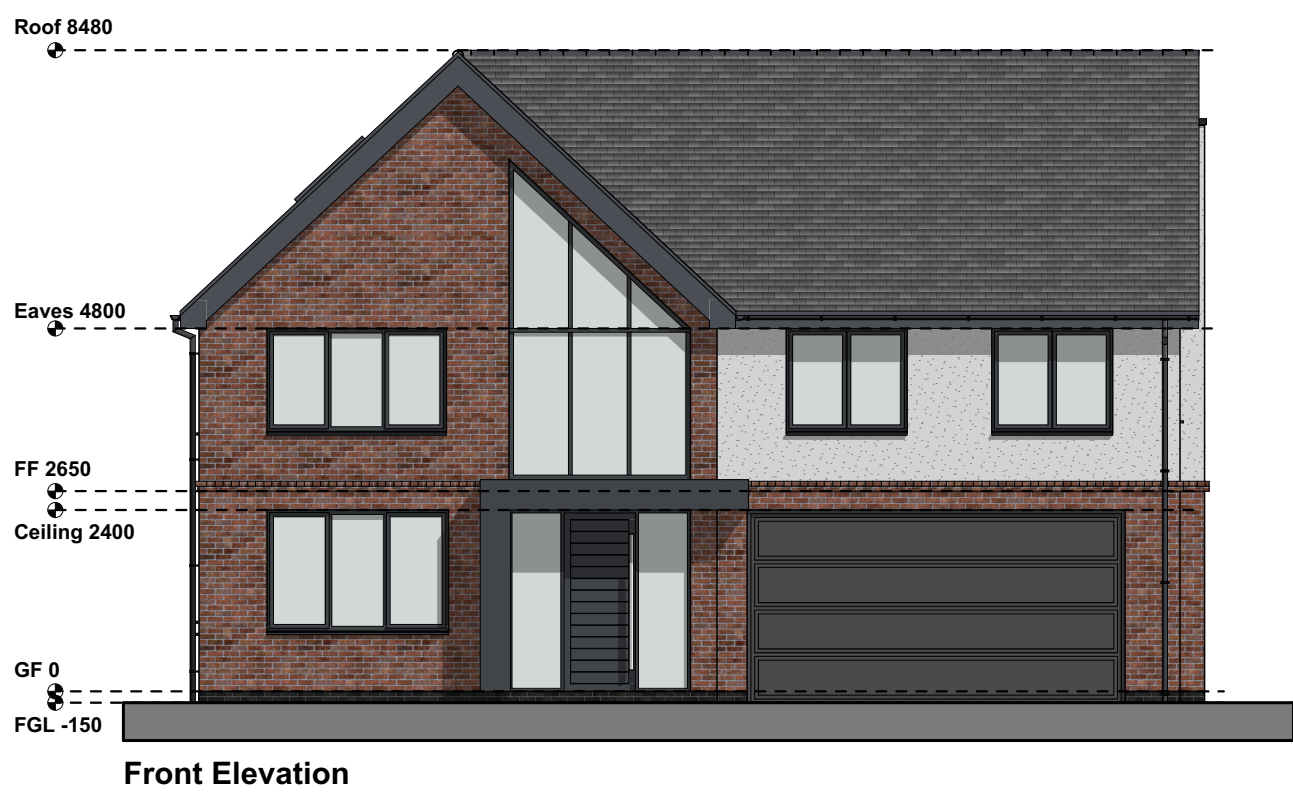


Front Elevation




Side Elevation




Indicative 3D Visuals (nts)

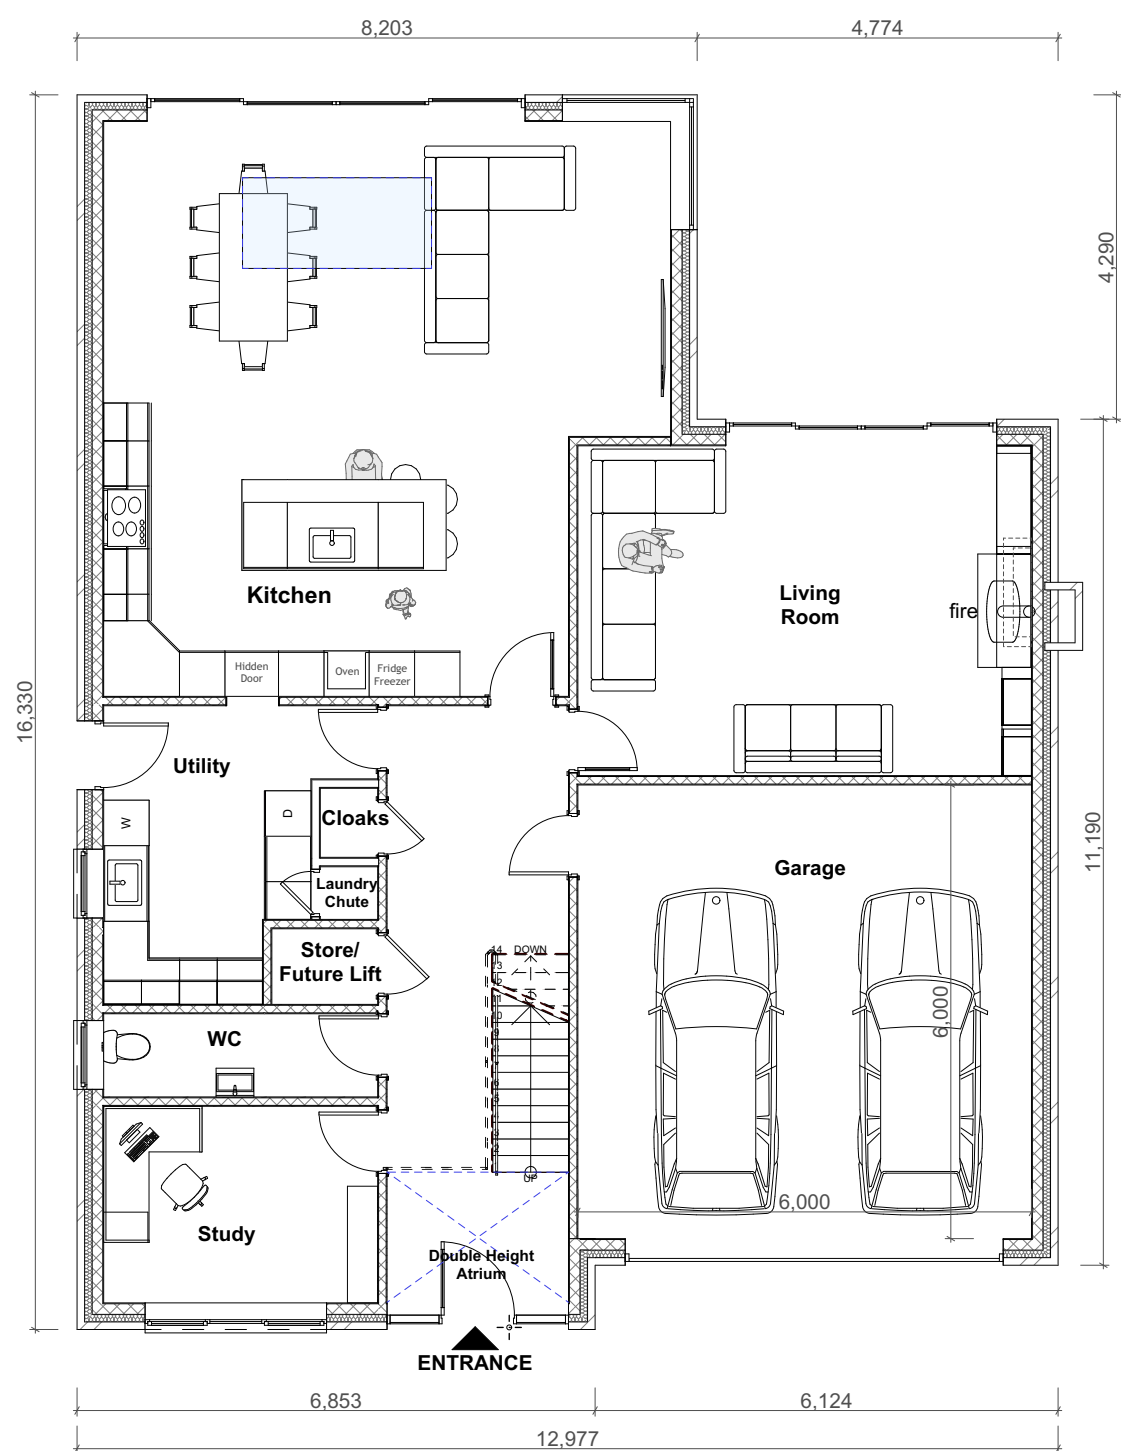

Ground Floor Plan

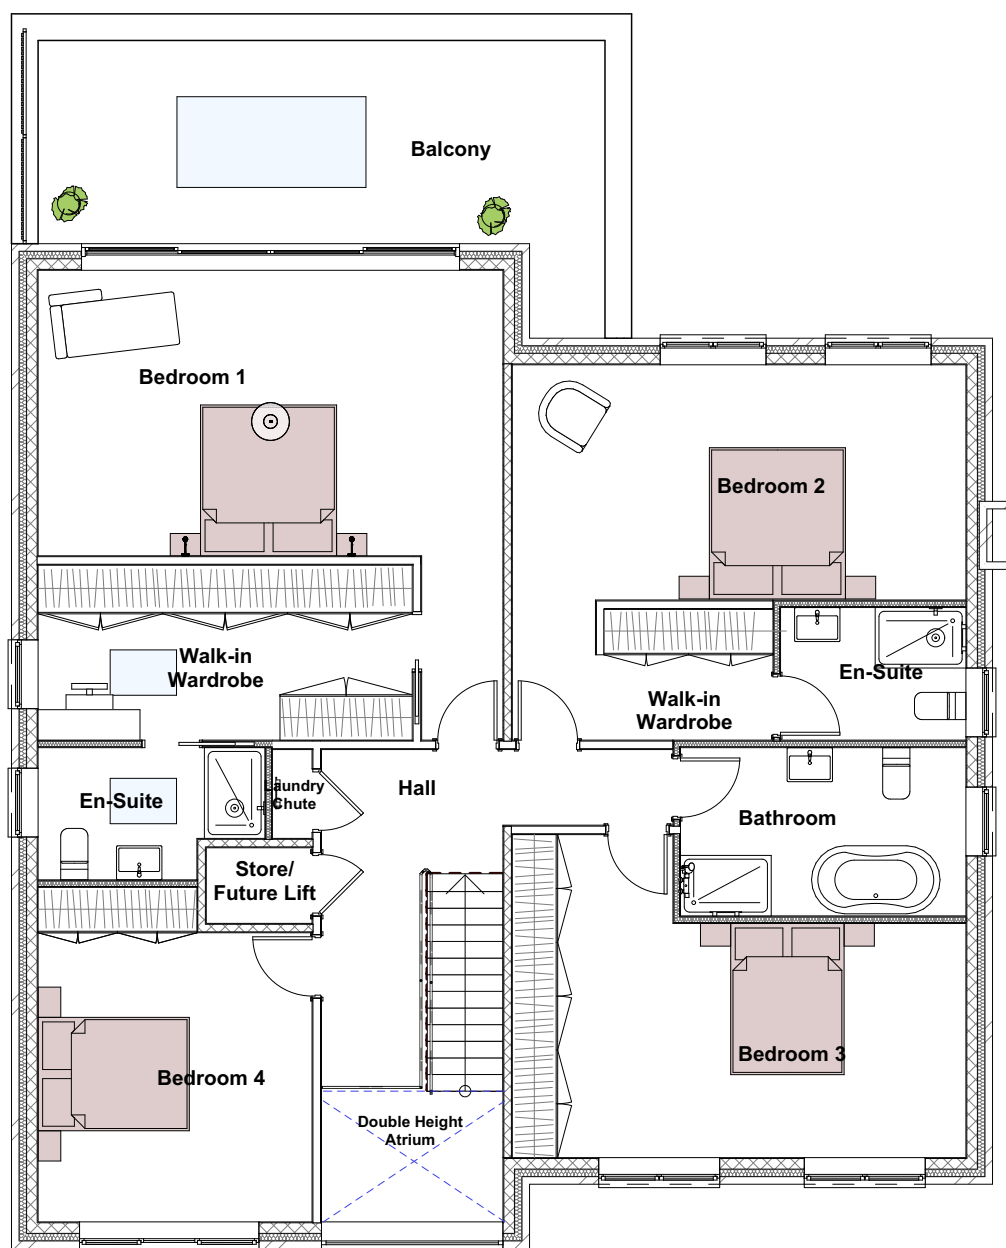

First Floor Plan

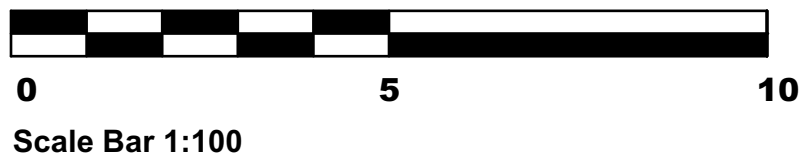

Revisions.

DESIGN THREE SIXTY

E: info@designthreesixty.co.uk
T: +44 (0) 7904 224864
W: www.designthreesixty.co.uk

Project:
New build detached dwelling
174 Newbold Road,
Barlstone
Nuneaton
CV13 0DT

Client:
Mr Leigh Smith

Drawing Title:
Proposed Layouts and Elevations

Drawing by:
IG / KF / SK

Checked by:
IS / SK

Date:
01-09-2025

Drawing Number:
248-02

Scale:
1:100 @A1

Revision:
0 / A / B / C / D / E
F / G / H / I / J / K