


Mr & Mrs Ashley Brooke 48 Alexander Avenue Earl Shilton LE9 7AF		Two Storey Side Extension and single Storey Rear Extension to create Larger Living Area		Existing Floor Plans & Elevations	
				1 : 50	2026-09-02




Existing Front Elevation
Scale 1: 50

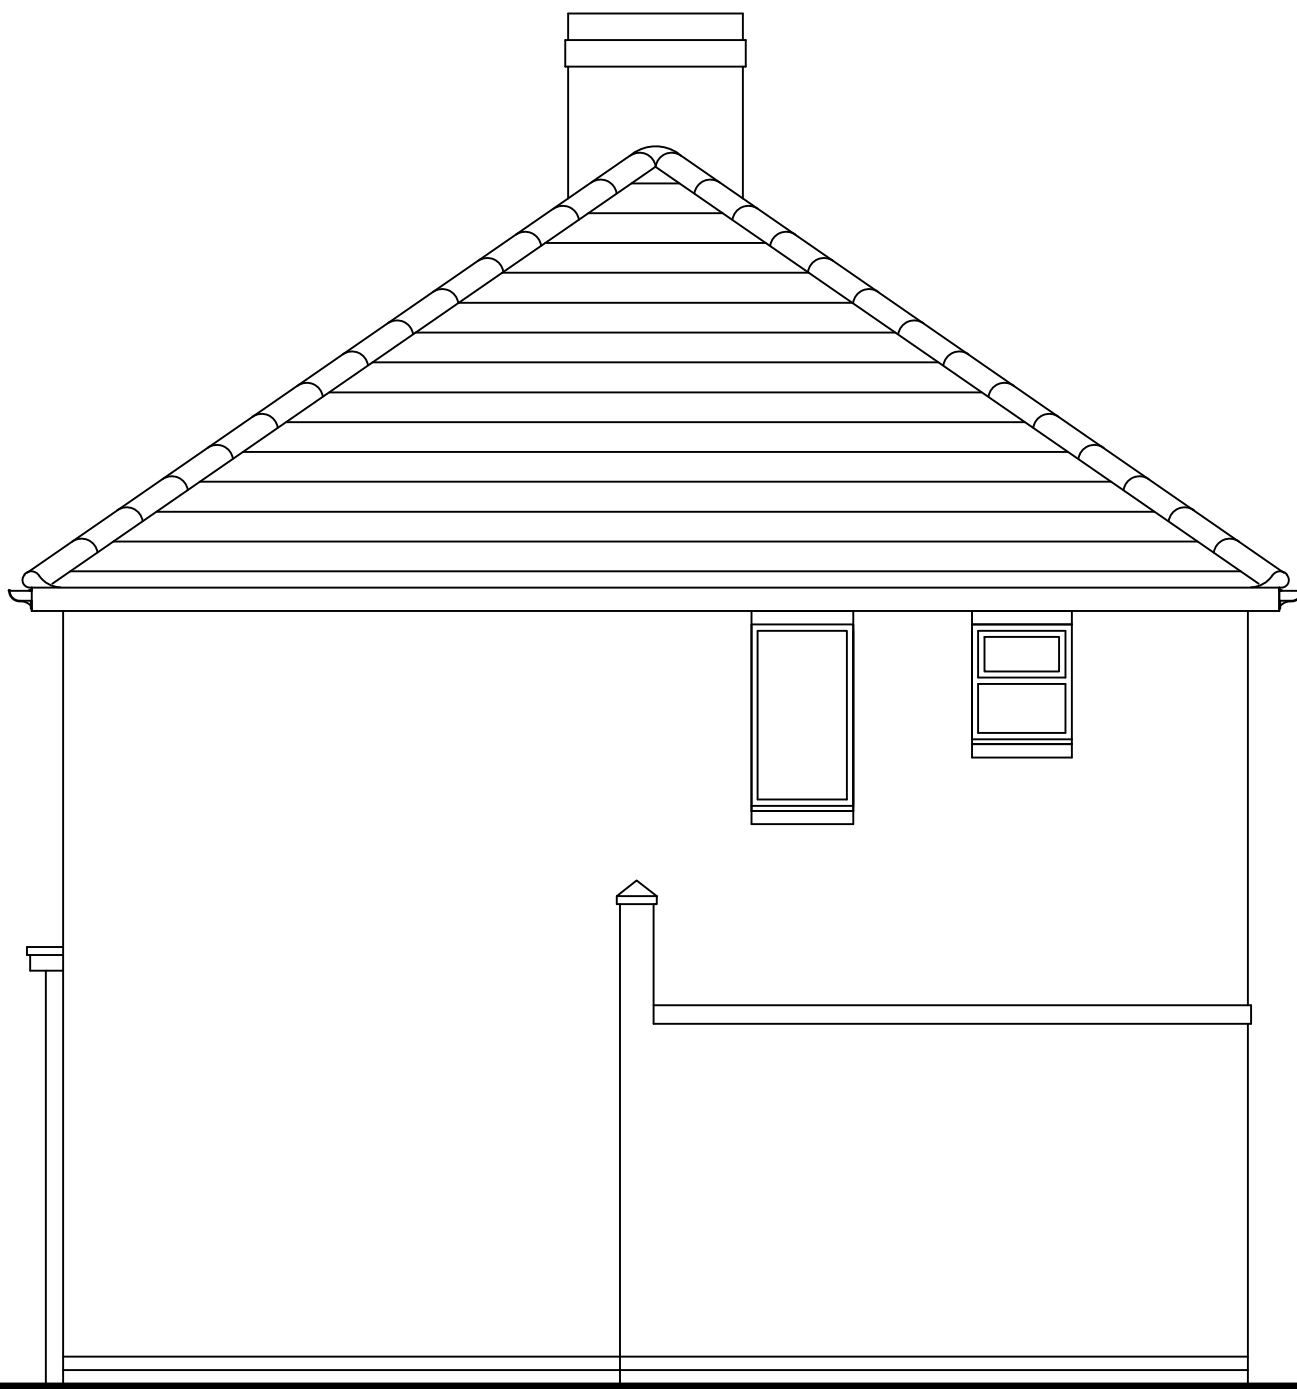


Existing Gable Elevation
Scale 1: 50



Existing Rear Elevation
Scale 1: 50

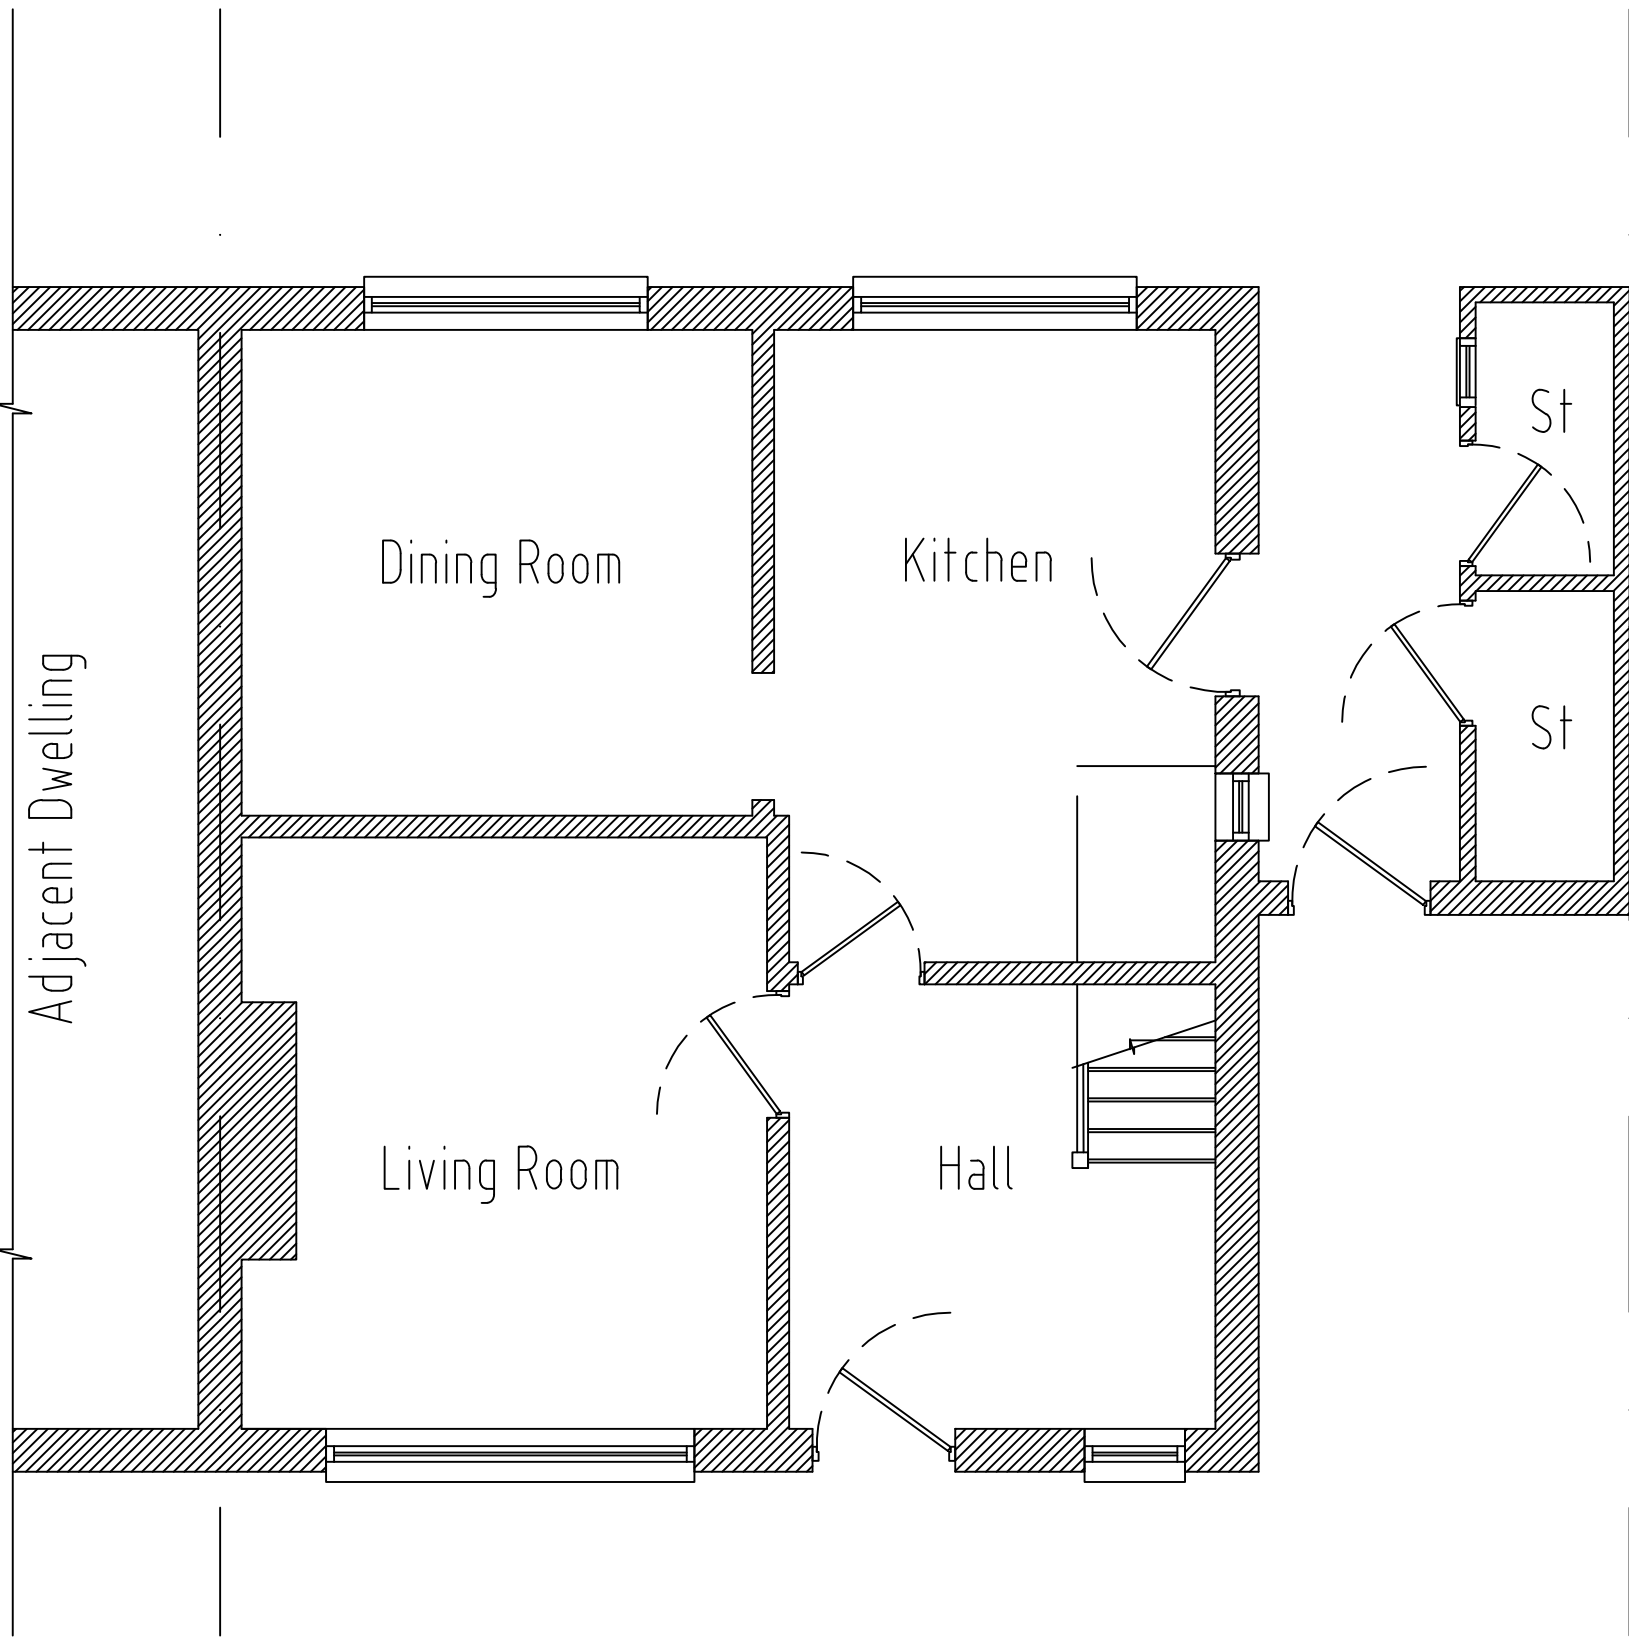

Existing Ground Floor Plan
Scale 1: 50

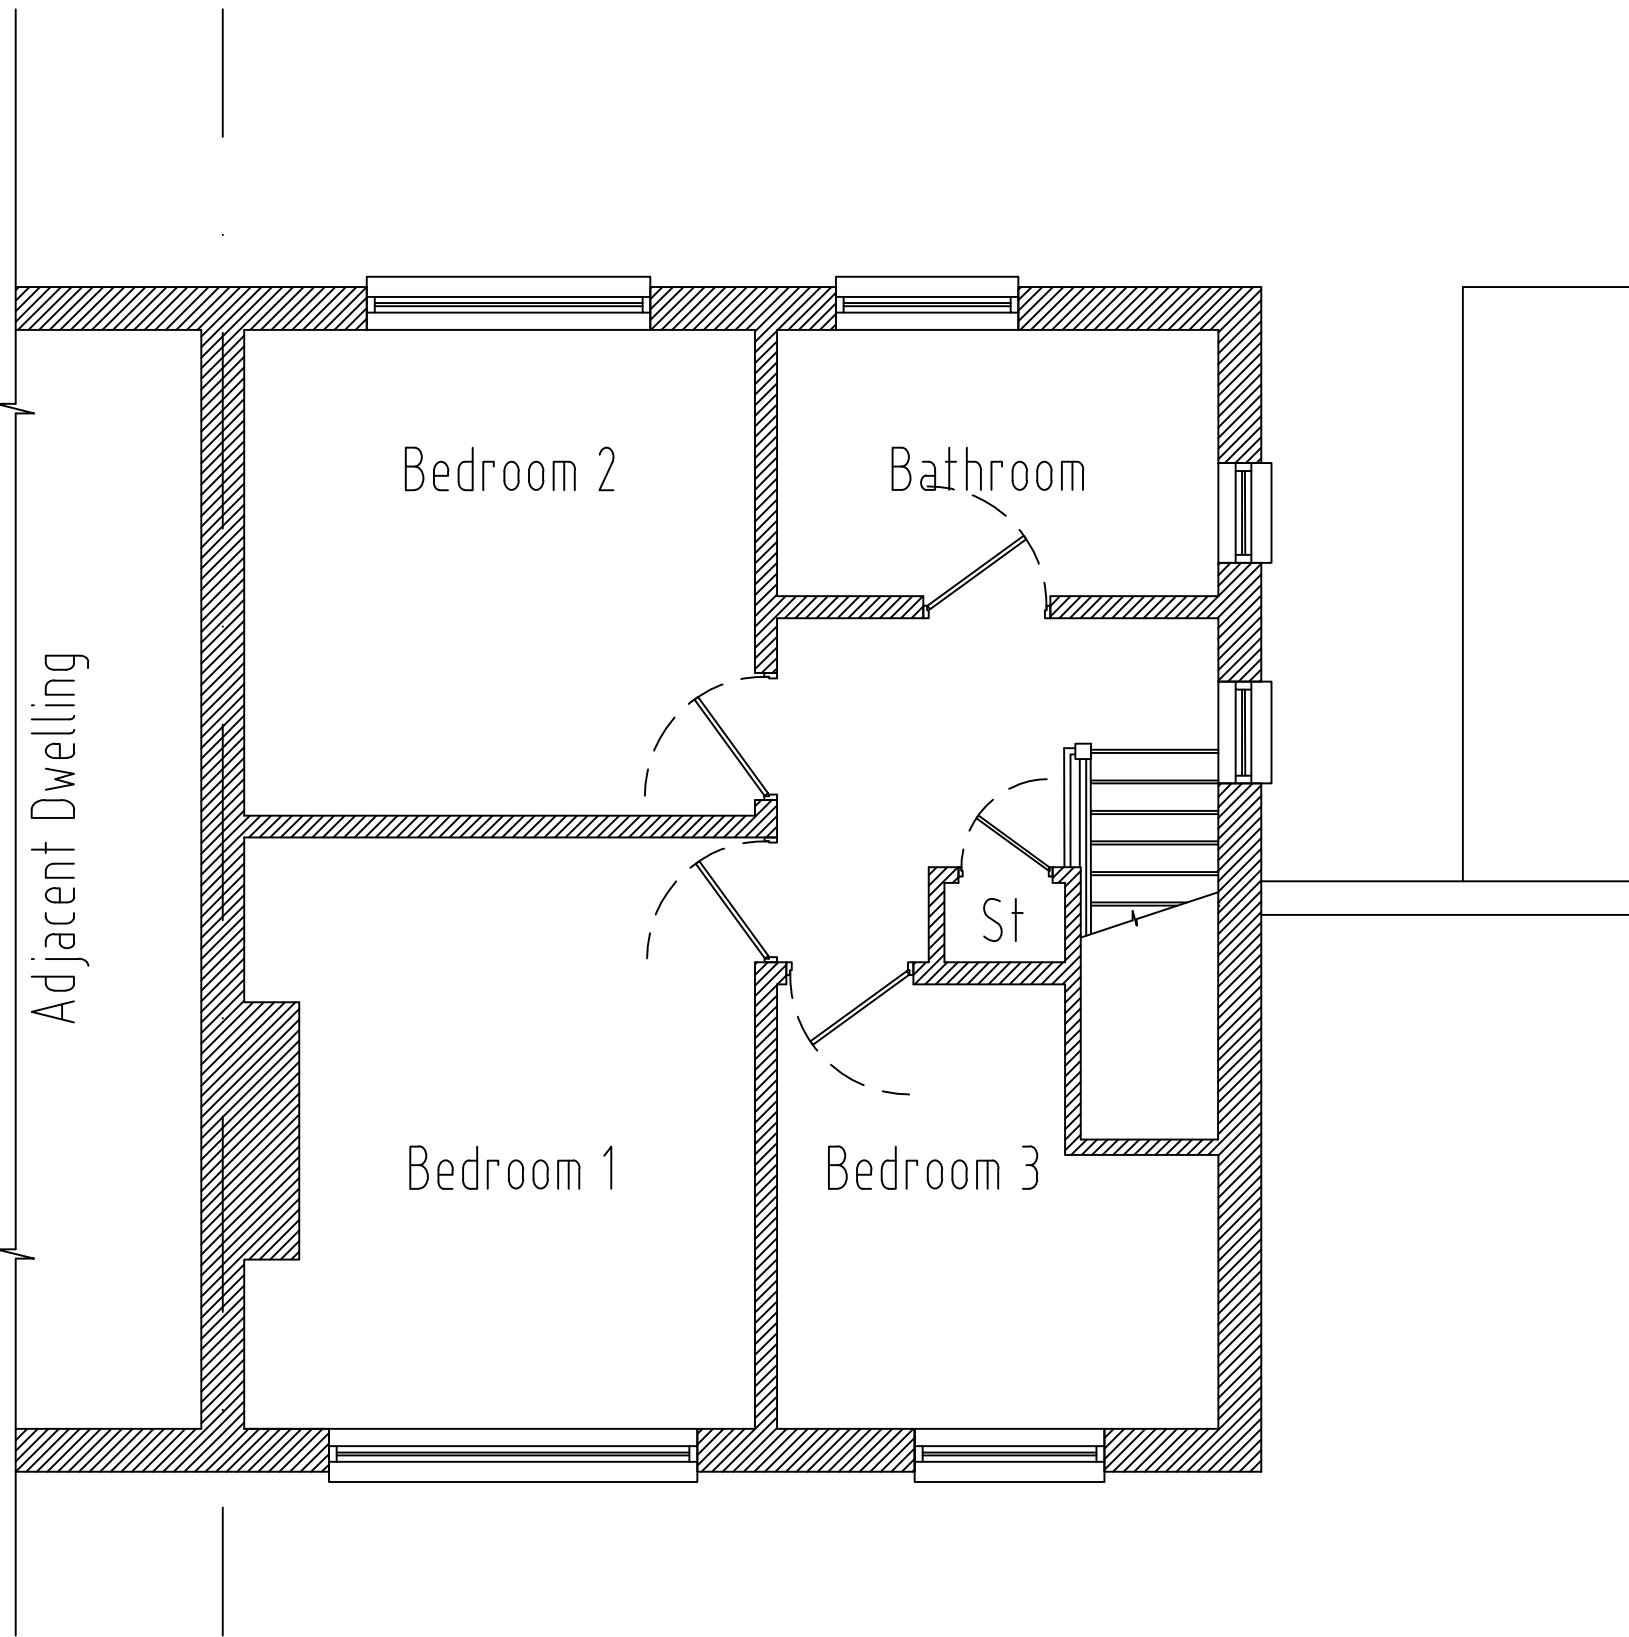

Existing First Floor Plan
Scale 1: 50

