
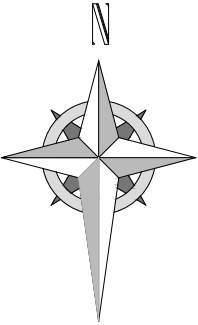


1 SITE PLAN AS PROPOSED

Scale: 1:500

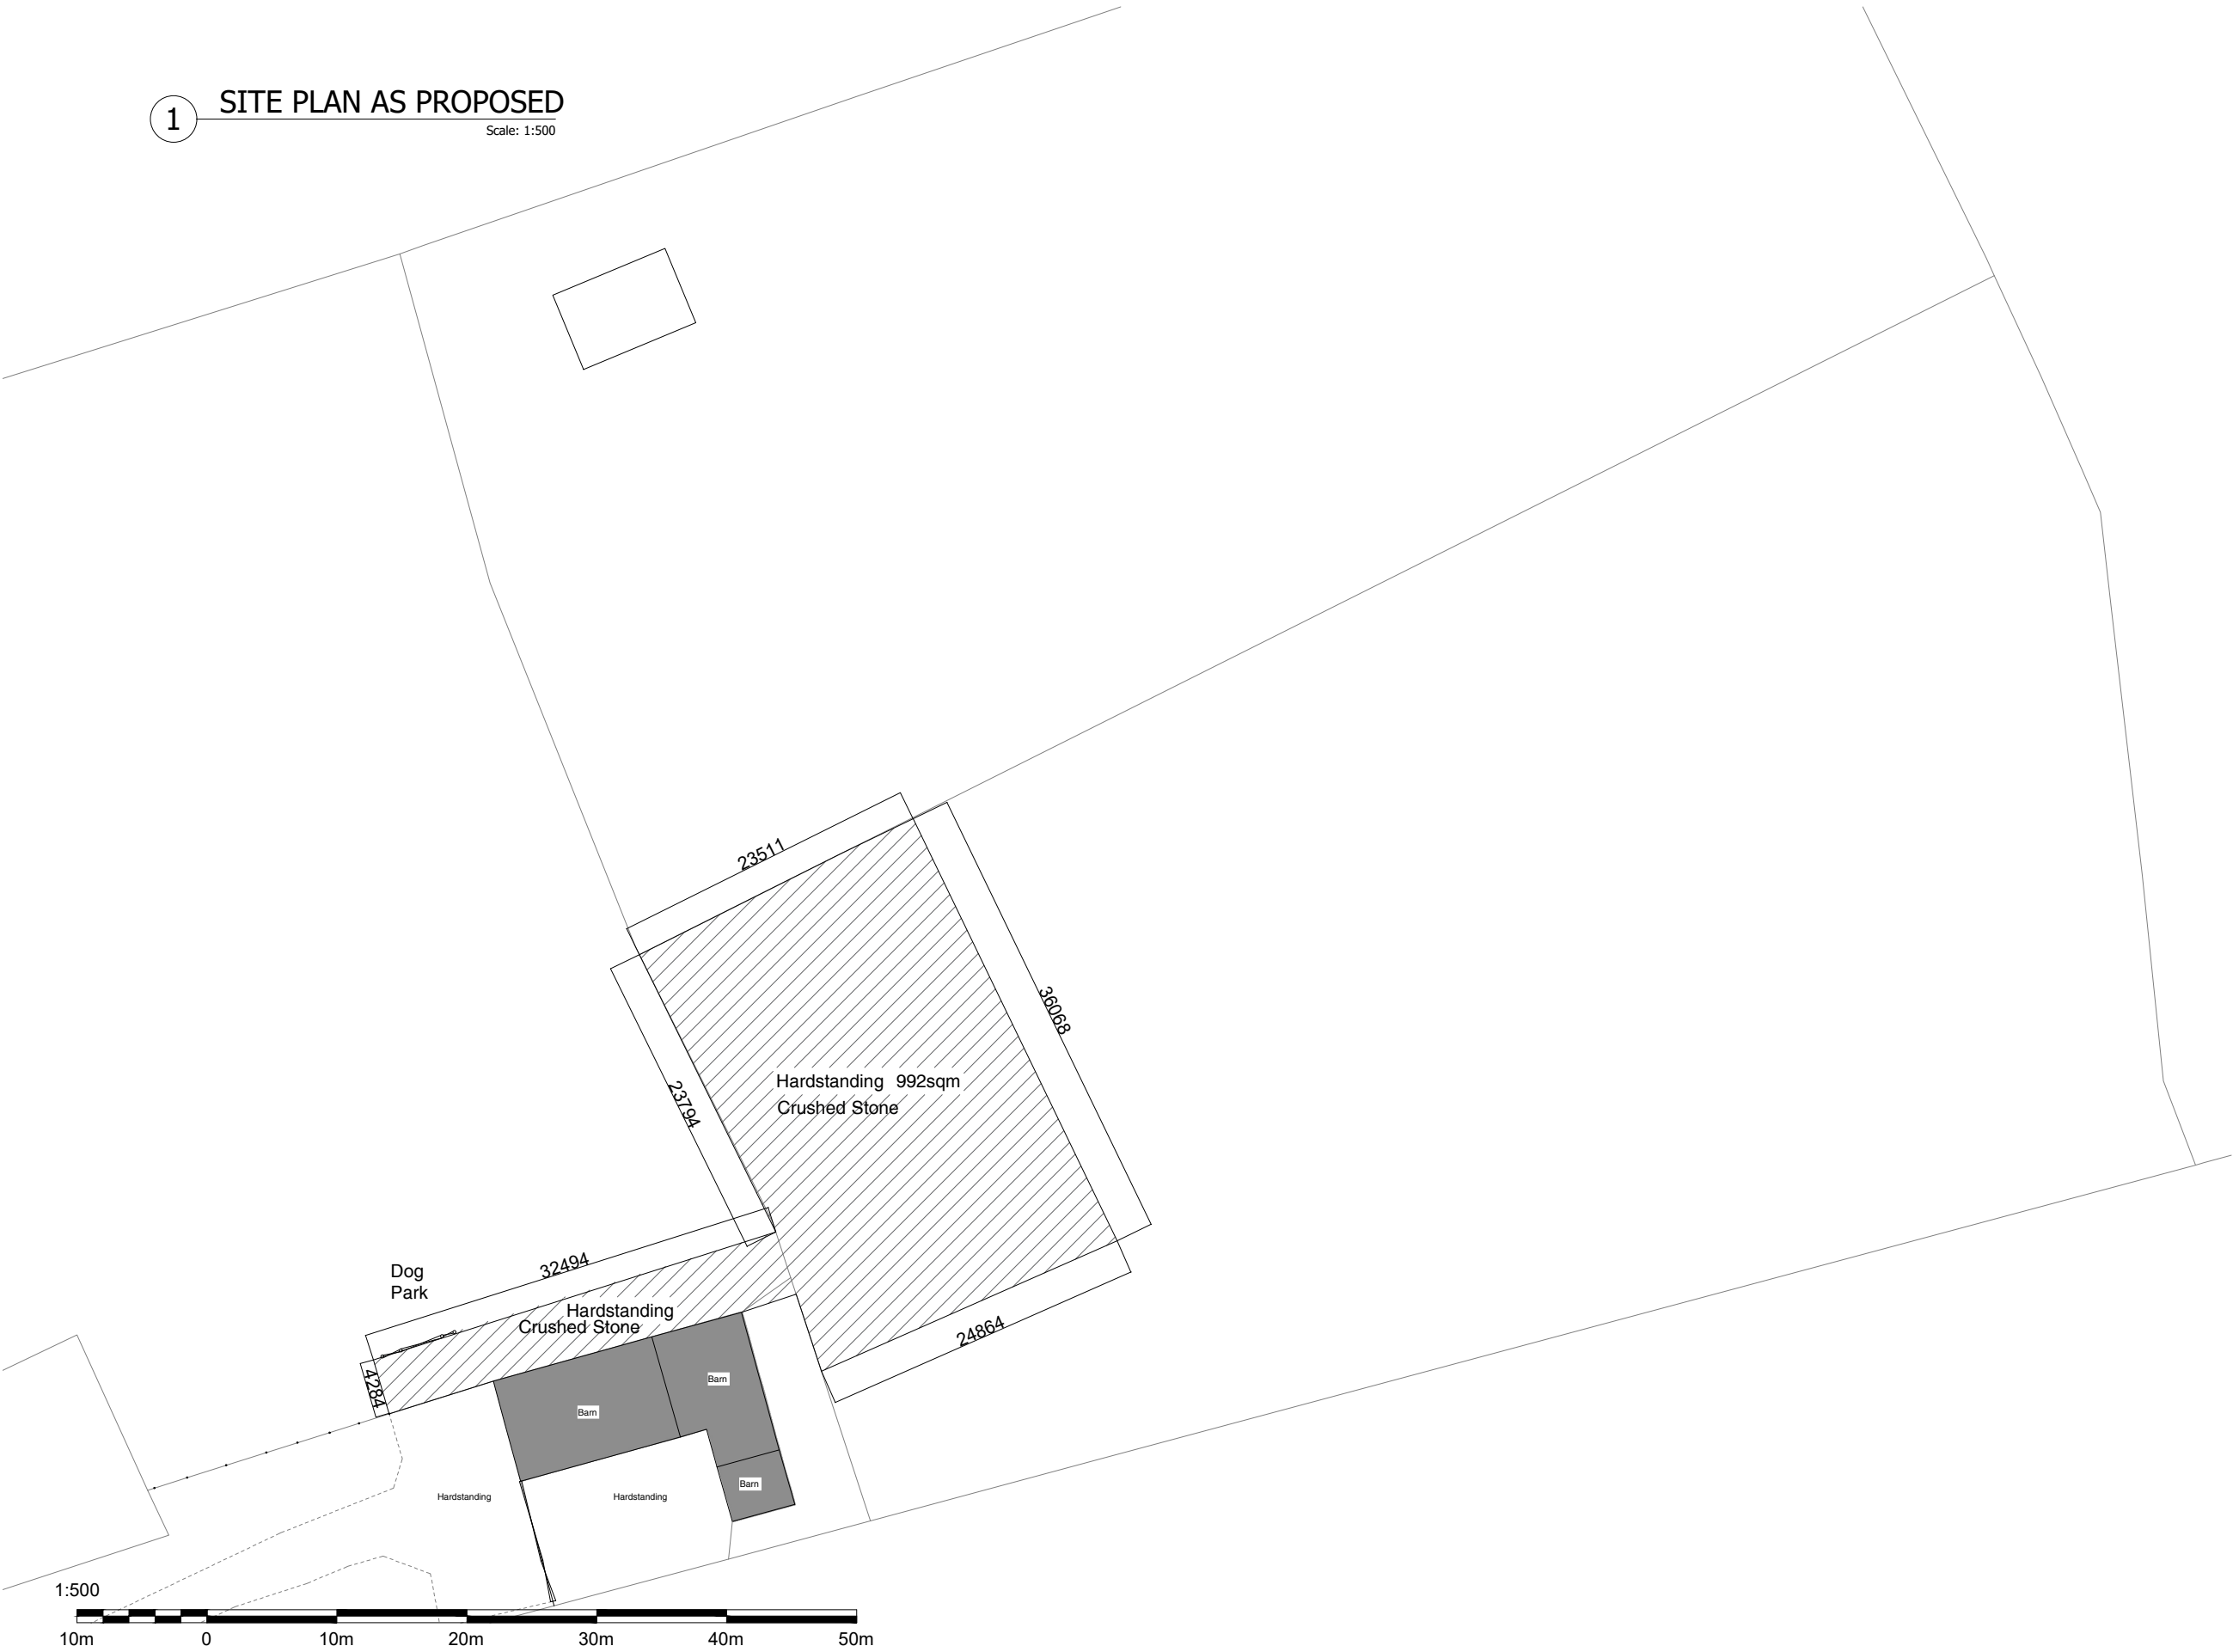

PLANNING

CLIENT/SITE		
BEVIN		
PECKLETON		
PROJECT TITLE		
NEW HARDSTANDING		
DRAWING TITLE		
SITE PLAN AS PROPOSED		
DRAWING NO.		DATE
36142-A-00-PL-(10)111		22/04/26
DWG BY		TH
REV	DESCRIPTION	DATE
A	Initial client issue/ hardstanding area	01/05/26
B		
C		
D		
E		
SCALE		PAPER SIZE
AS/DWG		A3
		REV
		A



TUK RURAL
PRAGMATIC ARCHITECTURAL CONSULTANTS

T:01332 660057
E: info@tukrural.co.uk W: www.tukrural.co.uk

All dimensions and levels to be checked on site by main contractor prior to works commencing. Drawings for planning purposes only, do not scale for construction.

Drawing to be read in conjunction with all relevant consultant and/or specialist drawings and documentation. Please notify any discrepancies to TUK Rural Ltd

ALL WORKS TO BE UNDERTAKEN IN ACCORDANCE WITH
CDM REGULATIONS 2015

THIS DRAWING IS THE PROPERTY OF TUK RURAL LTD NO DISCLOSURE, REPRODUCTION OR USE OF ANY PART OF THIS DRAWING MAY BE MADE WITHOUT PRIOR WRITTEN PERMISSION OBTAINED FROM TUK RURAL LTD

TUK Rural LTD Reg: 10706216 England & Wales

Affiliate Member of the Royal Institute of British Architects
Chartered Member of the Royal Institute of Chartered Surveyors