




Existing Front Elevation



Existing Side Elevation



Existing Side Elevation

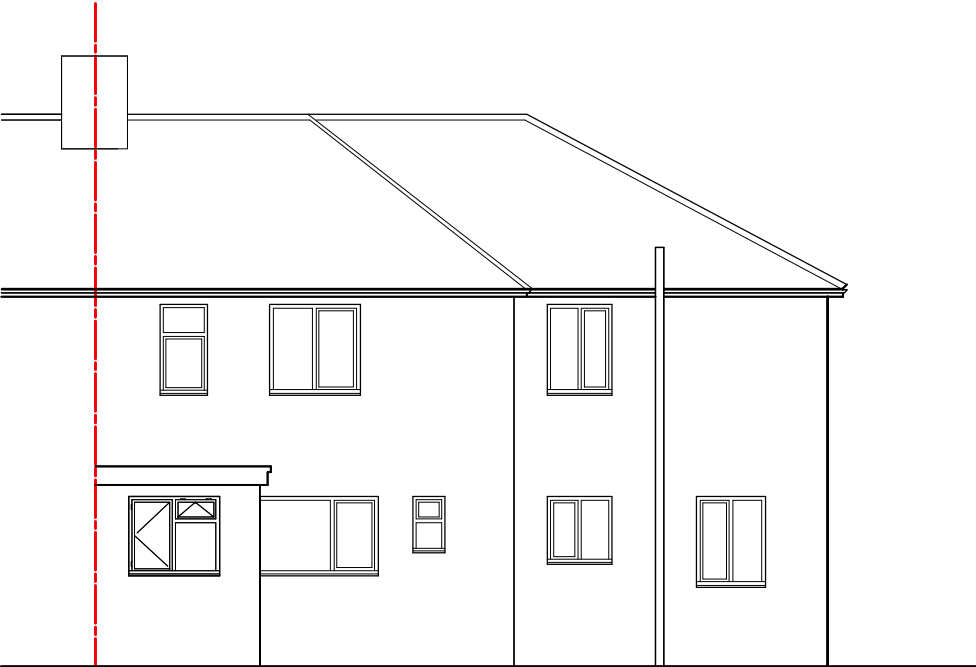

Existing Rear Elevation

Philip Baumber Architectural Services 50, Radmore Road, HINCKLEY, Leics. LE10 0RQ tel. 07913 560141; e.mail. baumberp1955@gmail.com	Project: Proposed Extensions & Alterations at 26 Featherstone Drive,Burbage, LE10 2PN for Mr. & Mrs. Downs	Drg.Title: Existing Elevations	Date: November 2025	Scale: 1:100 @ A3
			Job No.: 1665	Drg. No. Rev. 03