


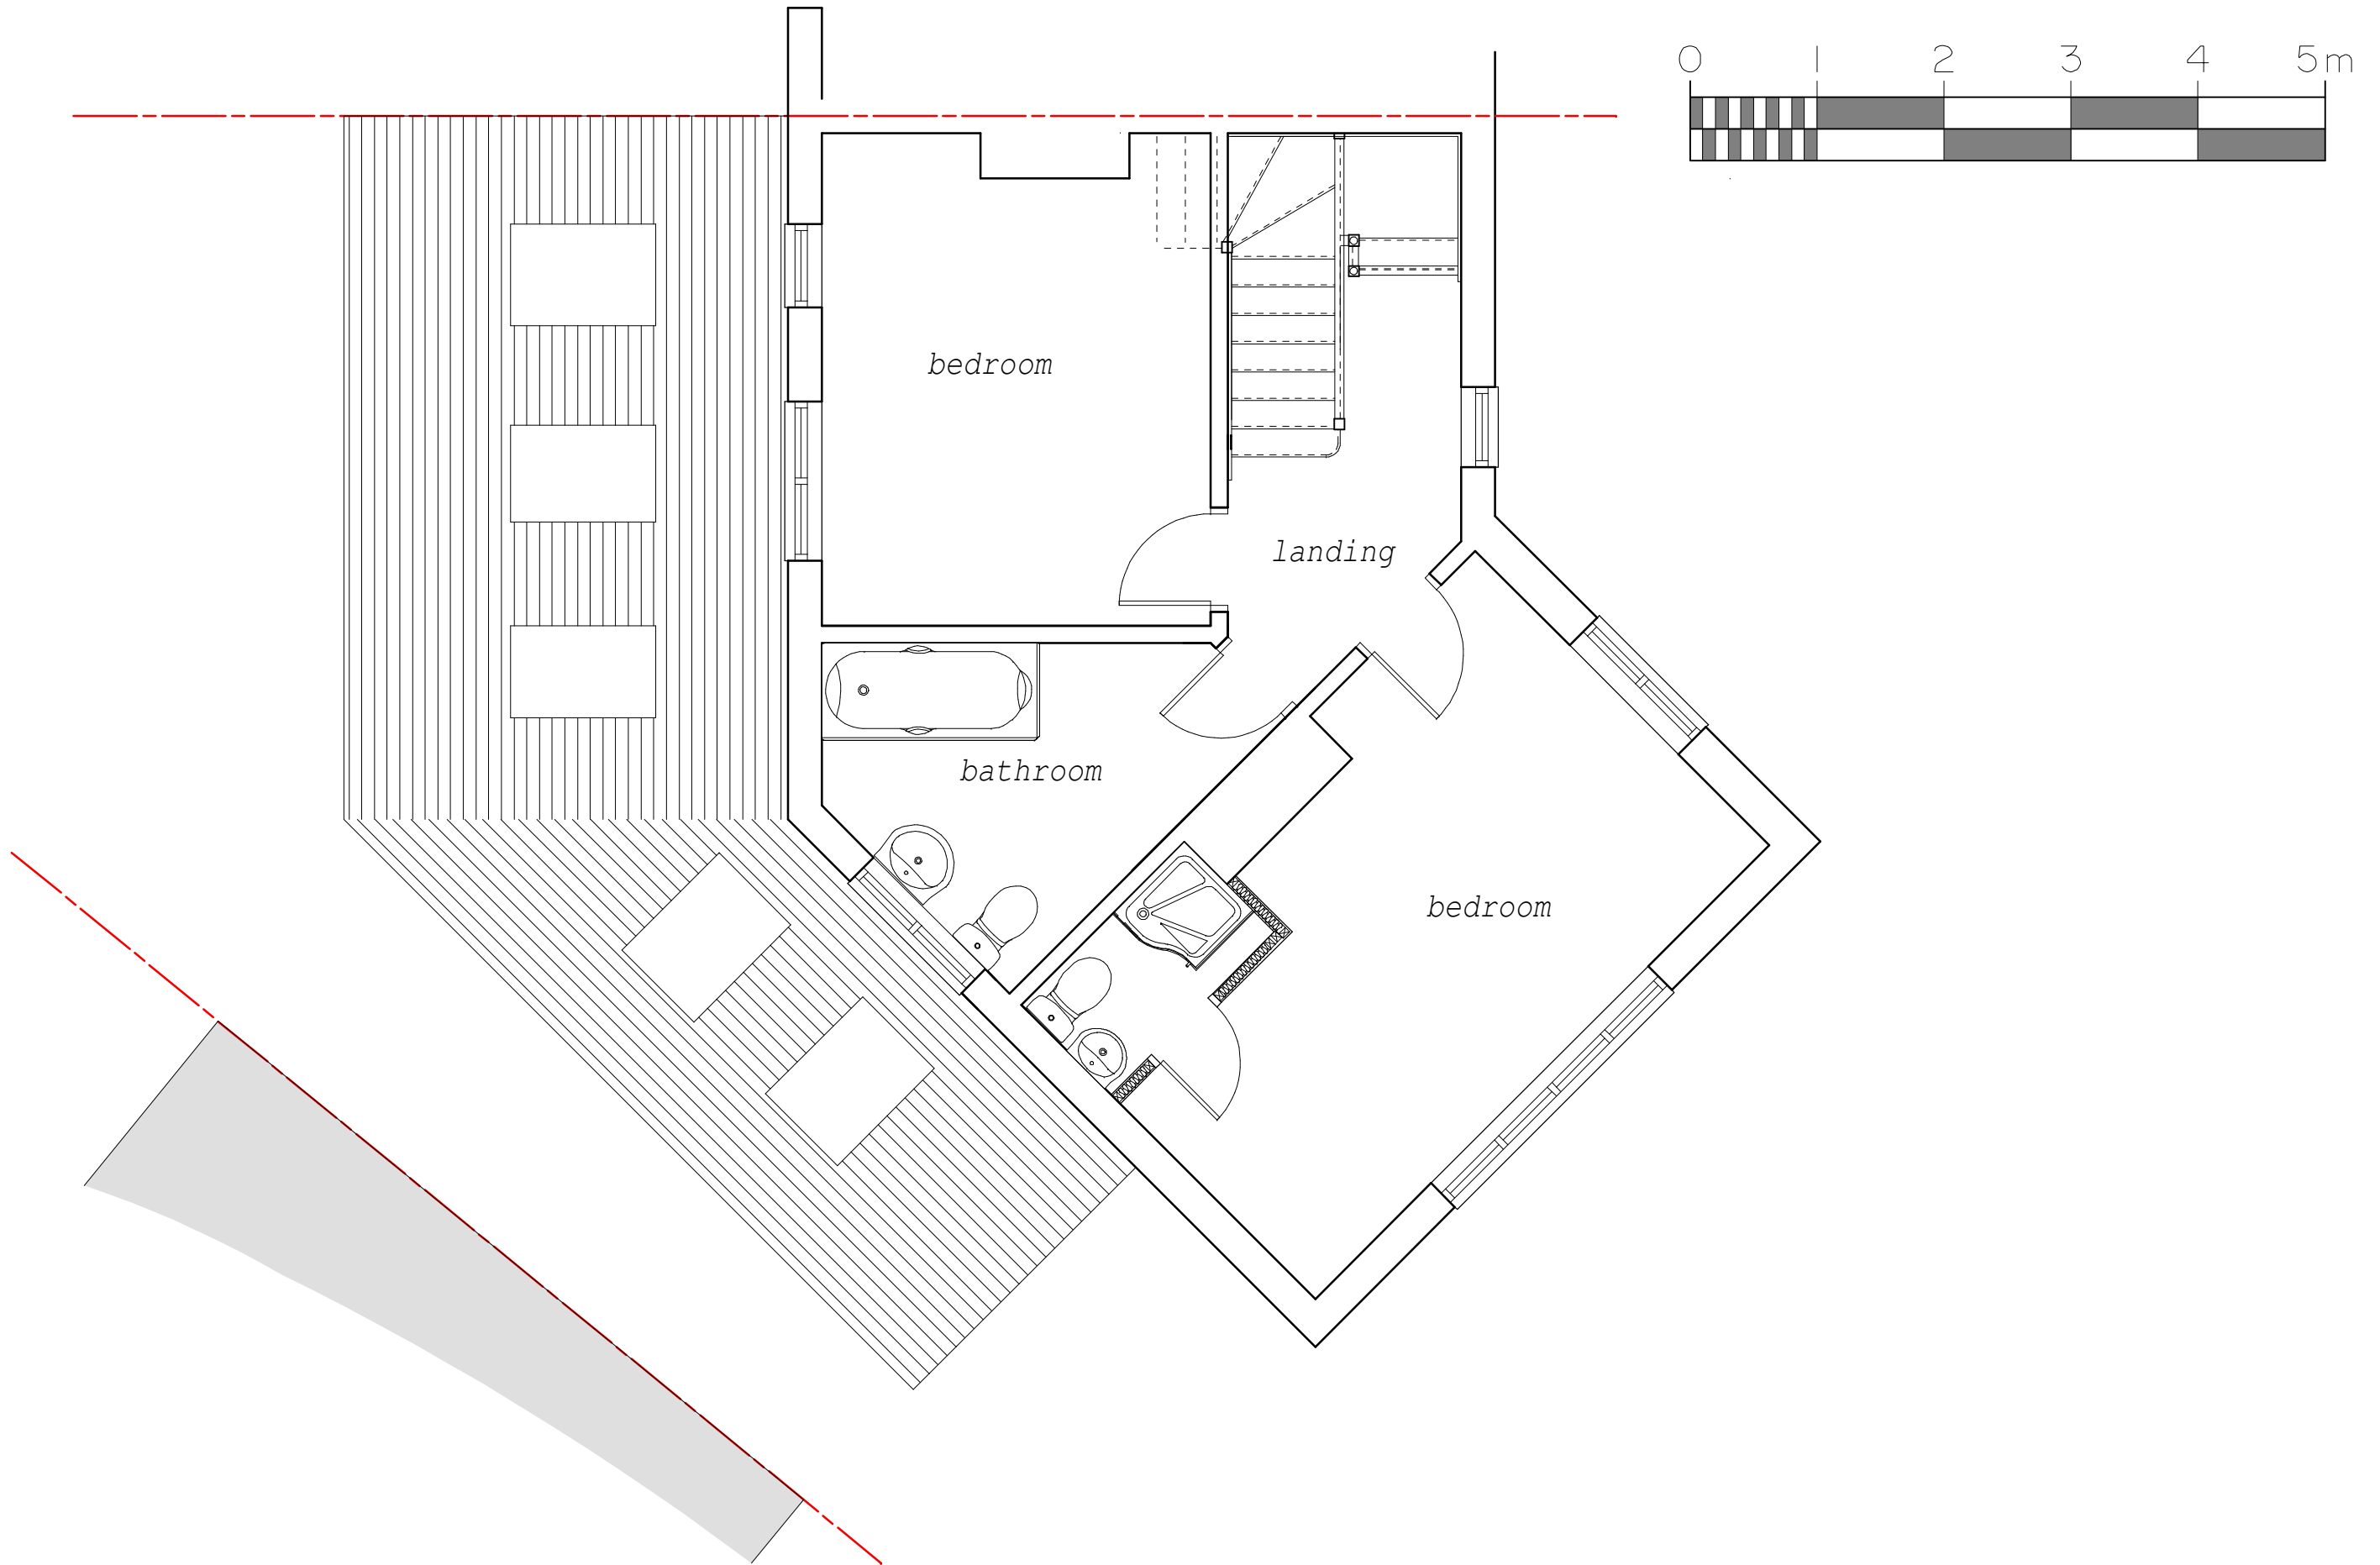

Philip Baumber Architectural Services
50, Radmore Road, HINCKLEY, Leics. LE10 0RQ
tel. 07913 560141; e.mail. baumberp1955@gmail.com

Project:
Proposed Extensions & Alterations
at 26 Featherstone Drive, Burbage,
LE10 2PN for Mr. & Mrs. Downs

Drg. Title:
Proposed Sketch First Floor Plan

Date:
April 2026
Job No.:
1665

Scale:
1:50 @ A3
Drg. No. Rev.
pss.06 B