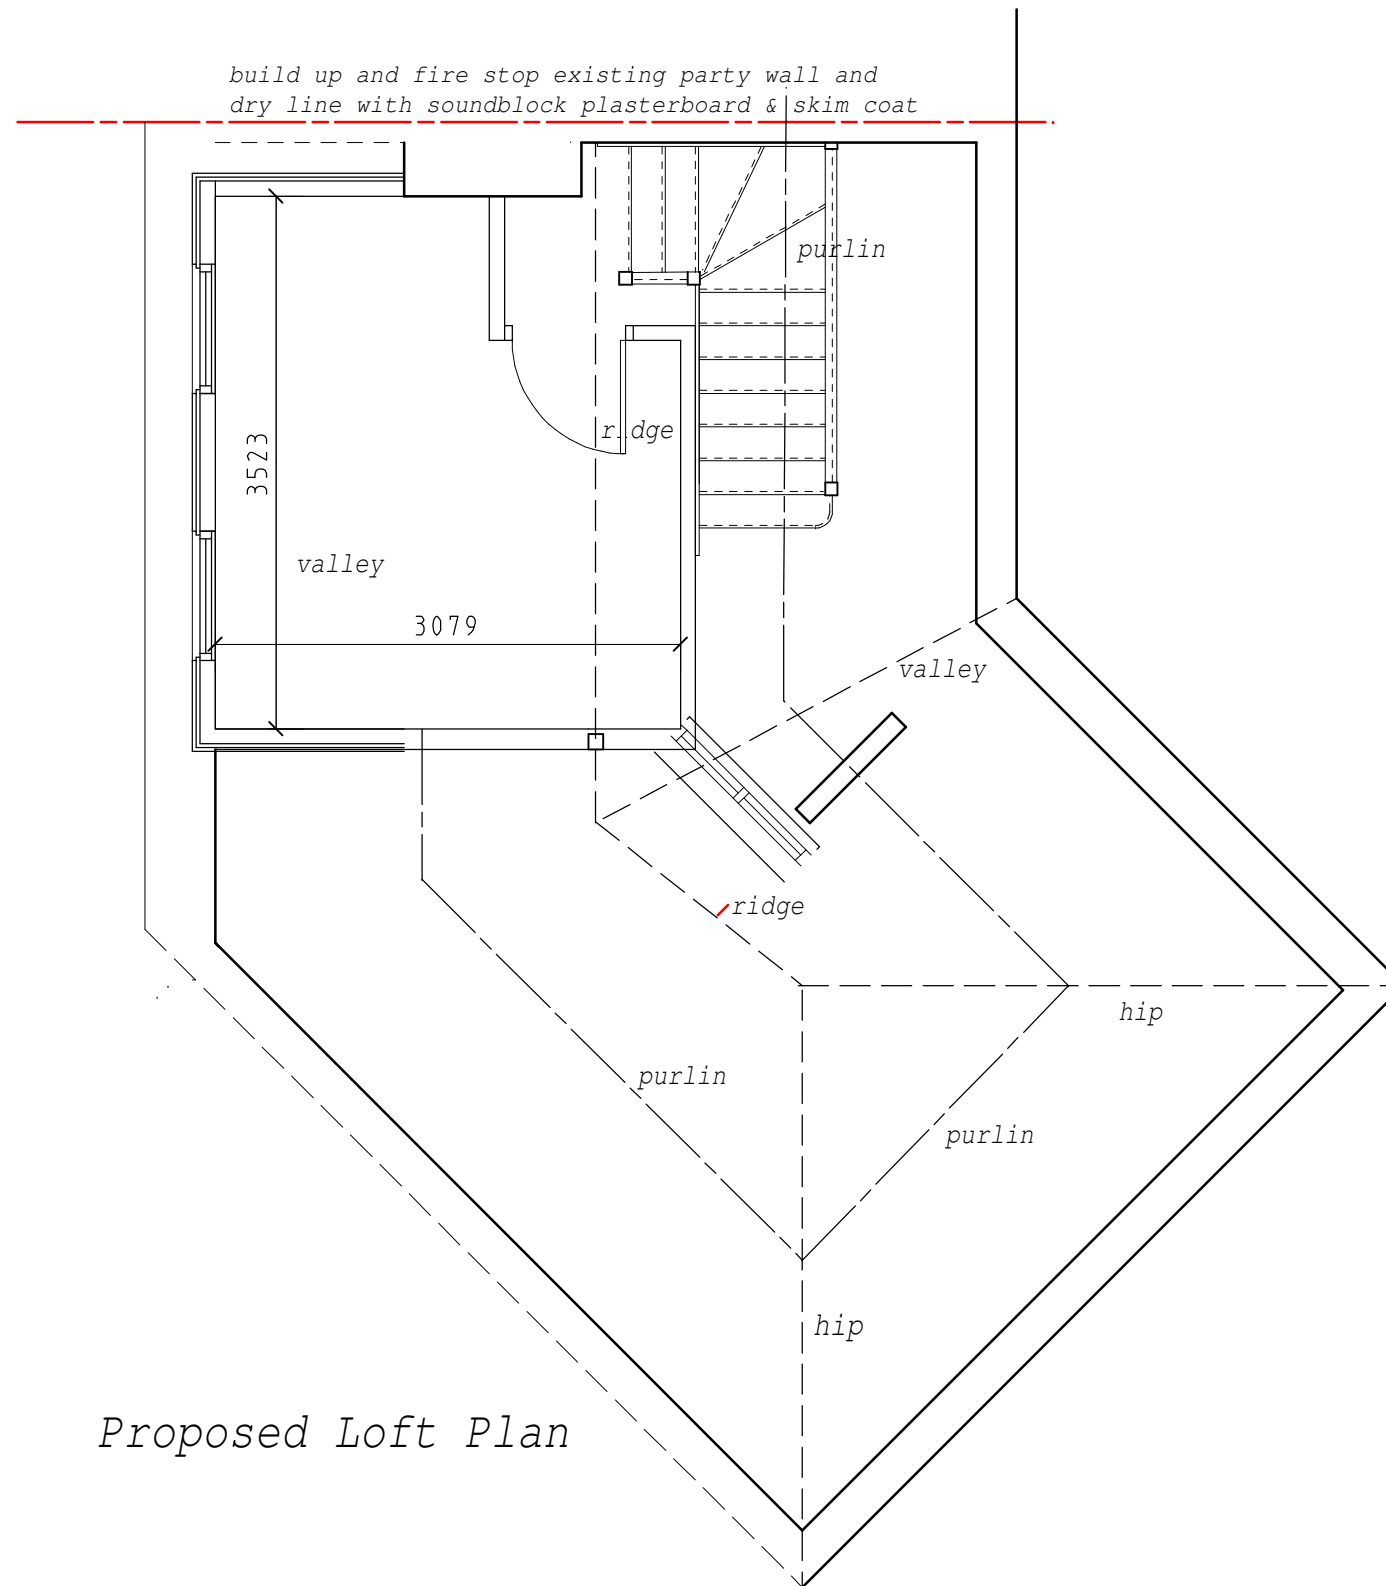


Proposed Loft Plan

Philip Baumber Architectural Services 50, Radmore Road, HINCKLEY, Leics. LE10 0RQ tel. 07913 560141; e.mail. baumberp1955@gmail.com	Project: Proposed Extensions & Alterations at 26 Featherstone Drive, Burbage, LE10 2PN for Mr. & Mrs. Downs	Drg. Title: Proposed Loft Floor Plan	Date: April 2026	Scale: 1:50 @ A3
			Job No.: 1665	Drg. No. Rev. pss.08