


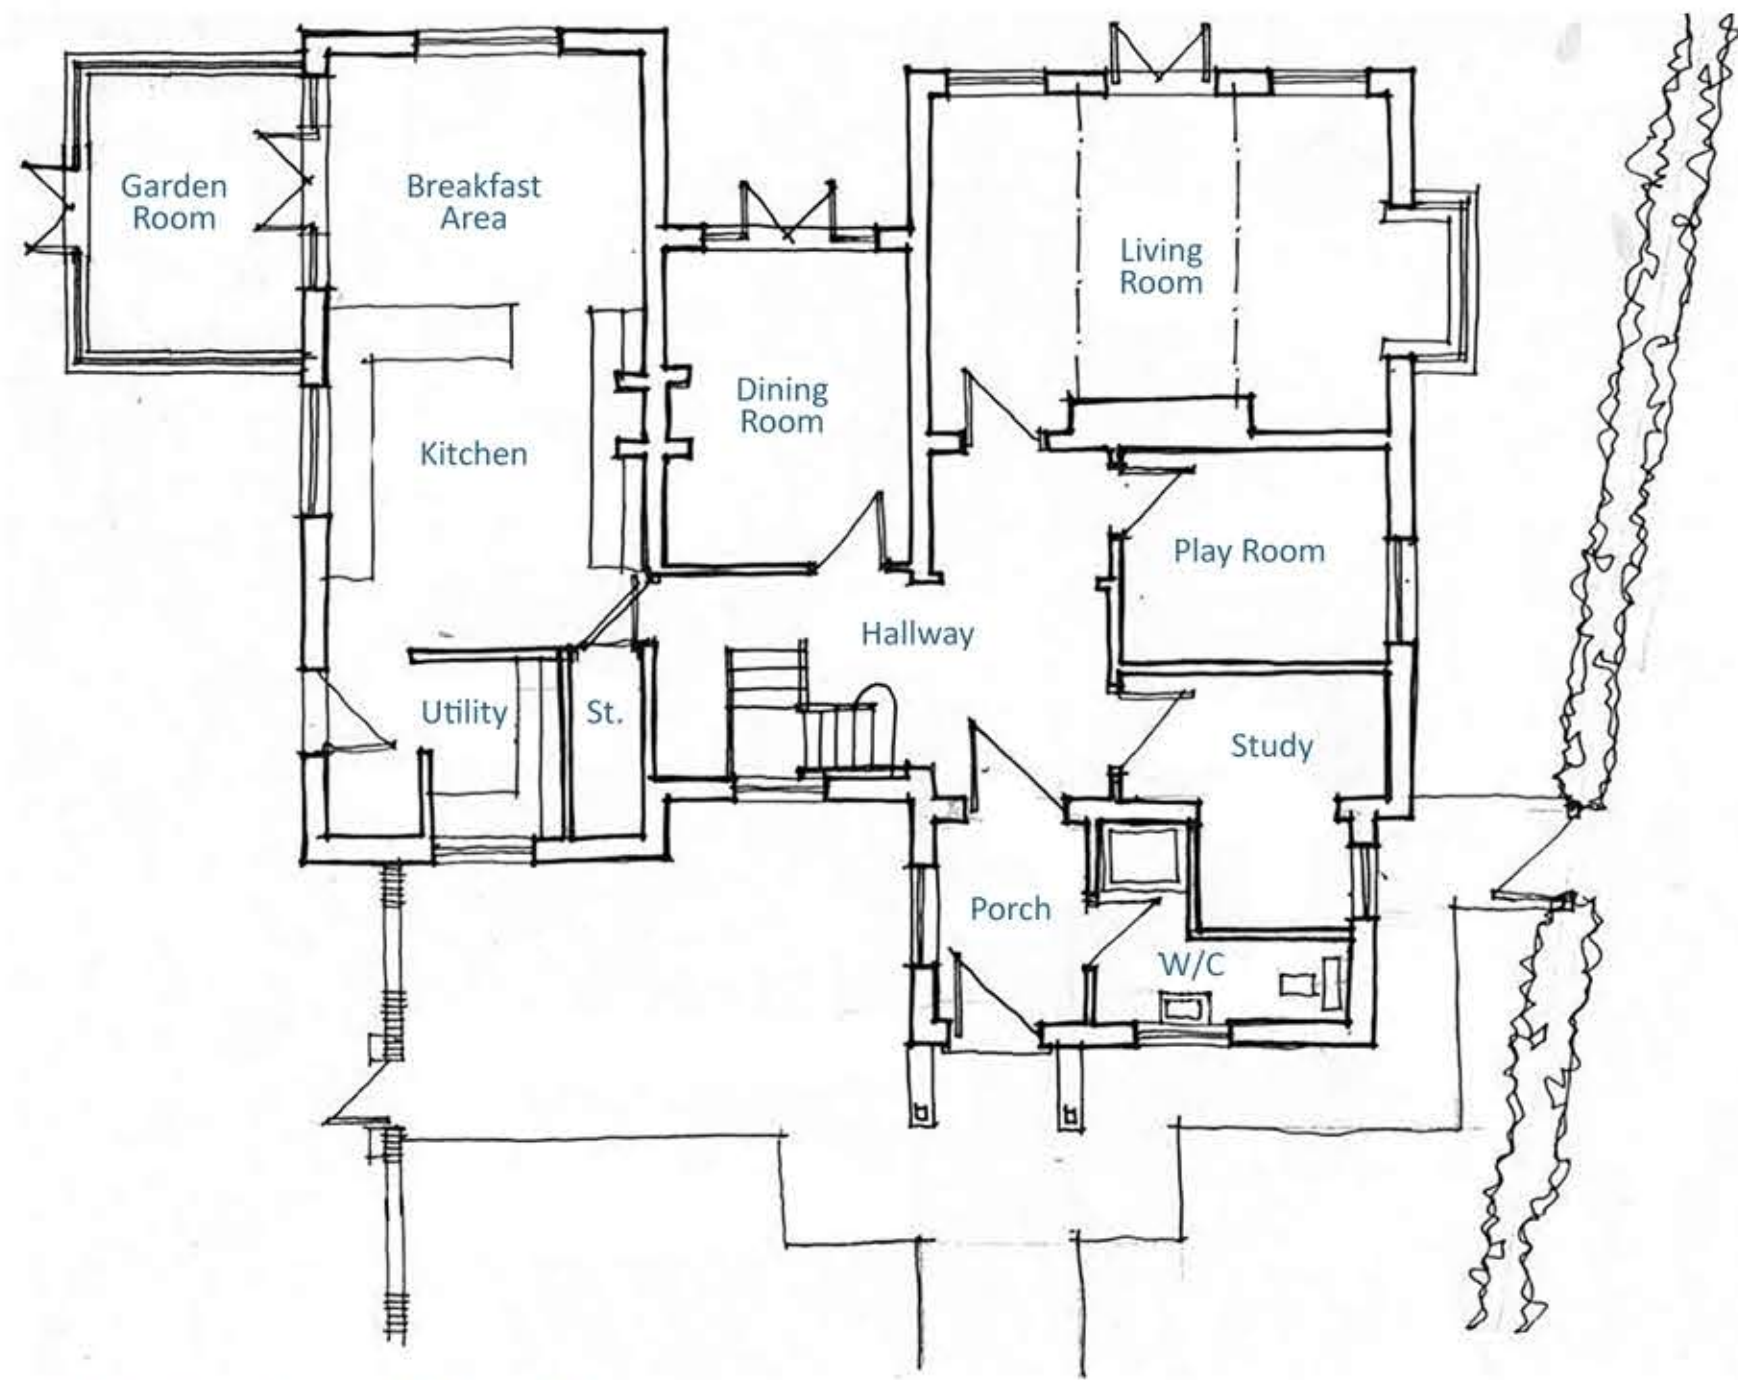

Existing Ground Floor Plan
Scale 1:100



Existing First Floor Plan
Scale 1:100



Existing North East [Front] Elevation
Scale 1:100



Existing South East [Side] Elevation
Scale 1:100



Existing North West [Side] Elevation
Scale 1:100



Existing South West [Rear] Elevation
Scale 1:100



0 1 5 10 20

Notes

Original Survey Drawings Supplied by Client.

Disclaimer

© This drawing is the copyright of Lawrence & Finley Architects Ltd. and may not be reproduced or used except by written permission.
Figured dimensions to have precedence over scaling.
Please read this drawing in conjunction with the specification.
Check all site dimensions prior to any construction.
Refer any discrepancies found to the Architects.

Revisions

Contact + Location

T 07974 834305
E kristian@lfarchitects.co.uk

Lawrence & Finley Architects Ltd.
27 Templar Road,
Ashby-De-La-Zouch,
Leicestershire, LE65 2AD

Details

Client
Job Title
Job Type
Drawing Title

Job Number
Drawing Number
Scale
Status

Mr & Mrs M Burnham
The Moorings, Odstone
Existing Residential Dwelling
Existing Plans, Elevations + Site Plan

297
PL-02
1:100 A1
PLANNING



LAWRENCE | FINLEY
ARCHITECTS