

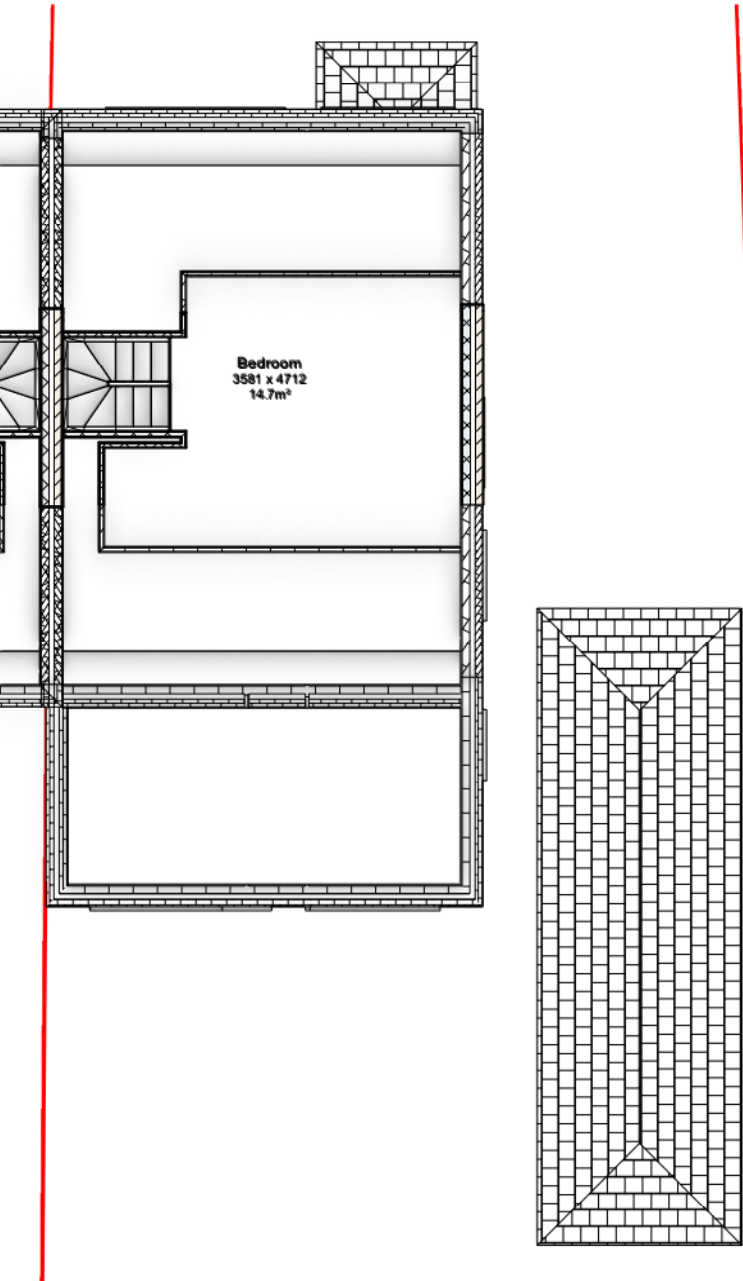


Existing Plan Notes

This proposal contains no changes to the
loft floor or roof plan

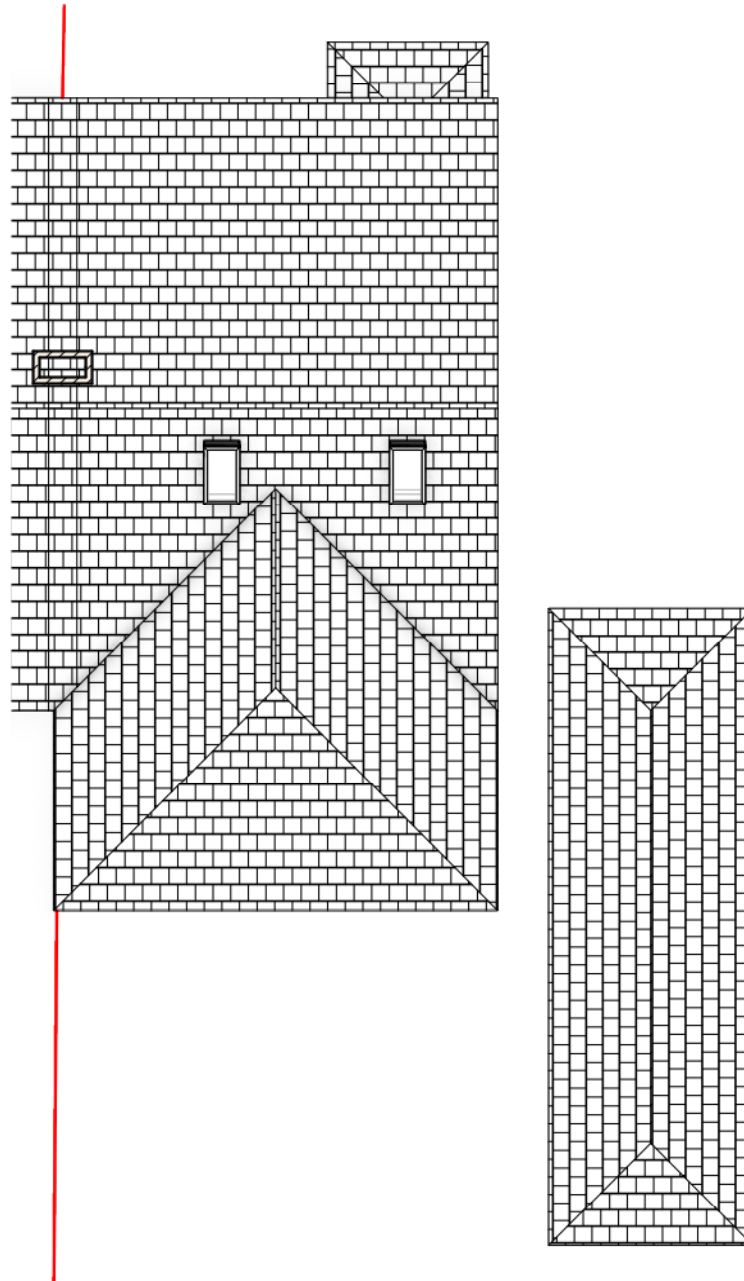

1 Loft Plan - Existing
Scale: 1:100

 

2 Roof Plan - Existing
Scale: 1:100

THE DESIGN SOCIAL

134 Kirkby Road Barwell LE9 8FN UK
T: +44 (0)1455 446521 F: +44 (0)1455 446521
E: admin@thedesigsocial.com

GENERAL DRAWING NOTES

© This drawing is not to be shown to any Third Party unless agreed by The Design Social.

This drawing shows 'design intent' only.
It is the responsibility of the appointed contractor to finalise development, using specialists approved by The Design Social, & produce detailed working drawings.
ALL working drawings to be approved by The Design Social prior to manufacture.

A	23/05/2024	Rear extension removed from application.	B.R.
REV.	DATE	NOTES	REV. BY

THE DESIGN SOCIAL

Ian Thompson			
46 Waterfall Way, Barwell, Leicester, LE9 8EH			
Existing LF and RF Plans			
AUTHOR	DATE	APPROVED	
L.R.	02/04/2024	I.T.	
SCALE	1:100 @ A3	READ WITH 0322 (A) GA 001	
DRAWING No.			
0322	(A)	GA	005 A
Project No.	Type	Area	Number Rev
DRAWING STATUS			
For Approval			