

GENERAL DRAWING NOTES

© This drawing is not to be shown to any Third Party unless agreed by The Design Social.


This drawing shows 'design intent' only.
It is the responsibility of the appointed contractor to finalise development, using specialists approved by The Design Social, & produce detailed working drawings.
ALL working drawings to be approved by The Design Social prior to manufacture.

A 23/05/2024		Rear extension removed from application.	B.R.
REV.	DATE	NOTES	REV. BY


Ian Thompson			
46 Waterfall Way, Barwell, Leicester, LE9 8EH			
Proposed GF and 1F Plans			
AUTHOR	L.R.	DATE	02/04/2024
APPROVED	I.T.	SCALE	1:100 @ A3
READ WITH	0322 (A) GA 001	DRAWING No.	0322 (A) GA 007 A
Project No.	Type	Area	Number
DRAWING STATUS			
For Approval			

Proposed Plan Notes

- Existing opening expanded.
- Adjacent property.
- New uPVC frosted double glazed window.
- New door from existing garage into proposed utility.
- Proposed new utility.
- New door from kitchen / dining into proposed utility.
- New stud wall constructed of timber frame.
- New pitched roof over proposed utility.

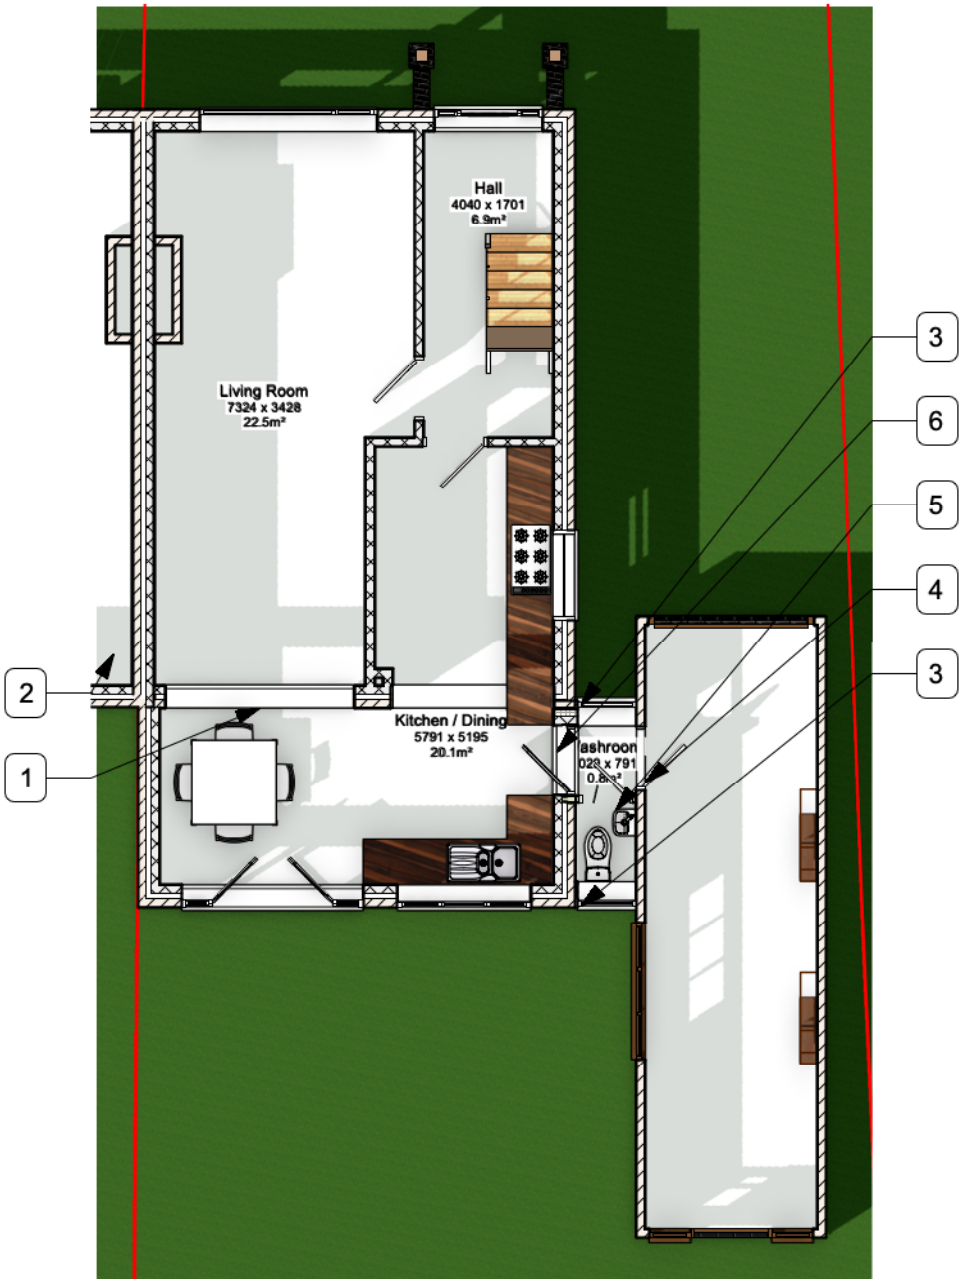

1 Ground Floor Plan - Proposed
Scale: 1:100

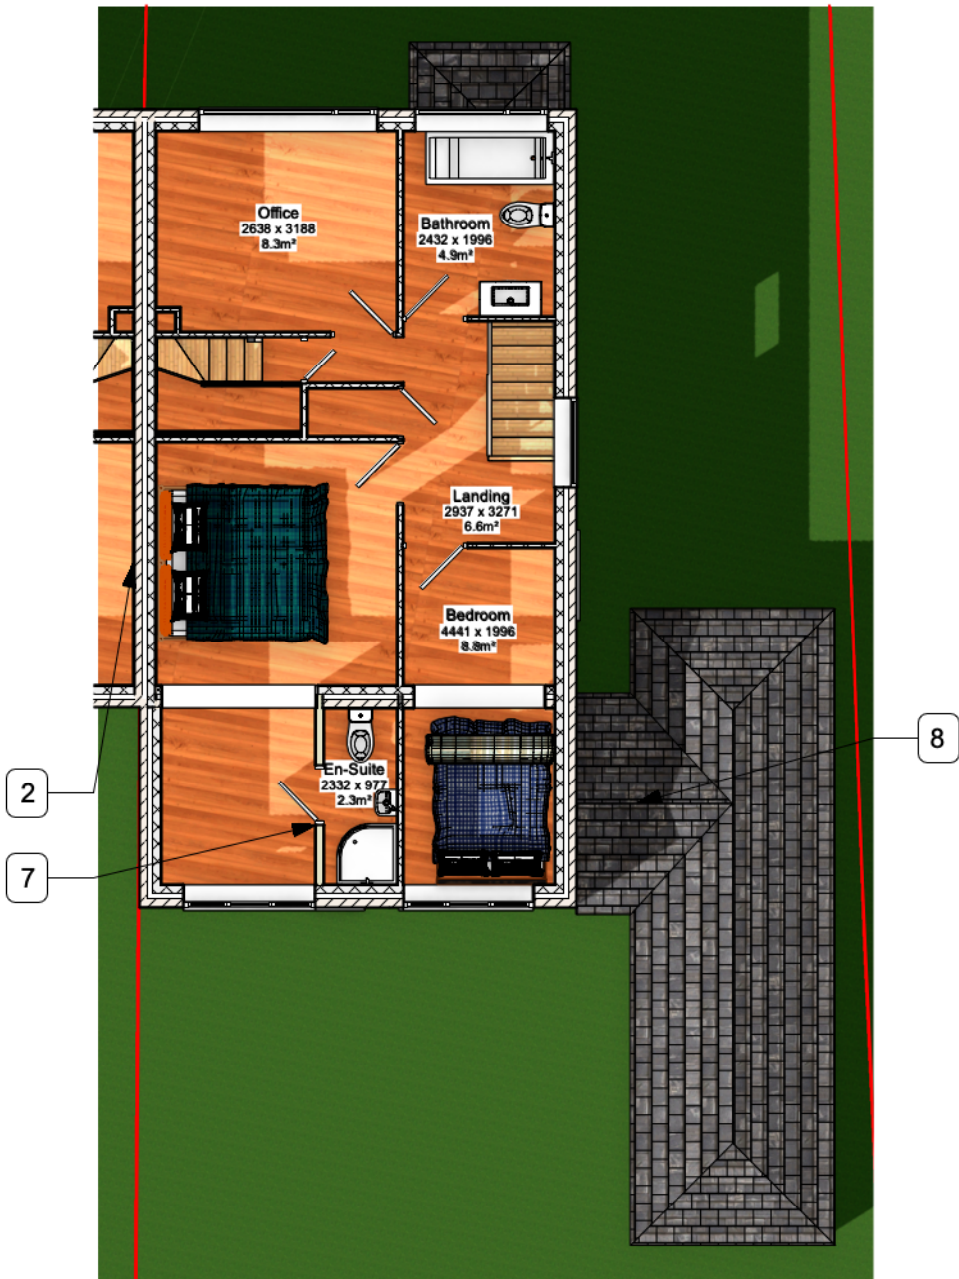

2 First Floor Plan - Proposed
Scale: 1:100