


No	Note
1.	ONLY TO BE SCALED WHEN PRINTED AT A1
2.	All dimensions in mm unless indicated.
3.	Plans should be checked by the client, structural engineer and building control, no responsibility will be given to the designer.

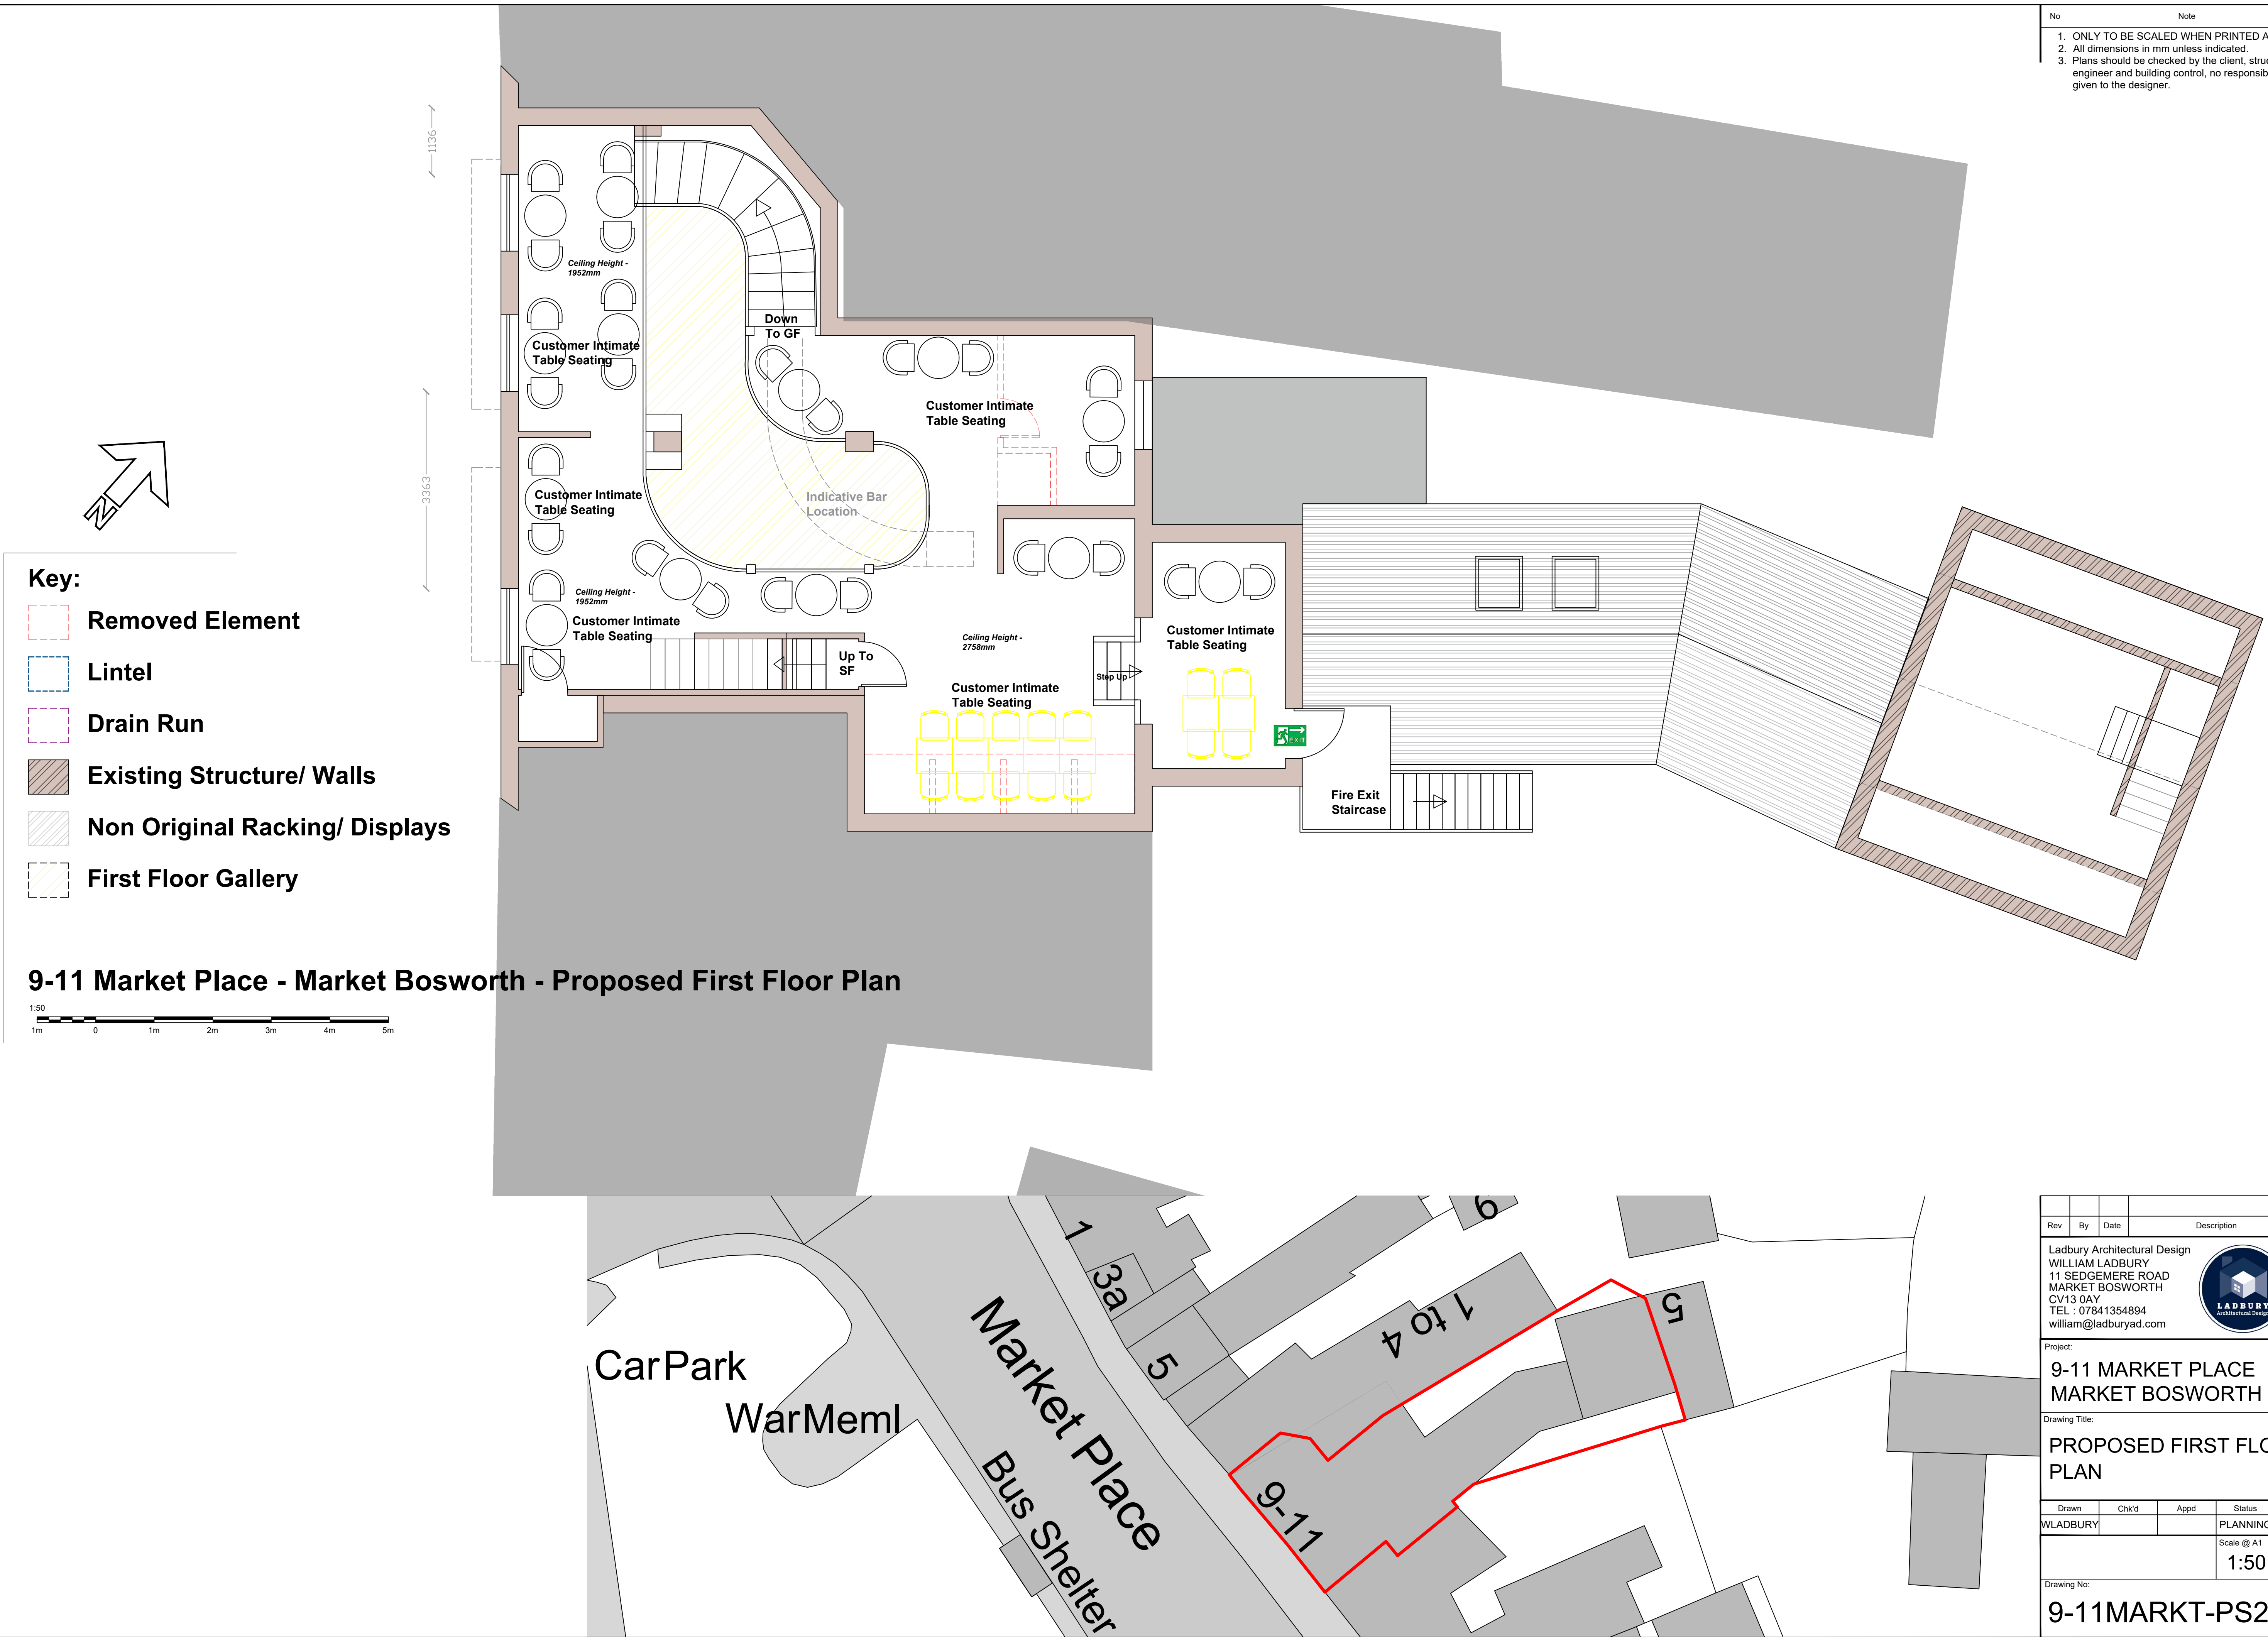

Rev	By	Date	Description	Chkd
Ladbury Architectural Design WILLIAM LADBURY 11 SEDGEMERE ROAD MARKET BOSWORTH CV13 0AY TEL : 07841354894 william@ladburyad.com				
Project: 9-11 MARKET PLACE MARKET BOSWORTH				
Drawing Title: PROPOSED FIRST FLOOR PLAN				
A1				
Drawn	Chkd	Appd	Status	Date
WLADBURY			PLANNING	06.09.25
Scale @ A1			1:50 1:200	
Drawing No:				Rev
9-11MARKT-PS25-6				