

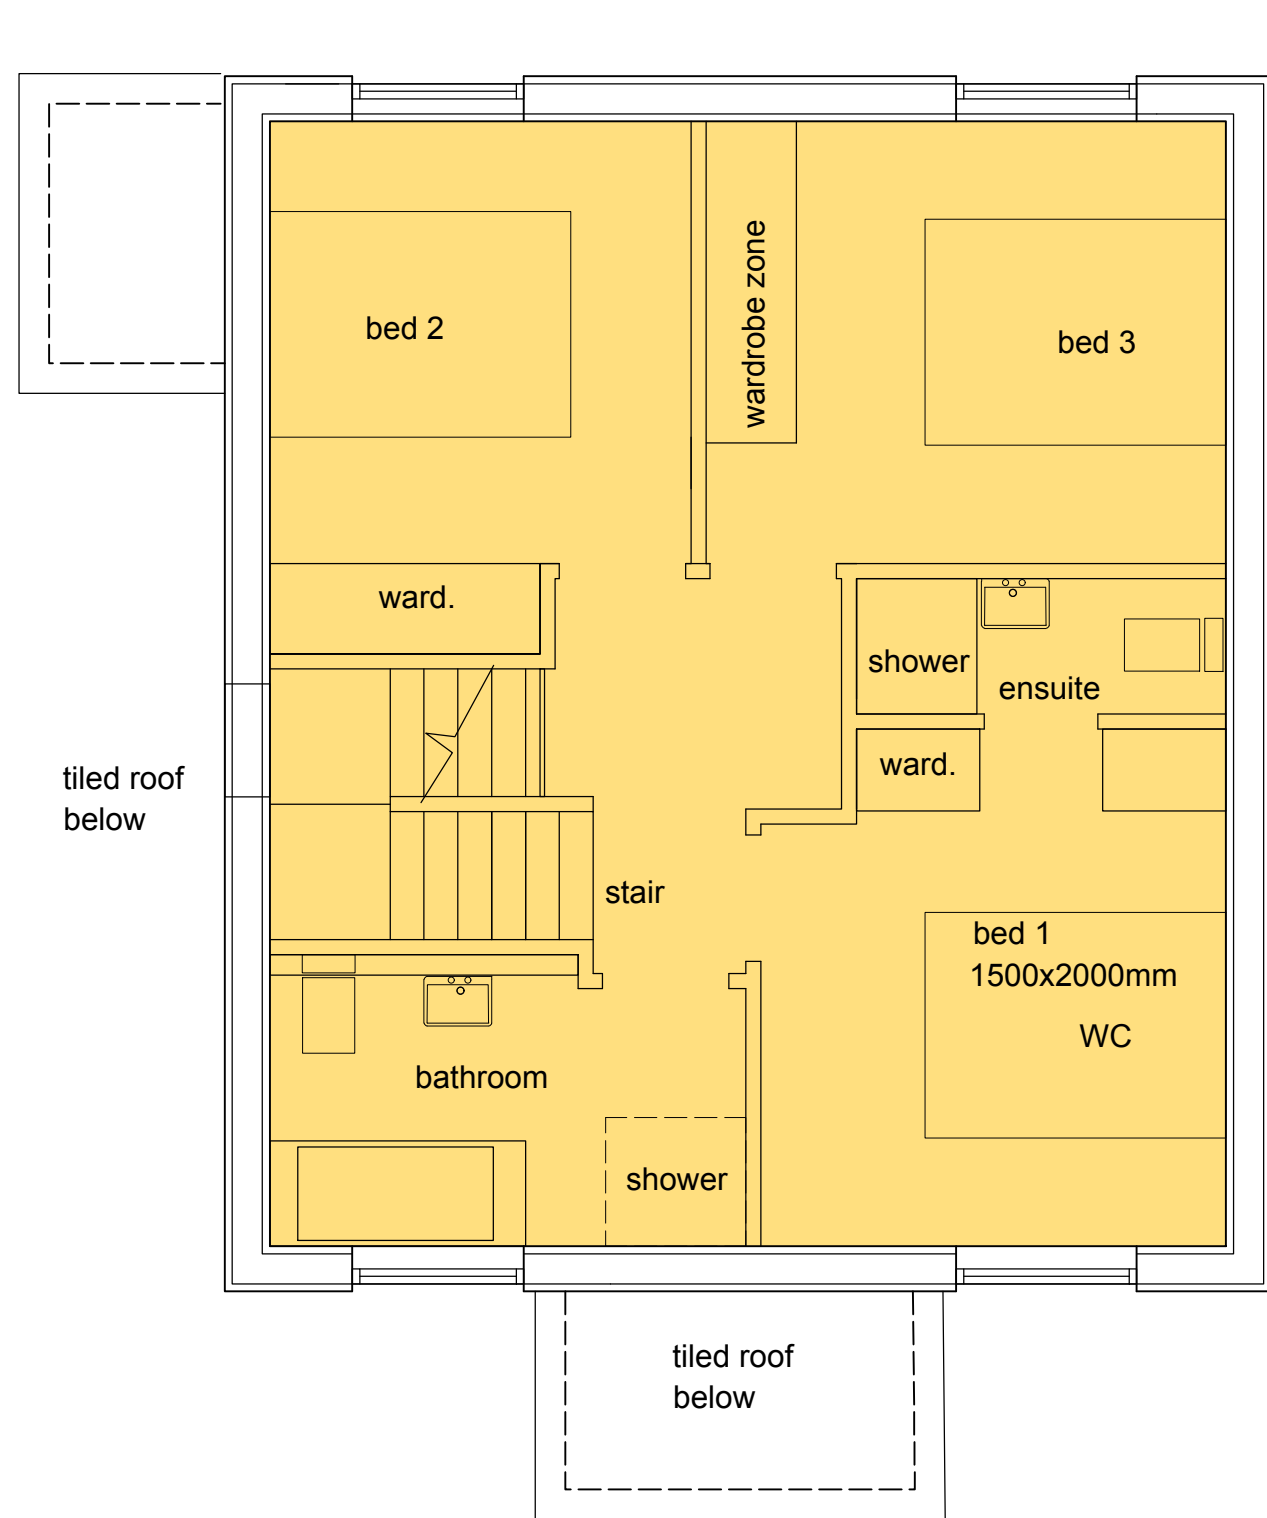



SUBJECT TO BUILDING REGULATIONS APPROVAL  
DO NOT SCALE FROM THIS DRAWING  
DRAWING ONLY TO BE USED FOR PURPOSES AS  
STATED.  
SUBJECT TO DETAILED SITE SURVEY  
COPYRIGHT FOR THIS DRAWING IS THE  
PROPERTY OF NWCA

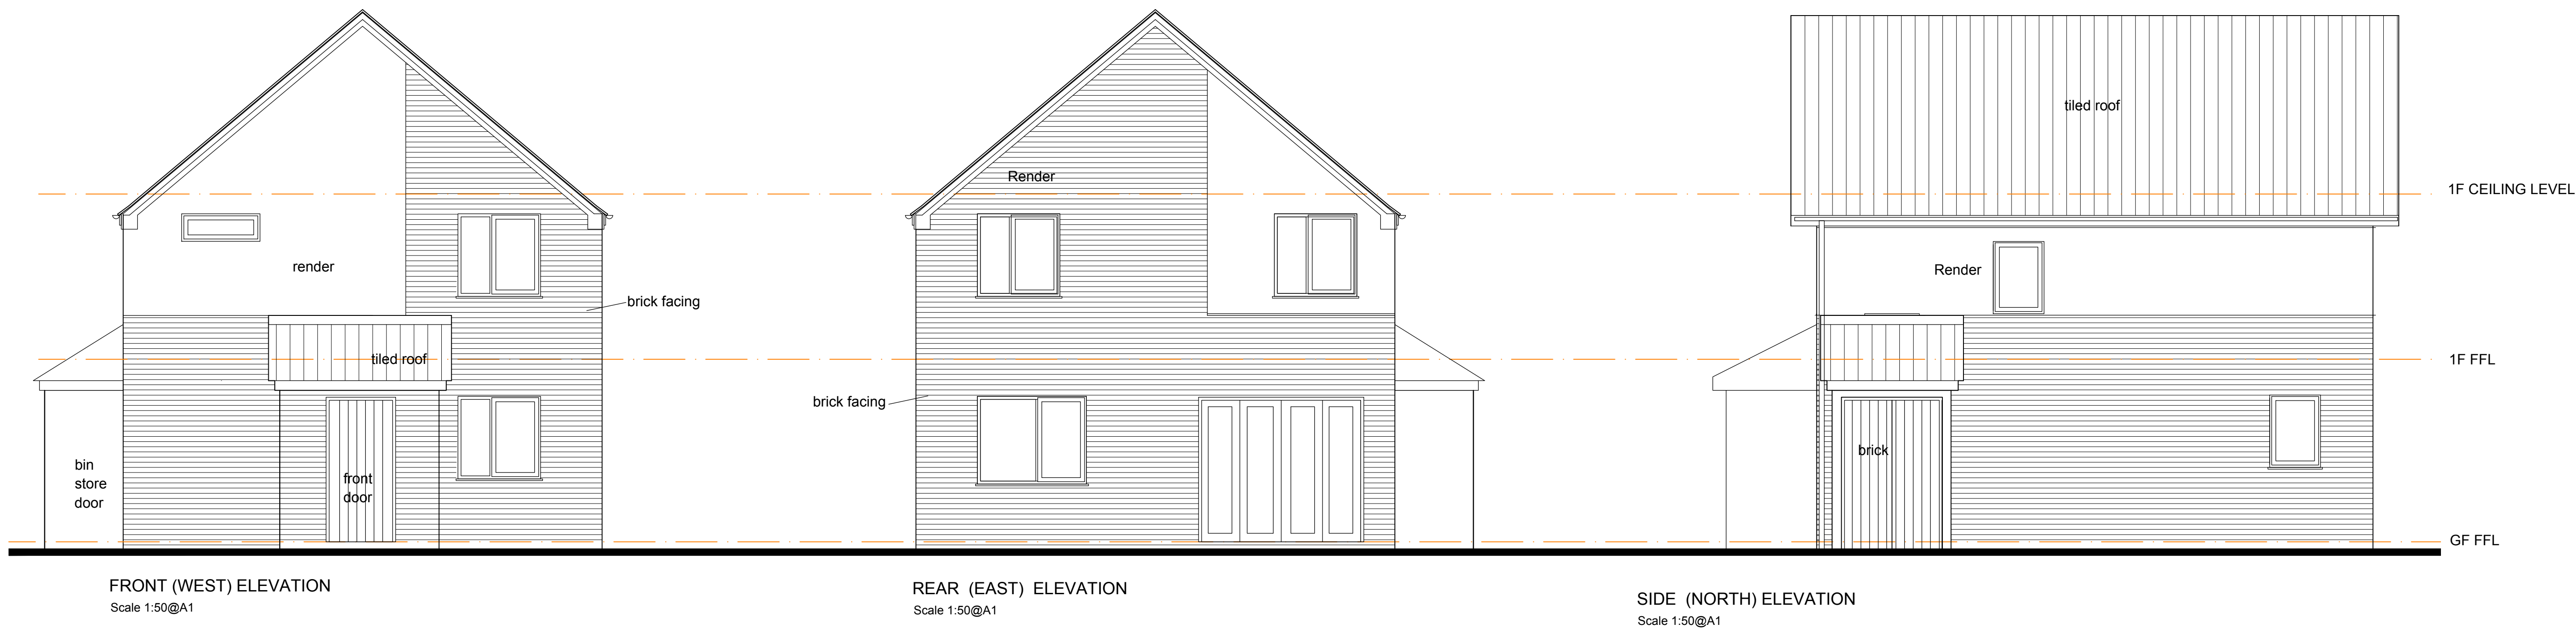

FIRST FLOOR PLAN  
Scale 1:50@A1

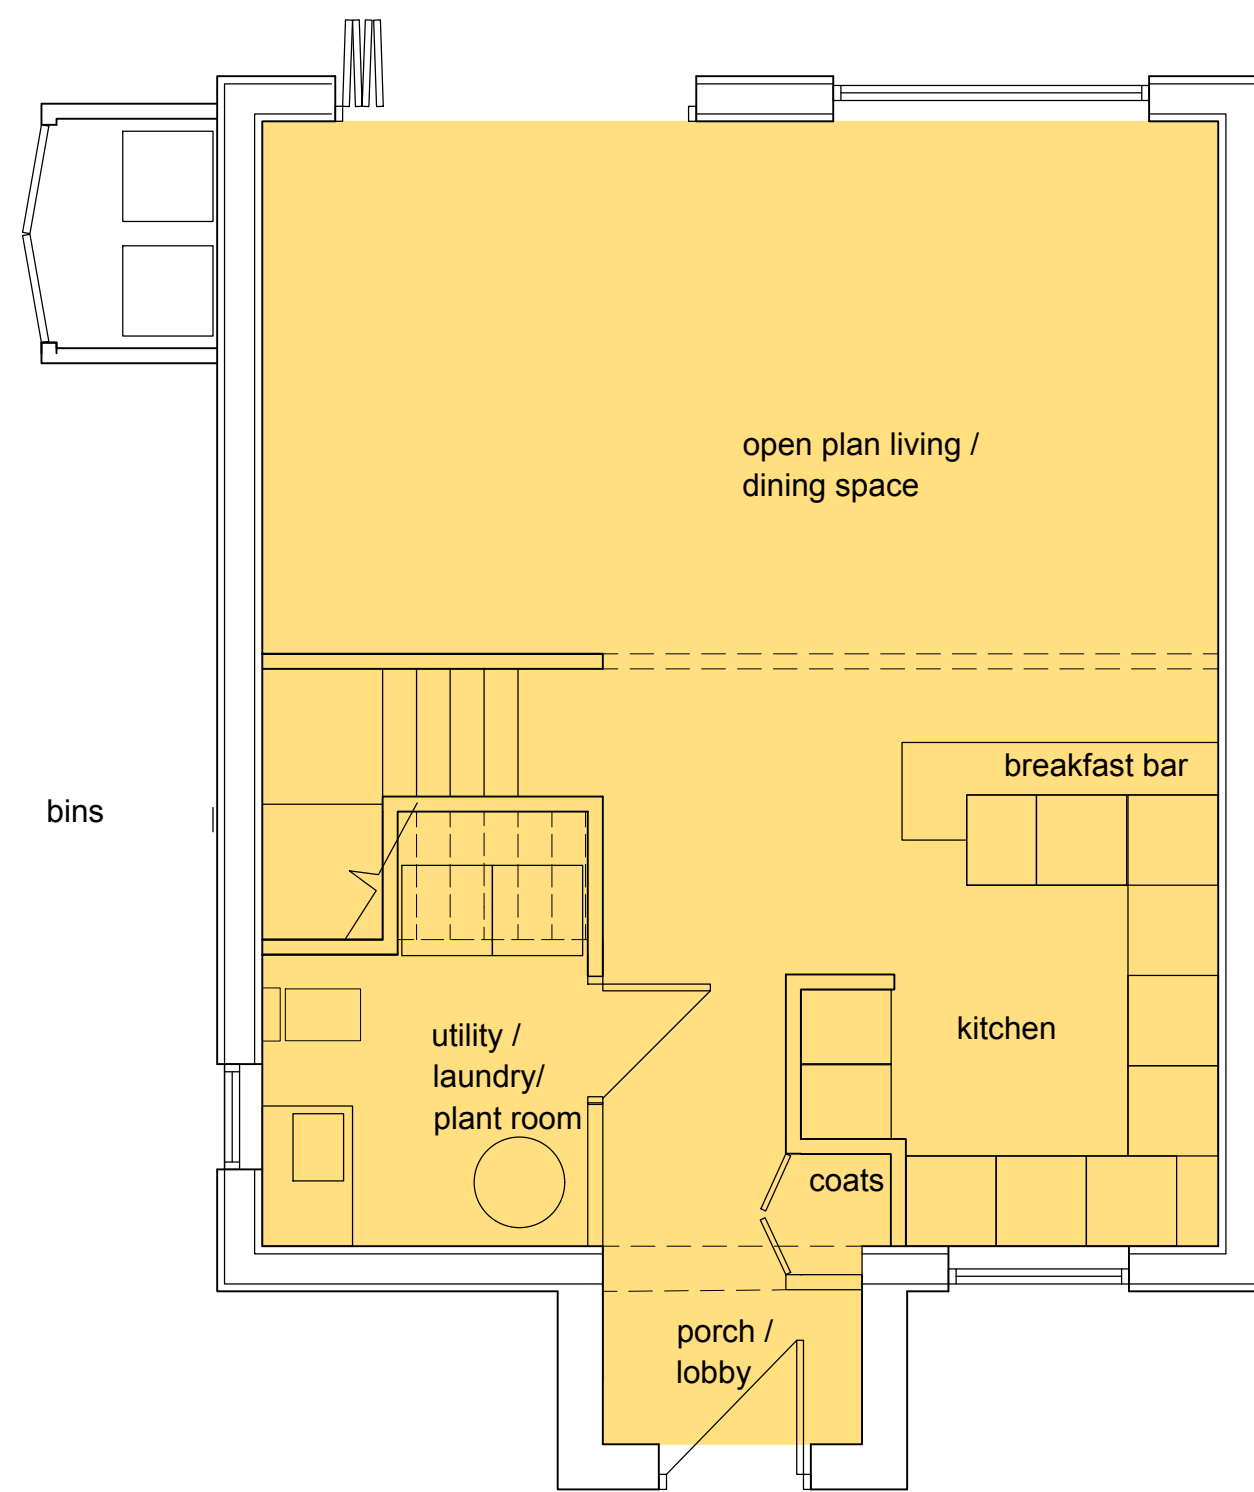

GROUND FLOOR PLAN  
Scale 1:50@A1

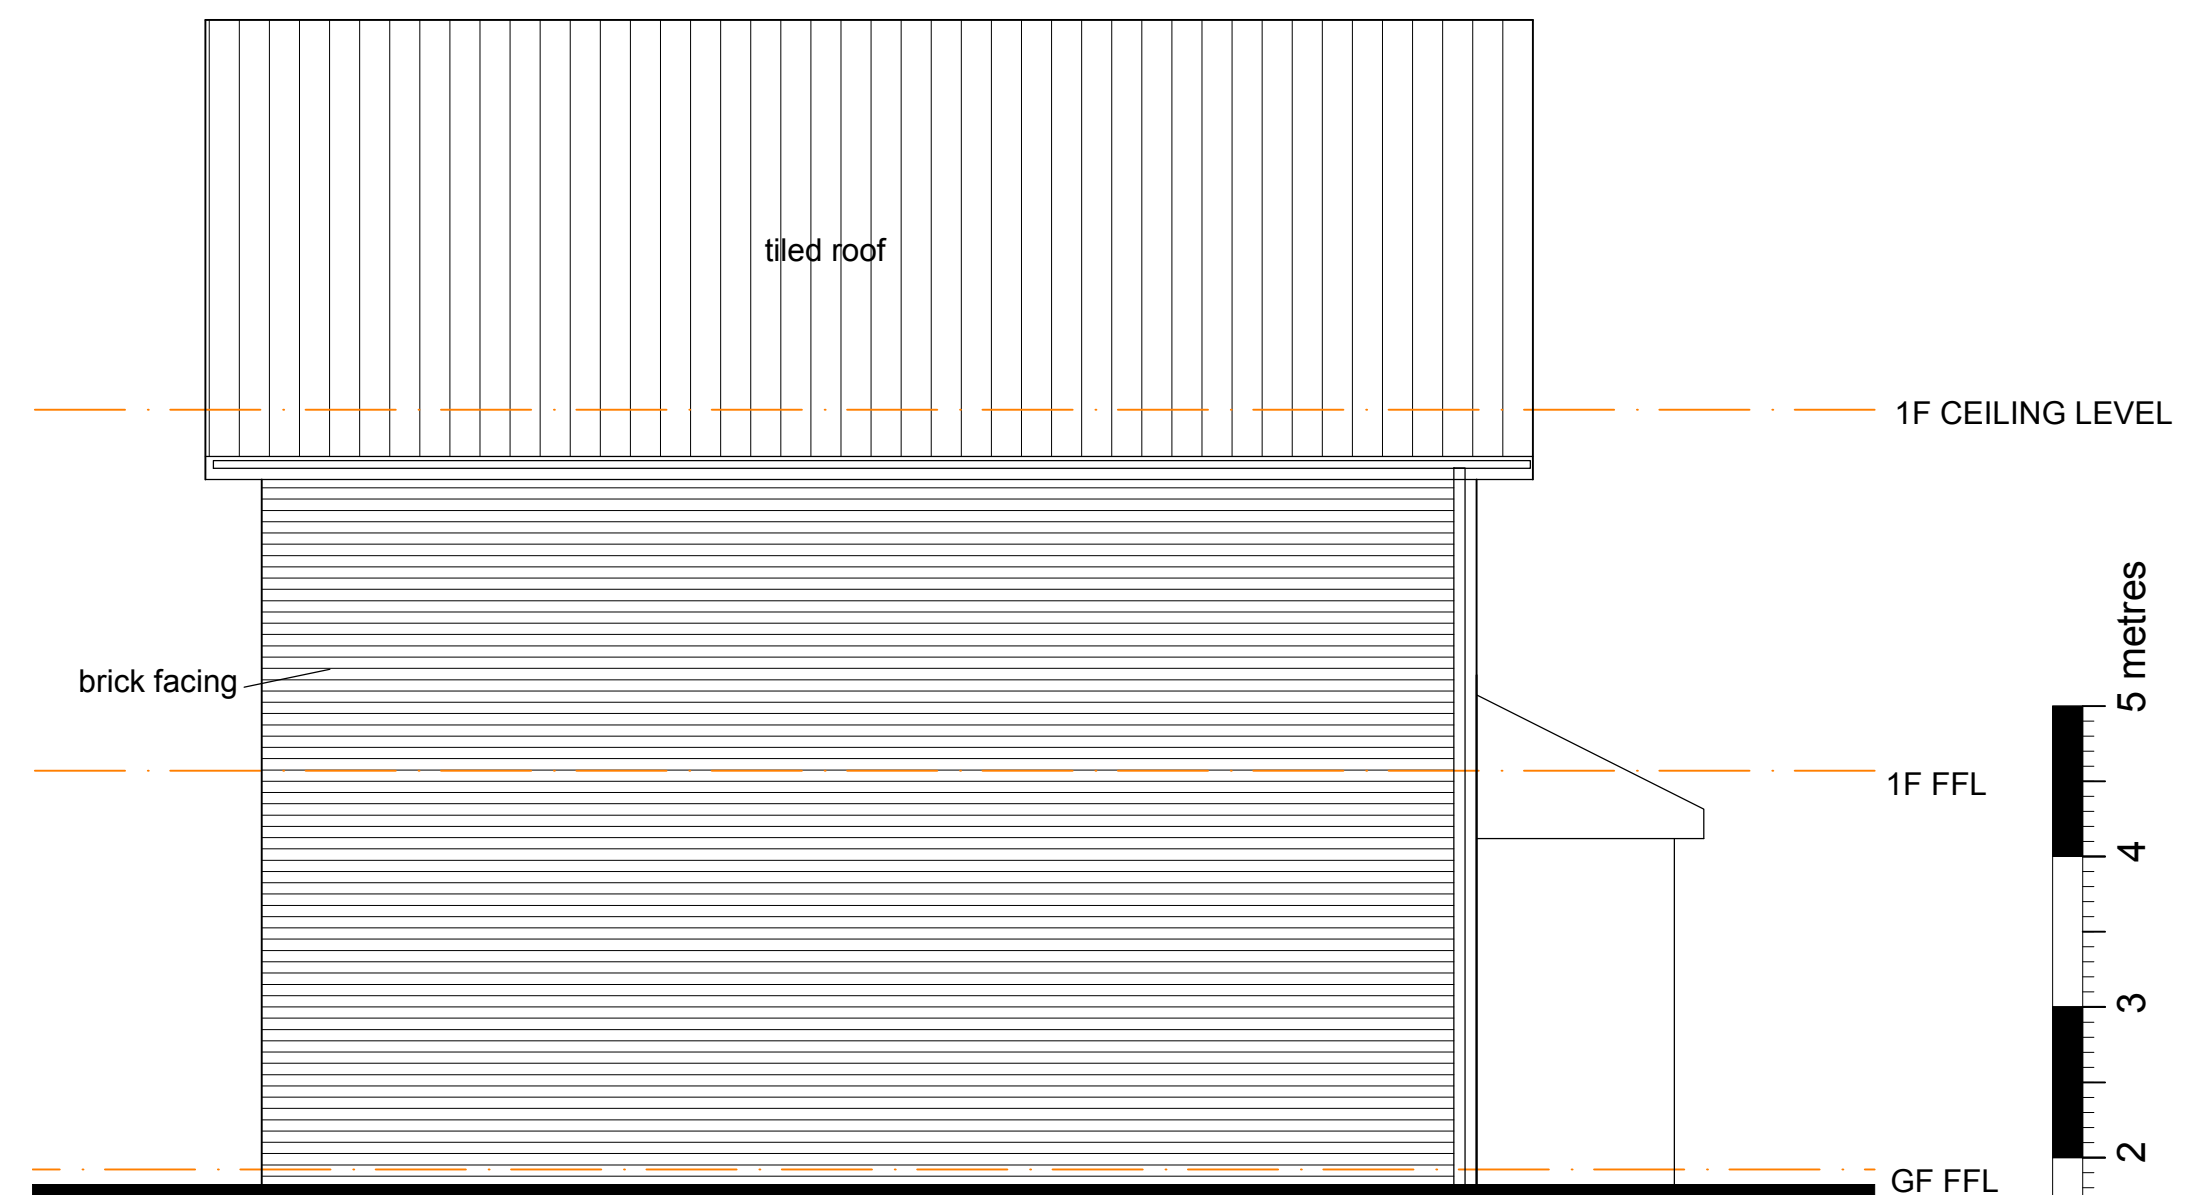

SIDE (SOUTH) ELEVATION  
Scale 1:50@A1



PLOT 4  
AREA: 100.5sqM

## PLANNING

Adaero Property Investments Ltd

site  
BAGWORTH  
LE67 1BN

drawing  
PROPOSED PLANS & ELEVATIONS  
PLOT 4

scale 1:50@A1 author ncw scale JAN 24

proj. no. N151 dgs. no. PL11 revision B

Nicholas C Williams RIBA

ncwarchitecture@gmail.com