



The Builder is to check and verify all building and site dimensions, levels and sewer invert levels prior to commencement of work, do not scale off this drawing, work to figured dimensions only.
This drawing must be read and checked with all structural and relevant specialist drawings.
The builder is to comply in all aspects with the current Building Regulations and latest codes of practice.

Ordnance Survey Ltd paper mapping licence / customer account number 100060636.

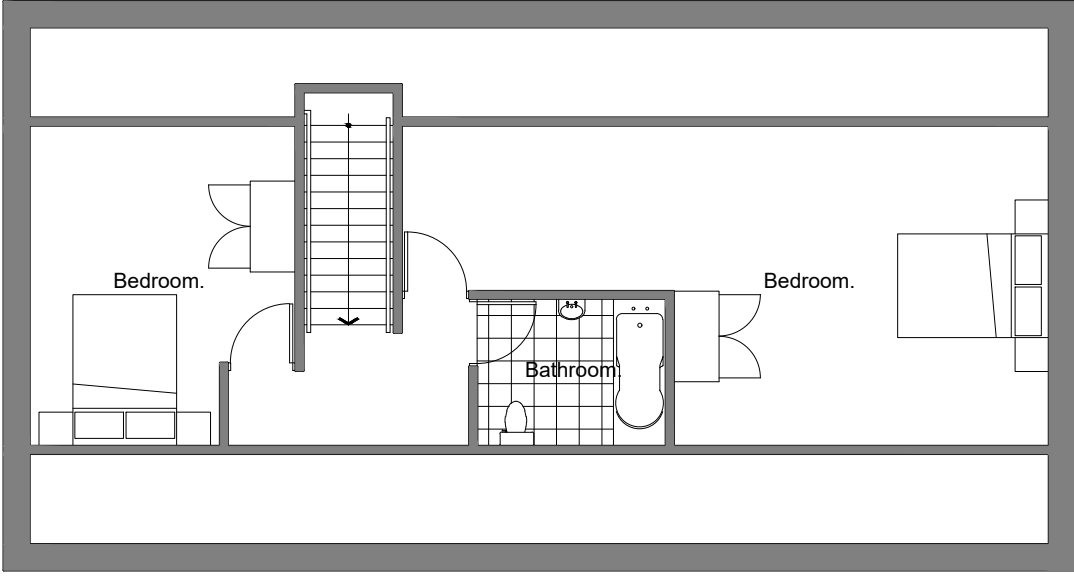


Existing / proposed attic floor plan.

Scale 1:100

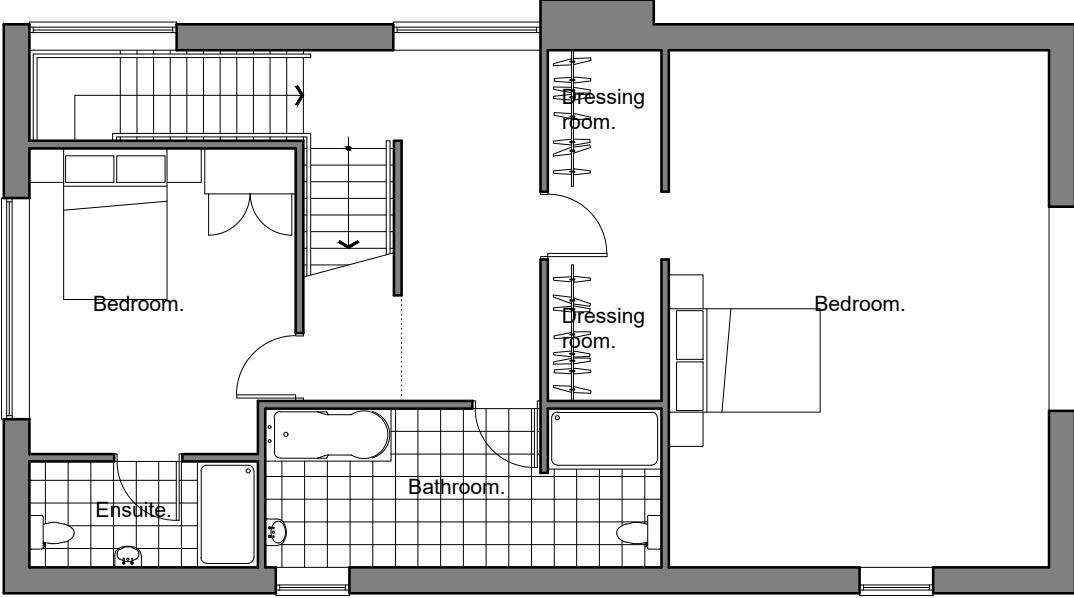



Existing / proposed first floor plan.

Scale 1:100

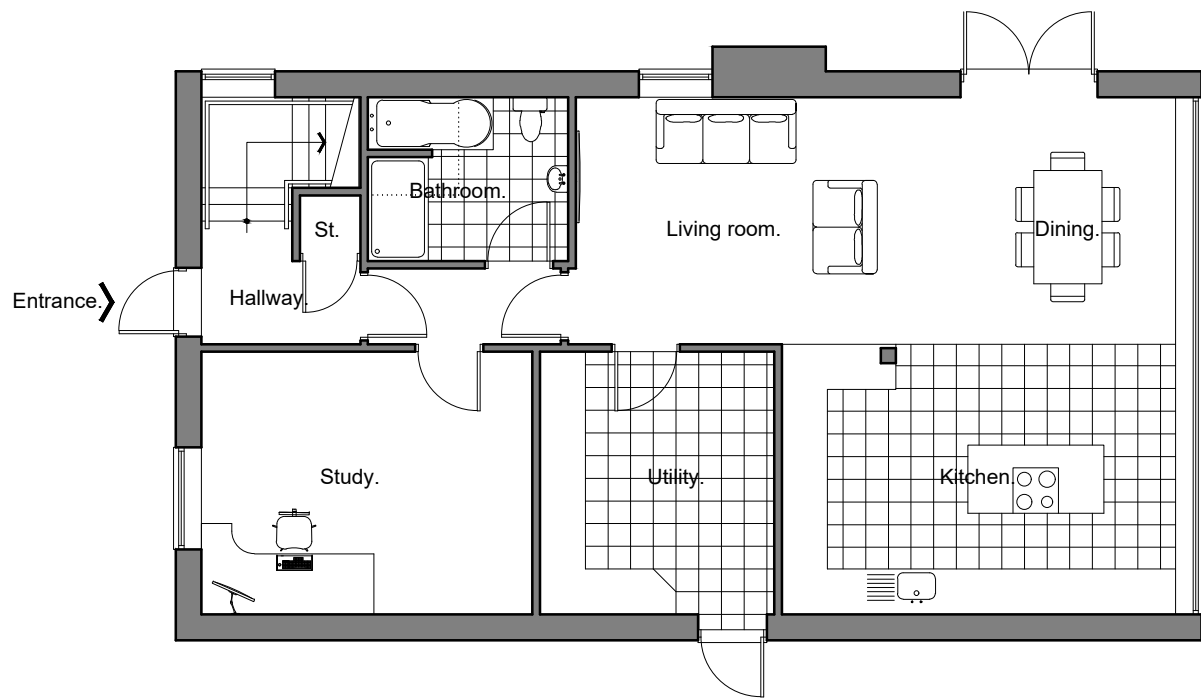



Existing / proposed ground floor plan.

Scale 1:100

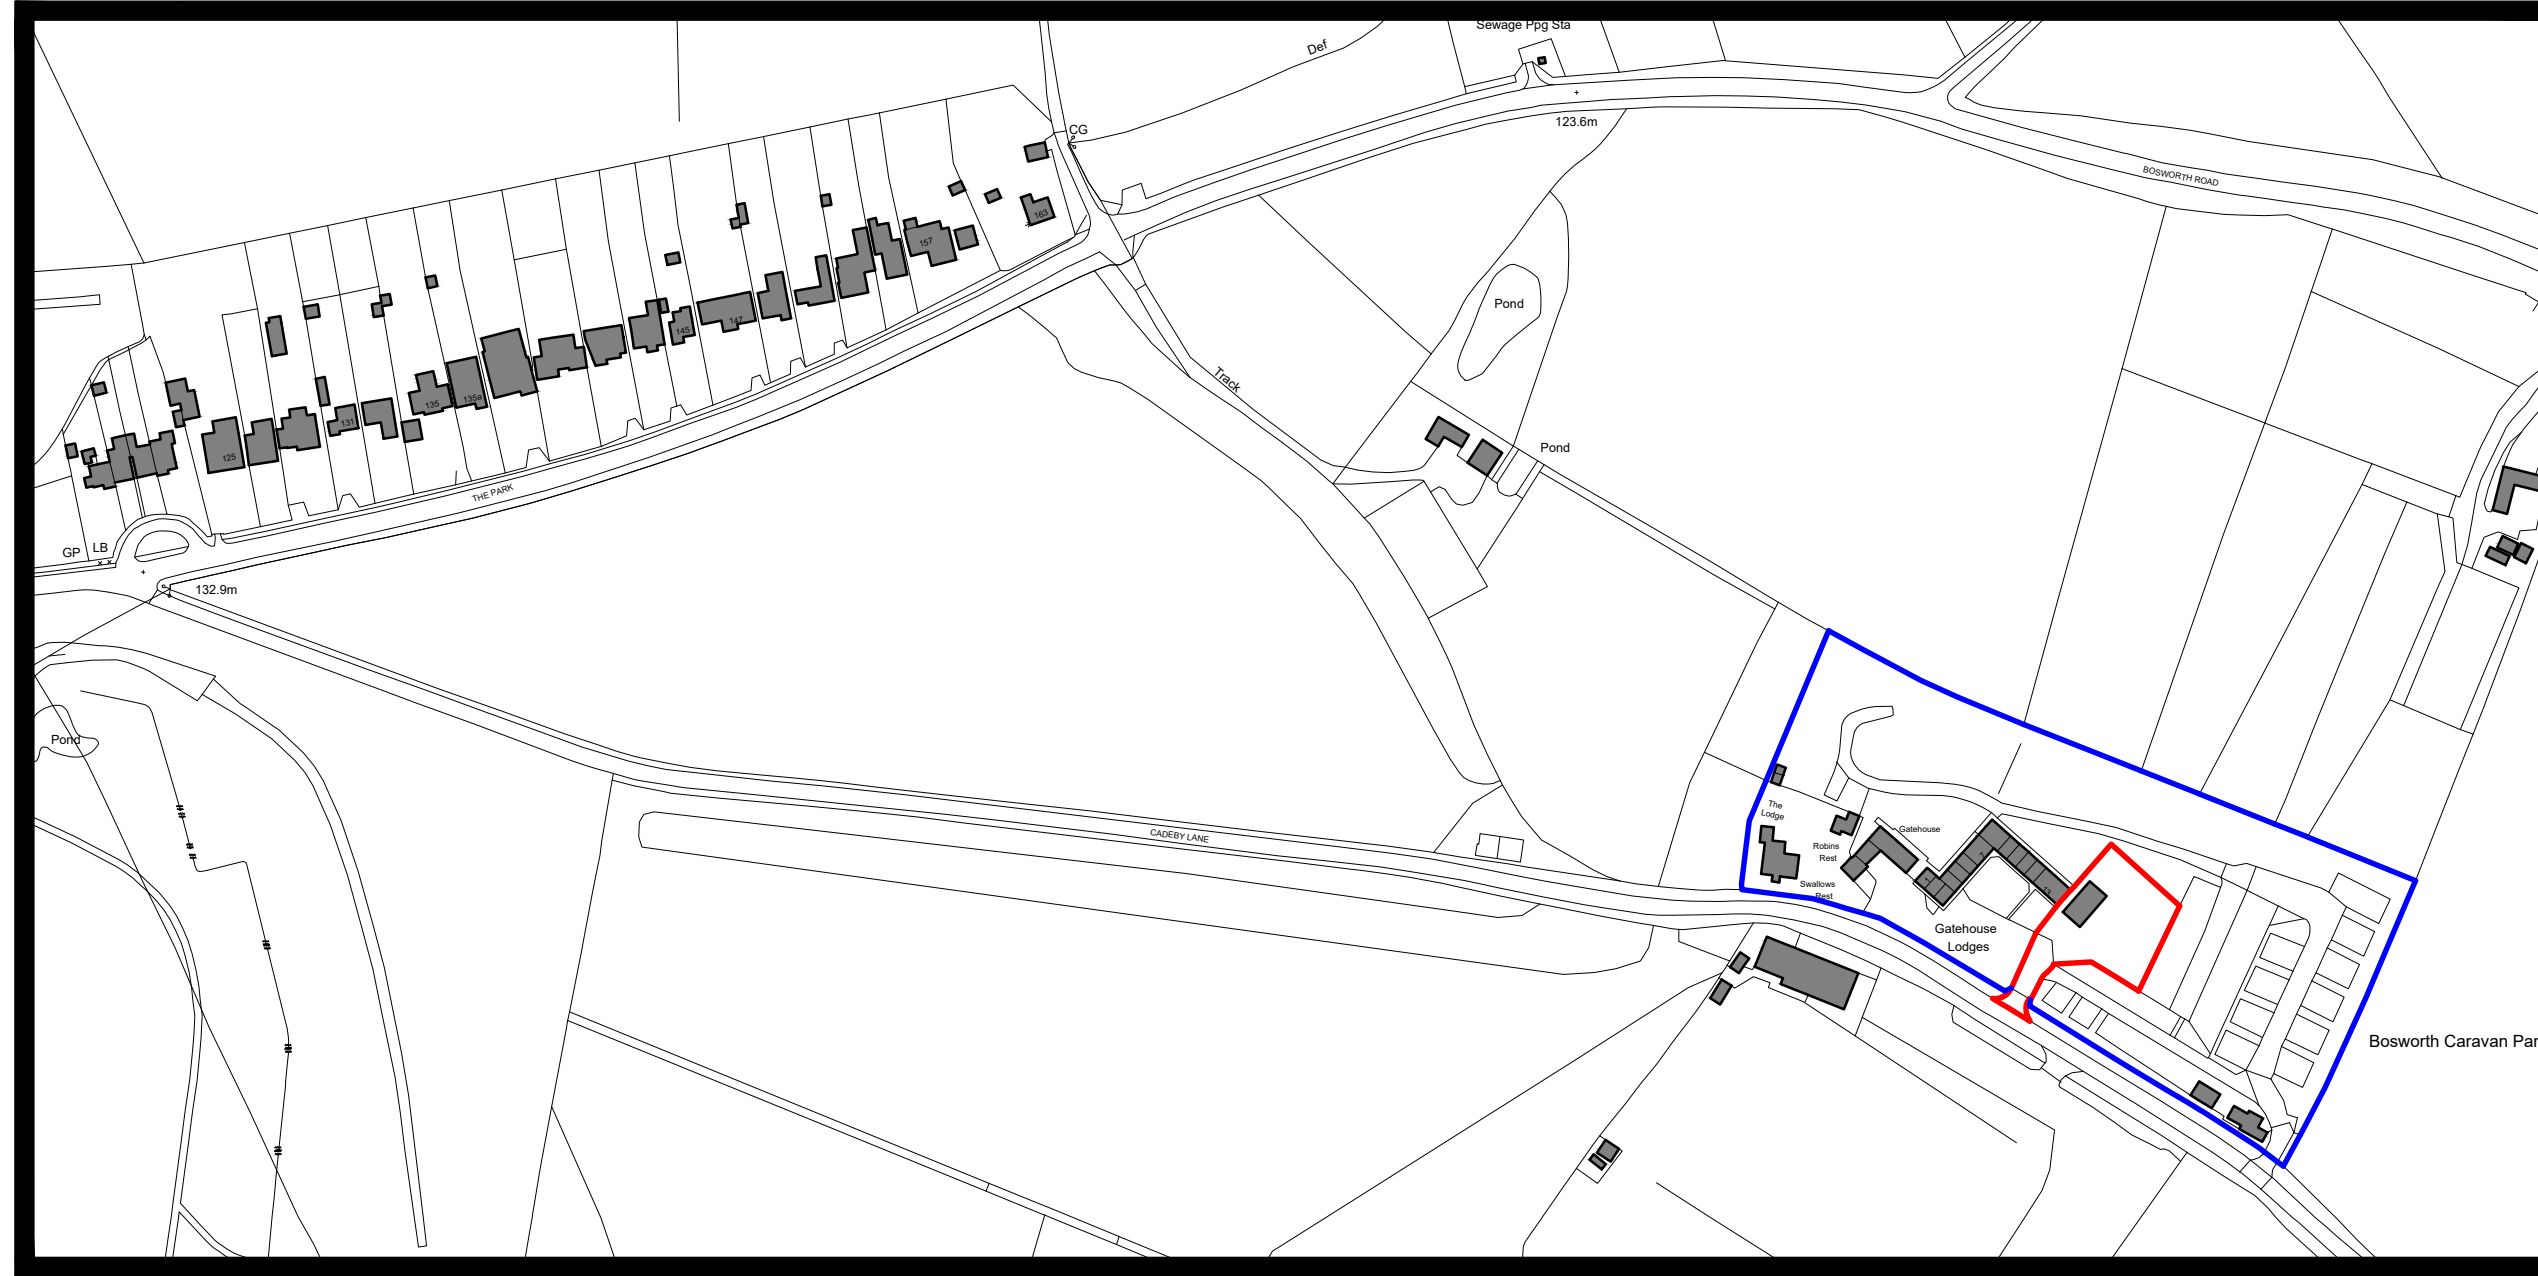 

Location plan.

Scale 1:2500

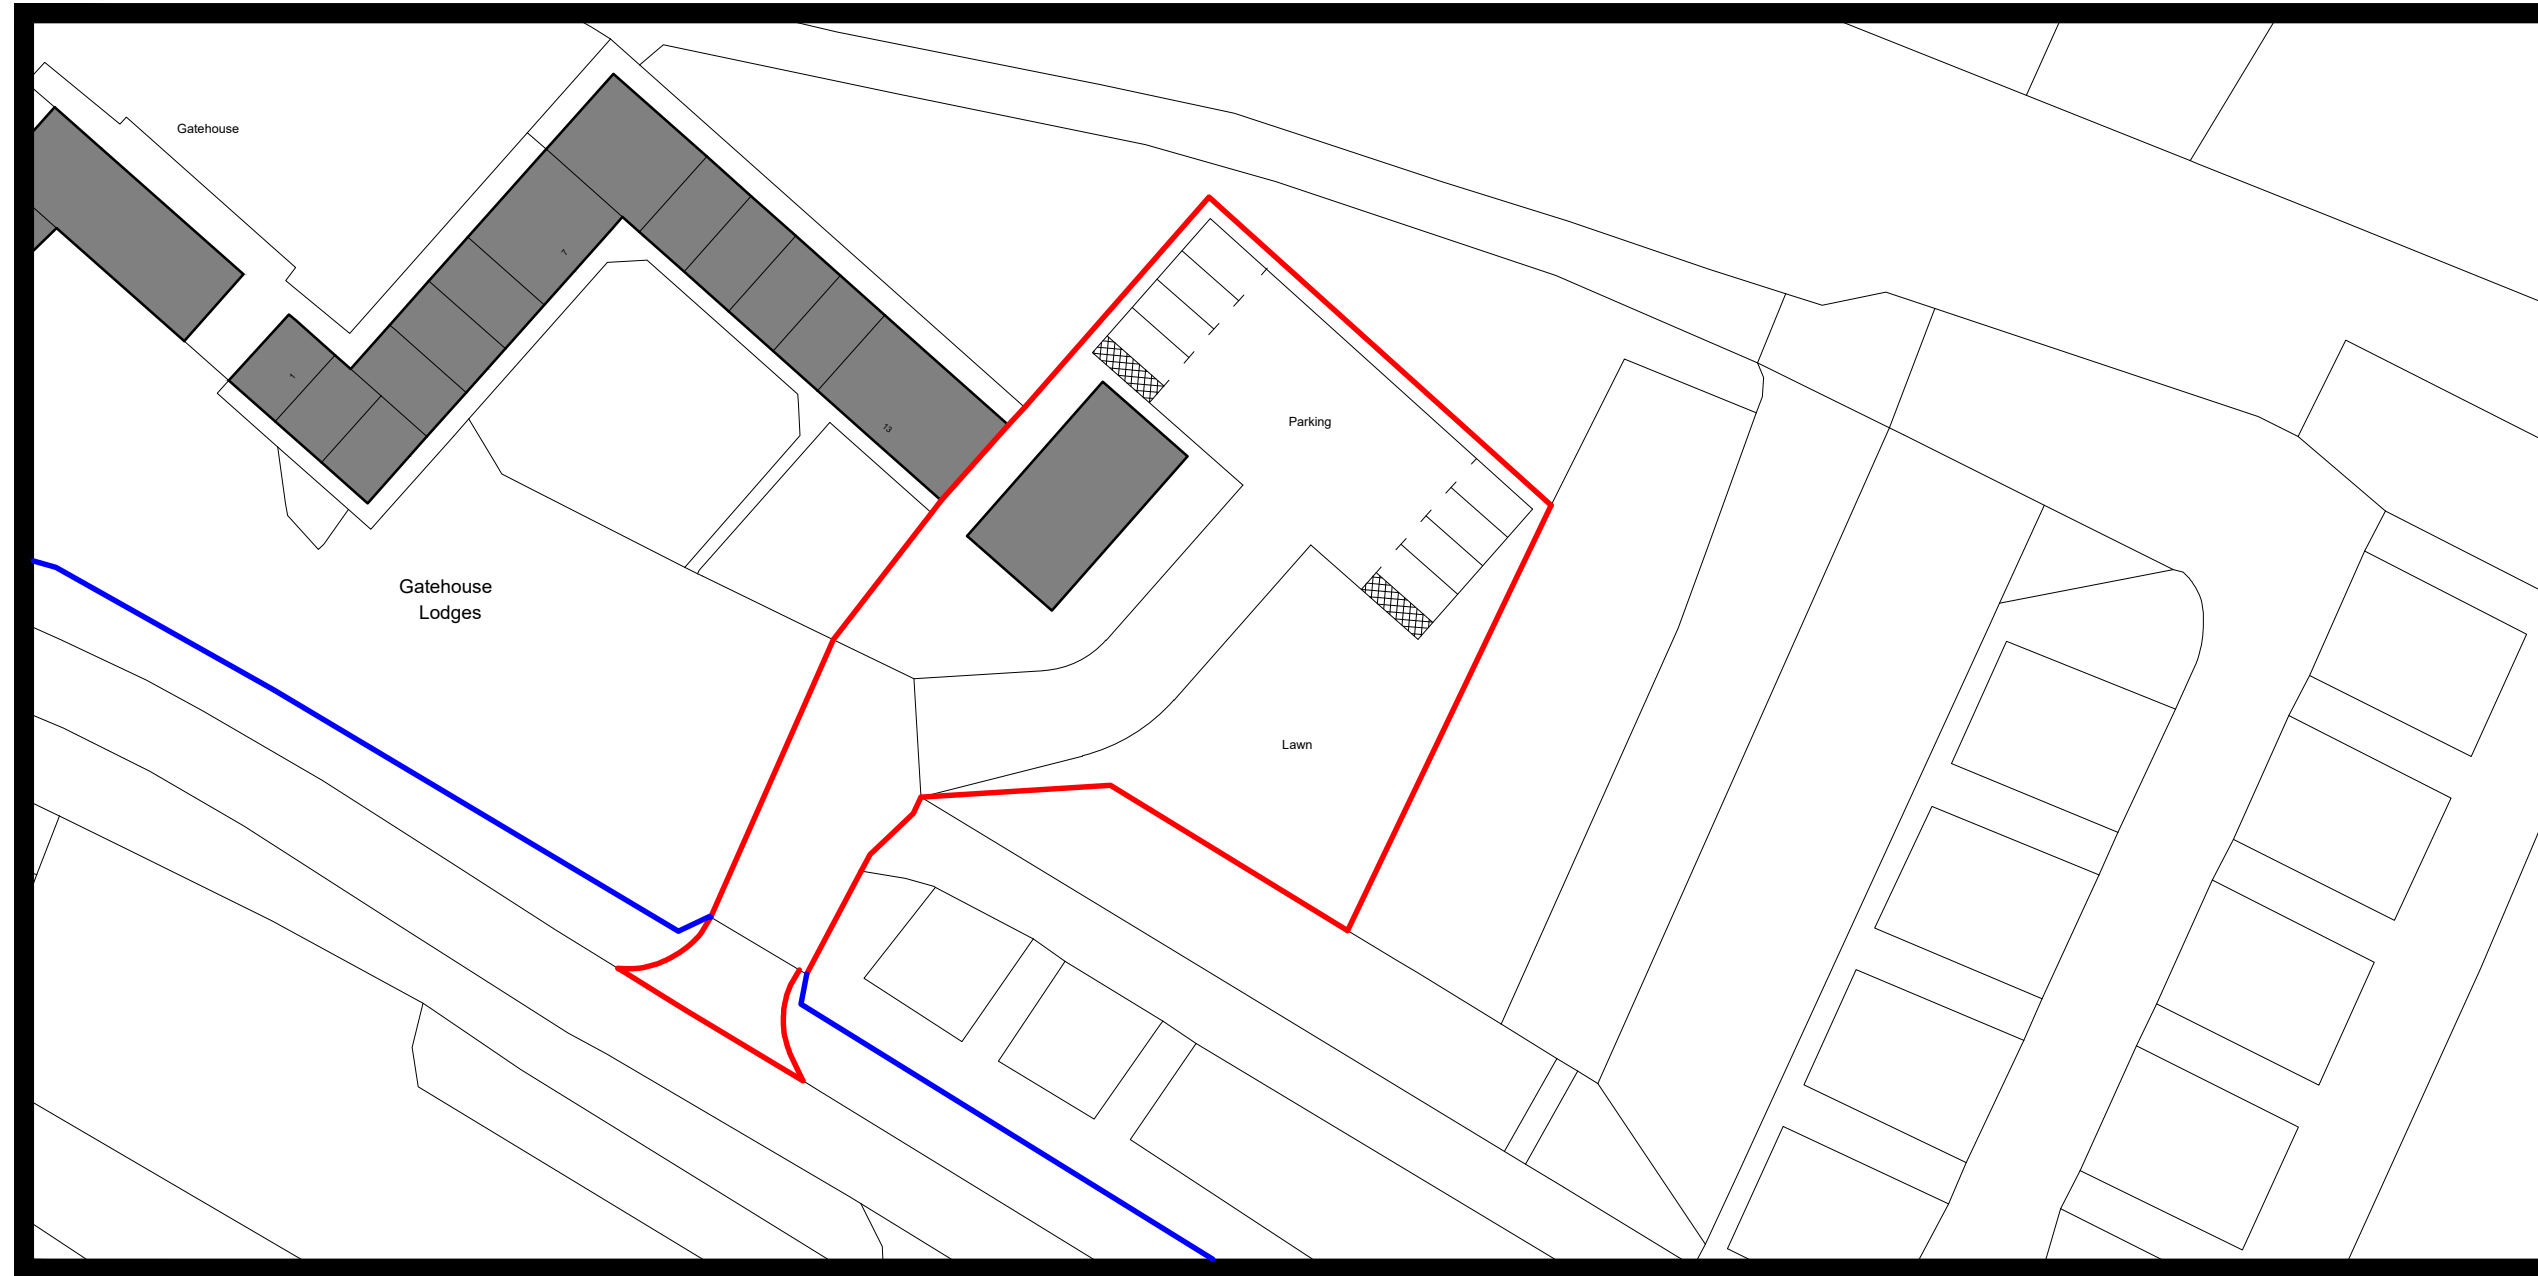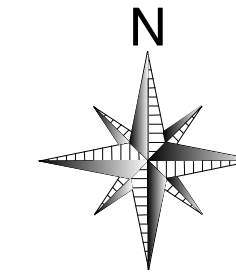

Site plan.

Scale 1:500

