


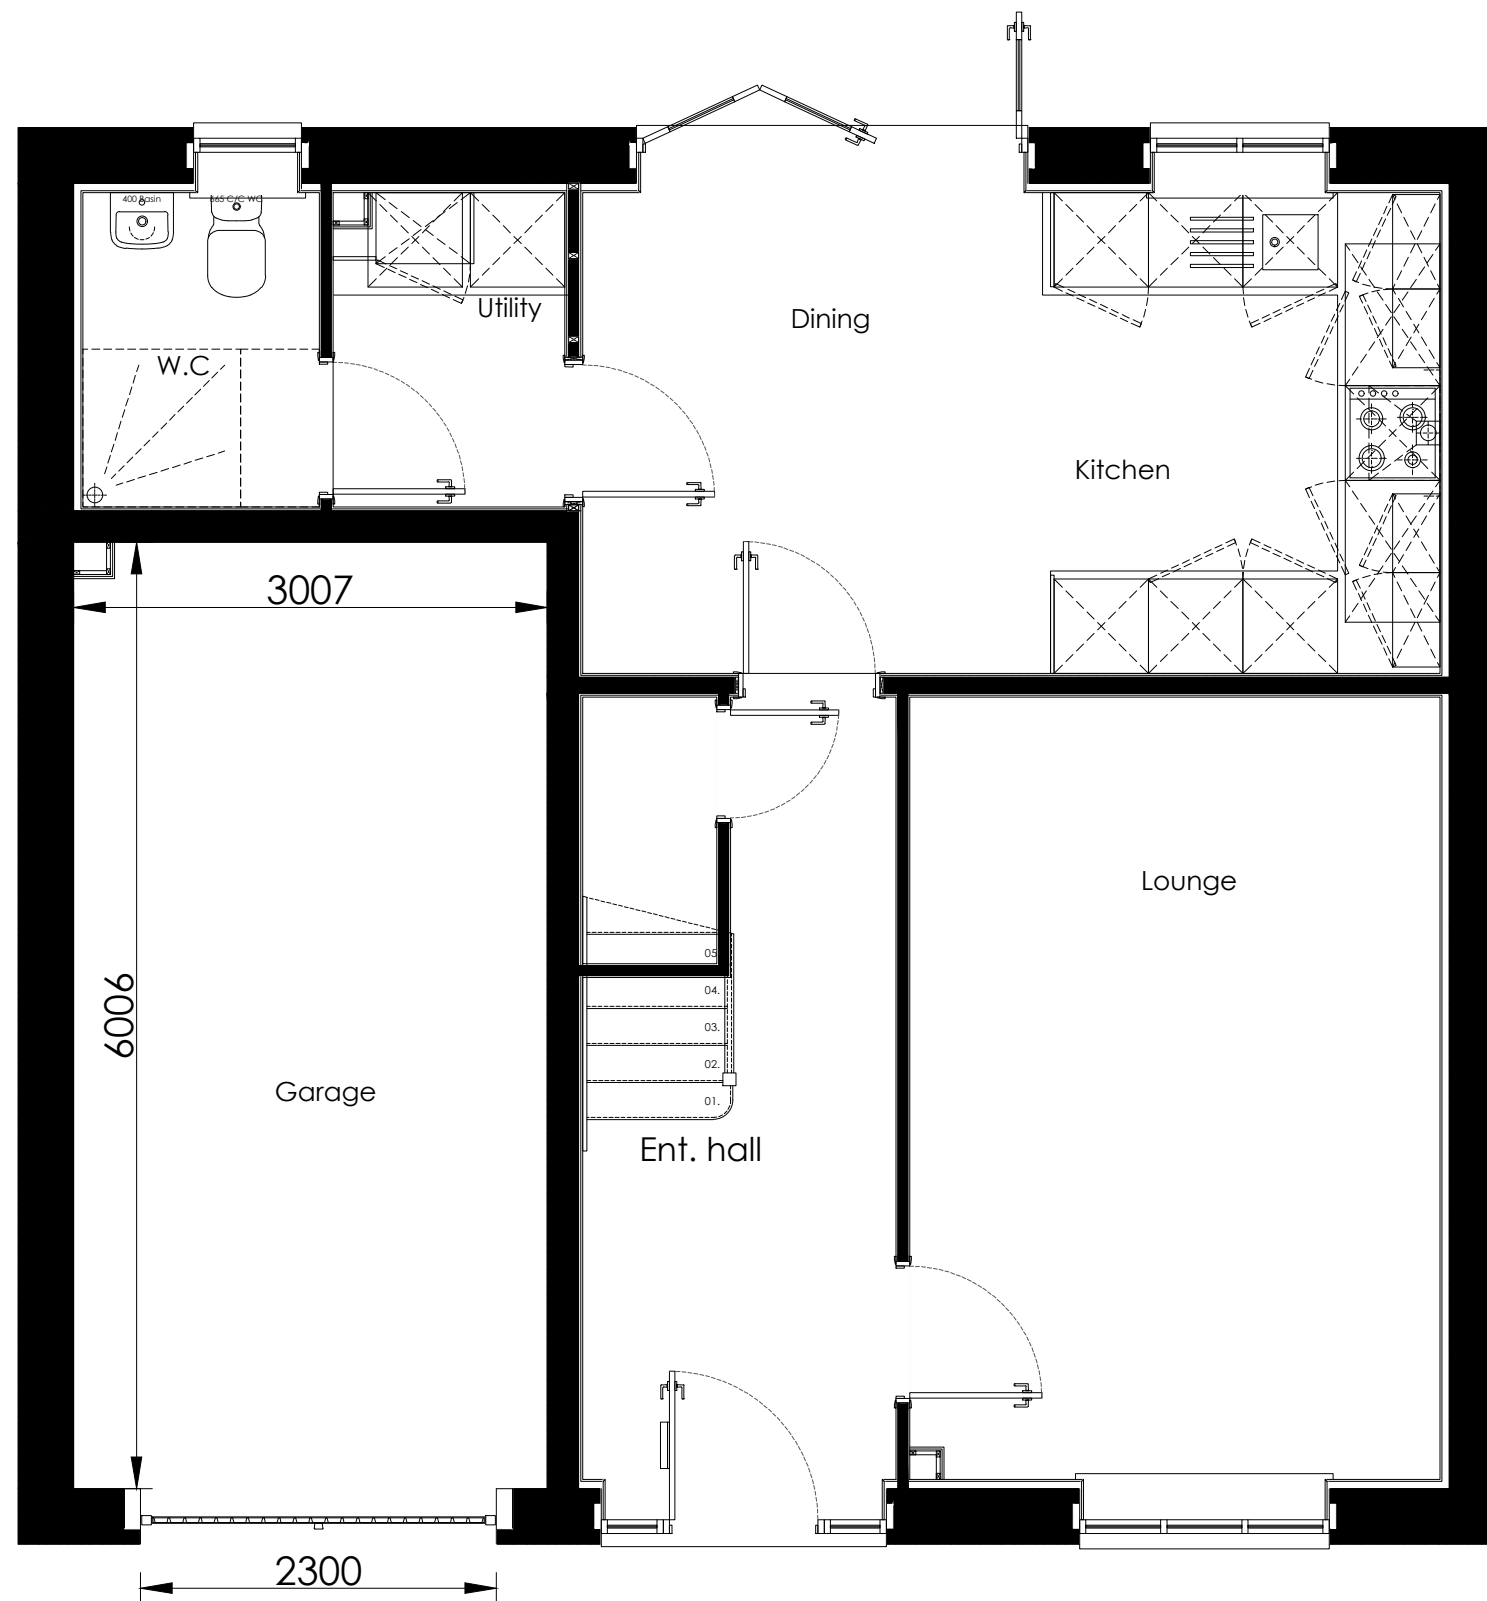

Ground Floor Plan

 CHARLES CHURCH		Project Title The Cullen Detached Group Design		
Drawing Title Garage Dimensions	Date 01.04.2023	Scale NTS @ A3	Drawn GdD	
Drawing Status Construction	Dwg. Ref. CuL_MA_DET_R25 - 901	Rev. Sheet -	Rev. File 00	