




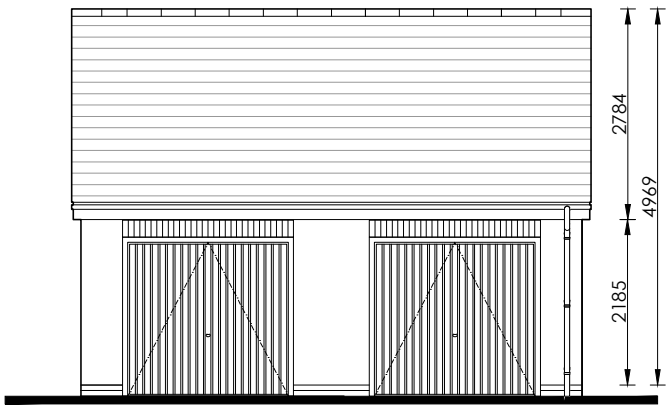


Front Elevation
Side Gable

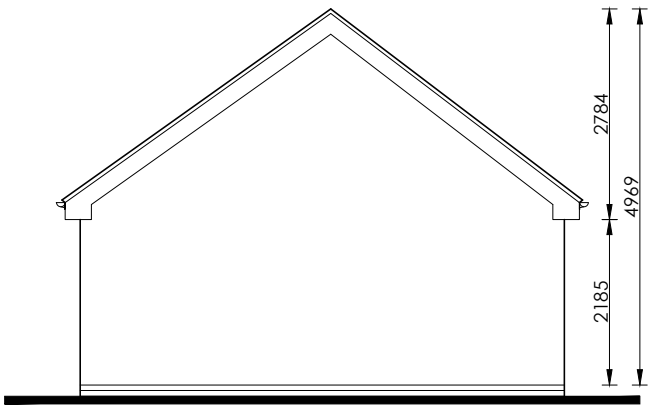


Side Elevation
Side Gable

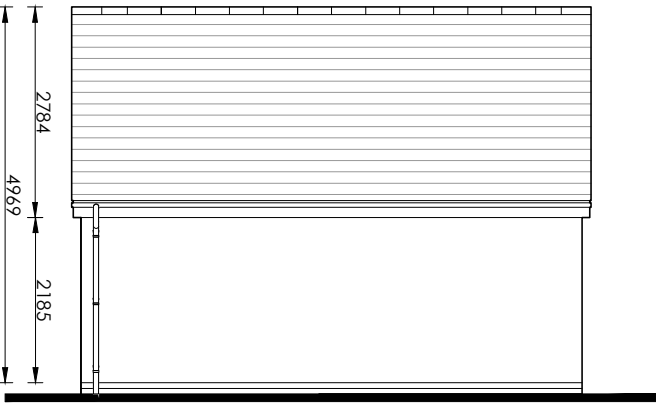


Rear Elevation
Side Gable

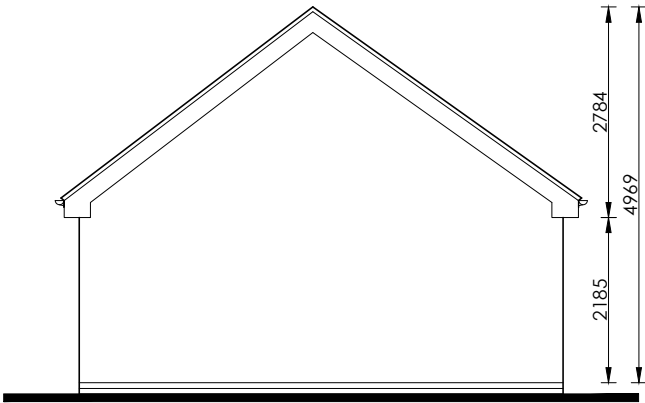

Side Elevation
Side Gable

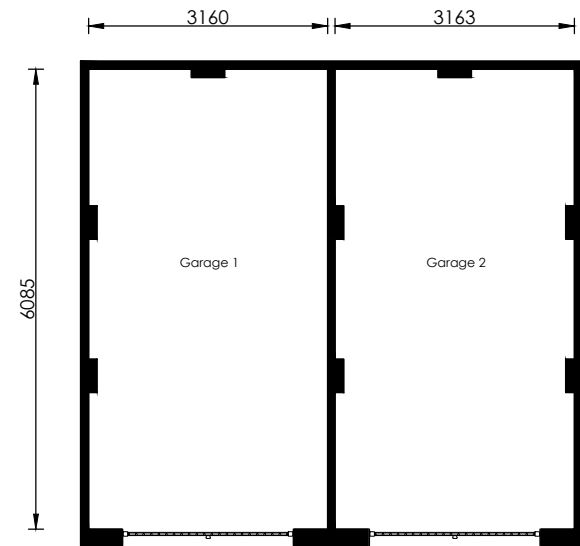

Proposed Plan

 

w:\group core technical\group core housetypes\02_r21 house type range\03_garages\ga2_2 double garage_twin\rev01\00_working drawings\ga2_2_double garage_twin_r21_rev01.dwg

Project Title Twin Garage Plans, Elevations & Section			
Drawing Title Proposed Plans & Elevations	Date 28.04.2022	Scale 1:00 @ A3	Drawn GdD
Drawing Status Construction	Dwg. Ref. Ga2.2_MA_R21	901	Rev. A