





Existing/Proposed Rear Elevation
Scale 1:100

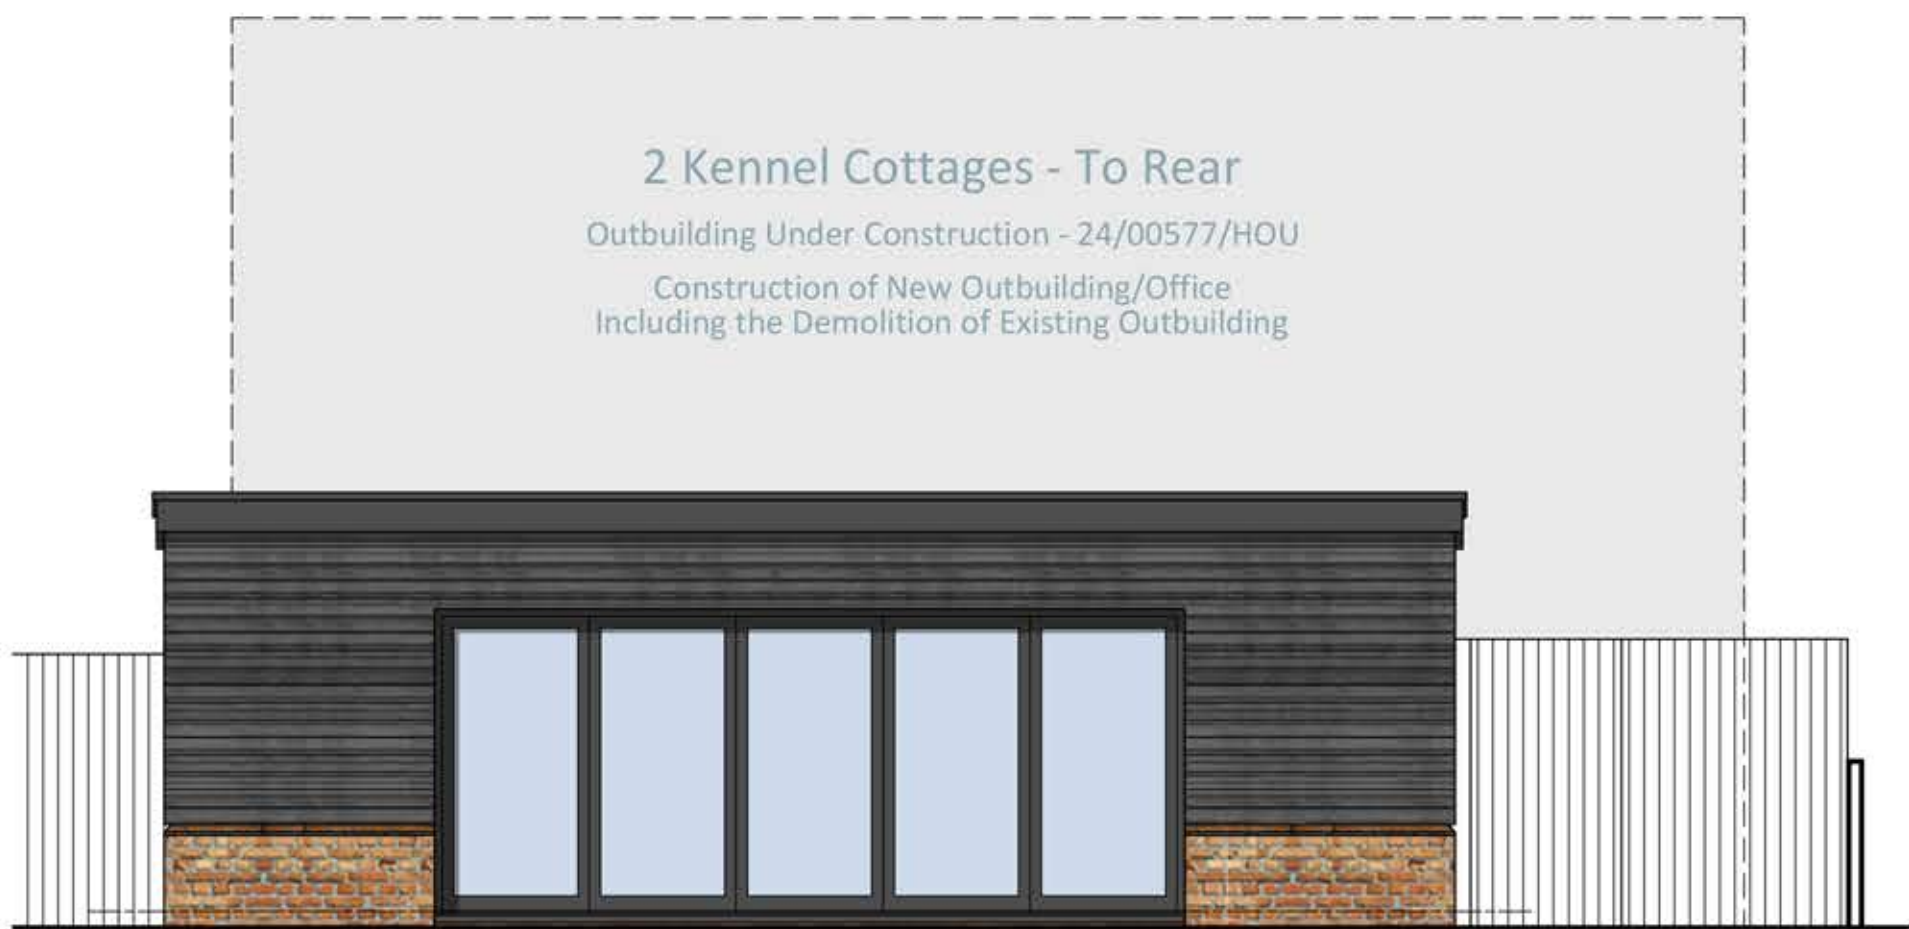

Existing/Proposed Front Elevation
Scale 1:100

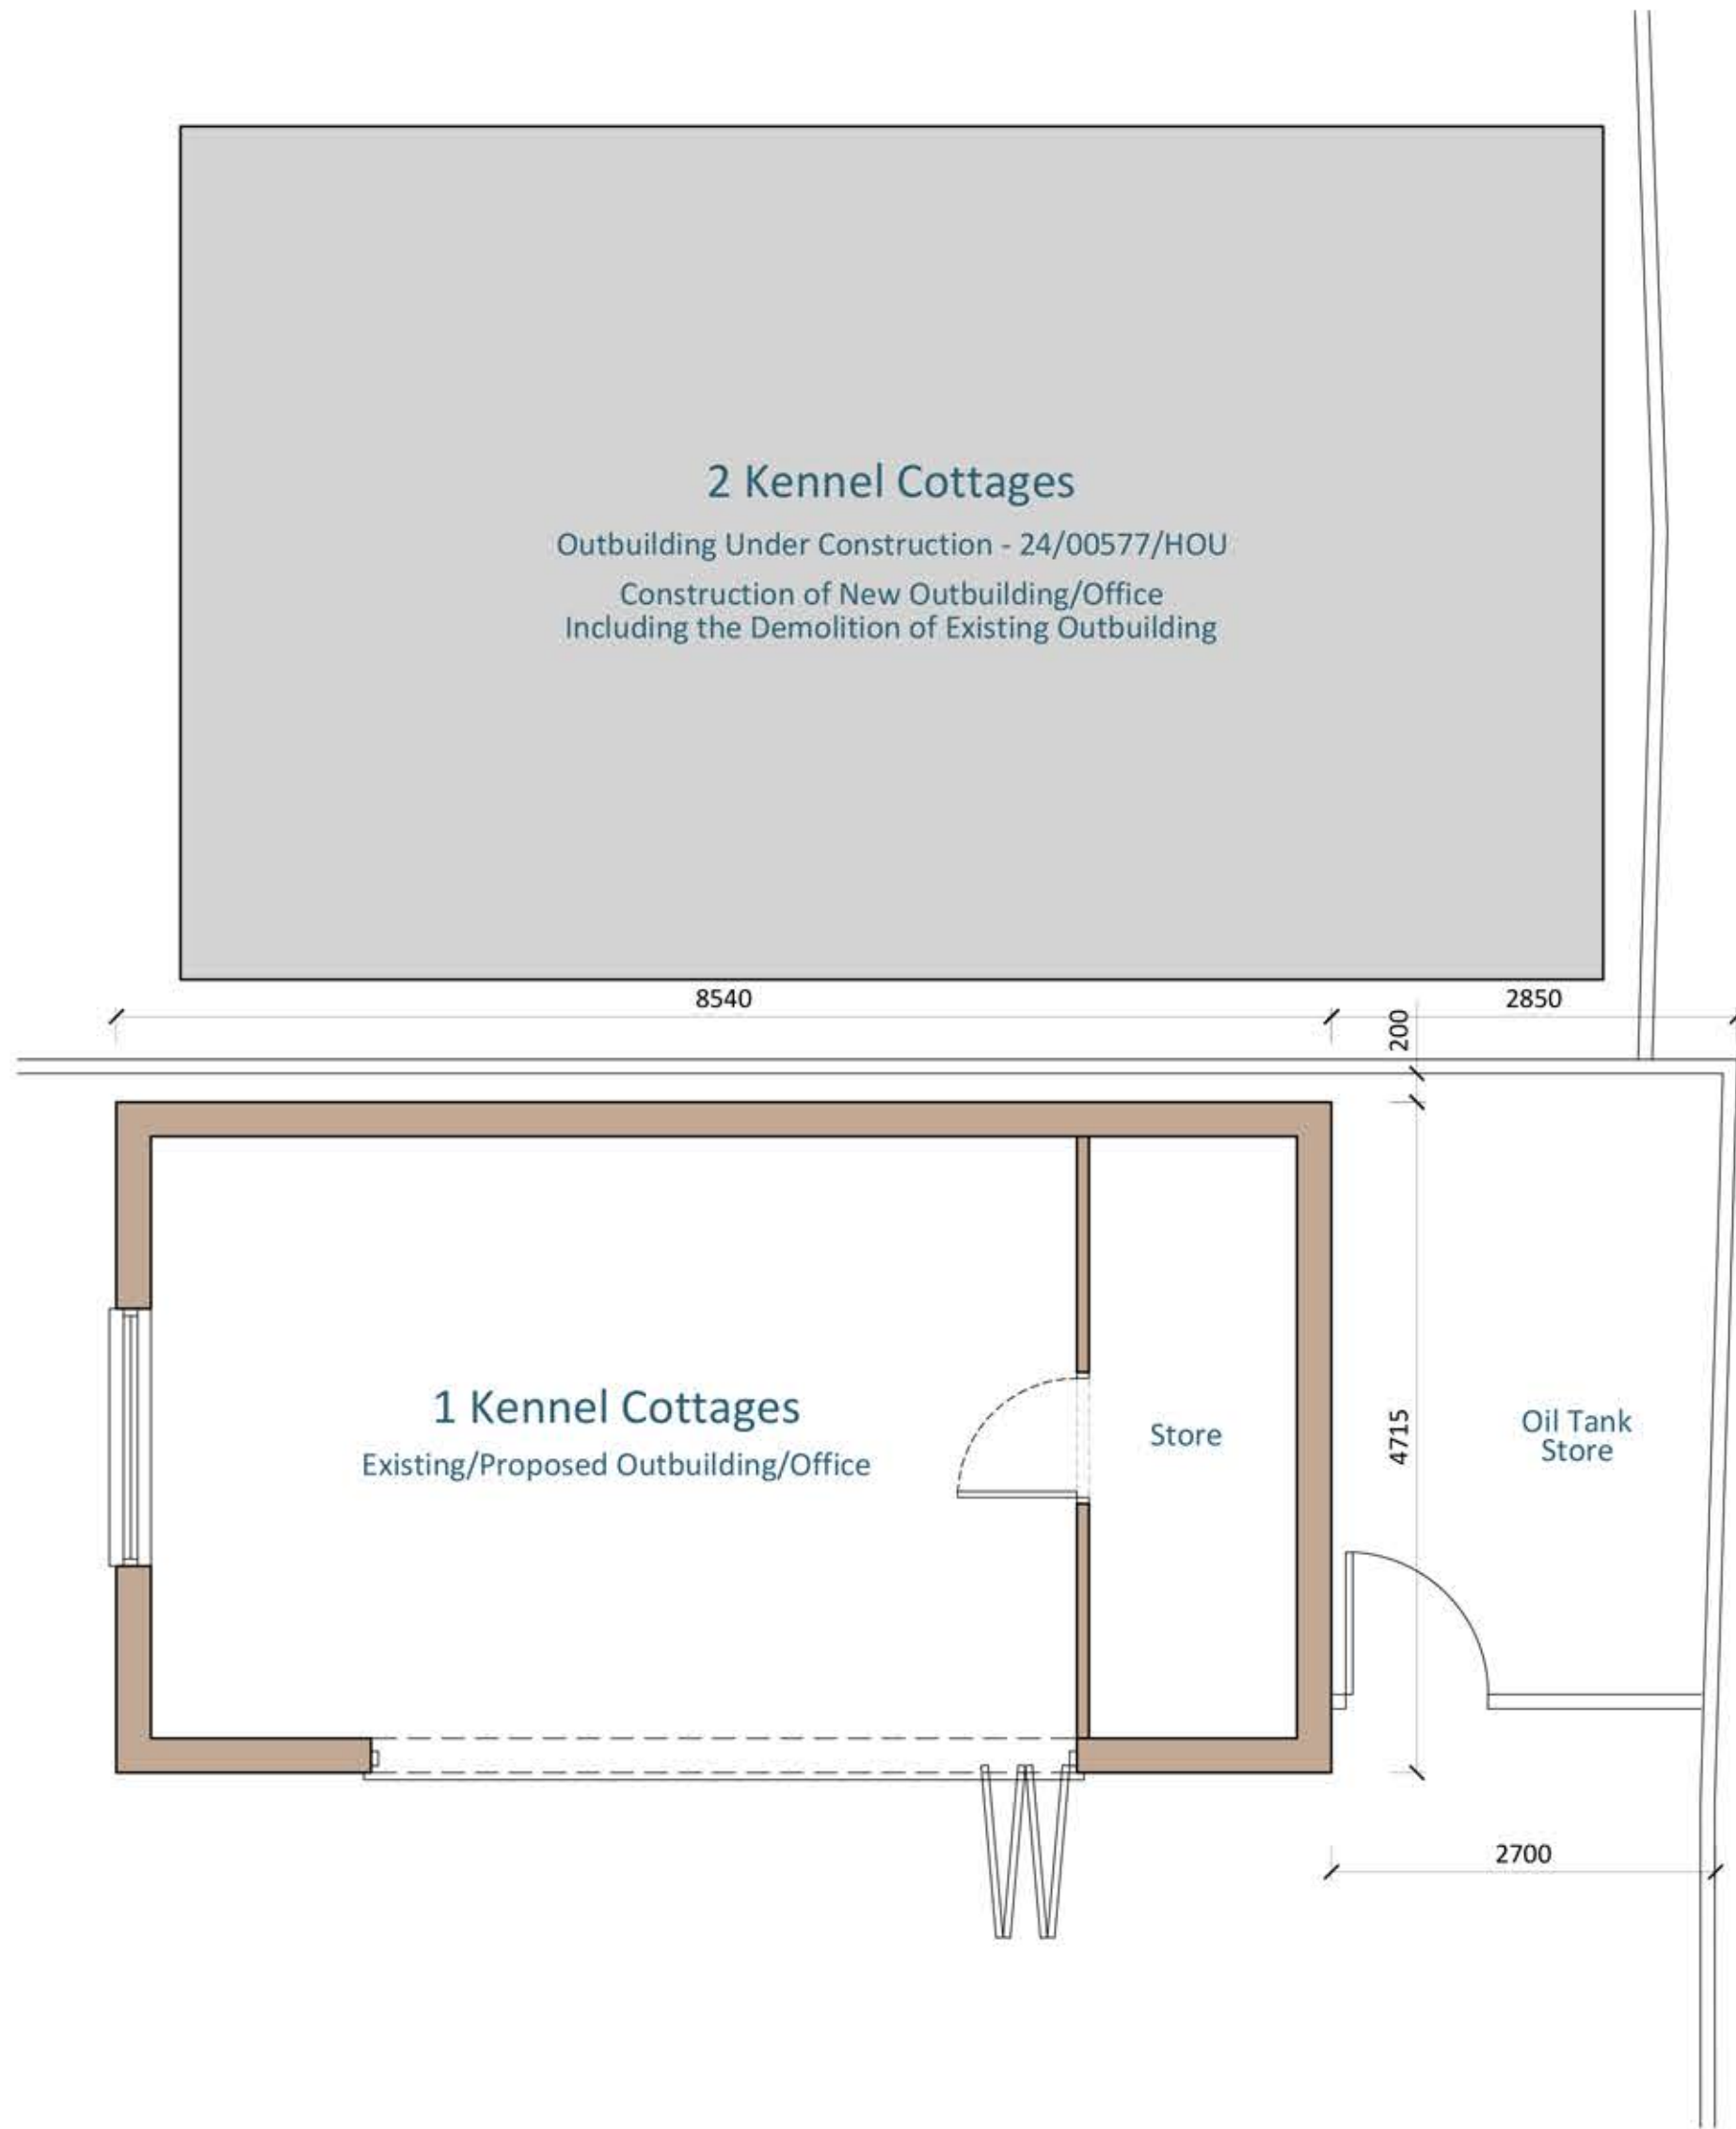

Existing/Proposed Ground Floor Plan
Scale 1:50



Existing/Proposed Side Elevation
Scale 1:100



Existing/Proposed Side Elevation
Scale 1:100

0 0.5 1 2 5 10

Disclaimer

© This drawing is the copyright of Lawrence & Finley Architects Ltd. and may not be reproduced or used except by written permission.
Figured dimensions to have precedence over scaling.
Please read this drawing in conjunction with the specification.
Check all site dimensions prior to any construction.
Refer any discrepancies found to the Architects.

Revisions

A Revised In Line With Planners Comments 06/02/2026

Contact + Location

T 07974 834305
E kristian@lfarchitects.co.uk

Lawrence & Finley Architects Ltd.
5 Henry Dane Way,
Newbold Coleorton,
Leicestershire, LE67 8PP

Details

Client	Mr & Mrs Dwyer
Job Title	1 Kennel Cottages, Gopsall, Twycross
Job Type	Residential Outbuilding
Drawing Title	Existing + Proposed Outbuilding
Job Number	356
Drawing Number	PL-02A
Scale	1:100 + 1:50 A1
Status	PLANNING



LAWRENCE | FINLEY
ARCHITECTS