




As Existing Drawing - Desford Lane, Ratby, LE6-OLF

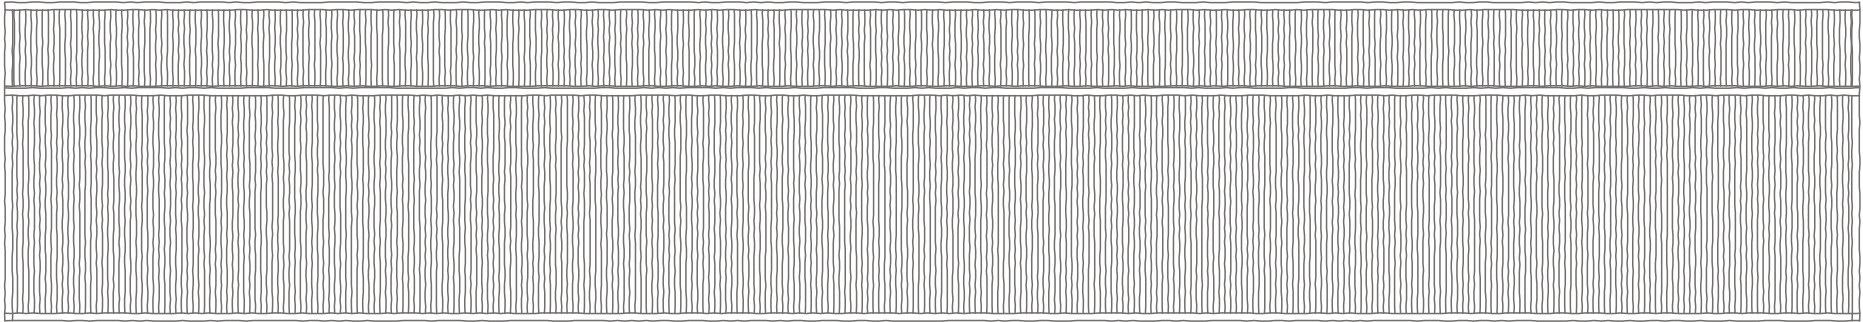


1:200 Side Elevation

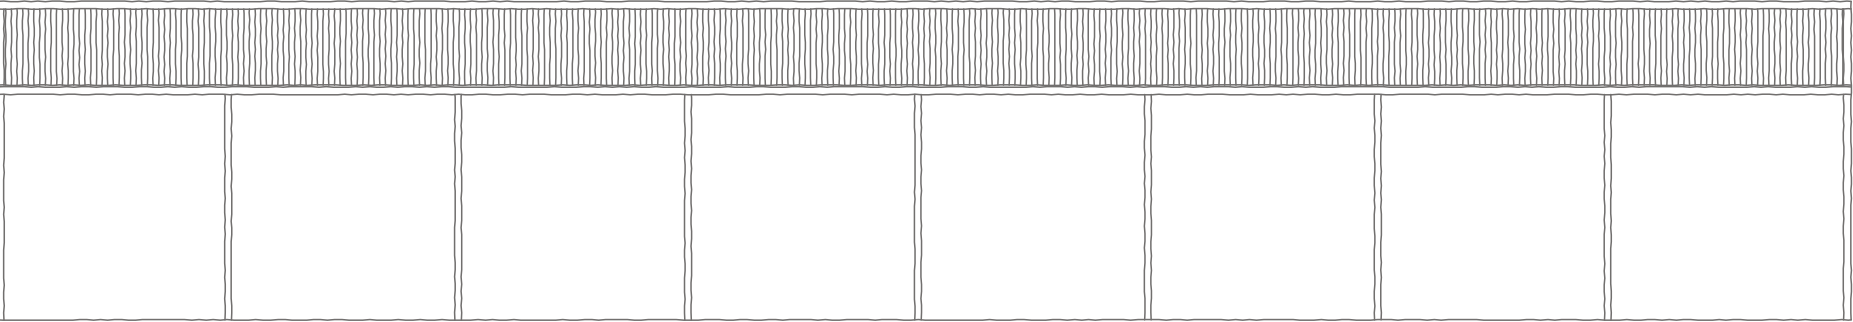


1:200 Side Elevation

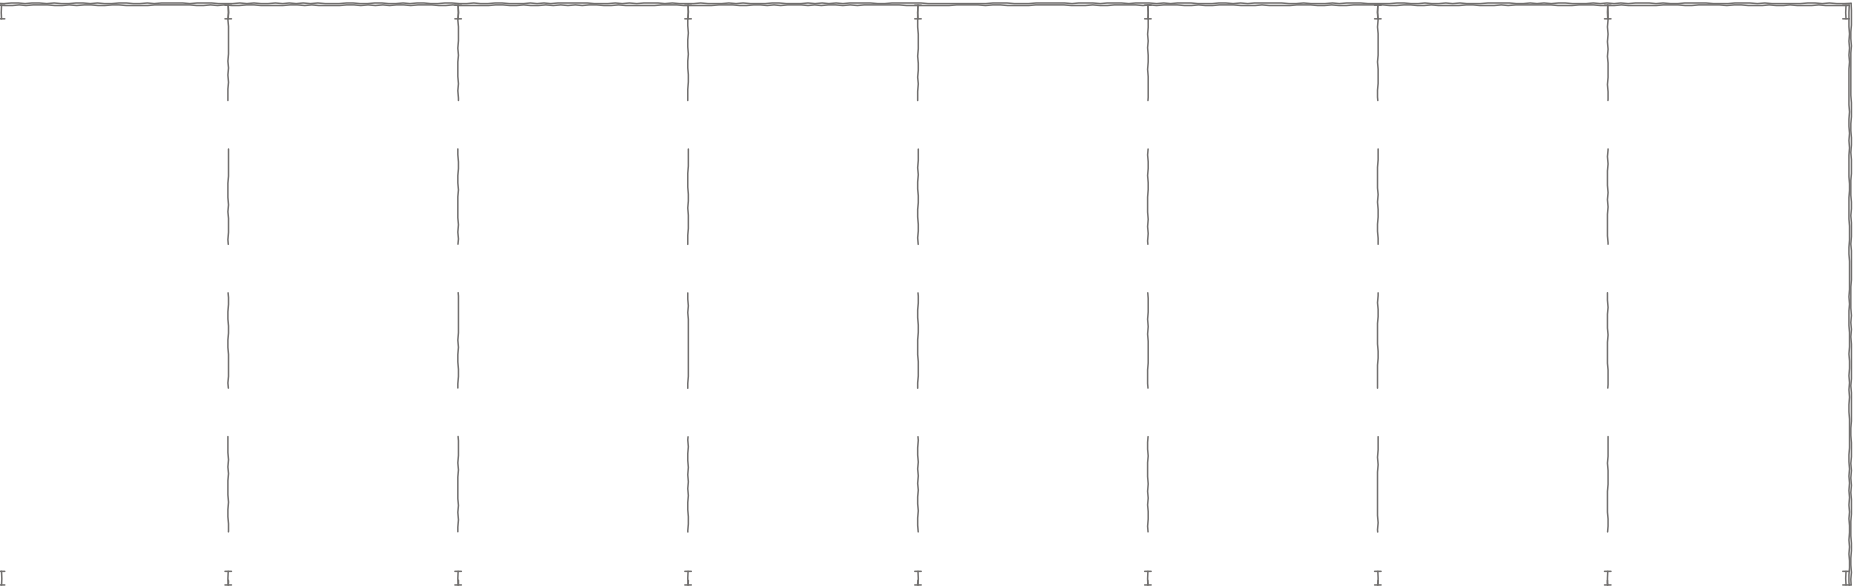

1:200 Ground Floor Plan

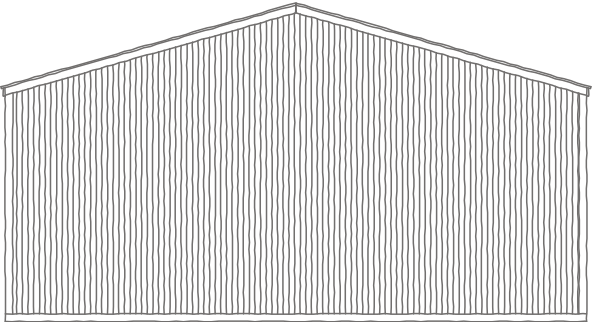

1:200 Rear Elevation

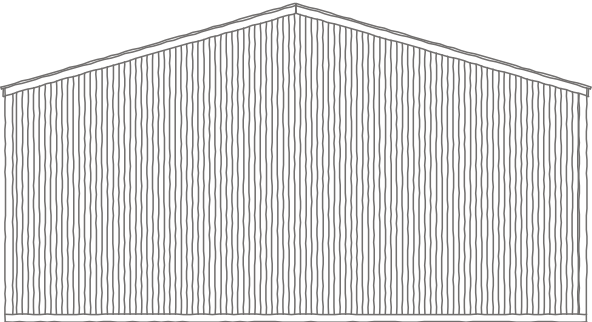

1:200 Front Elevation

Material Schedule

Walls- Metal vertical cladding
Roof- Metal cladding

Revision: P01	Date: 26/04/24	Description: Initial Issue
Project: On Site Office		Address: Desford Lane, Ratby, LE6-OLF
Drawing title: As Existing		
Project Ref: 245- AS	Drawing no: -02	Revision: P01
Date: April 2024	Scale: 1:50 @ A3	

