



Initial Design - Desford Lane, Ratby, LE6-OLF

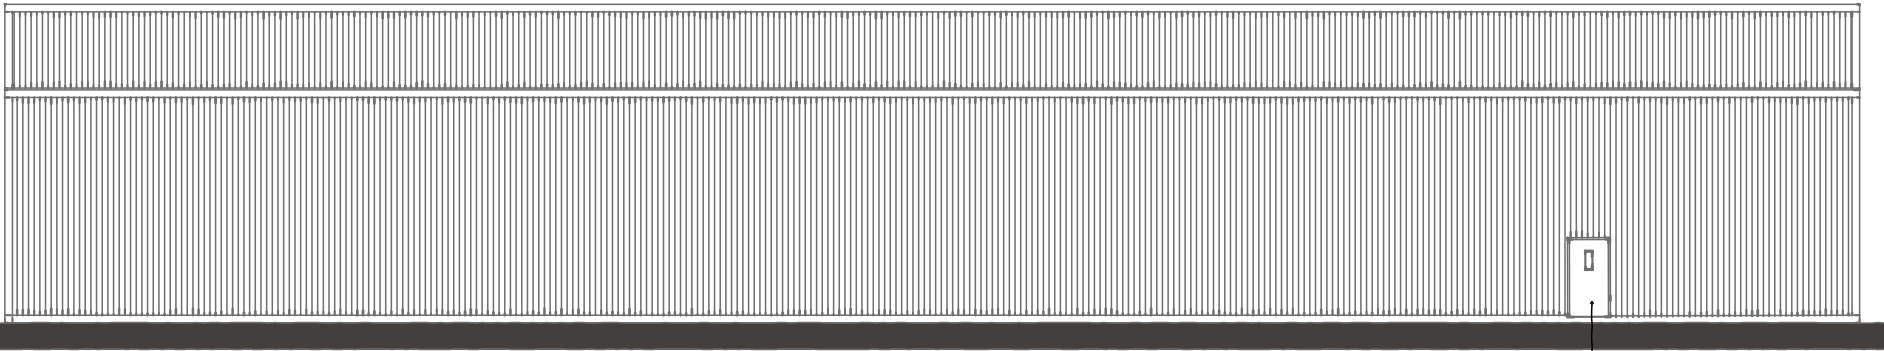


1:200 Side Elevation


New Entrance door,
colour to match
existing

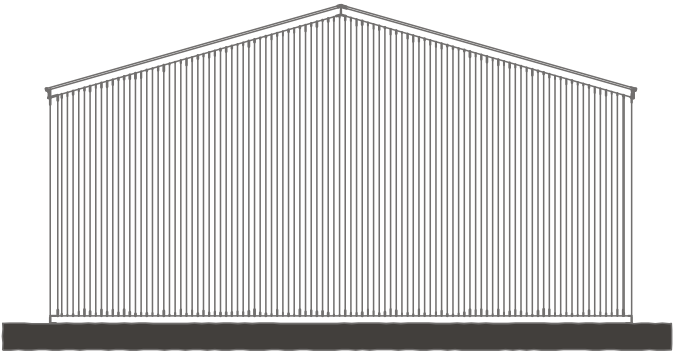


1:200 Rear Elevation

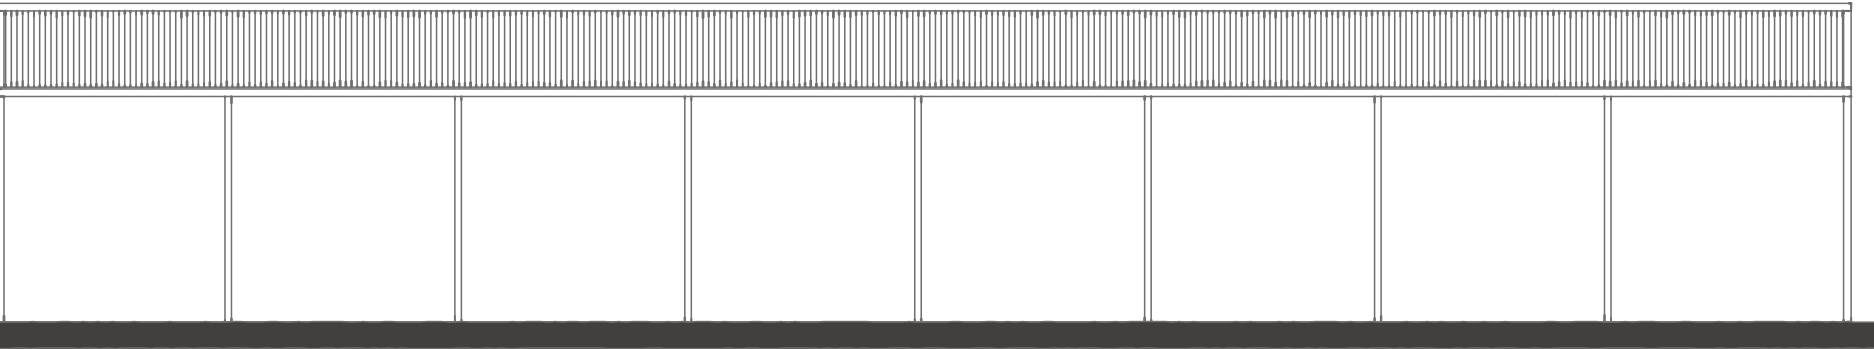

1:200 Side Elevation

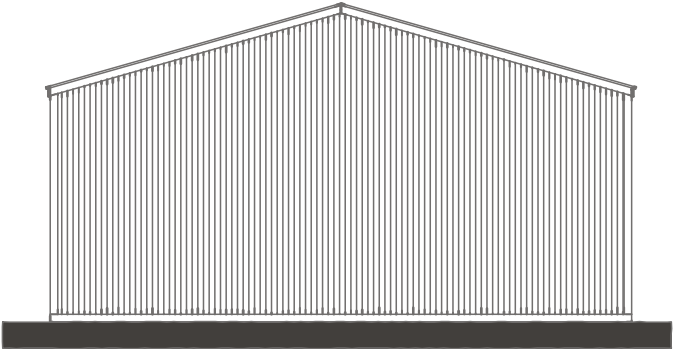

1:200 Front Elevation

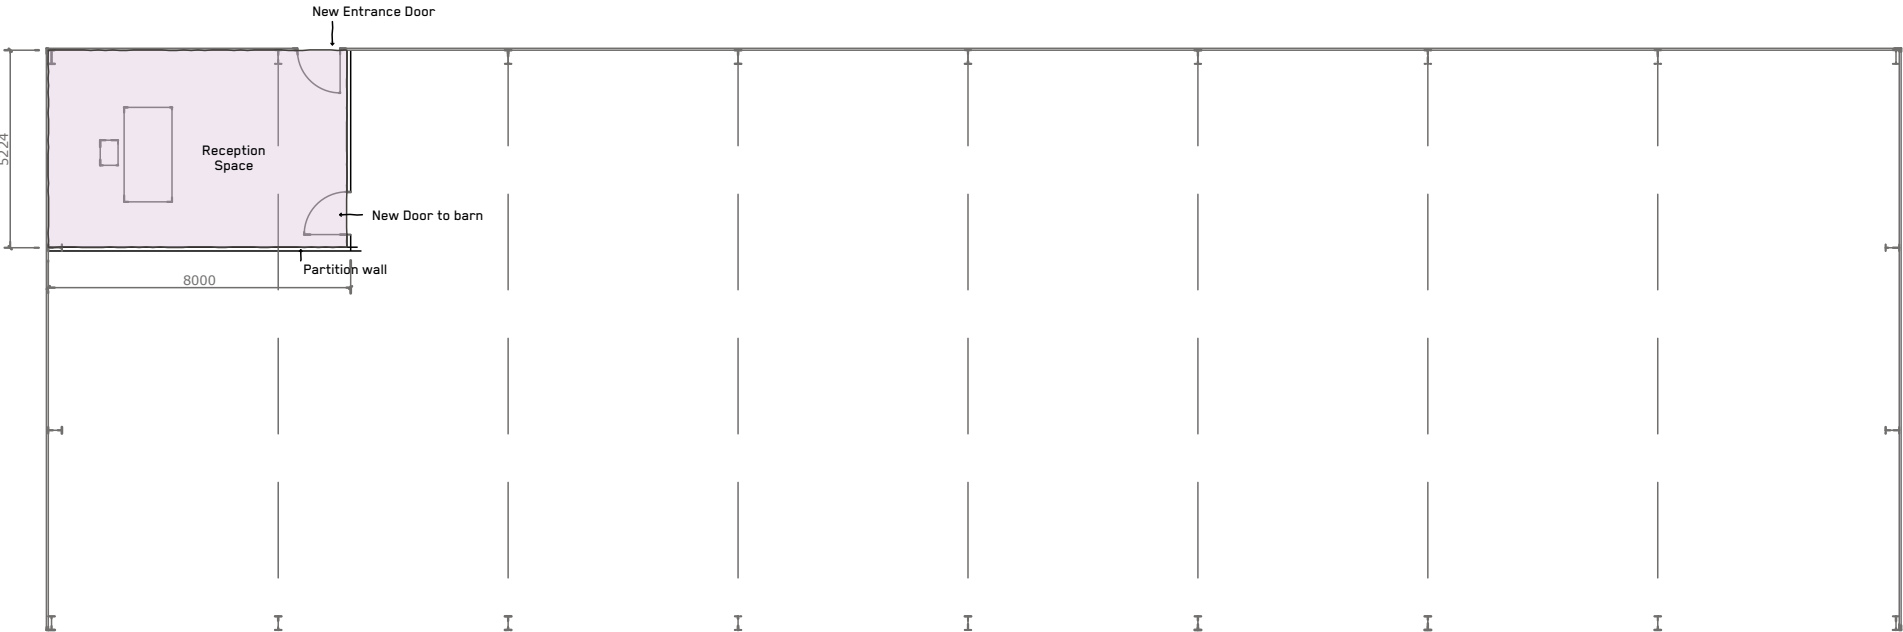

1:200 Ground Floor Plan

Material Schedule

Walls- Metal vertical cladding
Roof- Metal cladding

Revision: P01 Date: 26/04/24 Description: Initial Issue

Project: On Site Office Address: Desford Lane, Ratby, LE6-OLF

Drawing title: Initial Design

Project Ref: 245- ID Drawing no: -01 Revision: P01

Date: April 2024 Scale: 1:50 @ A3

