


Site Plan - Desford Lane, Ratby, LE6-0LF

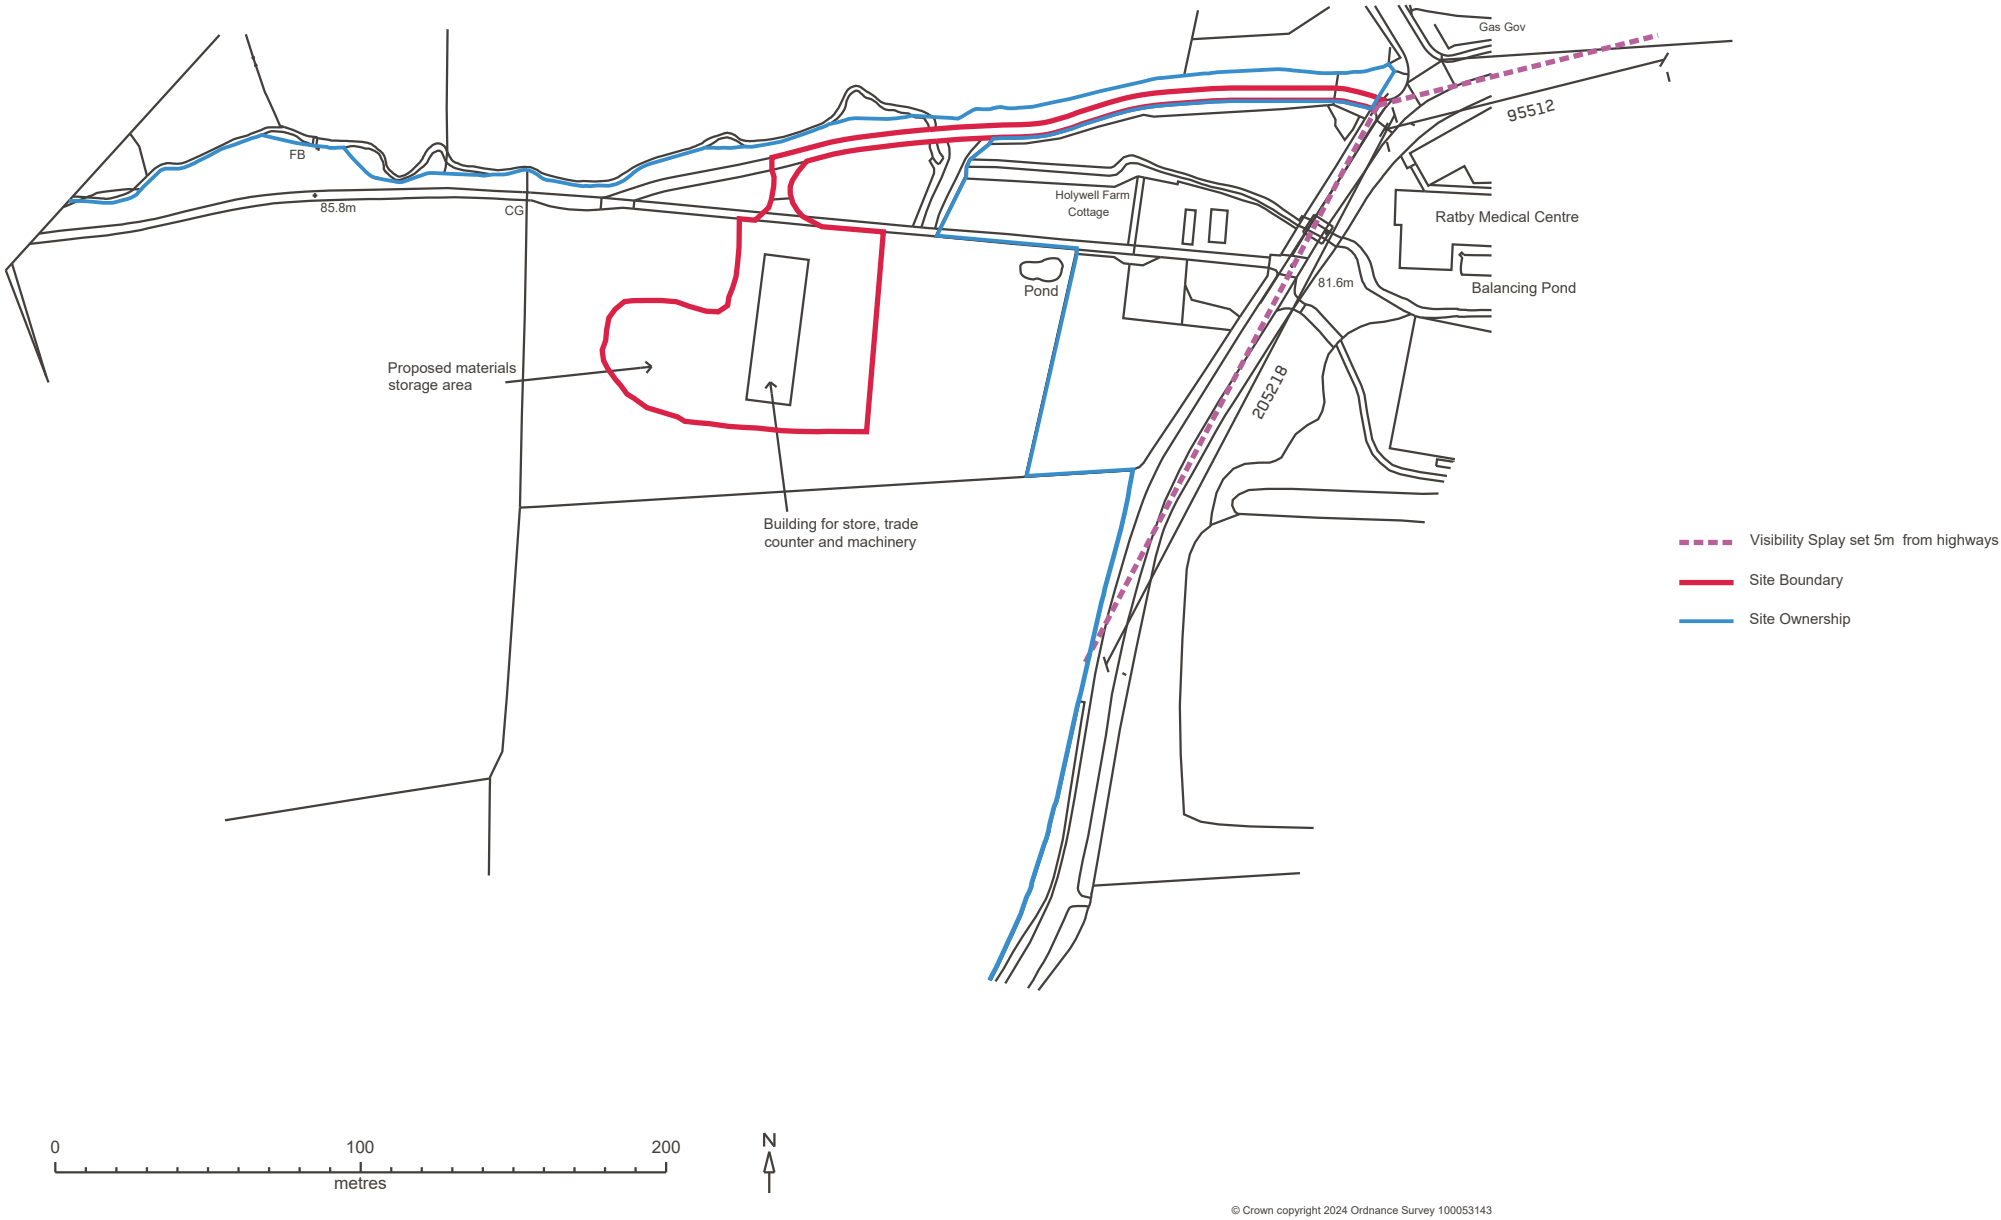

1:2500_Site Plan

Revision: P01		Date: 26/04/24	Description: Initial Issue
Project: On Site Office		Address: Desford Lane, Ratby, LE6-0LF	
Drawing title: As Existing			
Project Ref: 245- AS	Drawing no: -01	Revision: P01	
Date: April 2024	Scale: 1:2500 @ A3		

