



REAR ELEVATION - EAST

0 1 2 3 4




SIDE ELEVATION - NORTH

0 1 2 3 4



FRONT ELEVATION - WEST

0 1 2 3 4

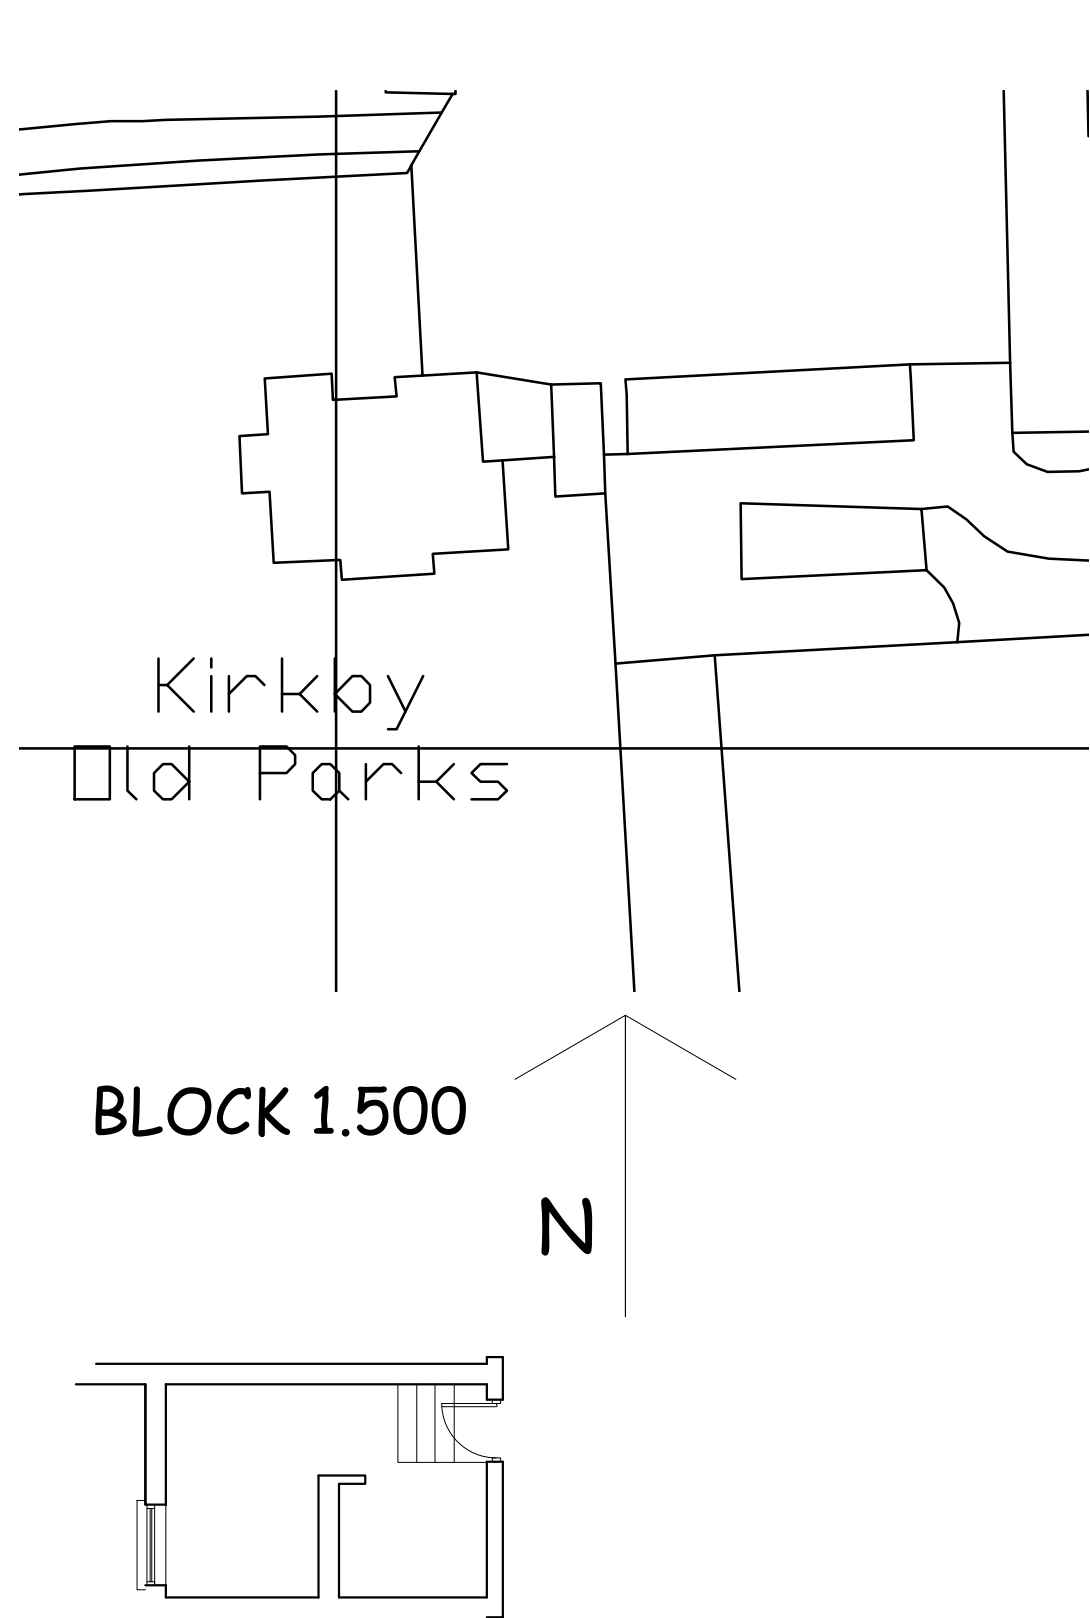

GROUND FLOOR

0 1 2 3 4



FIRST FLOOR

0 1 2 3 4



SIDE ELEVATION - SOUTH

0 1 2 3 4

NIGEL DUTTON
49 FALCON ROAD, ANSTEY, LE7 7FY
TEL: 07760 160572
0116 2365663
nigel.dutton88@gmail.com A1

this drawing is the copyright of NIGEL DUTTON
and should not be reproduced without permission.

client
MR J ANDERSON

project
KIRKBY OLD PARKS FARM, NEWBOLD VERDON
LE9 9LN

title
EXISTING

scale 1:50	date APR 2024	drwg. no ND.20.122.01	rev A
---------------	------------------	--------------------------	----------