




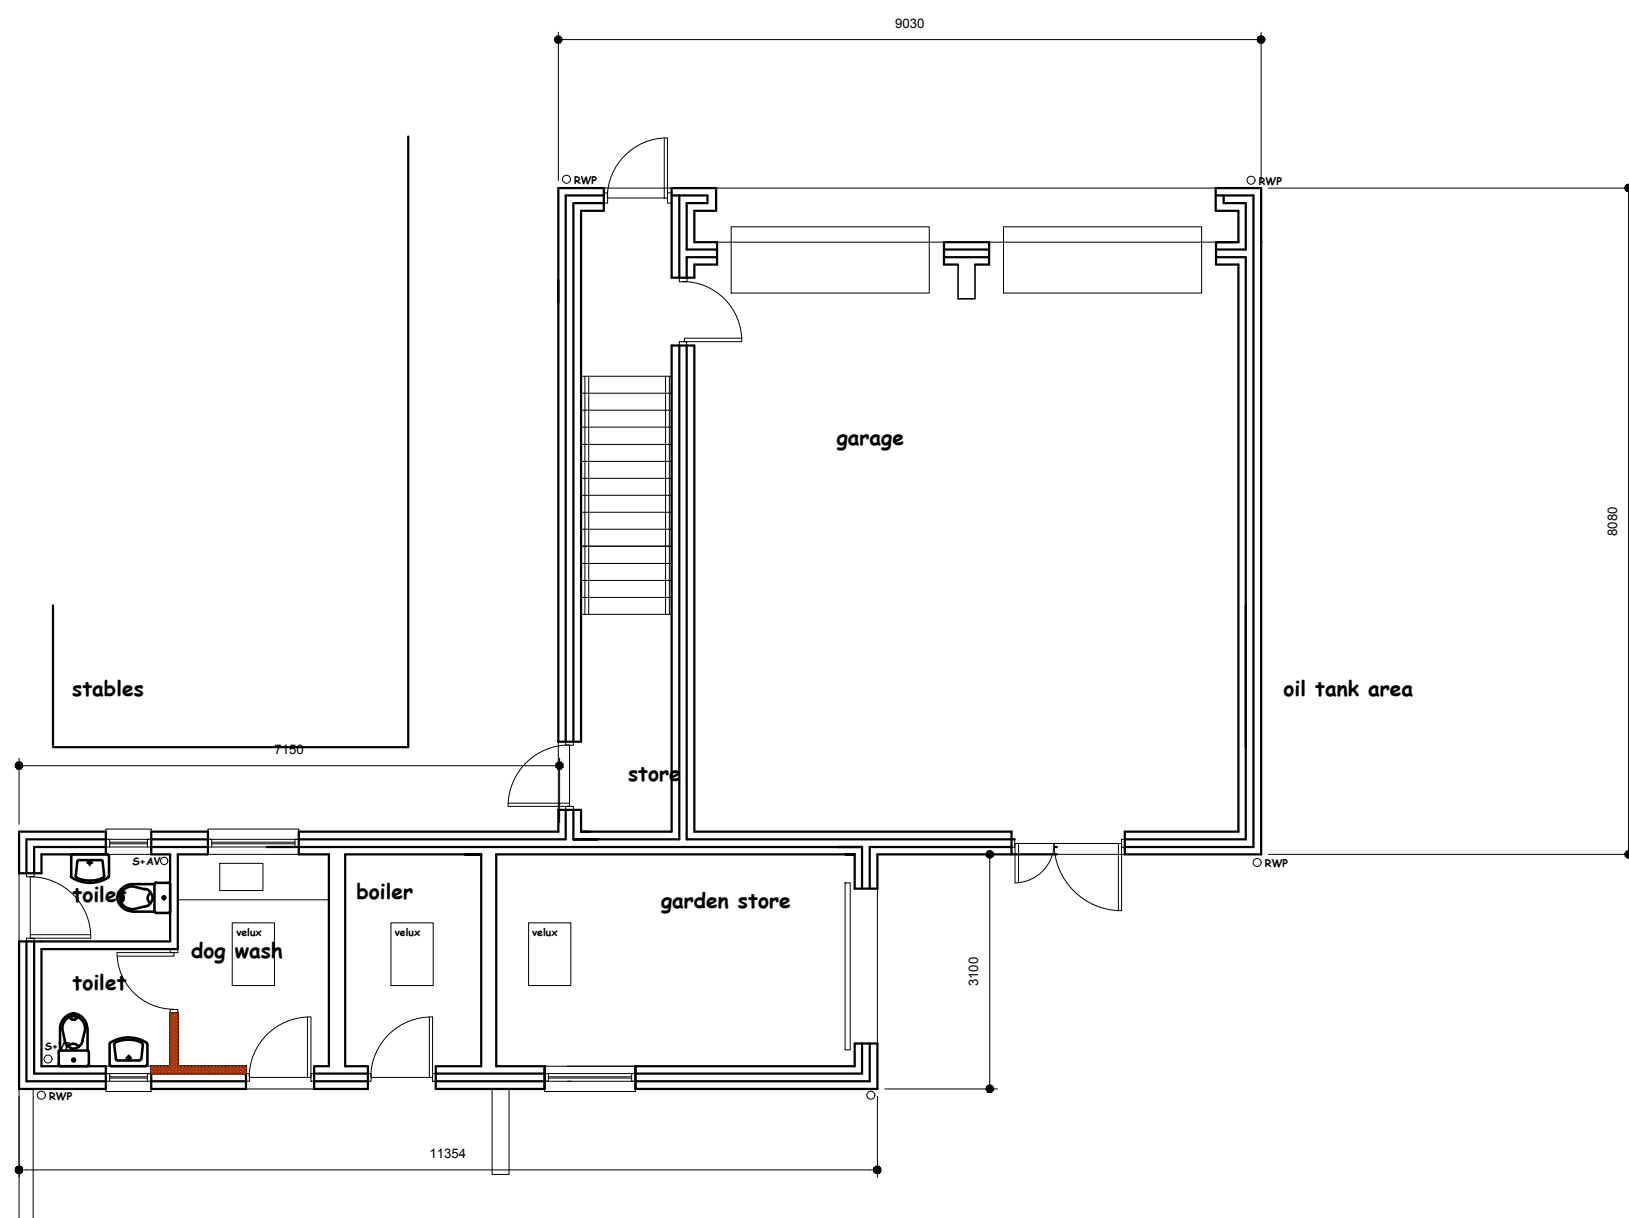

GROUND FLOOR

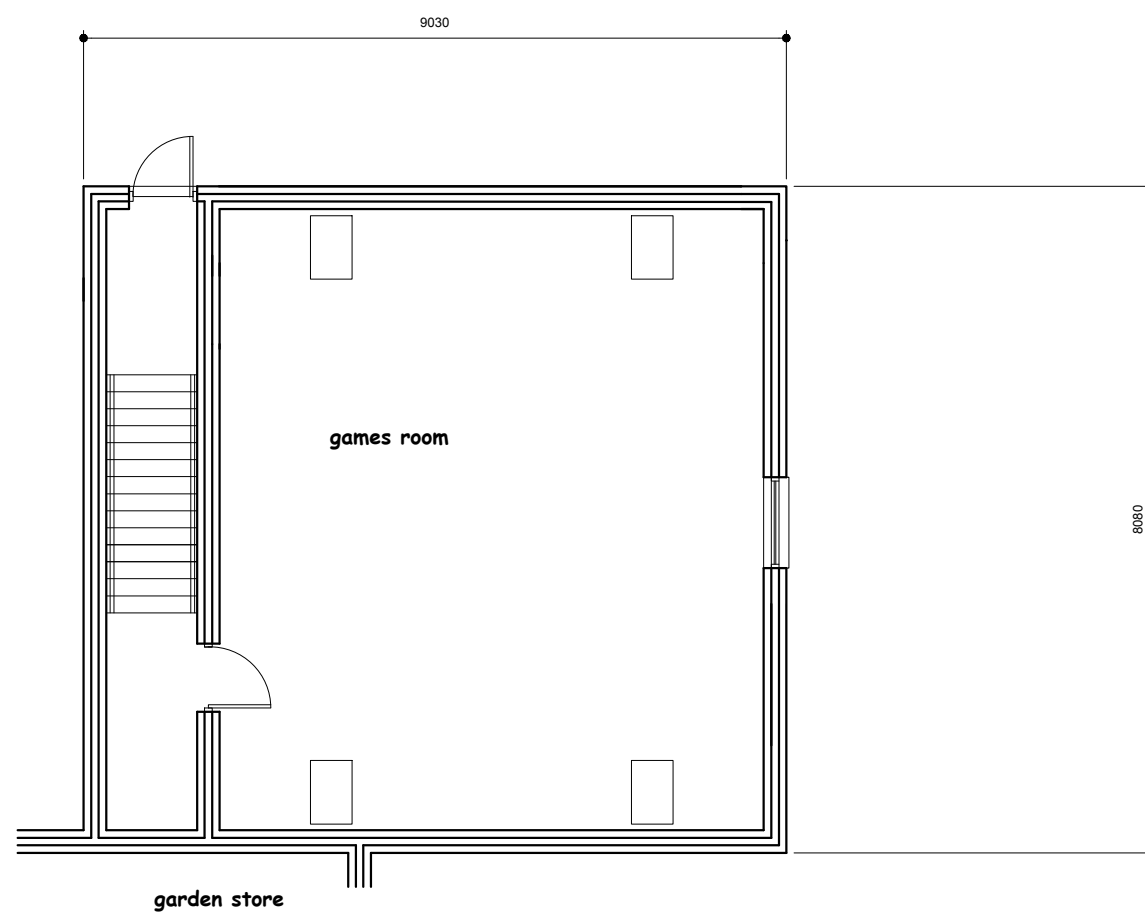

GARAGE - FIRST FLOOR

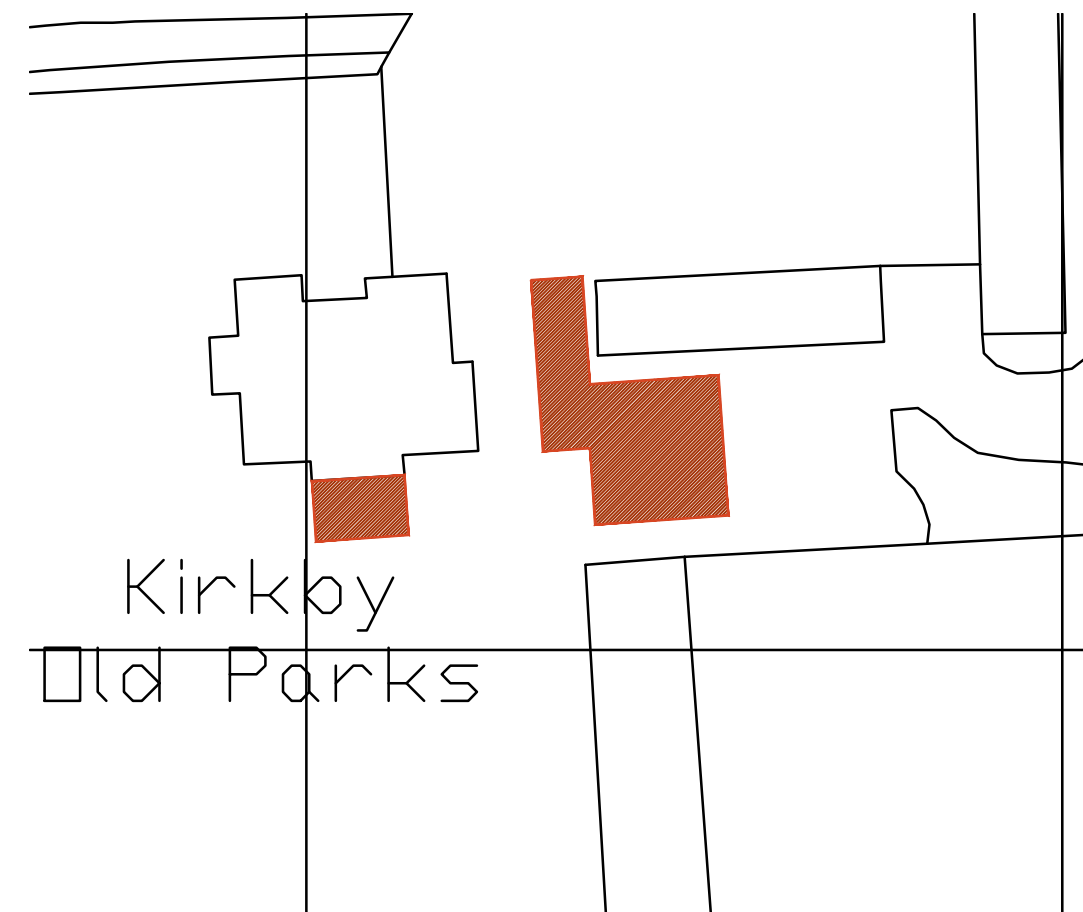

BLOCK 1.500



GROUND FLOOR



FIRST FLOOR

NIGEL DUTTON
49 FALCON ROAD, ANSTEY, LE7 7FY
TEL: 07760 160572
0116 2365663
nigel.dutton88@gmail.com A1

this drawing is the copyright of NIGEL DUTTON
and should not be reproduced without permission.

client

MR J ANDERSON

project

KIRKBY OLD PARKS FARM, NEWBOLD VERDON
LE9 9LN

title
PROPOSED
FLOOR PLANS

scale 1:100	date APR 24	drg. no ND.20.122.04	rev A
----------------	----------------	-------------------------	----------