


Notes:

This drawing is to be read in conjunction with all other consultants and specialist sub-contractors' drawings, throughout design, tender & construction. All structural and MEP information shown on these drawings is based on structural & MEP philosophy & is to be fully designed, detailed & dimensioned by 'others'.

All specified manufacturers are 'or equal & approved' whether stated or not. Any equivalent product or manufacturer must be approved in writing by the Contract Administrator and Principal Designer before use. All drawings are to be read in conjunction with project specific National Building Specification.

The main contractor is responsible for checking all dimensions prior to commencement of work. Any discrepancies discovered must be reported to the Contract Administrator as soon as they become apparent.

S4 - Suitable for Planning
Preliminary

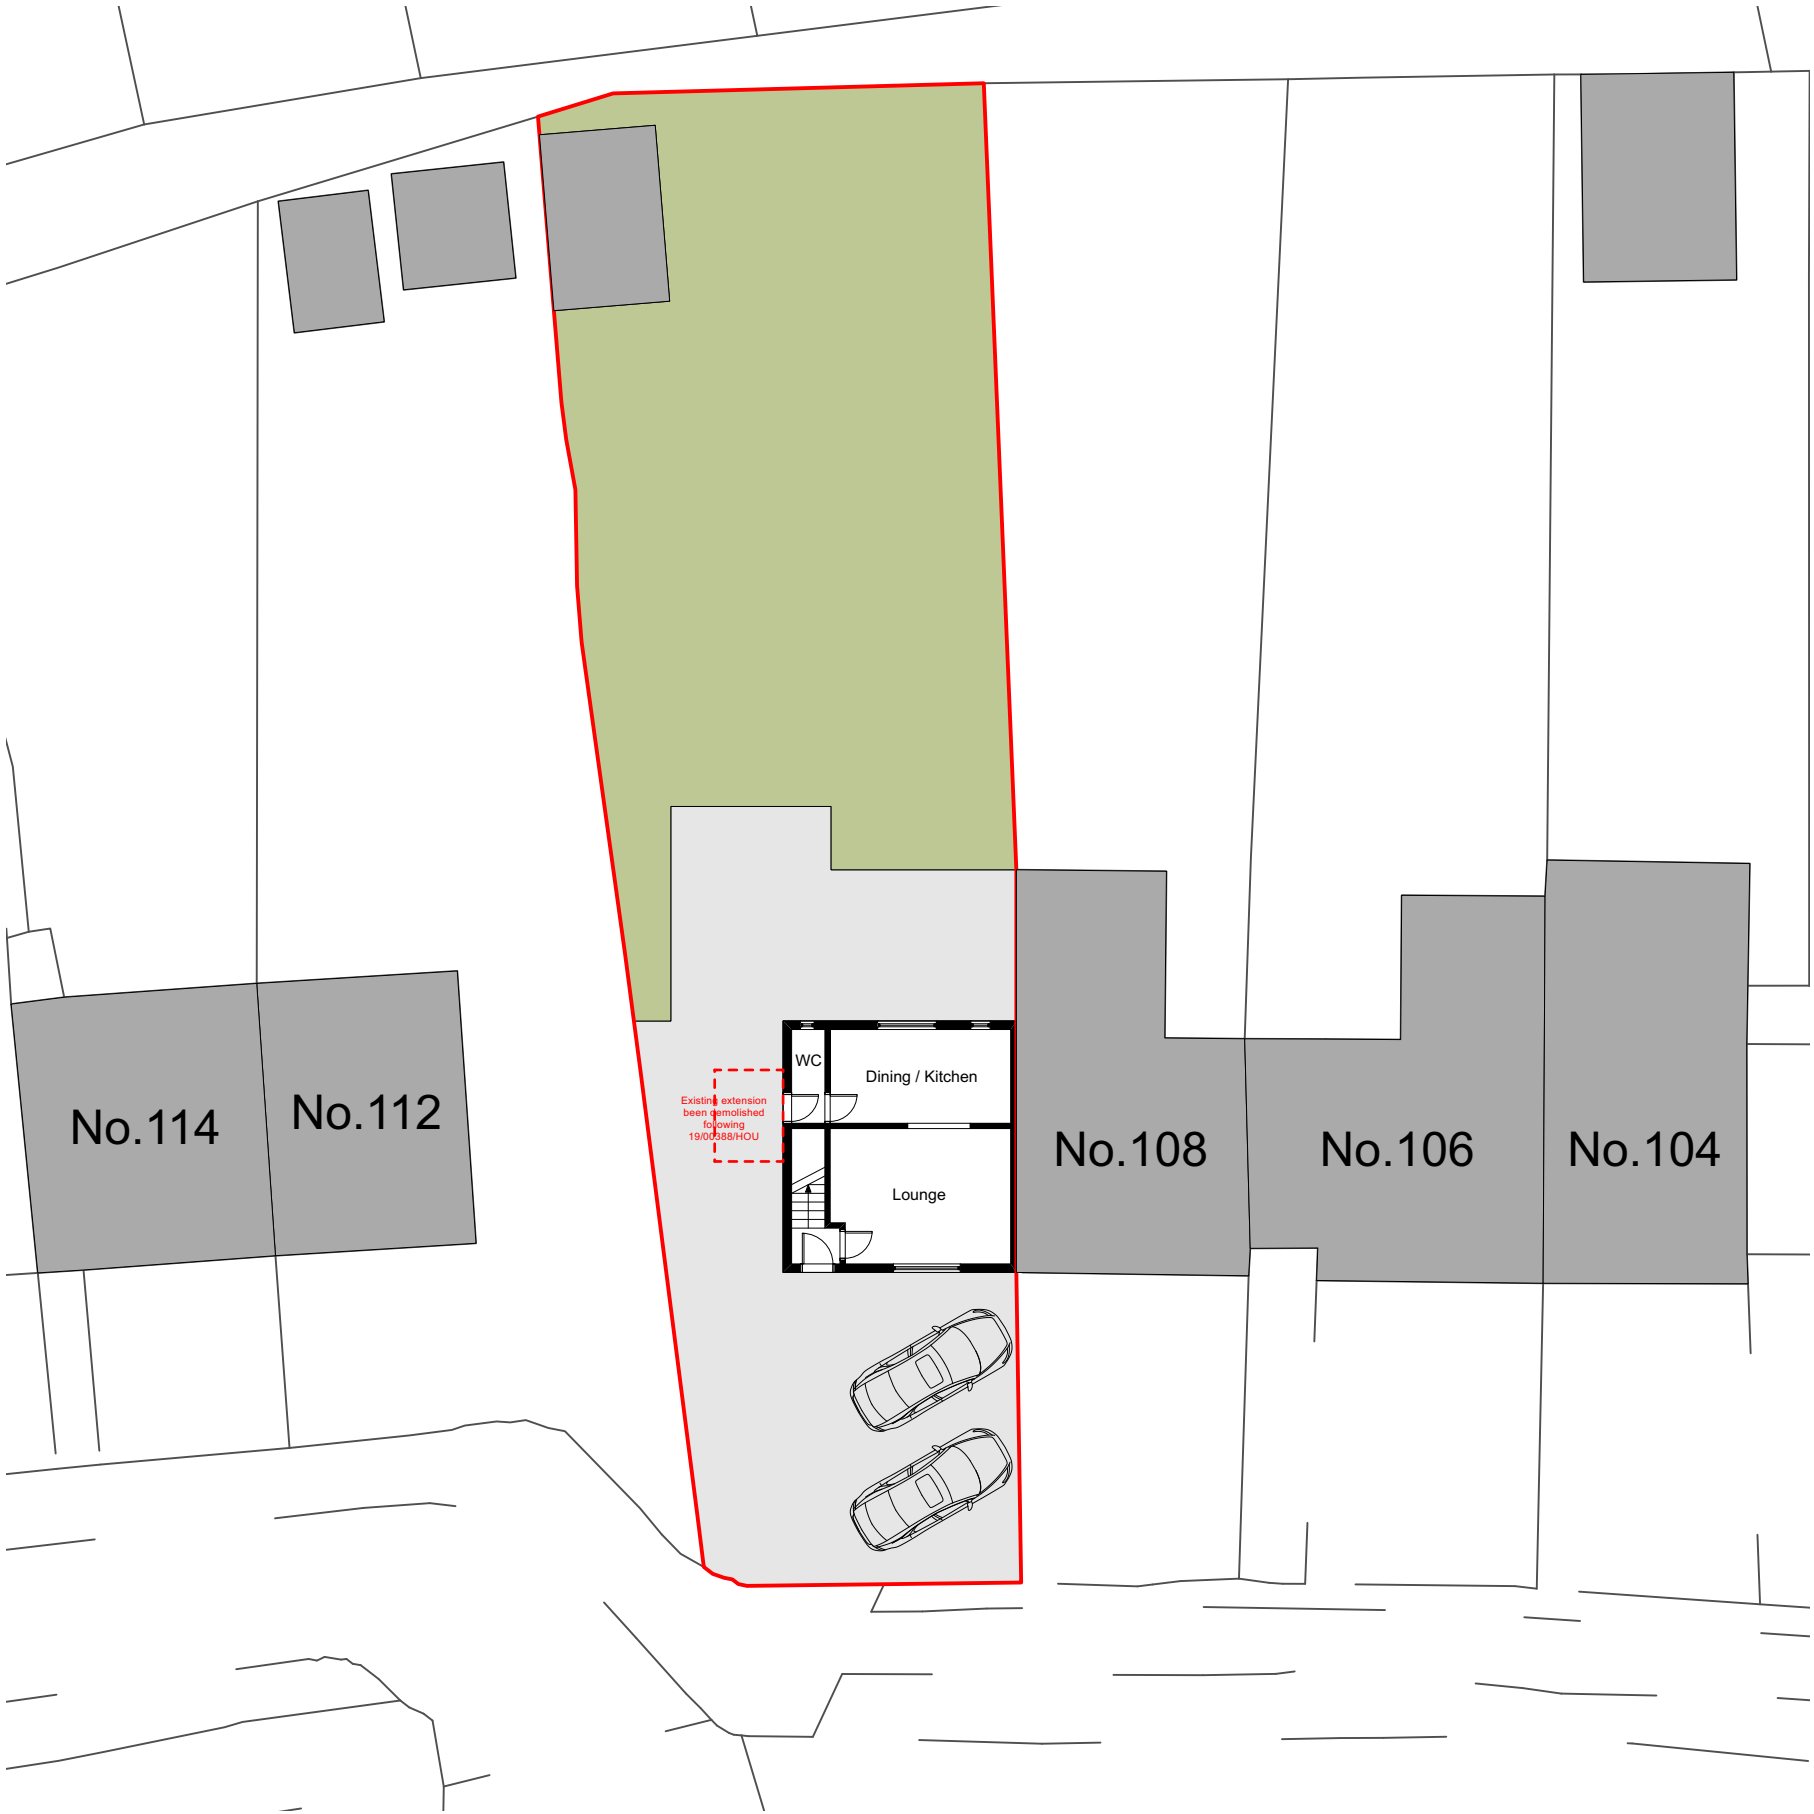

P01		27/05/2026		Initial Issue		FB	
Rev		Date		Revision Details			Author
Client		Cameron Varnham					
Job		110 Markfield Road					
Title		Existing Site Plan					
Drawn		Date		Checked		Date	
FB		Dec 2025		TA		Dec 2025	
Scale		1:200		Size		A3	
Drawing Number						Revision	
018-FBAD-XX-ZZ-DR-A-0100						P01	
Purpose for Issue				Status			
S4 - Suitable for Planning				Preliminary			
The copyright of this drawing is vested in the Architect/ Designer and must not be copied or reproduced without his written consent. Figured dimensions only to be taken from this drawing. All contractors and / or specialists must visit the site and be responsible for taking and checking all dimensions relative to this work.							