




 


Proposed Side Elevation  
Scale 1:50

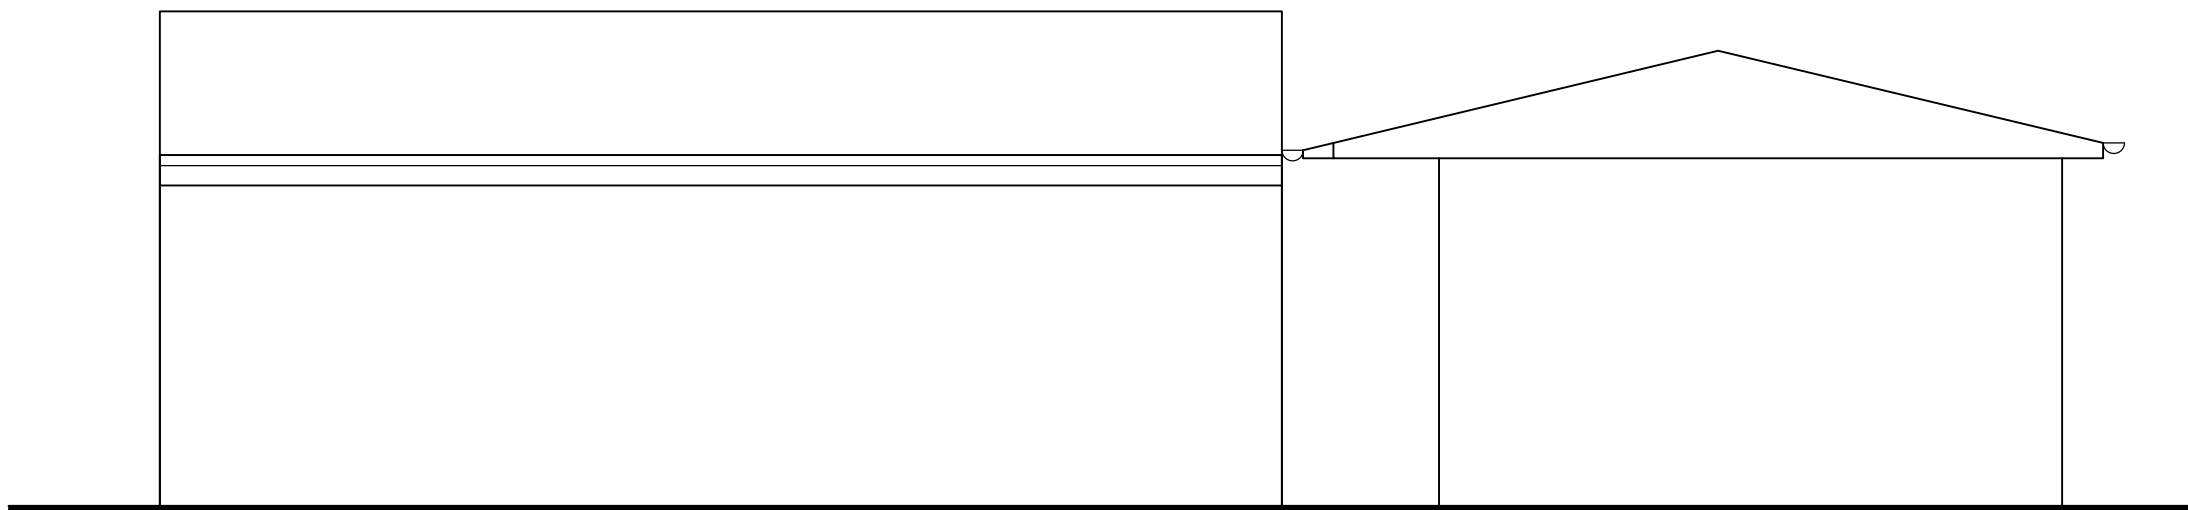


Proposed Rear Elevation  
Scale 1:50

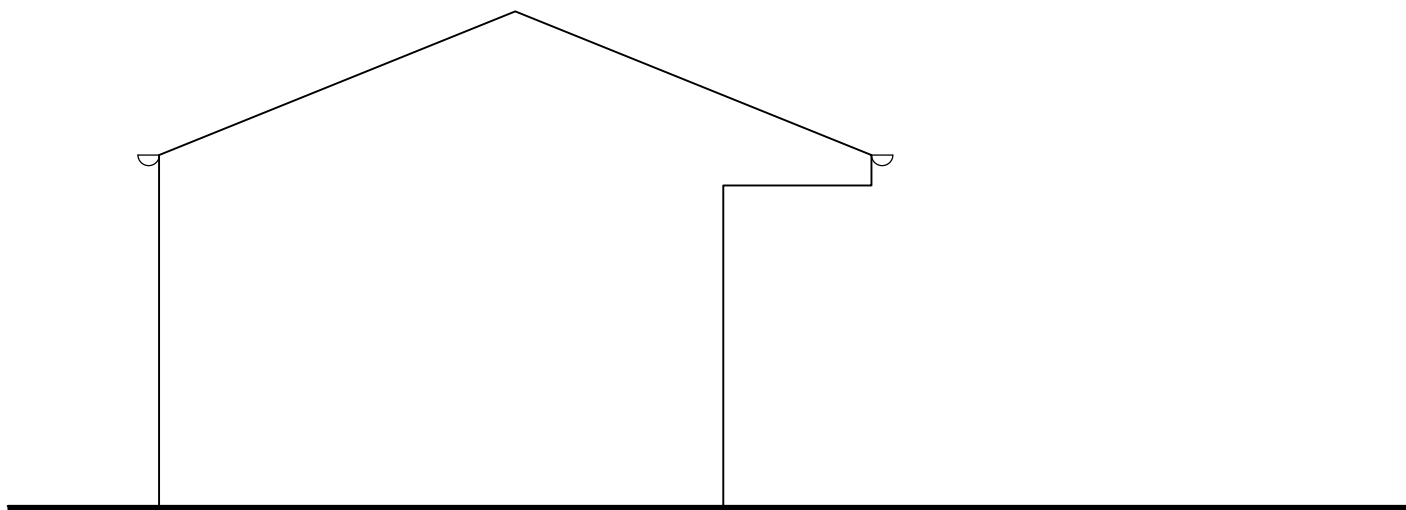


Proposed Side Elevation  
Scale 1:50

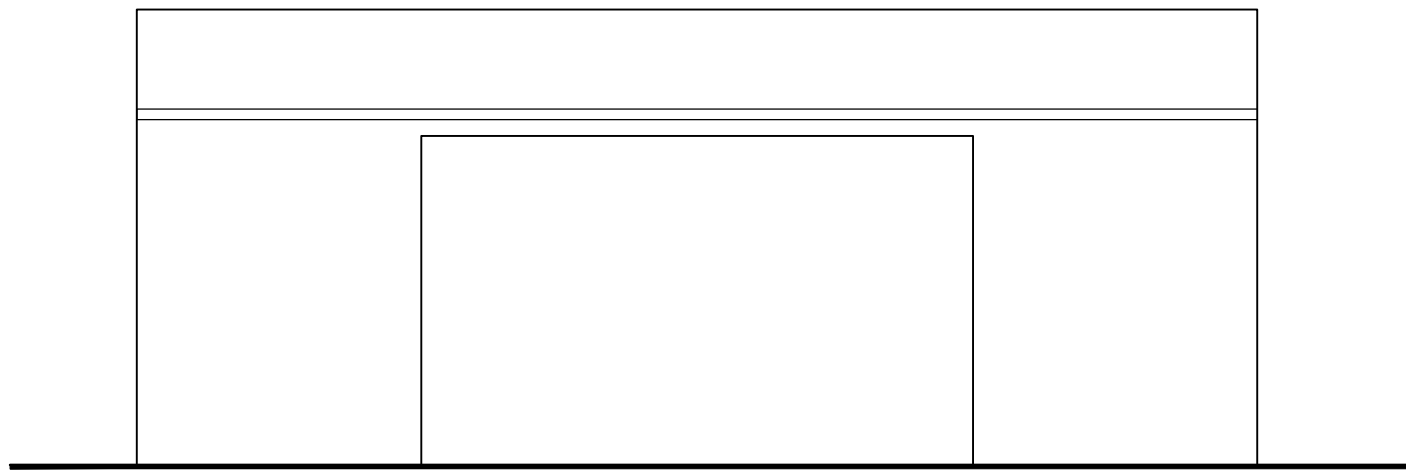


Proposed Side Elevation  
Scale 1:50

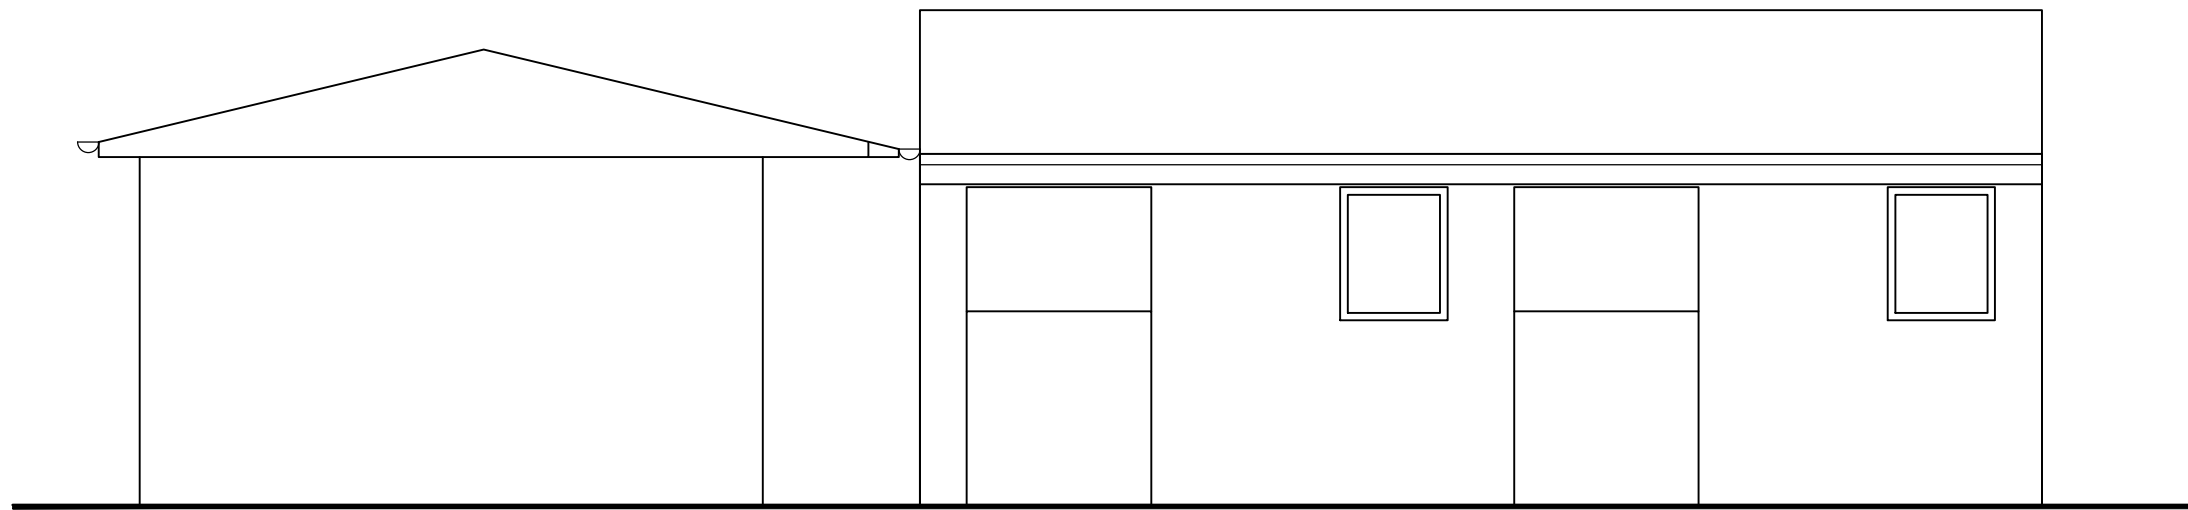


Proposed Front Elevation  
Scale 1:50

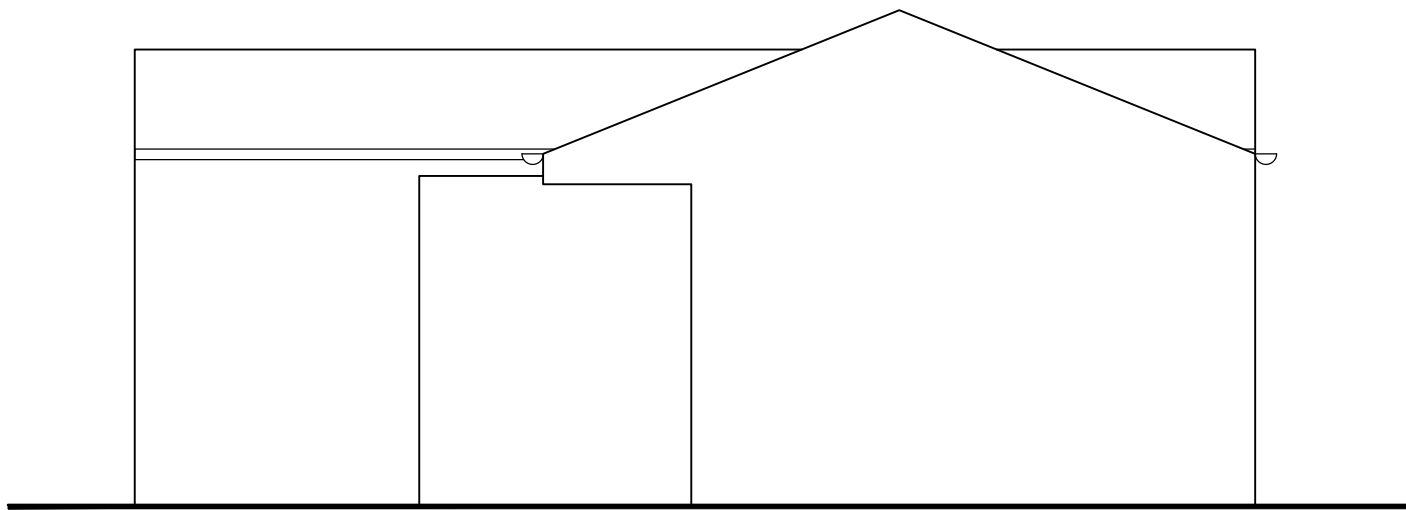

Proposed Side Elevation  
Scale 1:50

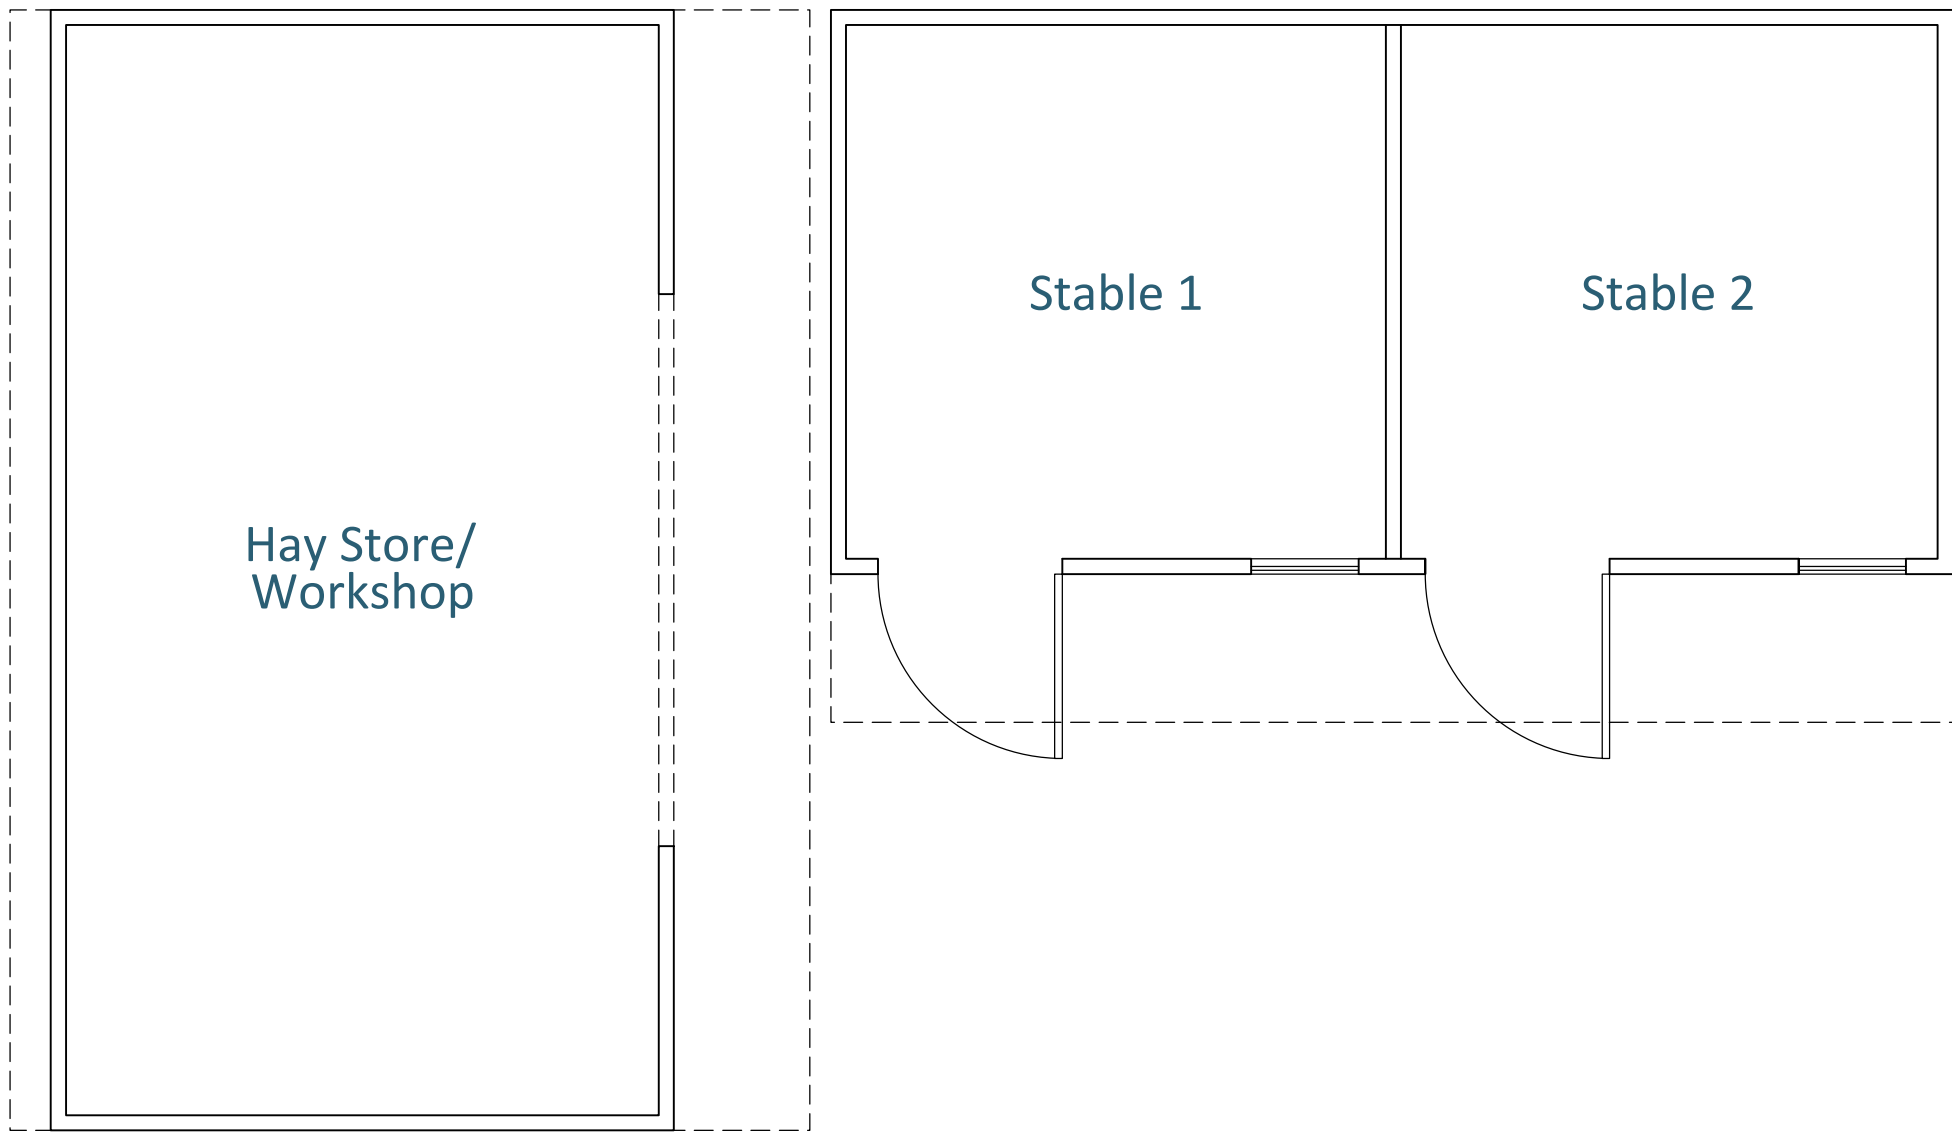

Proposed Ground Floor Plan  
Scale 1:50

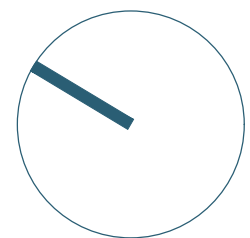

0 0.5 1 2 5 10

#### Disclaimer

© This drawing is the copyright of Lawrence & Finley Architects Ltd. and may not be reproduced or used except by written permission.  
Figured dimensions to have precedence over scaling.  
Please read this drawing in conjunction with the specification.  
Check all site dimensions prior to any construction.  
Refer any discrepancies found to the Architects.

#### Revisions


|   |   |   |
|---|---|---|
| - | - | - |
|---|---|---|

#### Contact + Location

**T** 07974 834305  
**E** kristian@lfarchitects.co.uk  
  
**Lawrence & Finley Architects Ltd.**  
5 Henry Dane Way,  
Newbold Coleorton,  
Leicestershire, LE67 8PP

#### Details

|                                                  |   |
|--------------------------------------------------|---|
| Client<br>Job Title<br>Job Type<br>Drawing Title | Mr & Mrs Johnson<br>Lodge Farm, Shenton Lane, Dadlington<br>Existing Residential Dwelling<br>Existing Plan + Elevations |
| Job Number<br>Drawing Number<br>Scale<br>Status  | 362<br>PL-04<br>1:50 A1<br>SURVEY                                                                                       |

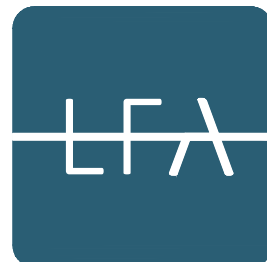

LAWRENCE | FINLEY  
ARCHITECTS