



Proposed Side Elevation
Scale 1:50




Proposed Rear Elevation
Scale 1:50



Proposed Side Elevation
Scale 1:50



Proposed Front Elevation
Scale 1:50

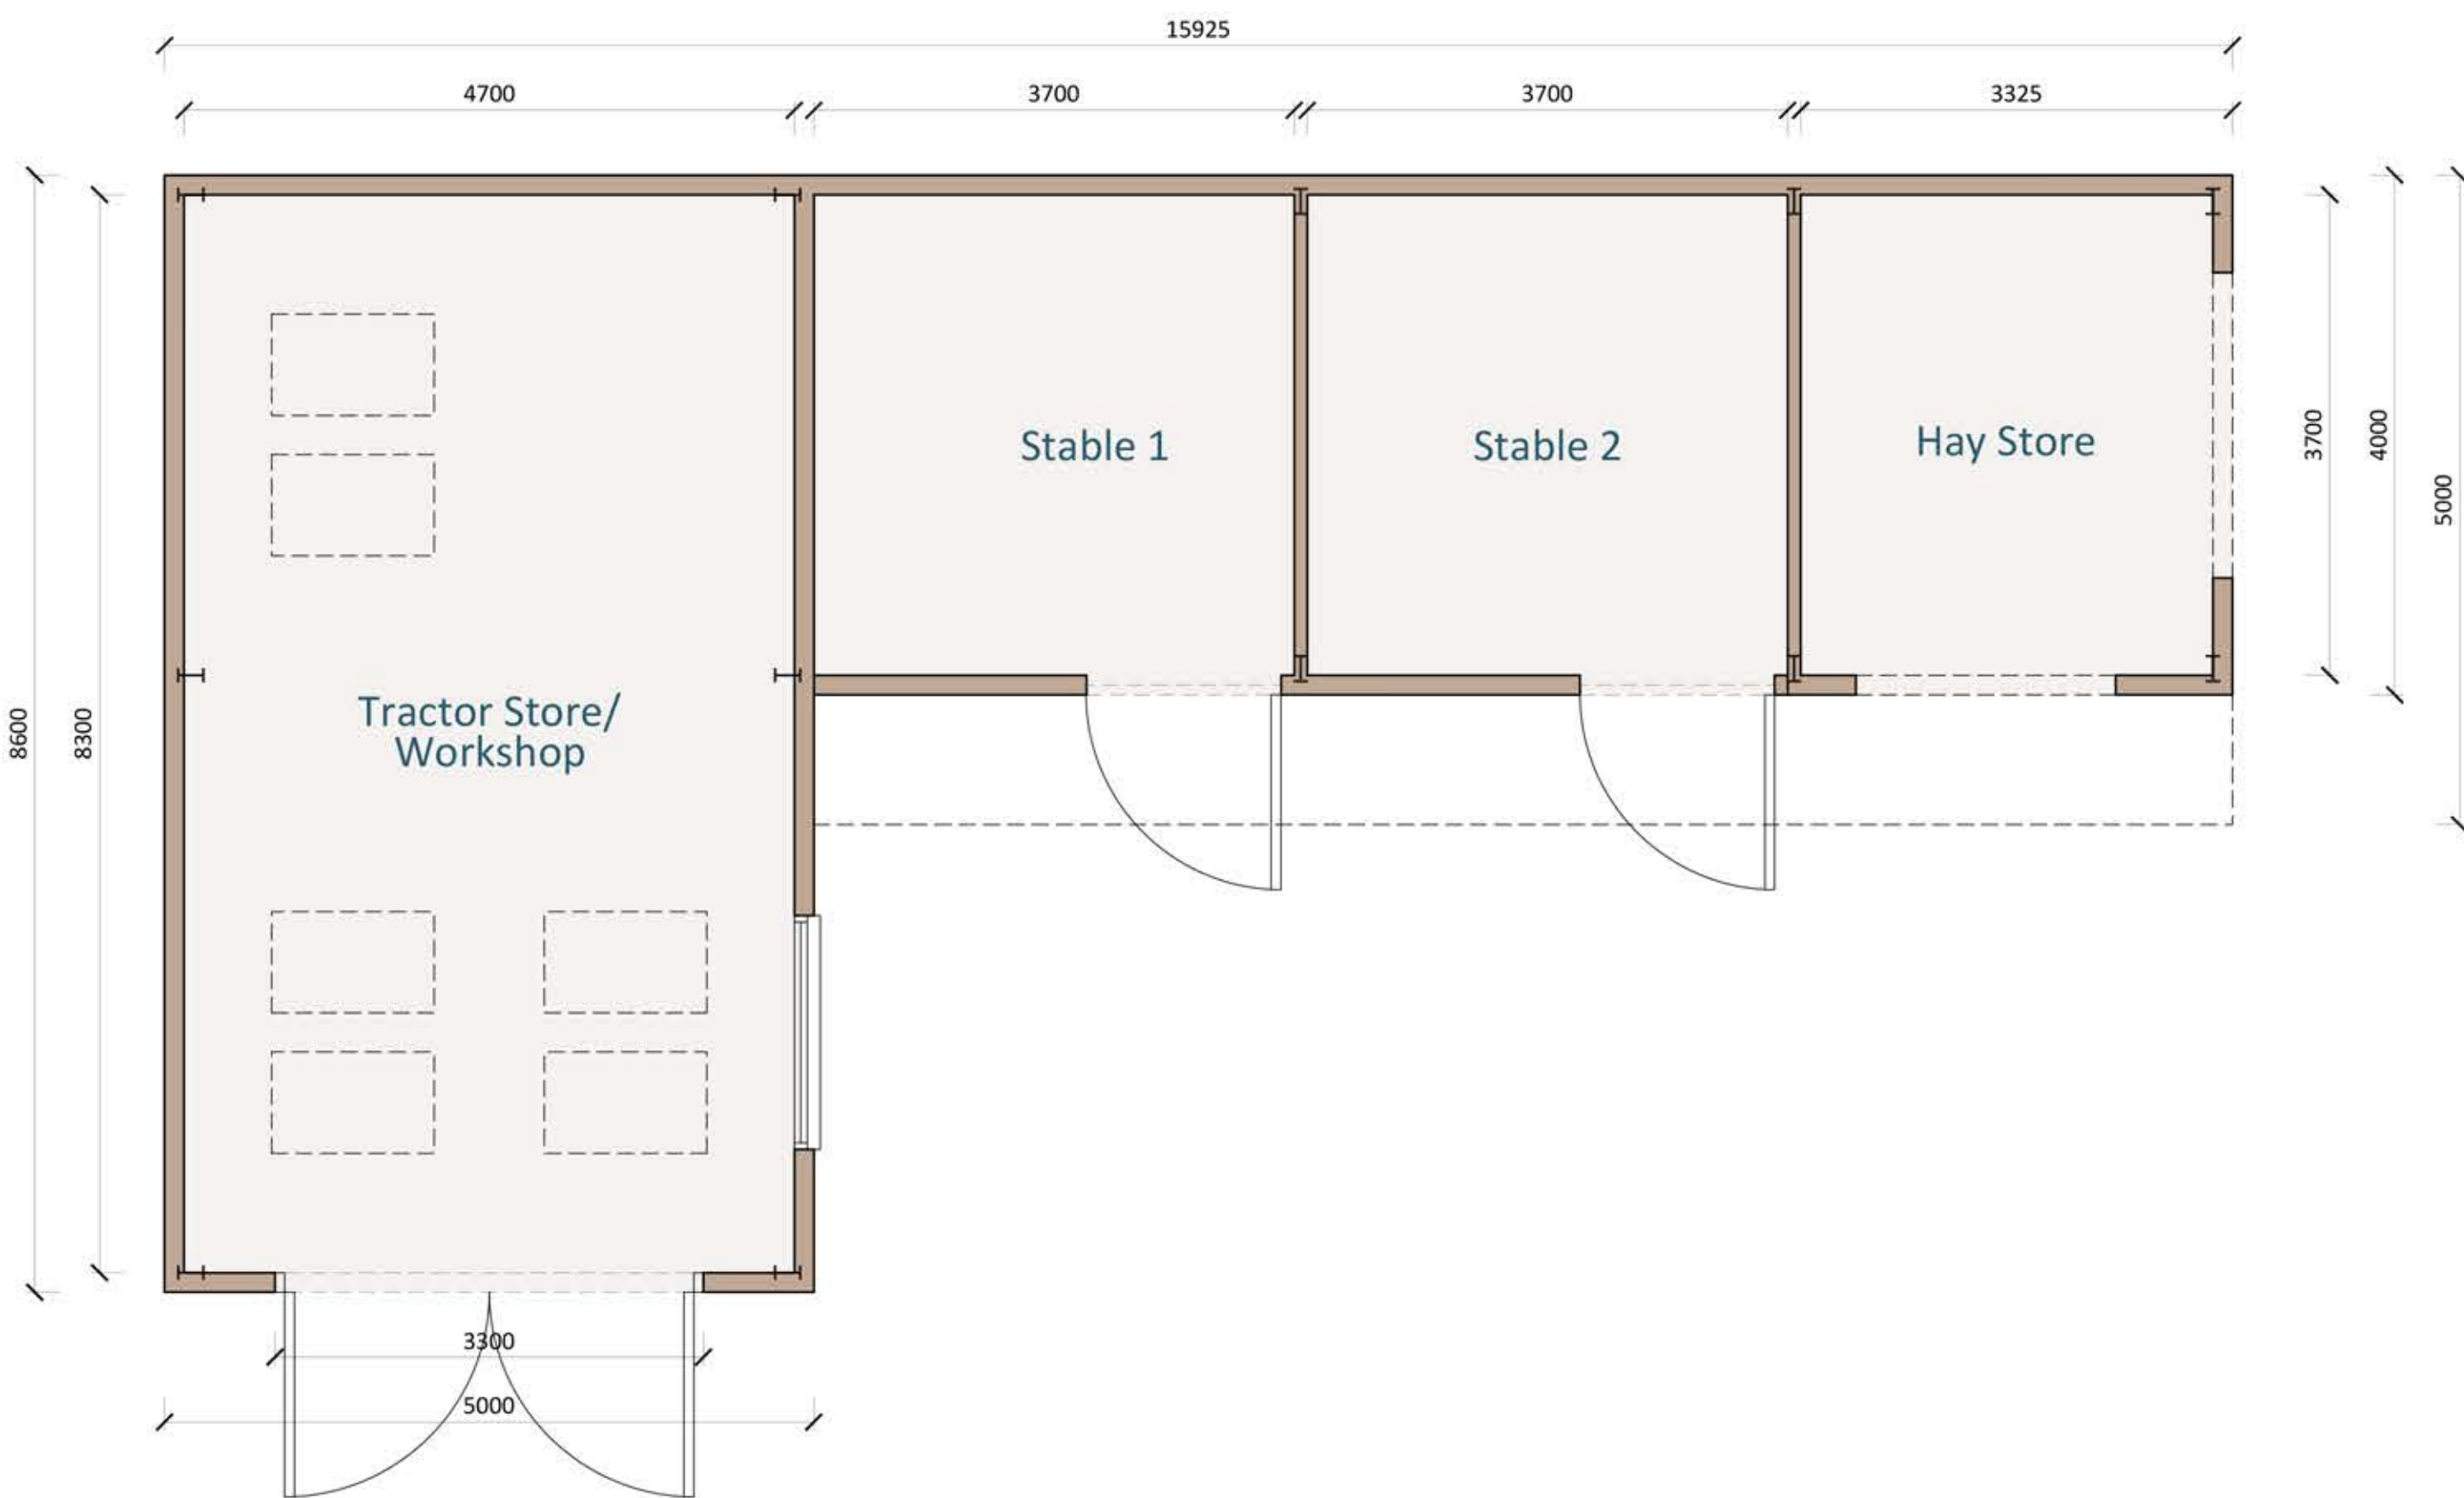

Proposed Ground Floor Plan
Scale 1:50



0 0.5 1 2 5 10

Disclaimer

© This drawing is the copyright of Lawrence & Finley Architects Ltd. and may not be reproduced or used except by written permission.
Figured dimensions to have precedence over scaling.
Please read this drawing in conjunction with the specification.
Check all site dimensions prior to any construction.
Refer any discrepancies found to the Architects.

Revisions

A	Revised In Line With Clients Comments	03/02/2026
B	Revised In Line With Clients Comments	09/02/2026
C	Revised In Line With Clients Comments	12/05/2026

Contact + Location

T 07974 834305
E kristian@lfarchitects.co.uk

Lawrence & Finley Architects Ltd.
5 Henry Dane Way,
Newbold Coleorton,
Leicestershire, LE67 8PP

Details

Client	Mr & Mrs Johnson
Job Title	Lodge Farm, Shenton Lane, Dadlington
Job Type	Existing Residential Dwelling
Drawing Title	Proposed Plan + Elevations
Job Number	362
Drawing Number	PL-03C
Scale	1:50 A1
Status	PLANNING



LAWRENCE | FINLEY
ARCHITECTS