


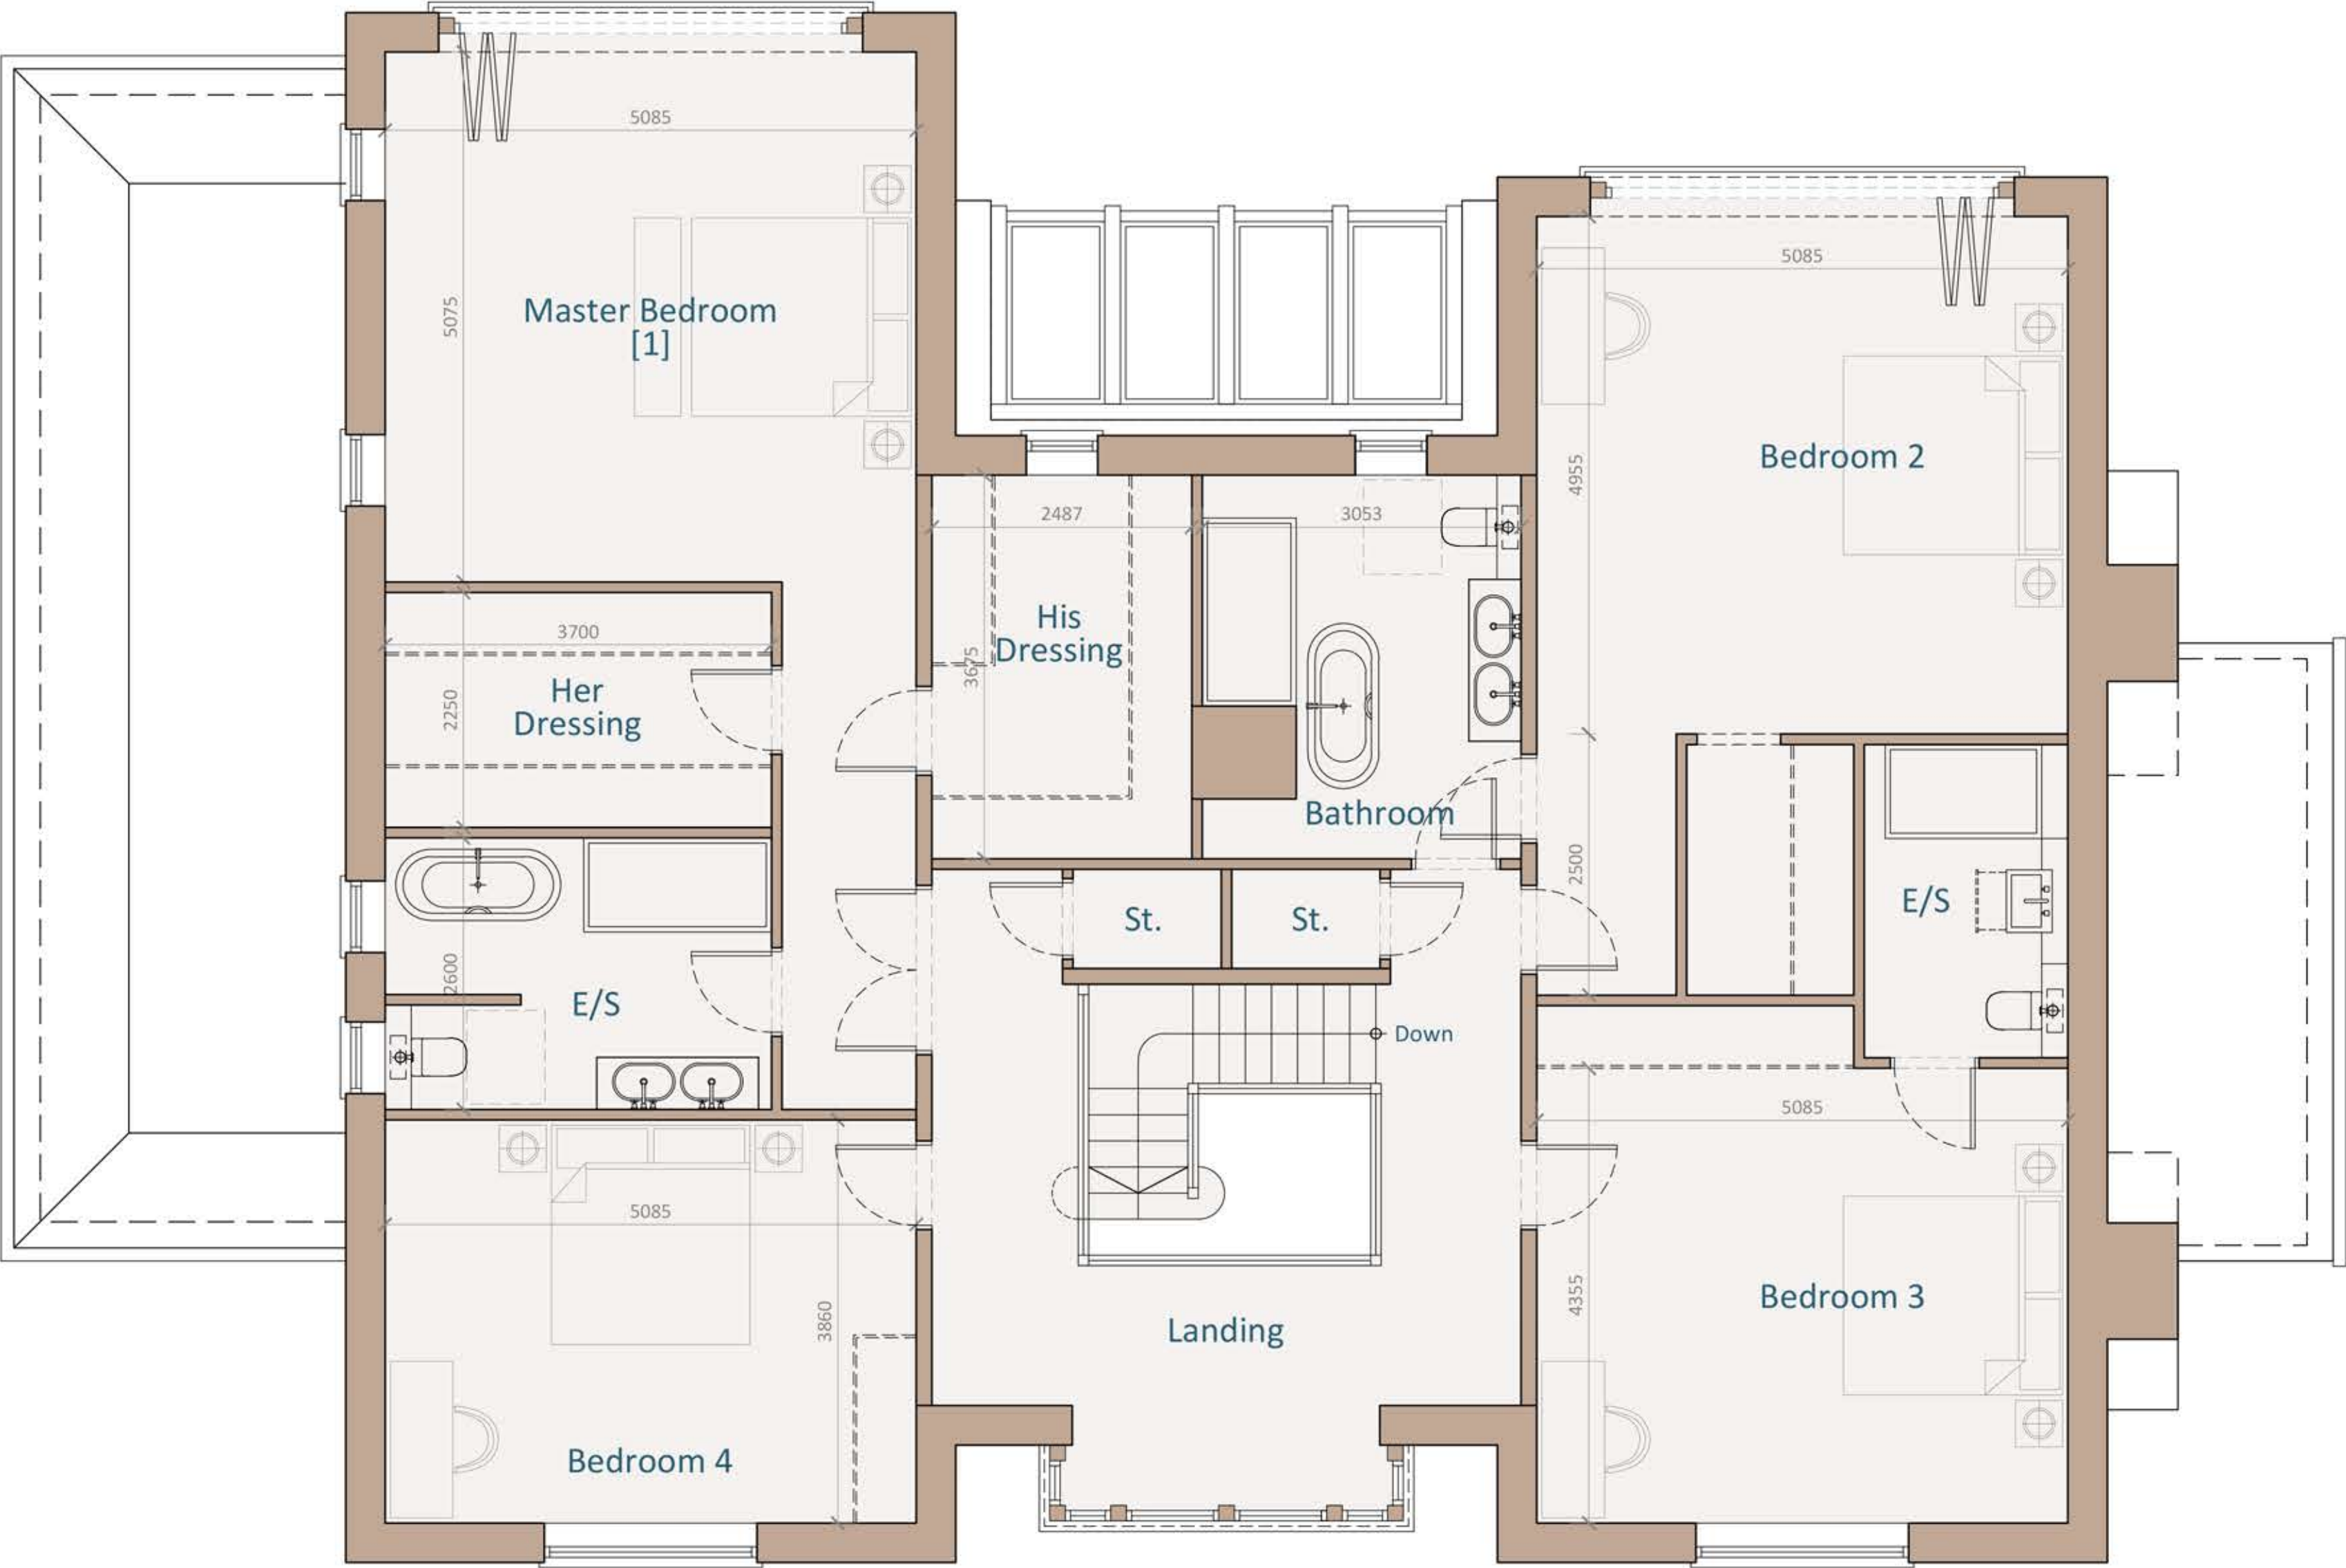

Disclaimer

© This drawing is the copyright of Lawrence & Finley Architects Ltd. and may not be reproduced or used except by written permission.
Figured dimensions to have precedence over scaling.
Please read this drawing in conjunction with the specification.
Check all site dimensions prior to any construction.
Refer any discrepancies found to the Architects.

Revisions

A	Revised In Line With Clients Comments	26/01/2026
B	Revised In Line With Clients Comments	16/02/2026
C	Revised In Line With Clients Comments	03/03/2026
D	Revised In Line With Clients Comments	04/06/2026
E	Revised In Line With Clients Comments	03/08/2026
F	Revised In Line With Clients Comments	13/08/2026

Contact + Location

T 07974 834305
E kristian@lfarchitects.co.uk

Lawrence & Finley Architects Ltd.
5 Henry Dane Way,
Newbold Coleorton,
Leicestershire, LE67 8PP

Details

Client	Mr & Mrs Shorrock
Job Title	17 Ormes Lane, Ratcliffe Culey
Job Type	New Residential Development
Drawing Title	Proposed First Floor Plan
Job Number	361
Drawing Number	PL-21F
Scale	1:50 A1
Status	PLANNING

