


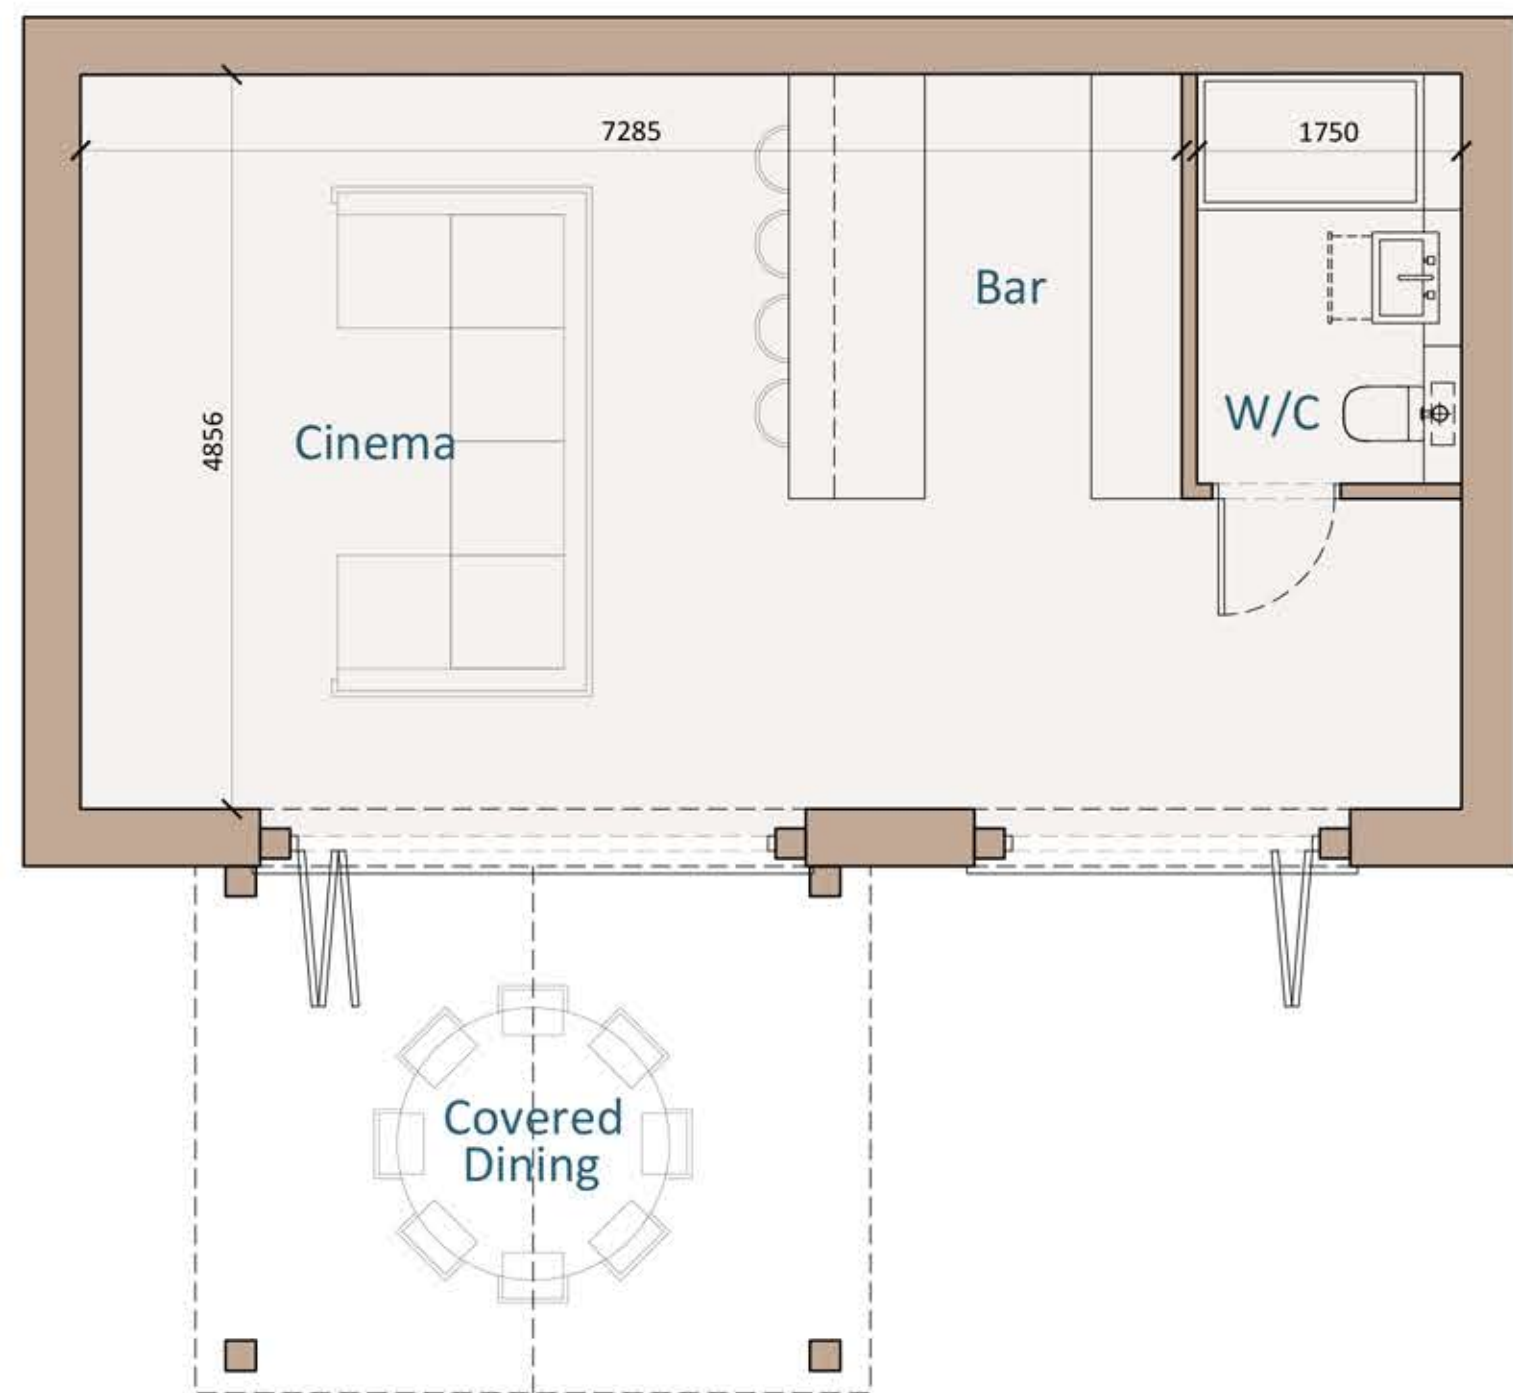

Proposed Ground Floor Plan
Scale 1:50



Proposed Rear Elevation
Scale 1:50



Proposed Side Elevation
Scale 1:50



Proposed Side Elevation
Scale 1:50



Proposed Front Elevation
Scale 1:50



0 0.5 1 2 5 10

Disclaimer

© This drawing is the copyright of Lawrence & Finley Architects Ltd. and may not be reproduced or used except by written permission.
Figured dimensions to have precedence over scaling.
Please read this drawing in conjunction with the specification.
Check all site dimensions prior to any construction.
Refer any discrepancies found to the Architects.

Revisions

A	Revised In Line With Clients Comments	03/03/2026
B	Revised In Line With Clients Comments	04/06/2026
C	Revised In Line With Clients Comments	13/08/2026

Contact + Location

T 07974 834305
E kristian@lfarchitects.co.uk

Lawrence & Finley Architects Ltd.
5 Henry Dane Way,
Newbold Coleorton,
Leicestershire, LE67 8PP

Details

Client	Mr & Mrs Shorrock
Job Title	17 Ormes Lane, Ratcliffe Culey
Job Type	New Residential Development
Drawing Title	Proposed Outbuilding
Job Number	361
Drawing Number	PL-26C
Scale	1:50 A1
Status	PLANNING



LAWRENCE | FINLEY
ARCHITECTS