
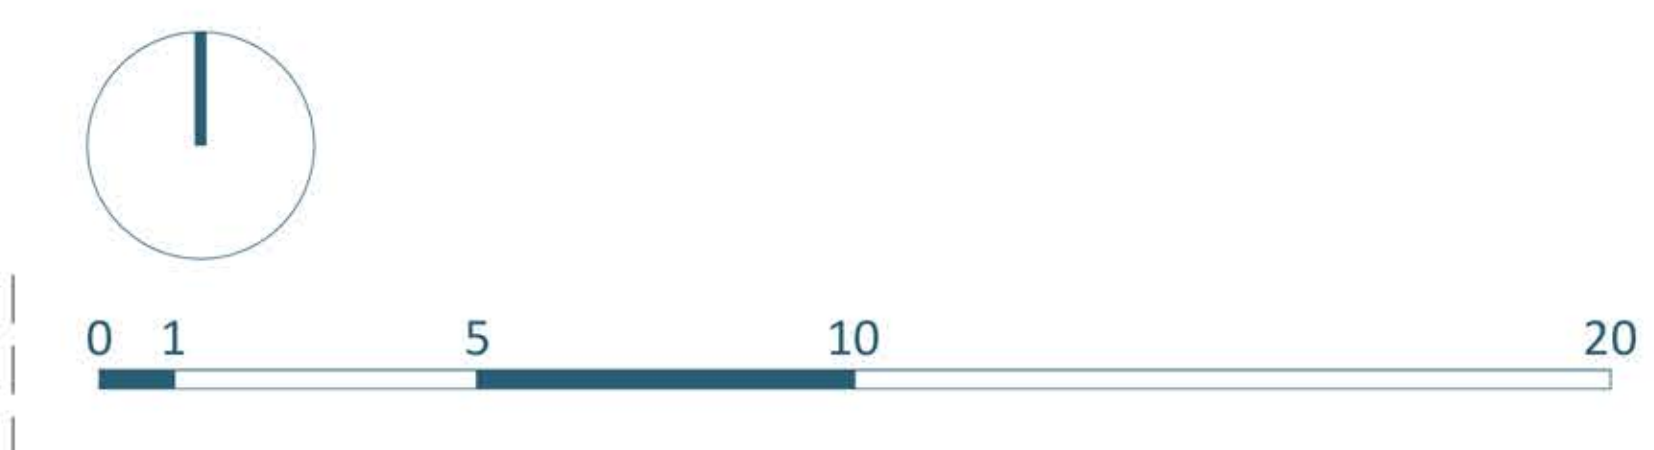


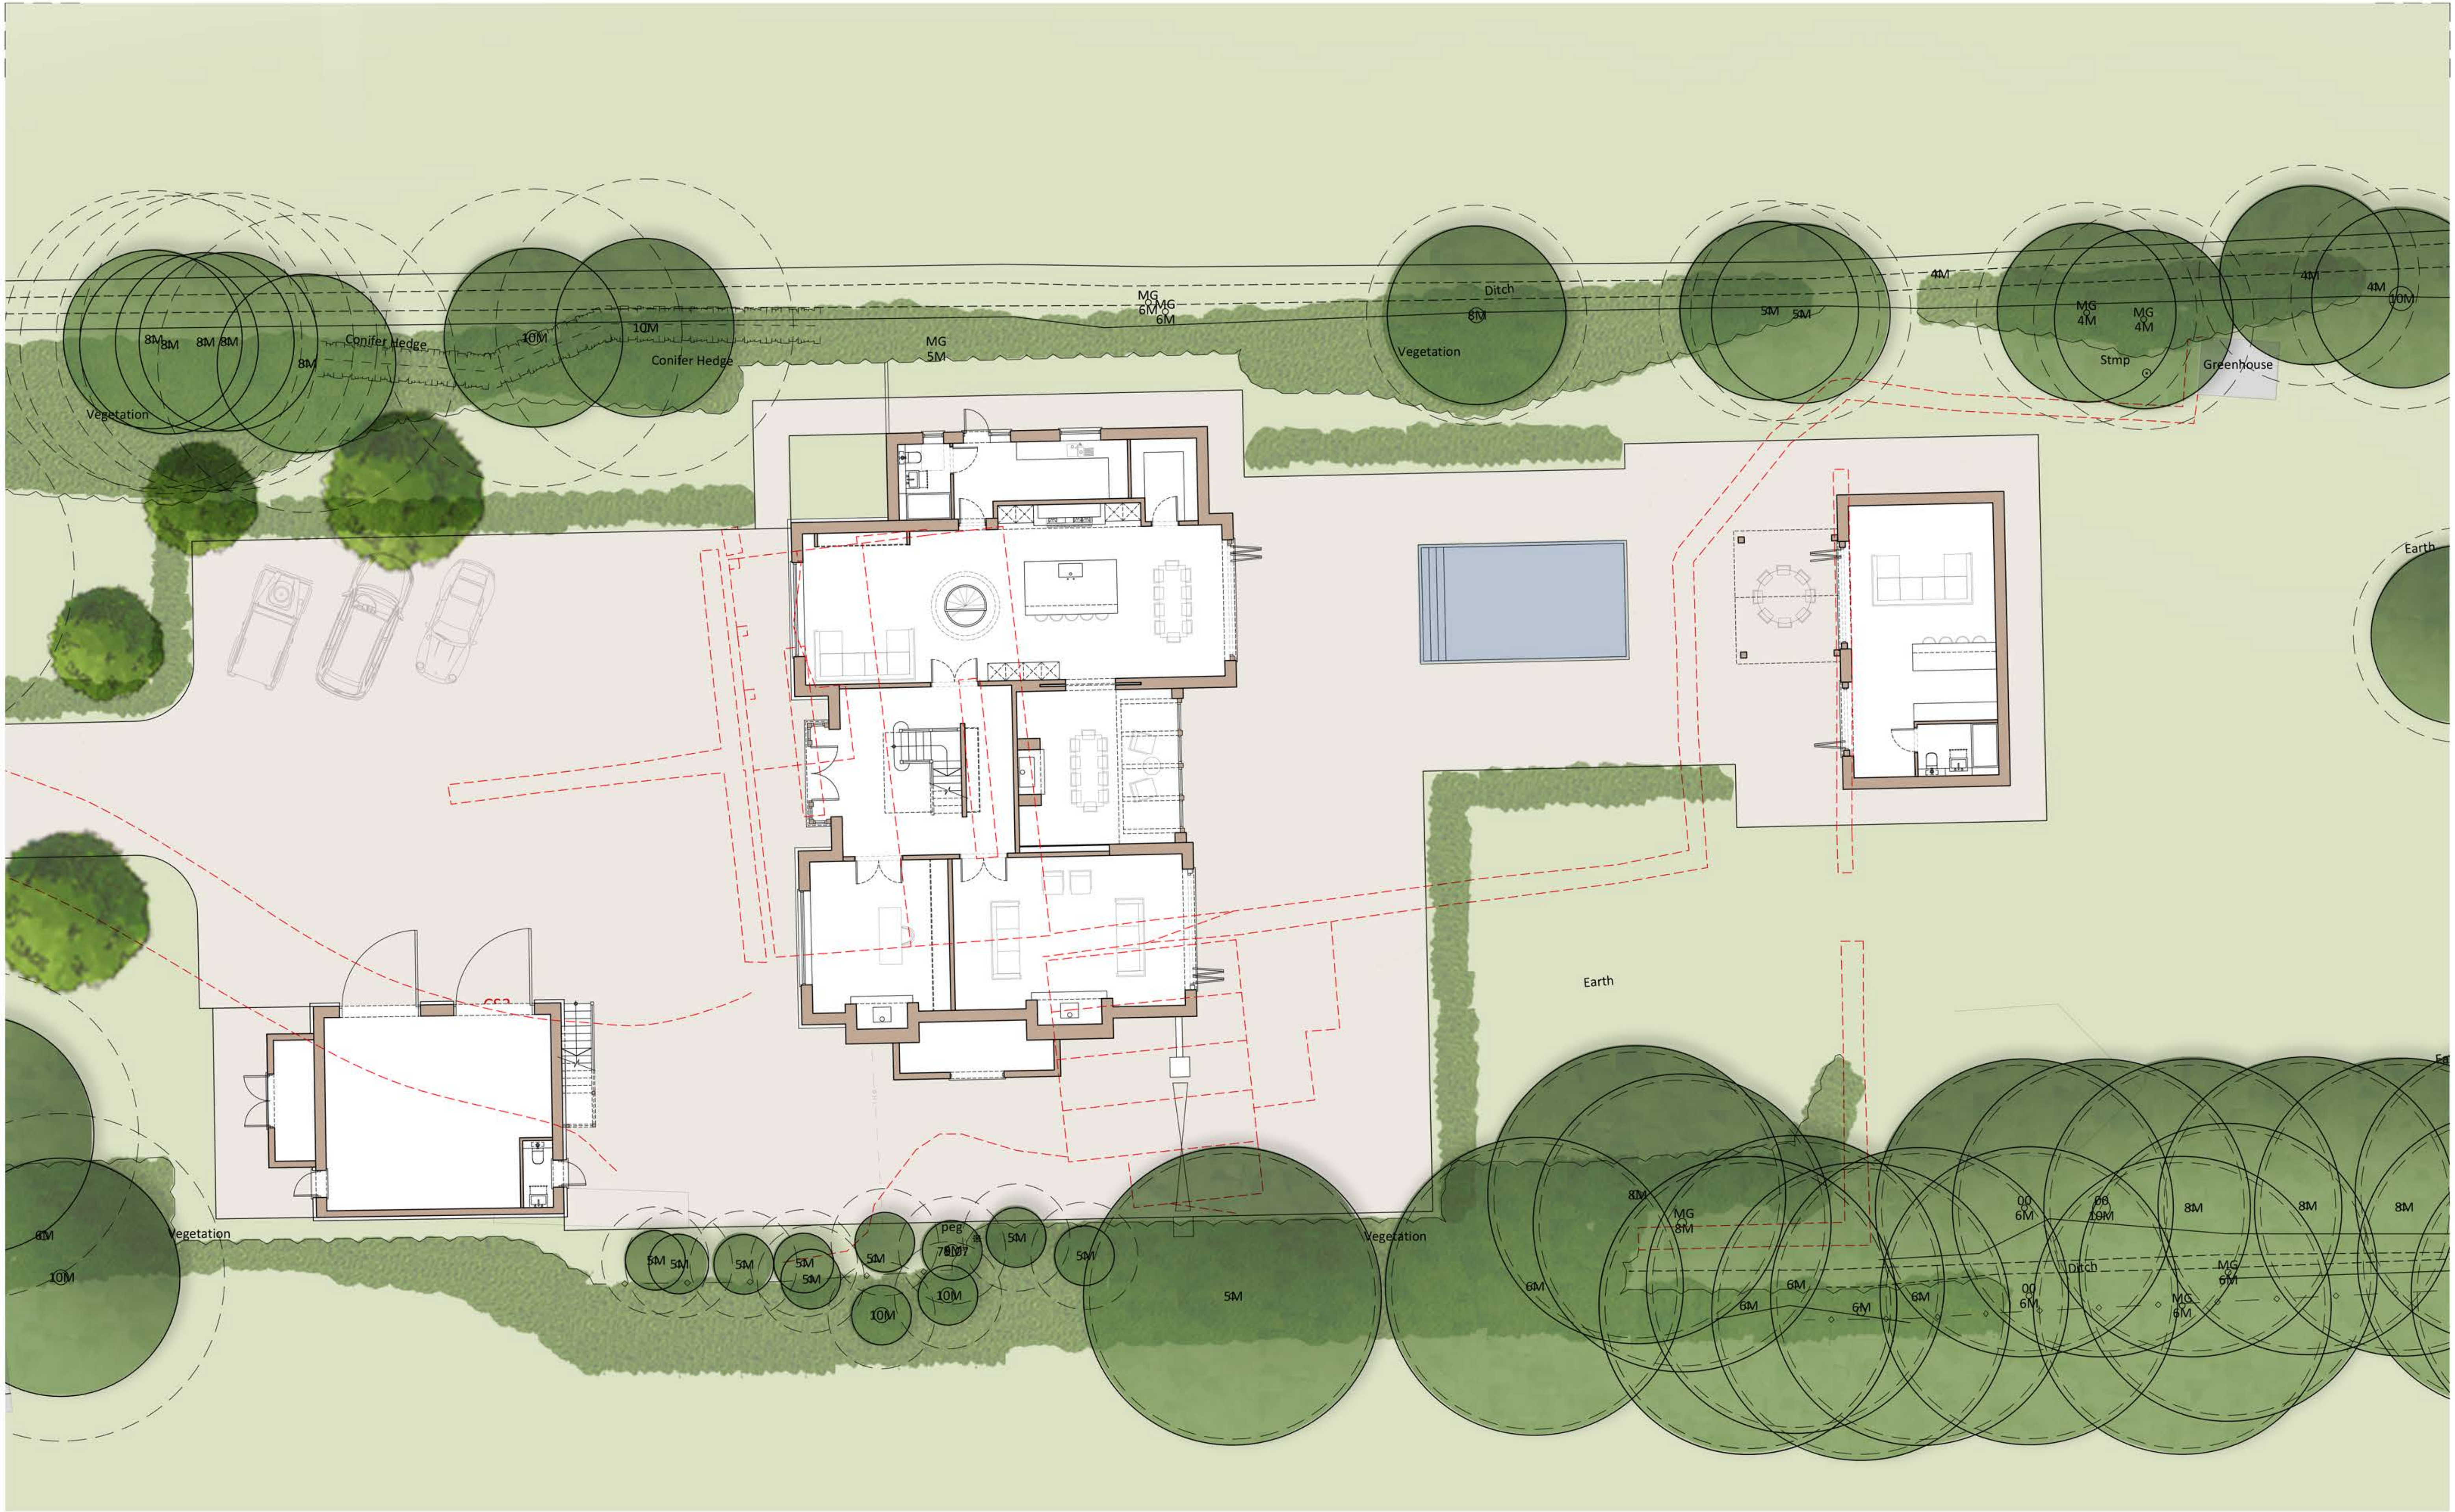

#### Disclaimer

© This drawing is the copyright of Lawrence & Finley Architects Ltd. and may not be reproduced or used except by written permission.  
Figured dimensions to have precedence over scaling.  
Please read this drawing in conjunction with the specification.  
Check all site dimensions prior to any construction.  
Refer any discrepancies found to the Architects.

#### Revisions

|   |                                       |            |
|---|---------------------------------------|------------|
| A | Revised In Line With Clients Comments | 26/01/2026 |
| B | Revised In Line With Clients Comments | 16/02/2026 |
| C | Revised In Line With Clients Comments | 03/03/2026 |
| D | Revised In Line With Clients Comments | 04/06/2026 |
| E | Revised In Line With Clients Comments | 03/08/2026 |
| F | Revised In Line With Clients Comments | 13/08/2026 |

#### Contact + Location

T 07974 834305  
E kristian@lfarchitects.co.uk

Lawrence & Finley Architects Ltd.  
5 Henry Dane Way,  
Newbold Coleorton,  
Leicestershire, LE67 8PP

#### Details

Client  
Job Title  
Job Type  
Drawing Title

Job Number  
Drawing Number  
Scale  
Status

Mr & Mrs Shorrock  
17 Ormes Lane, Ratcliffe Culey  
New Residential Development  
Proposed Site Floor Plan

361  
PL-11F  
1:100 A1  
PLANNING



LAWRENCE | FINLEY  
ARCHITECTS