




CS1	432782.107	299505.111	78.292
CS3	432833.261	299504.562	78.967
CS4	432749.369	299511.219	77.378

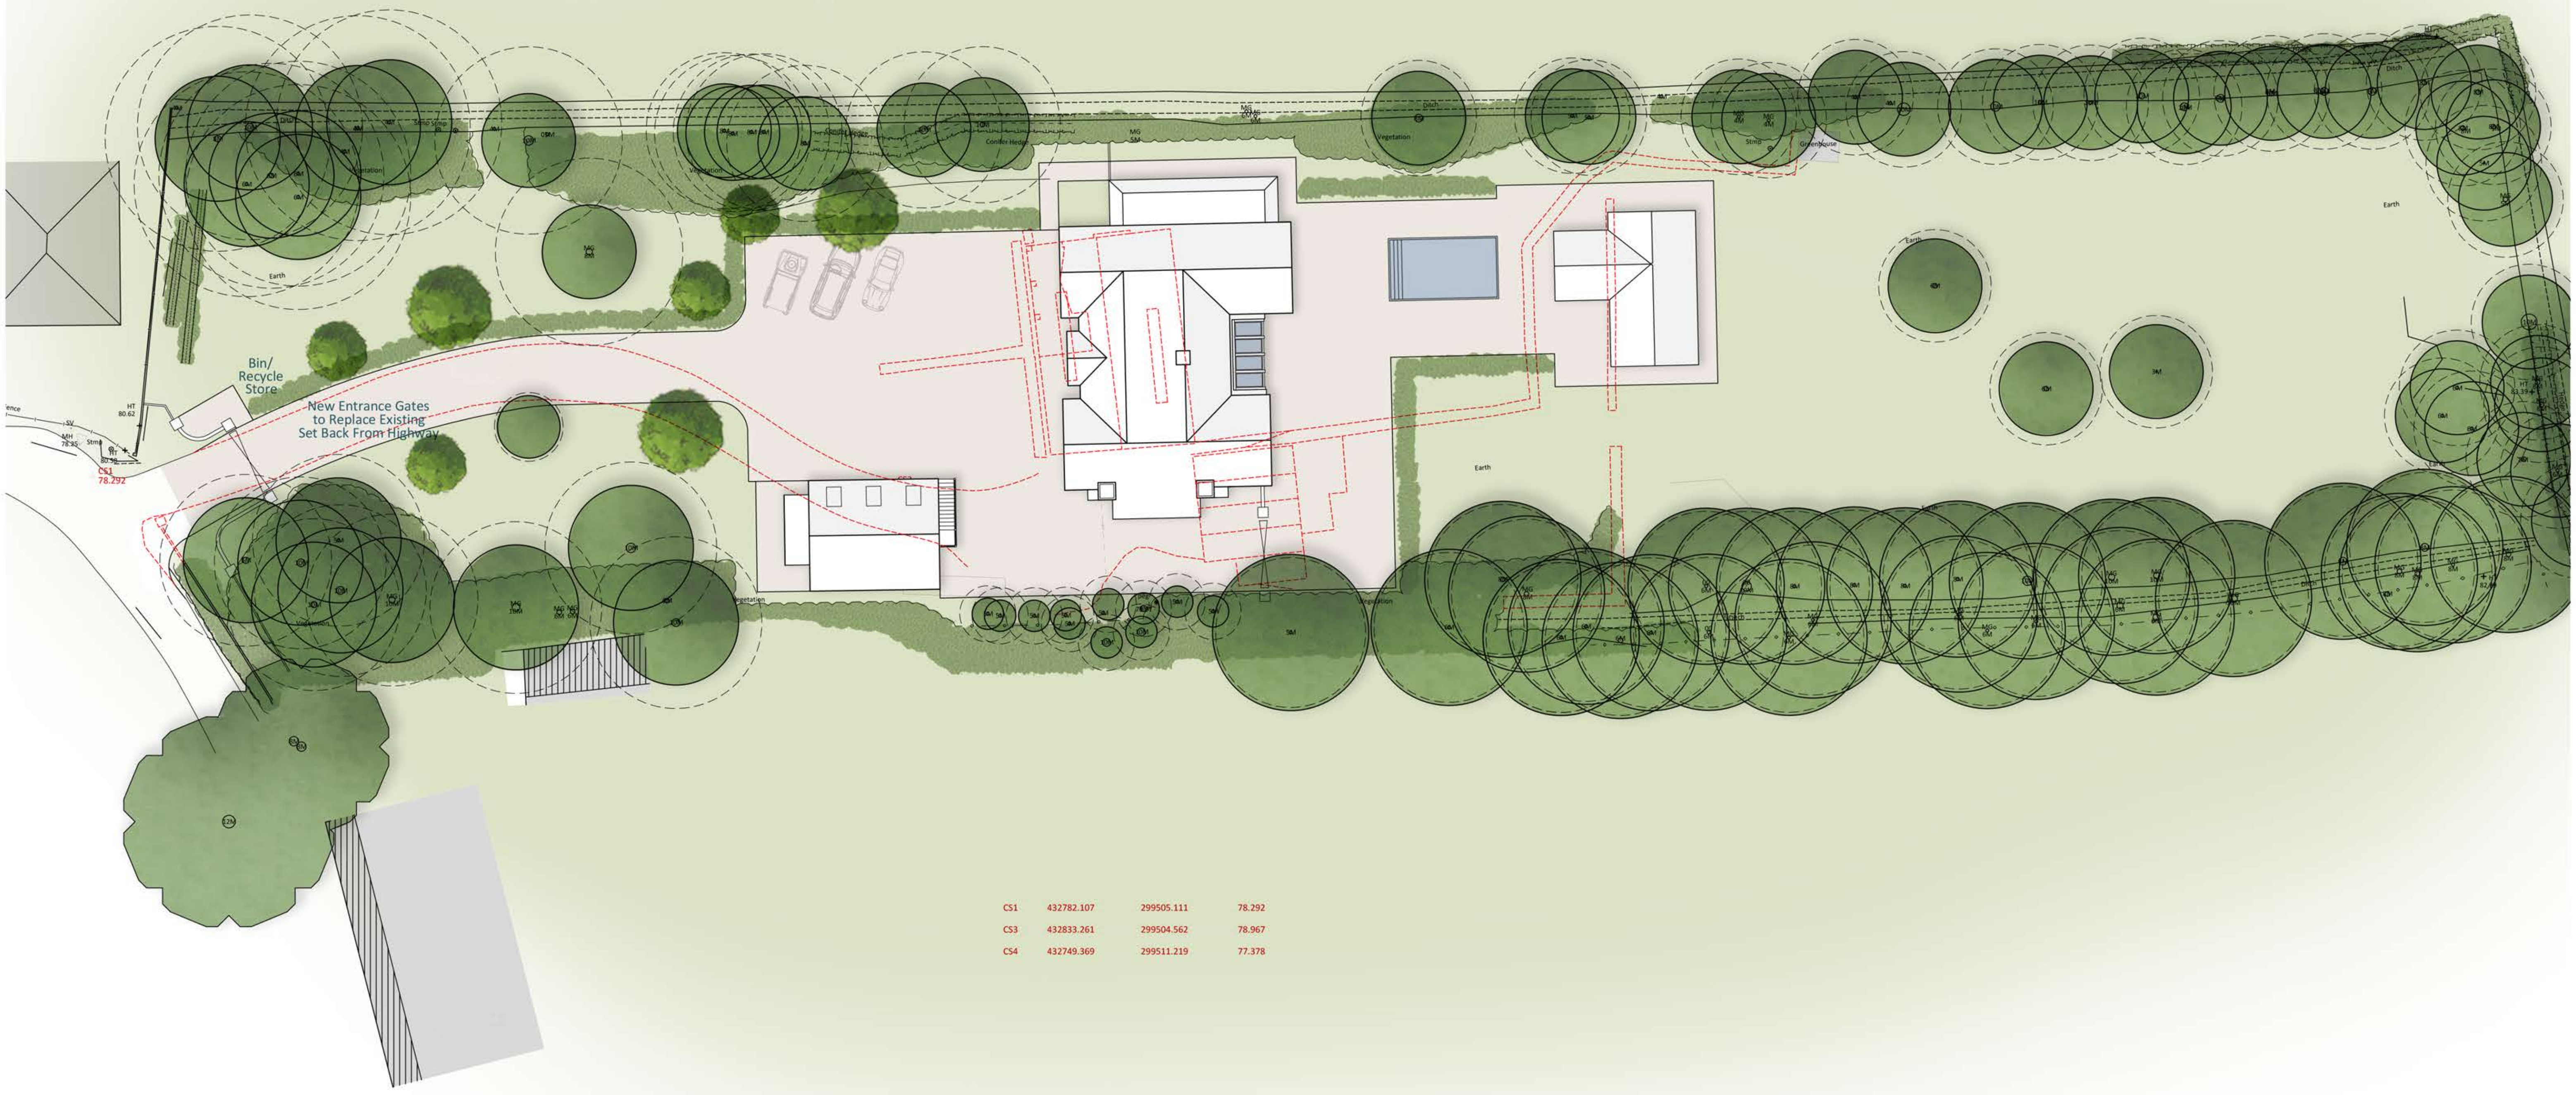

Disclaimer

© This drawing is the copyright of Lawrence & Finley Architects Ltd. and may not be reproduced or used except by written permission.
Figured dimensions to have precedence over scaling.
Please read this drawing in conjunction with the specification.
Check all site dimensions prior to any construction.
Refer any discrepancies found to the Architects.

Revisions

A	Revised In Line With Clients Comments	26/01/2026
B	Revised In Line With Clients Comments	16/02/2026
C	Revised In Line With Clients Comments	03/03/2026
D	Revised In Line With Clients Comments	04/06/2026
E	Revised In Line With Clients Comments	03/08/2026
F	Revised In Line With Clients Comments	13/08/2026

Contact + Location

T 07974 834305
E kristian@lfarchitects.co.uk

Lawrence & Finley Architects Ltd.
5 Henry Dane Way,
Newbold Coleorton,
Leicestershire, LE67 8PP

Details

Client	Mr & Mrs Shorrock
Job Title	17 Ormes Lane, Ratcliffe Culey
Job Type	New Residential Development
Drawing Title	Proposed Site Plan
Job Number	361
Drawing Number	PL-10F
Scale	1:200 A1
Status	PLANNING



LAWRENCE | FINLEY
ARCHITECTS