



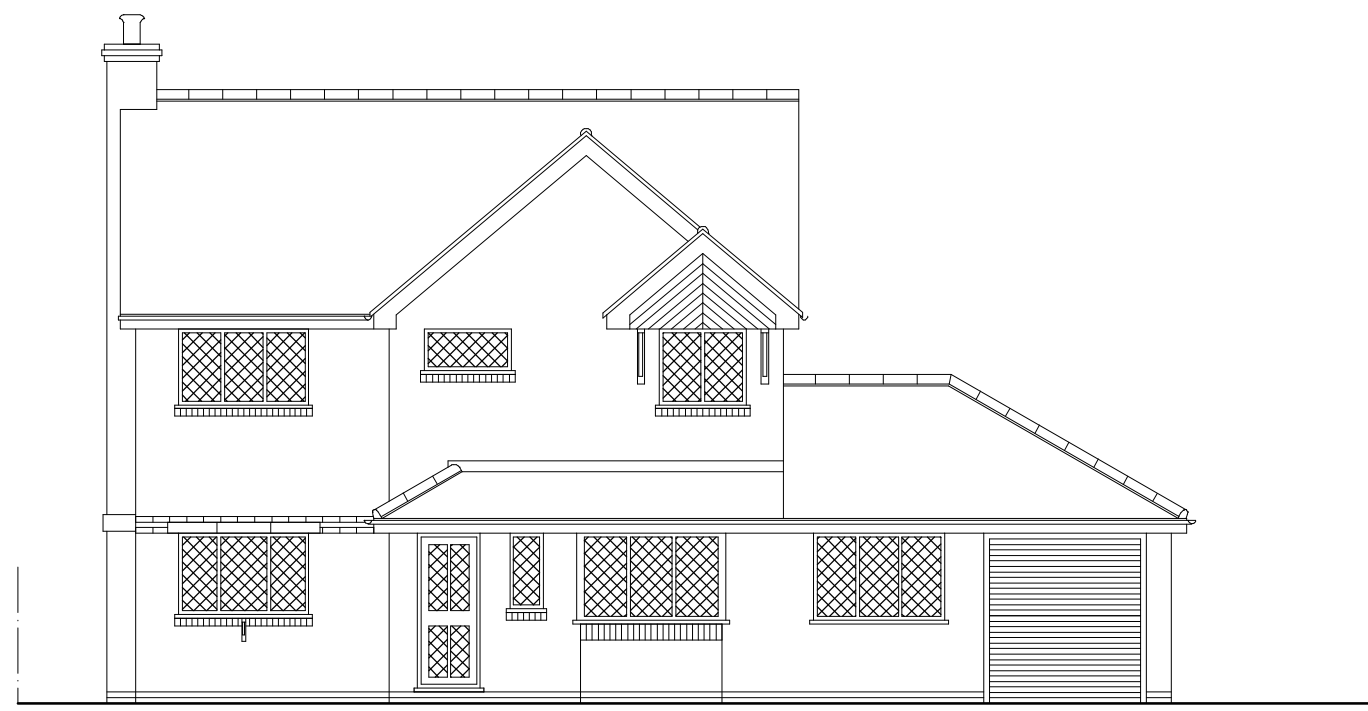


Existing Front Elevation



Existing Rear Elevation

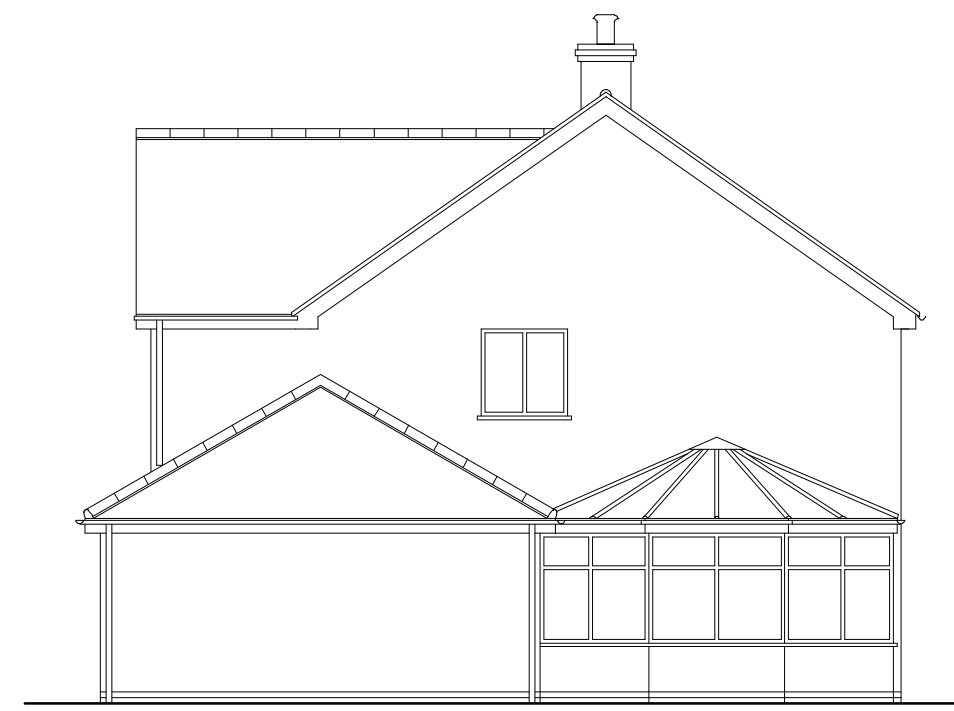


Existing Elevation To No 5

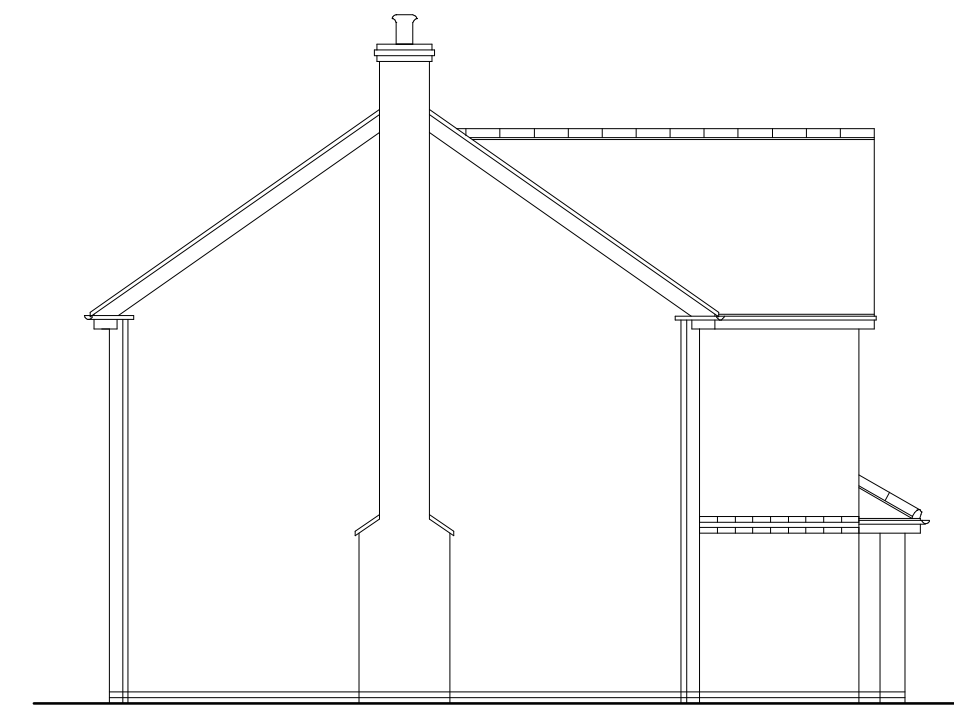

Existing Elevation To No 3




Proposed Front Elevation

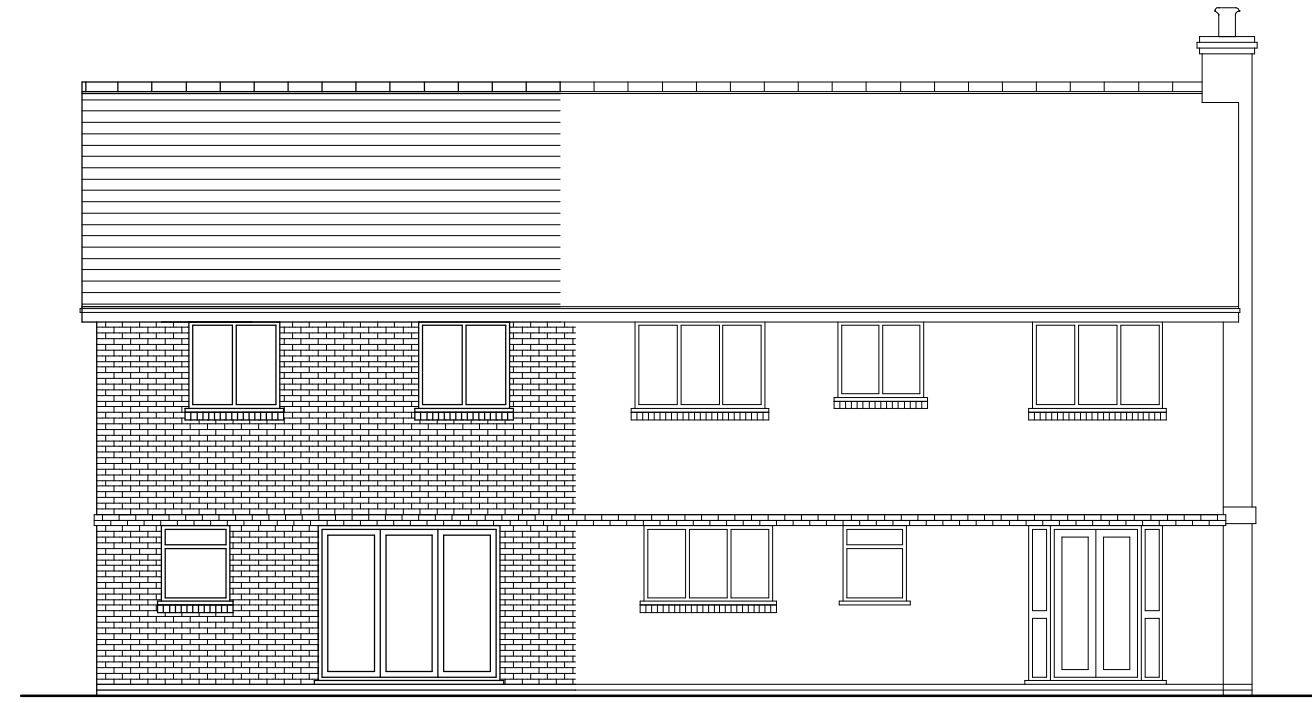


Proposed Rear Elevation




Proposed Elevation To No 5

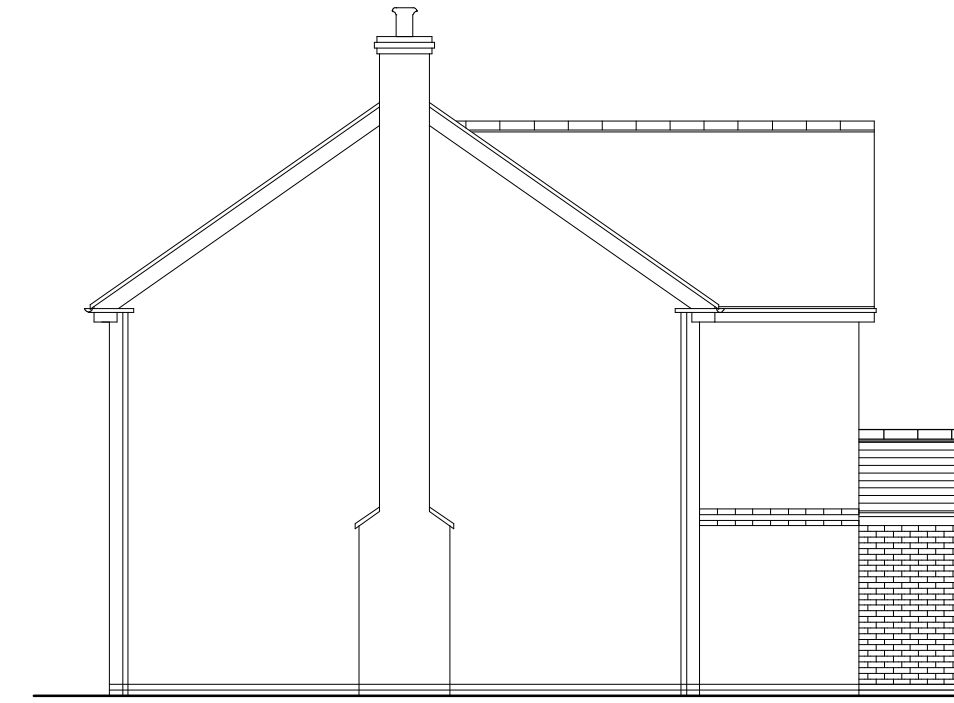


Proposed Elevation To No 3

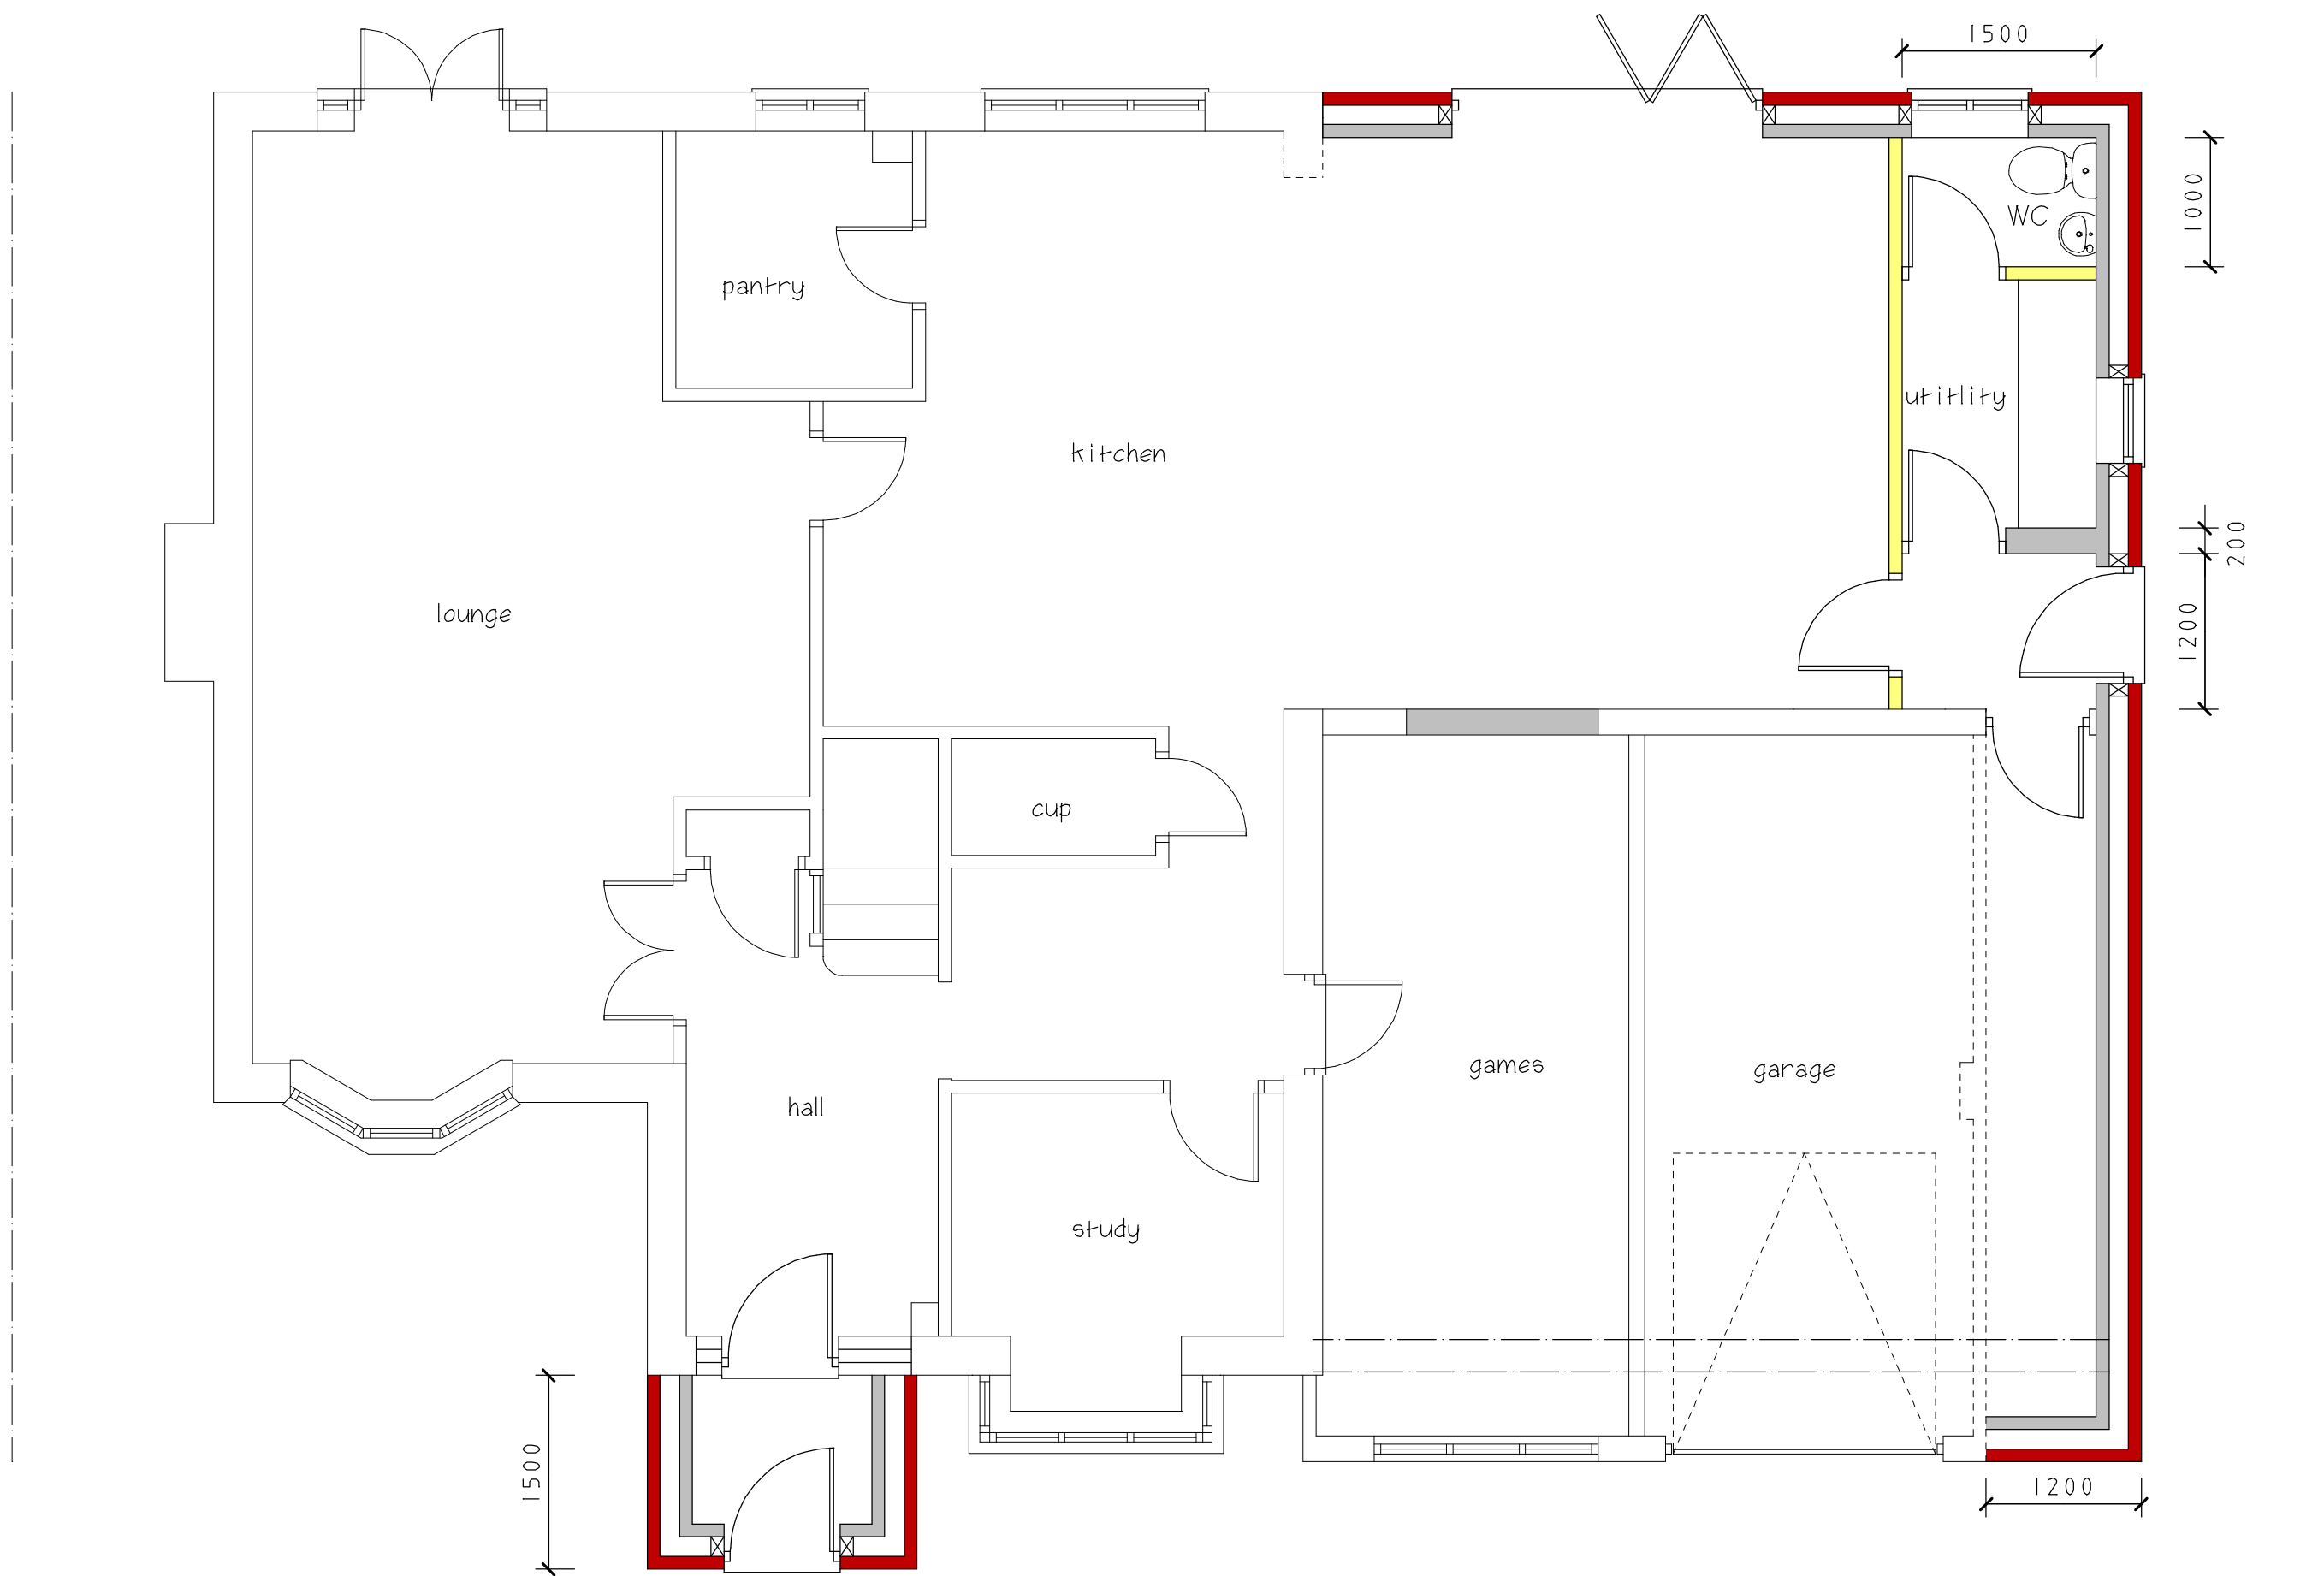

Proposed Ground Floor Plan

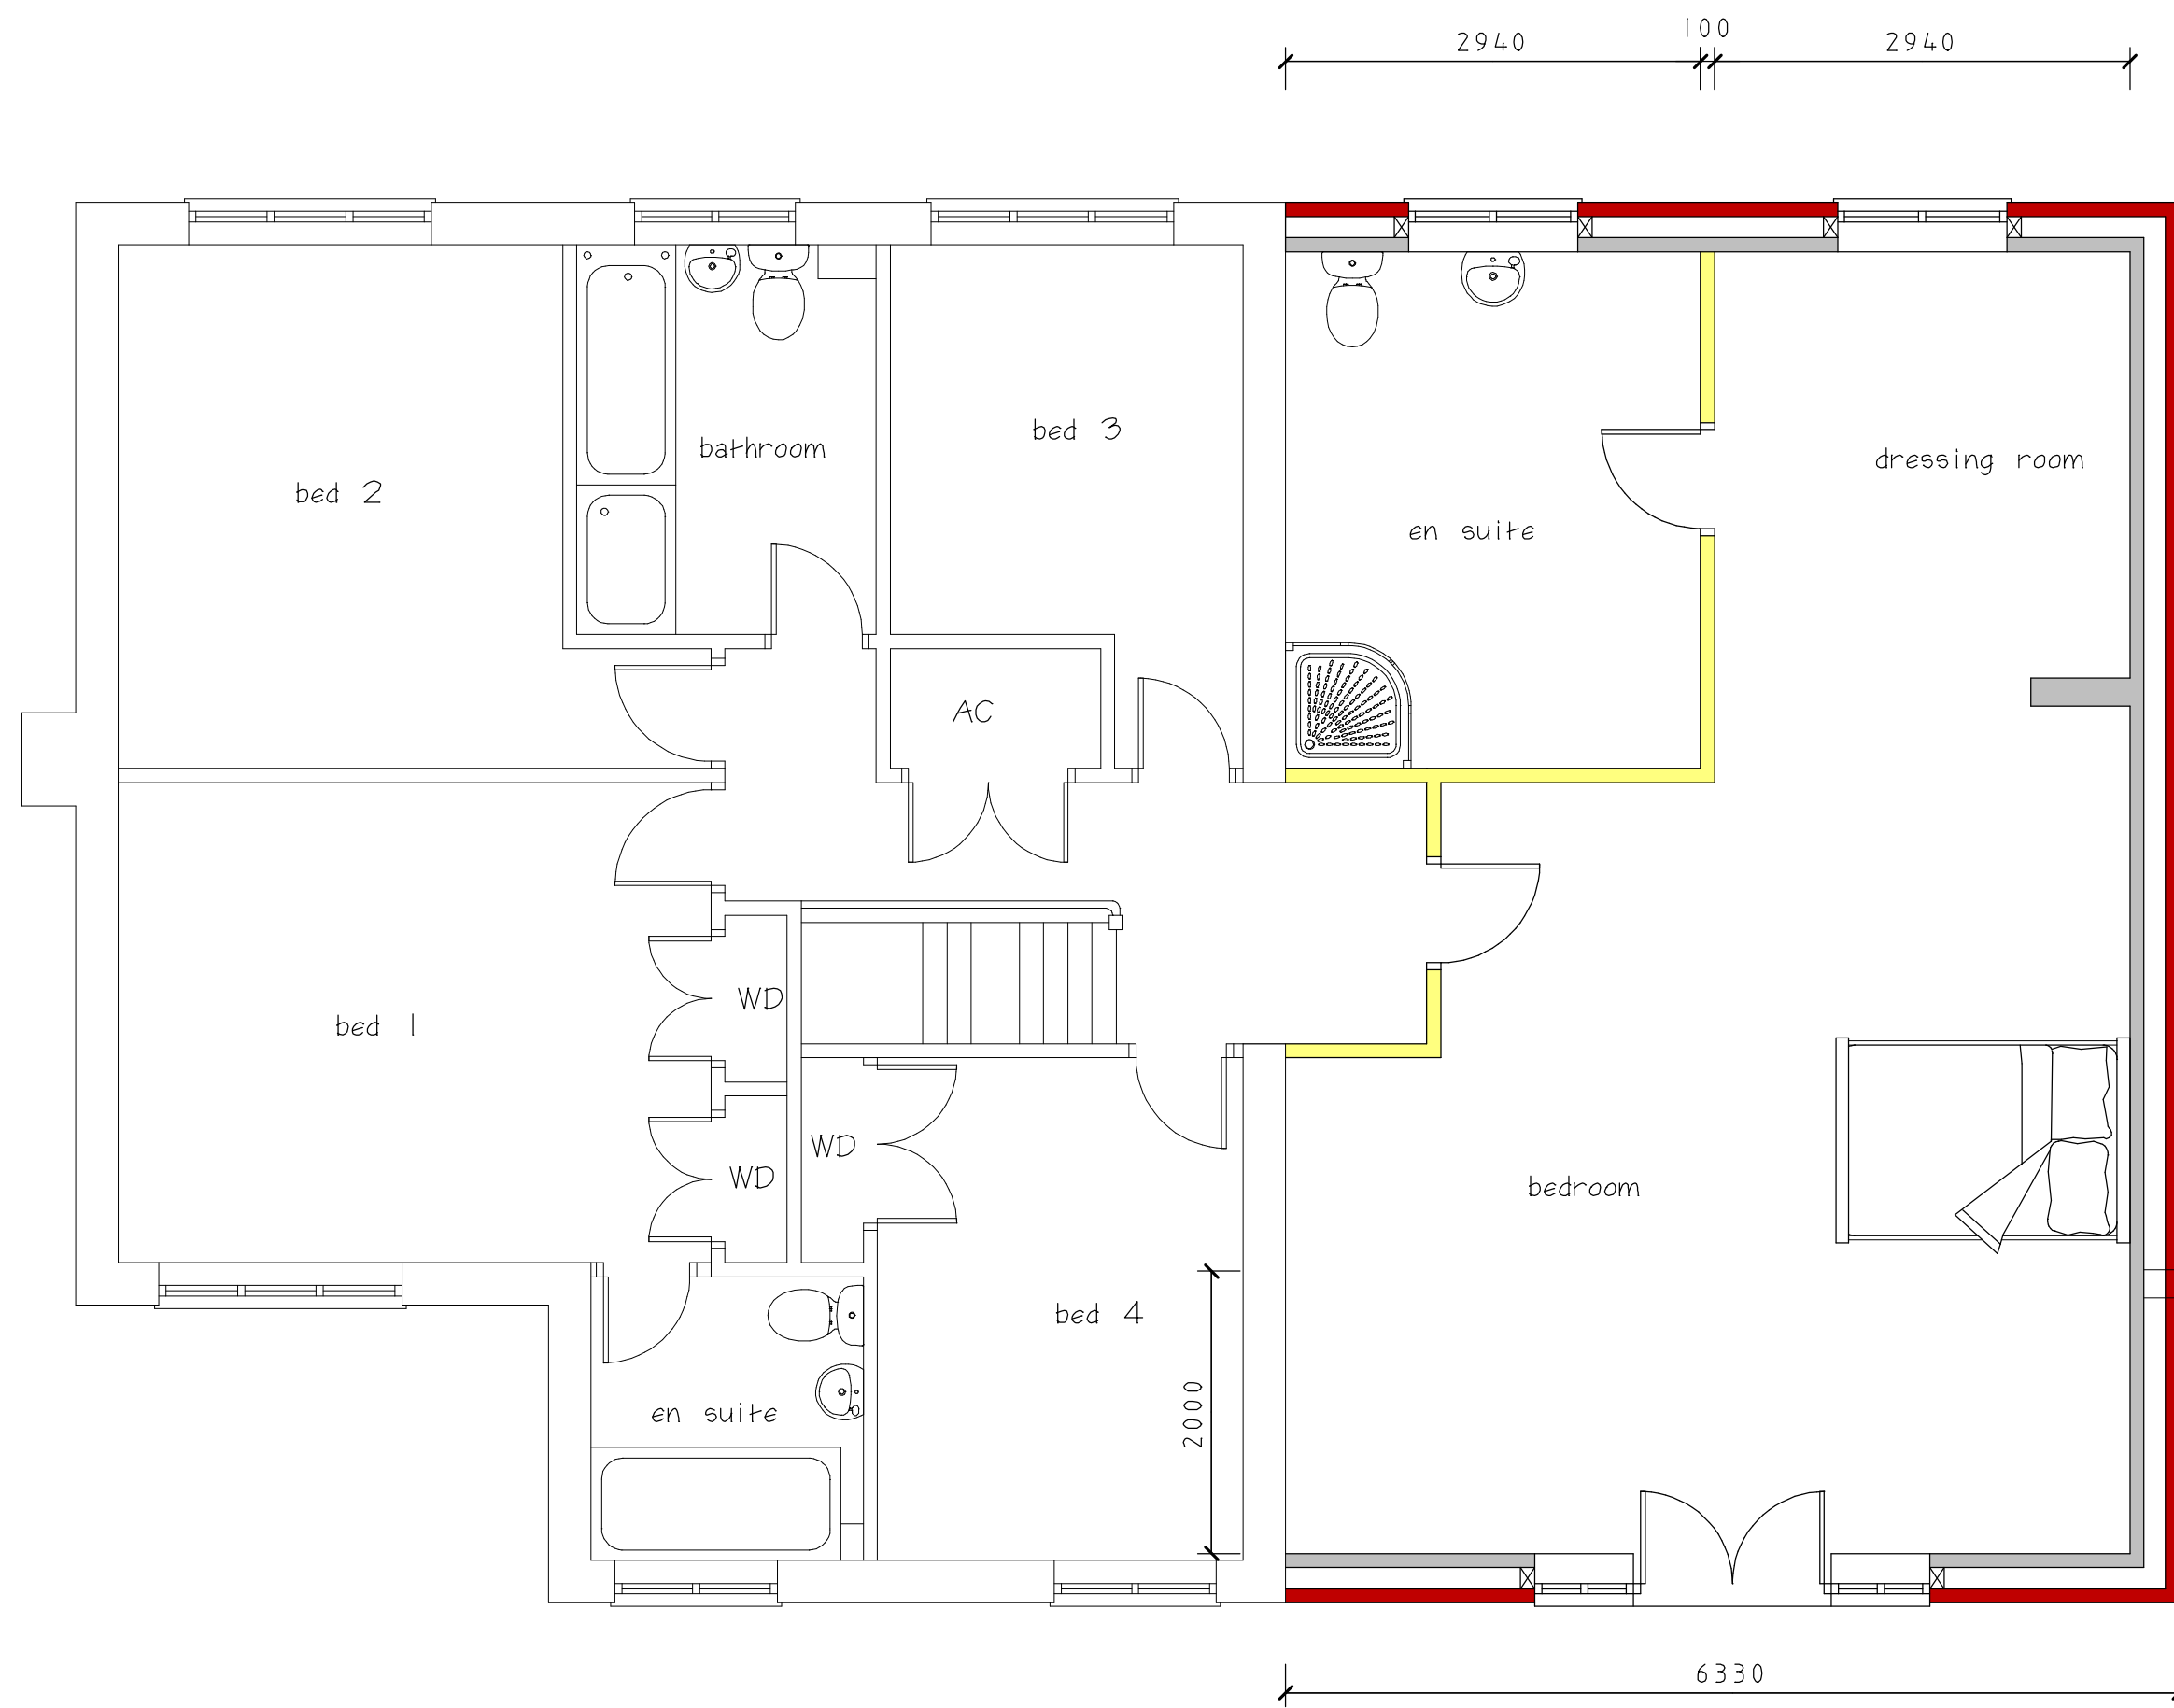

Proposed First Floor Plan

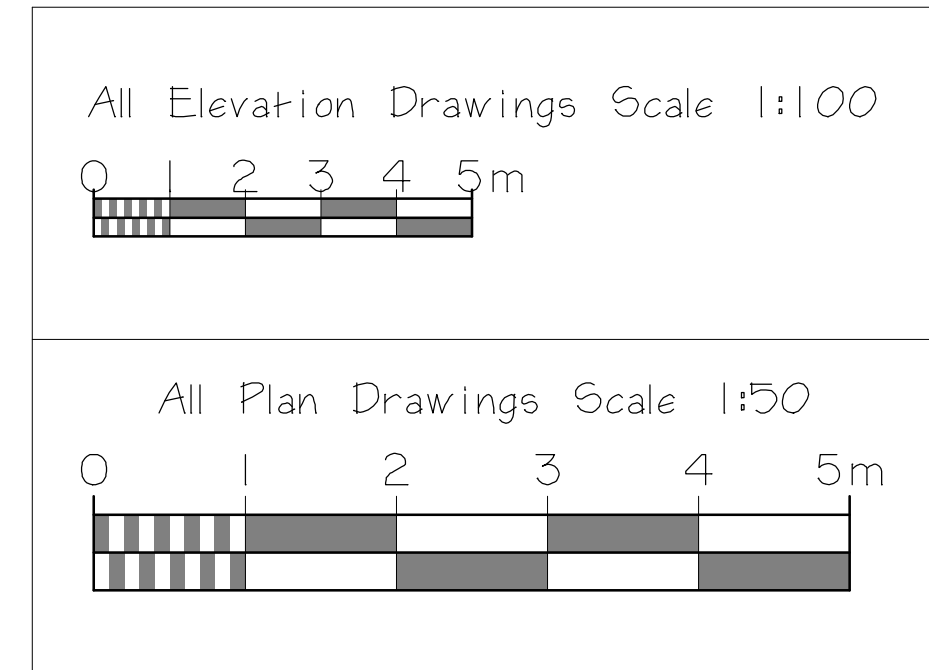

Scale Bars

CLIENT		Chris Bedford	
JOB TITLE		4 Villia Close Burbage Hinckley Leicester LE10 2EX	
DRAWING TITLE			
Proposed Extension To The Side Of Detached House			
SCALE	SHEET	DATE	DRAWN BY
1:50 & 1:100	A1	Aug 2026	A Moore
ANDREW MOORE ARCHITECTURAL SERVICES Tel: 07973397765 Email: andrewmoore@workmail.com			
DRG NO		SHEET NO	
1737		2	