



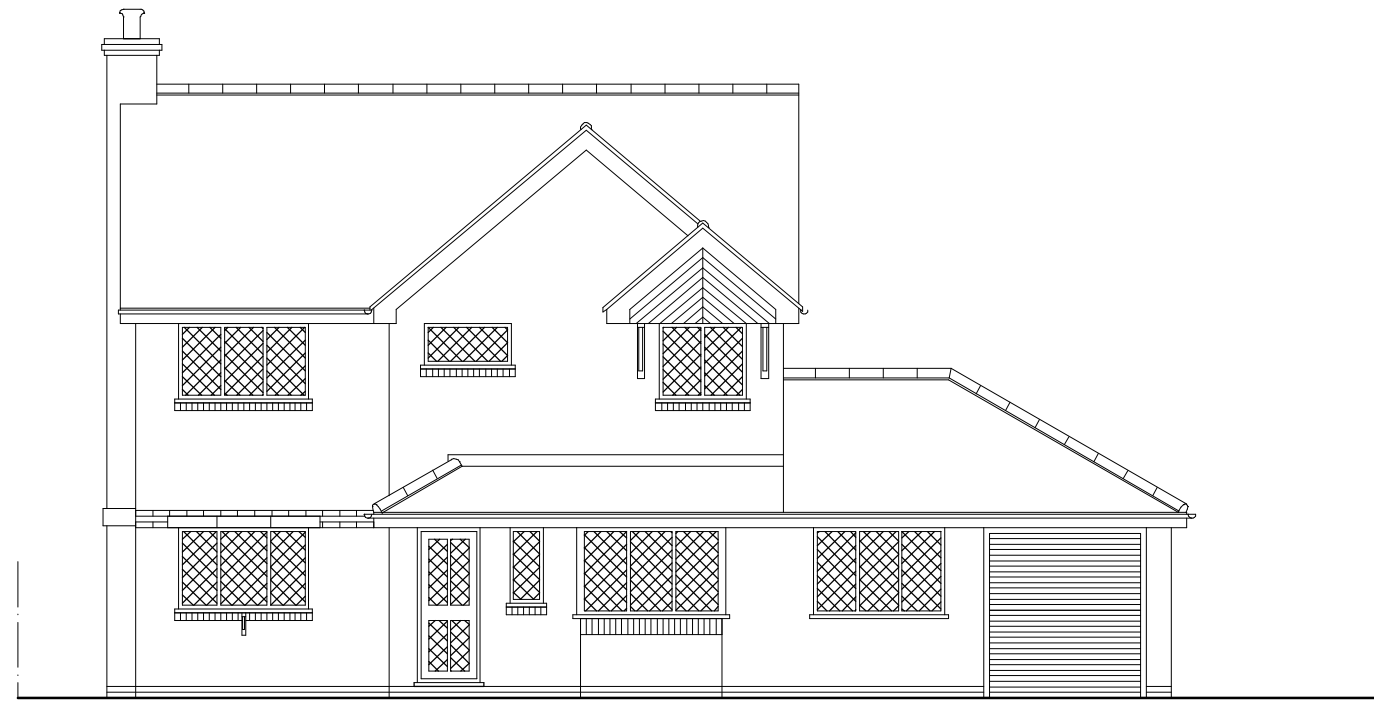


Exiting Front Elevation



Existing Rear Elevation

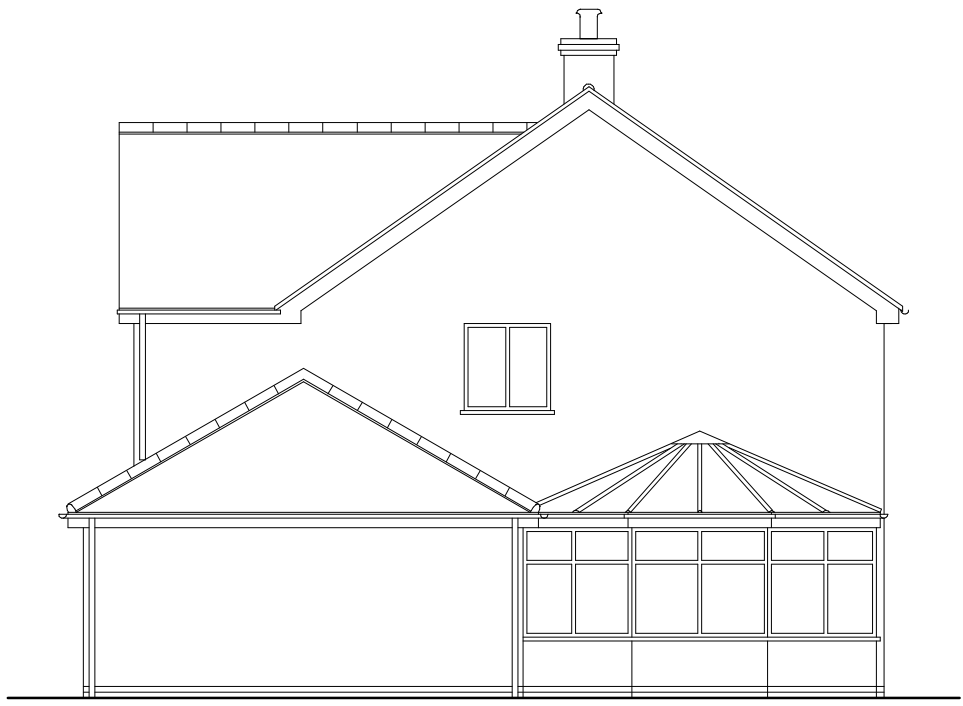

Existing Elevation To No 5

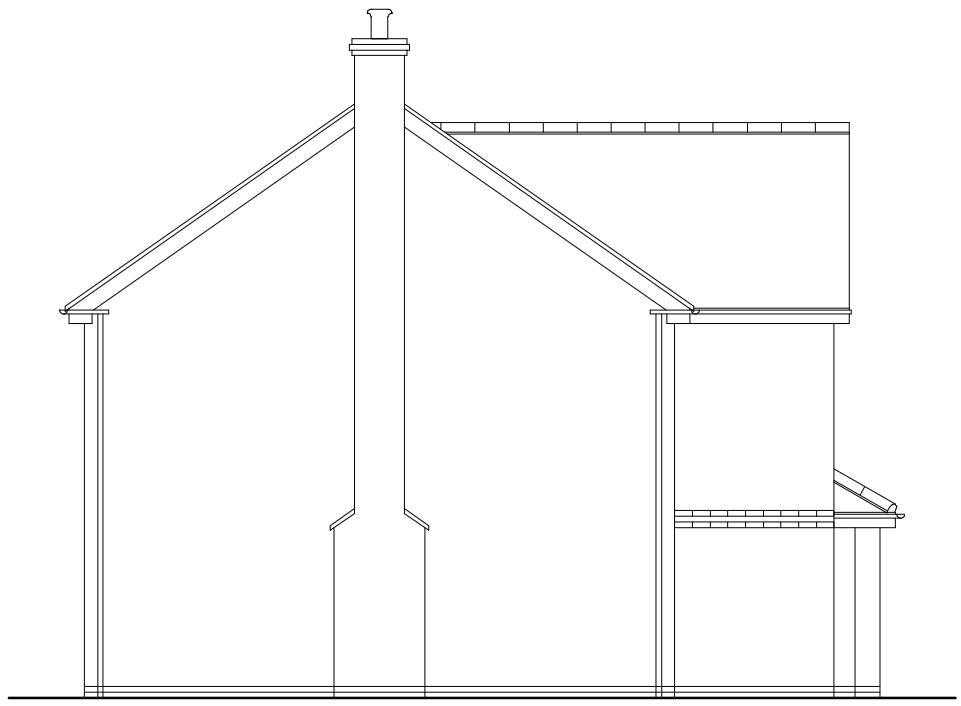

Existing Elevation To No 3


All Elevation Drawings Scale 1:100

0 1 2 3 4 5m


All Plan Drawings Scale 1:50

0 1 2 3 4 5m

Scale Bars

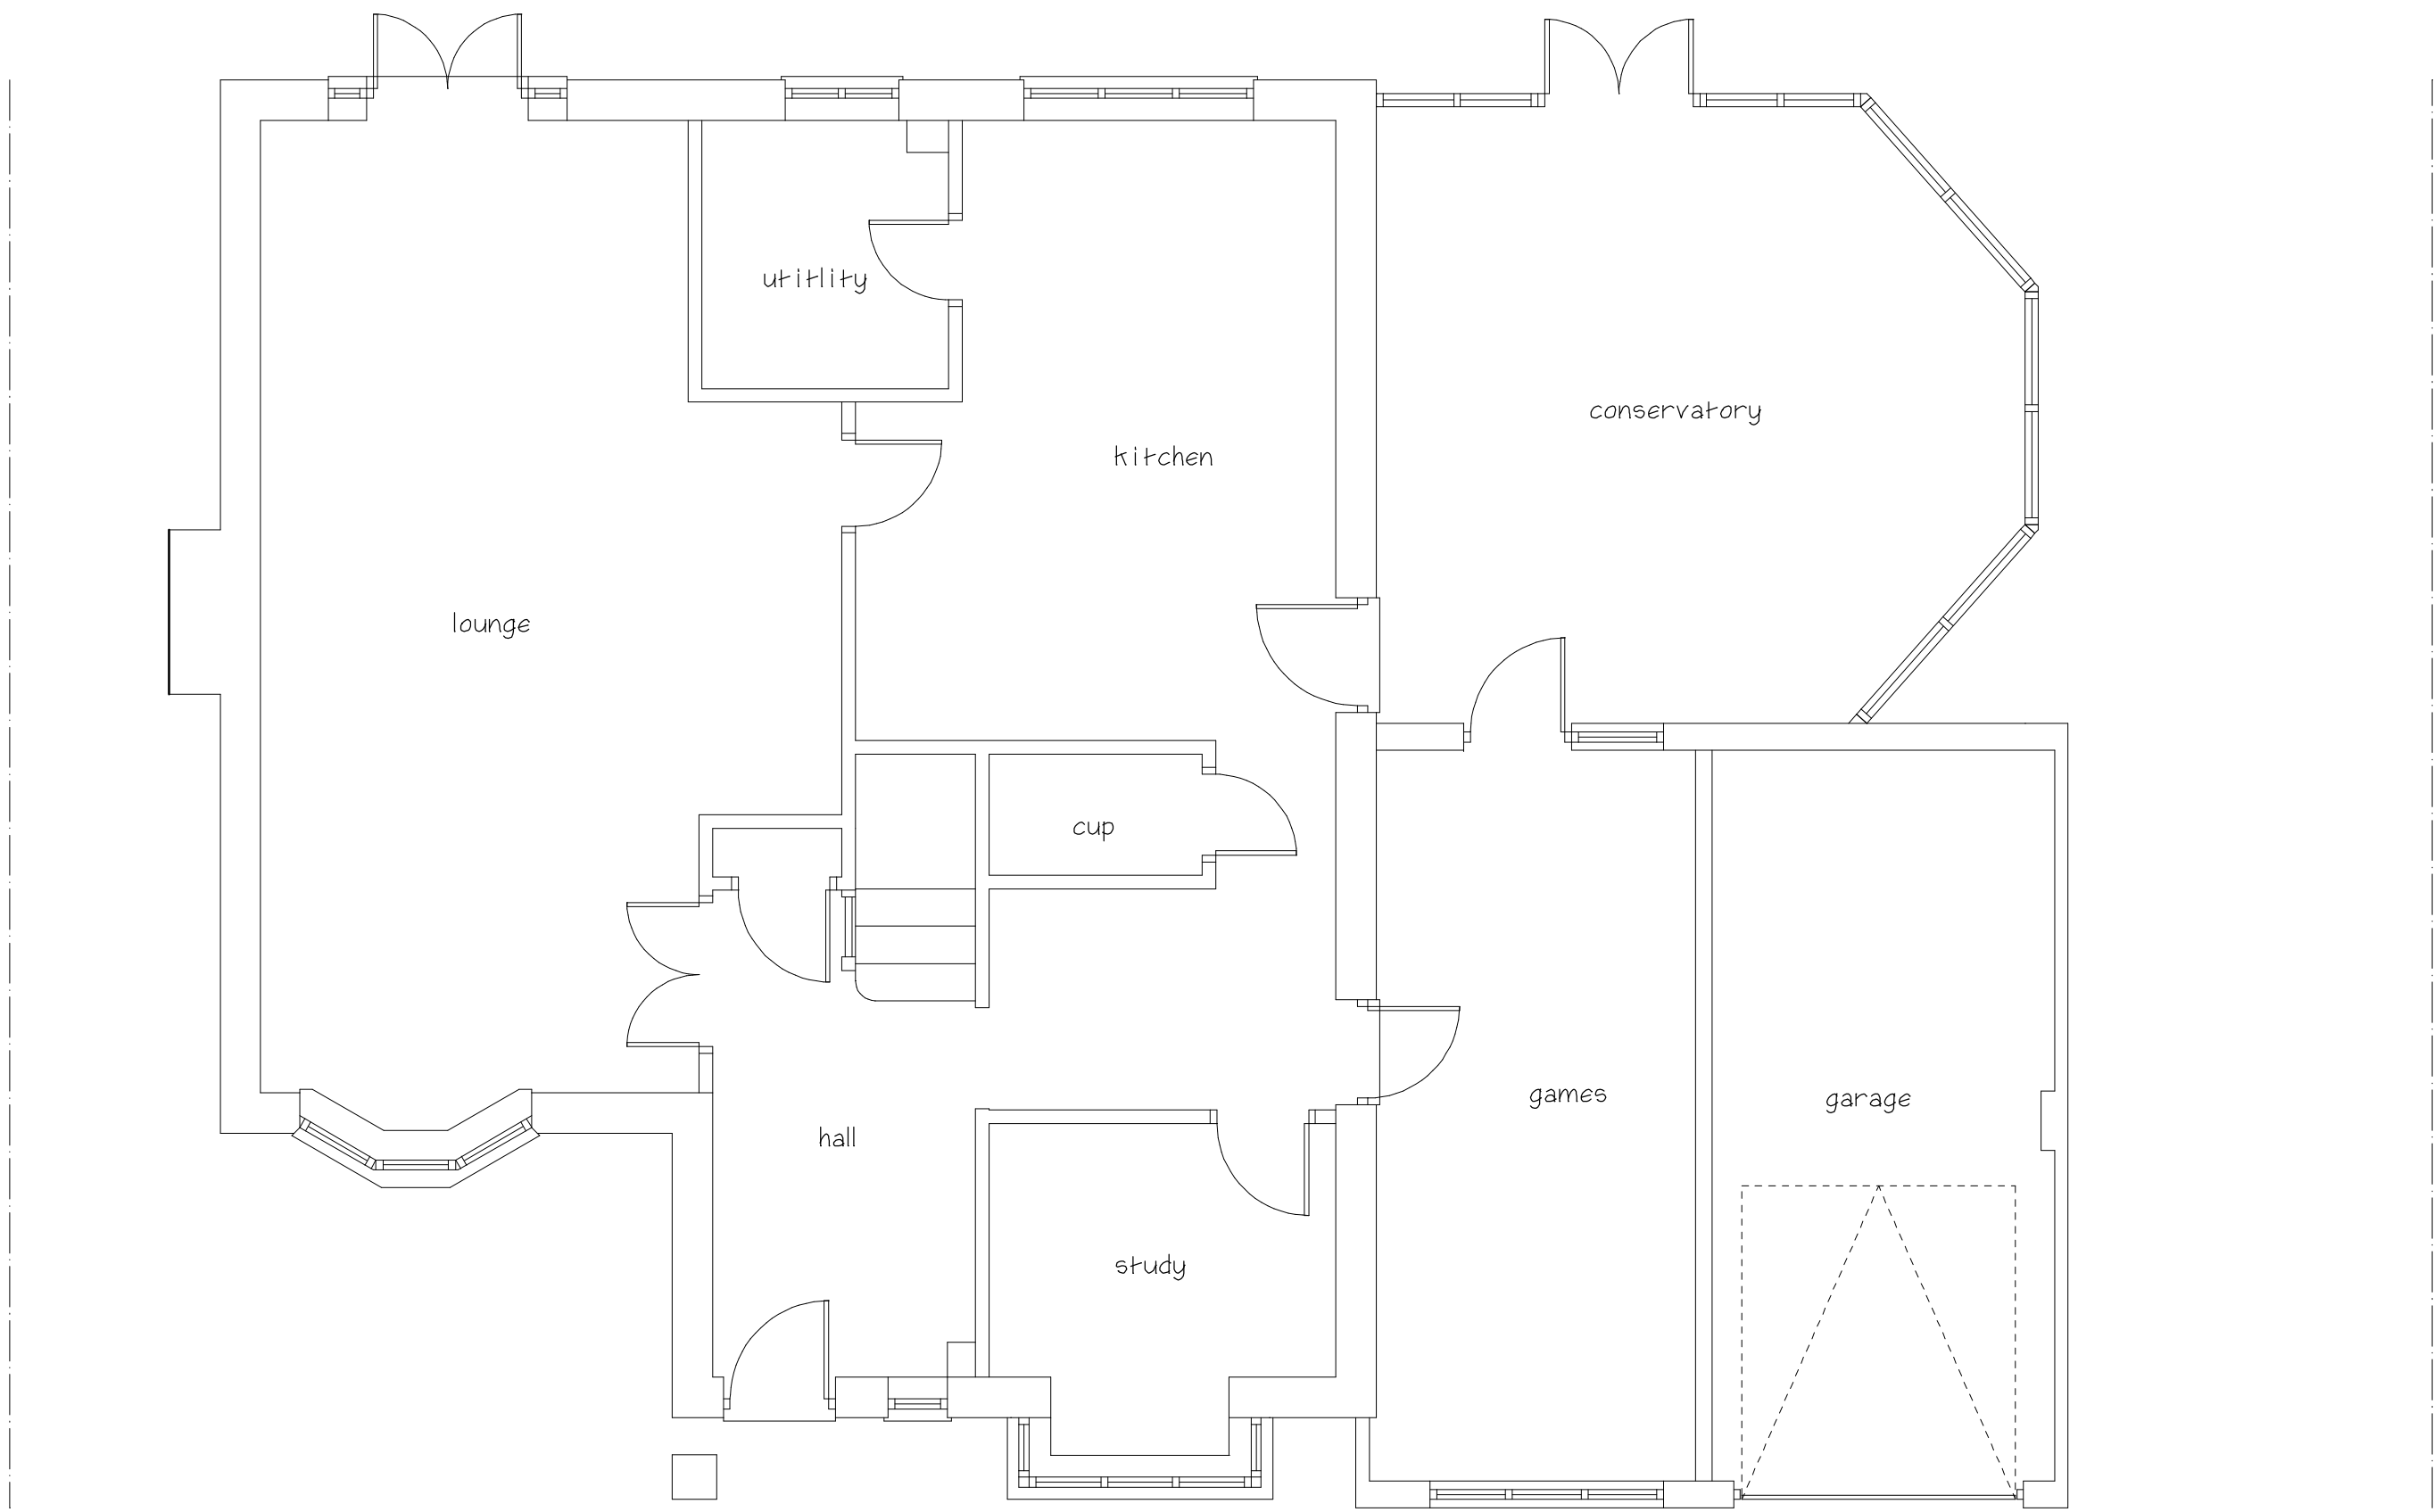

Existing Ground Floor Plan

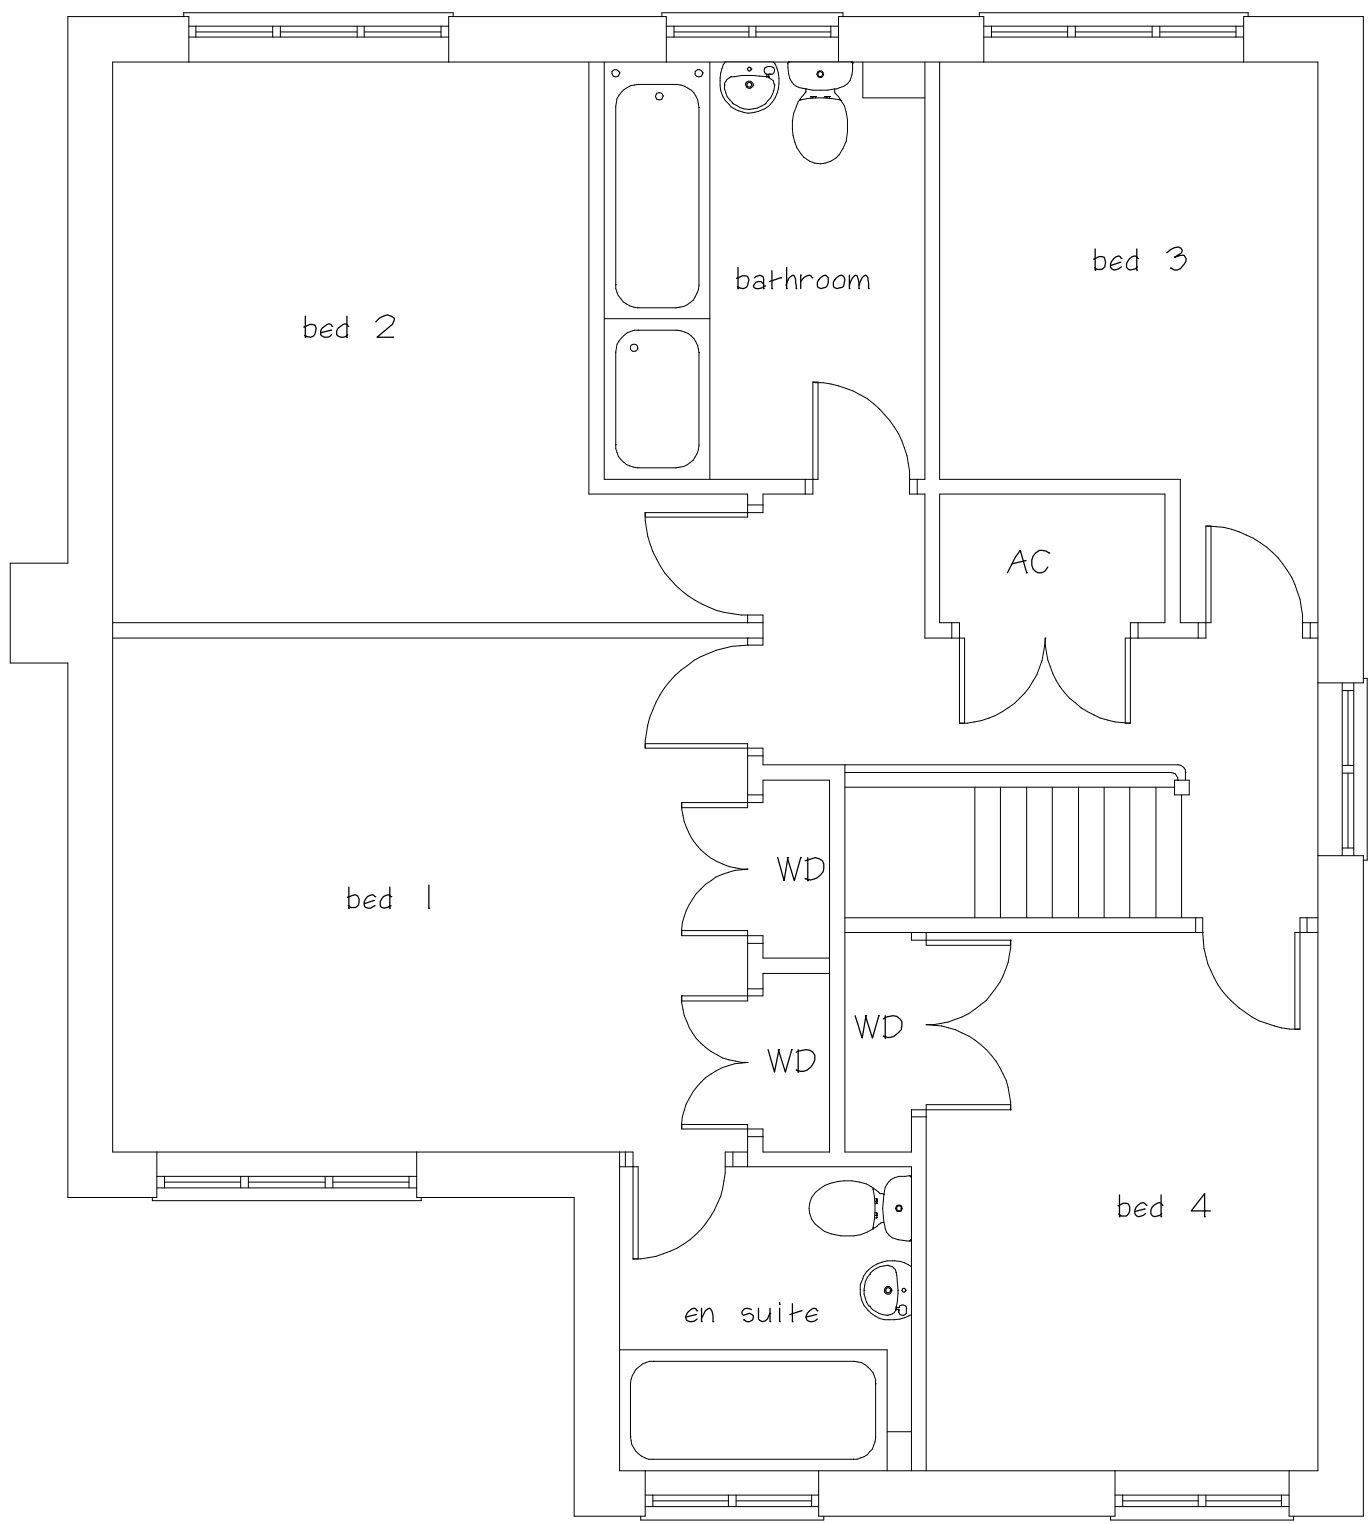

Existing First Floor Plan

CLIENT
Chris Bedford

JOB TITLE
**4 Vilia Close
Burbage
Hinckley
Leicester
LE10 2EX**

DRAWING TITLE
**Proposed Extension
To The Side Of
Detached House**

SCALE 1:50 & 1:100	SHEET A1	DATE Aug 2026	DRAWN BY A Moore
-----------------------	-------------	------------------	---------------------

ANDREW MOORE
ARCHITECTURAL SERVICES
Tel; 07973397765
Email;andrewmoore@workmail.com

DRG NO 1737	SHEET NO 1
-----------------------	----------------------