




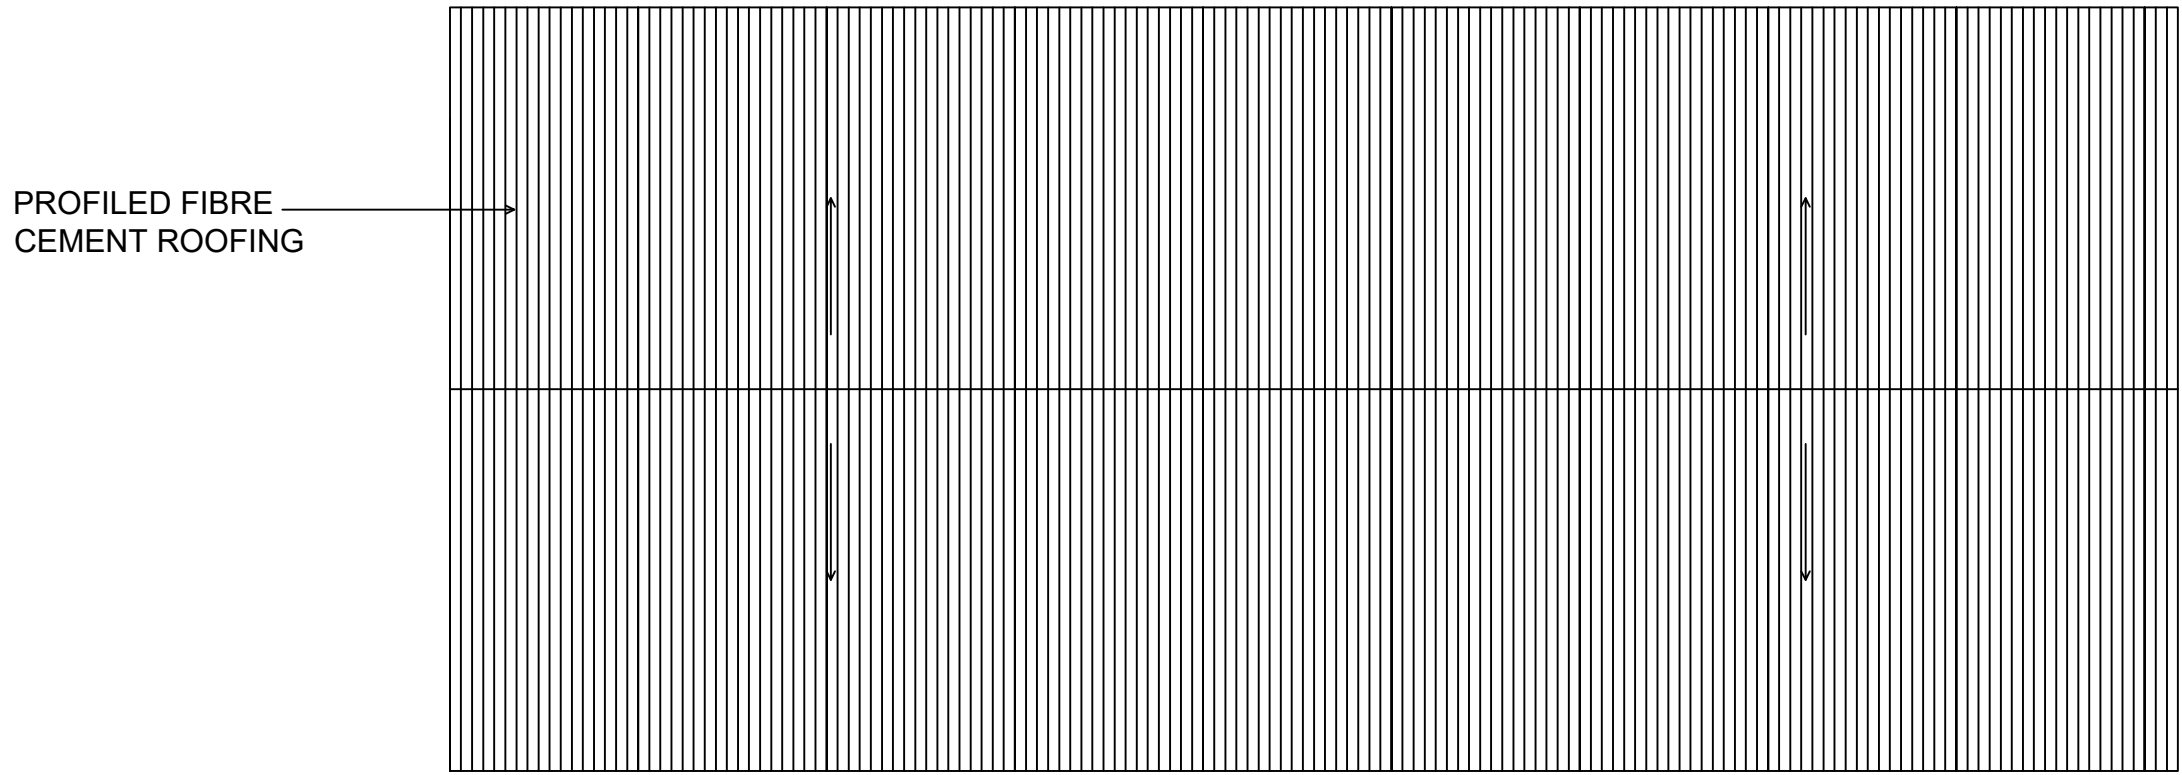


ROOF PLAN Scale 1:100

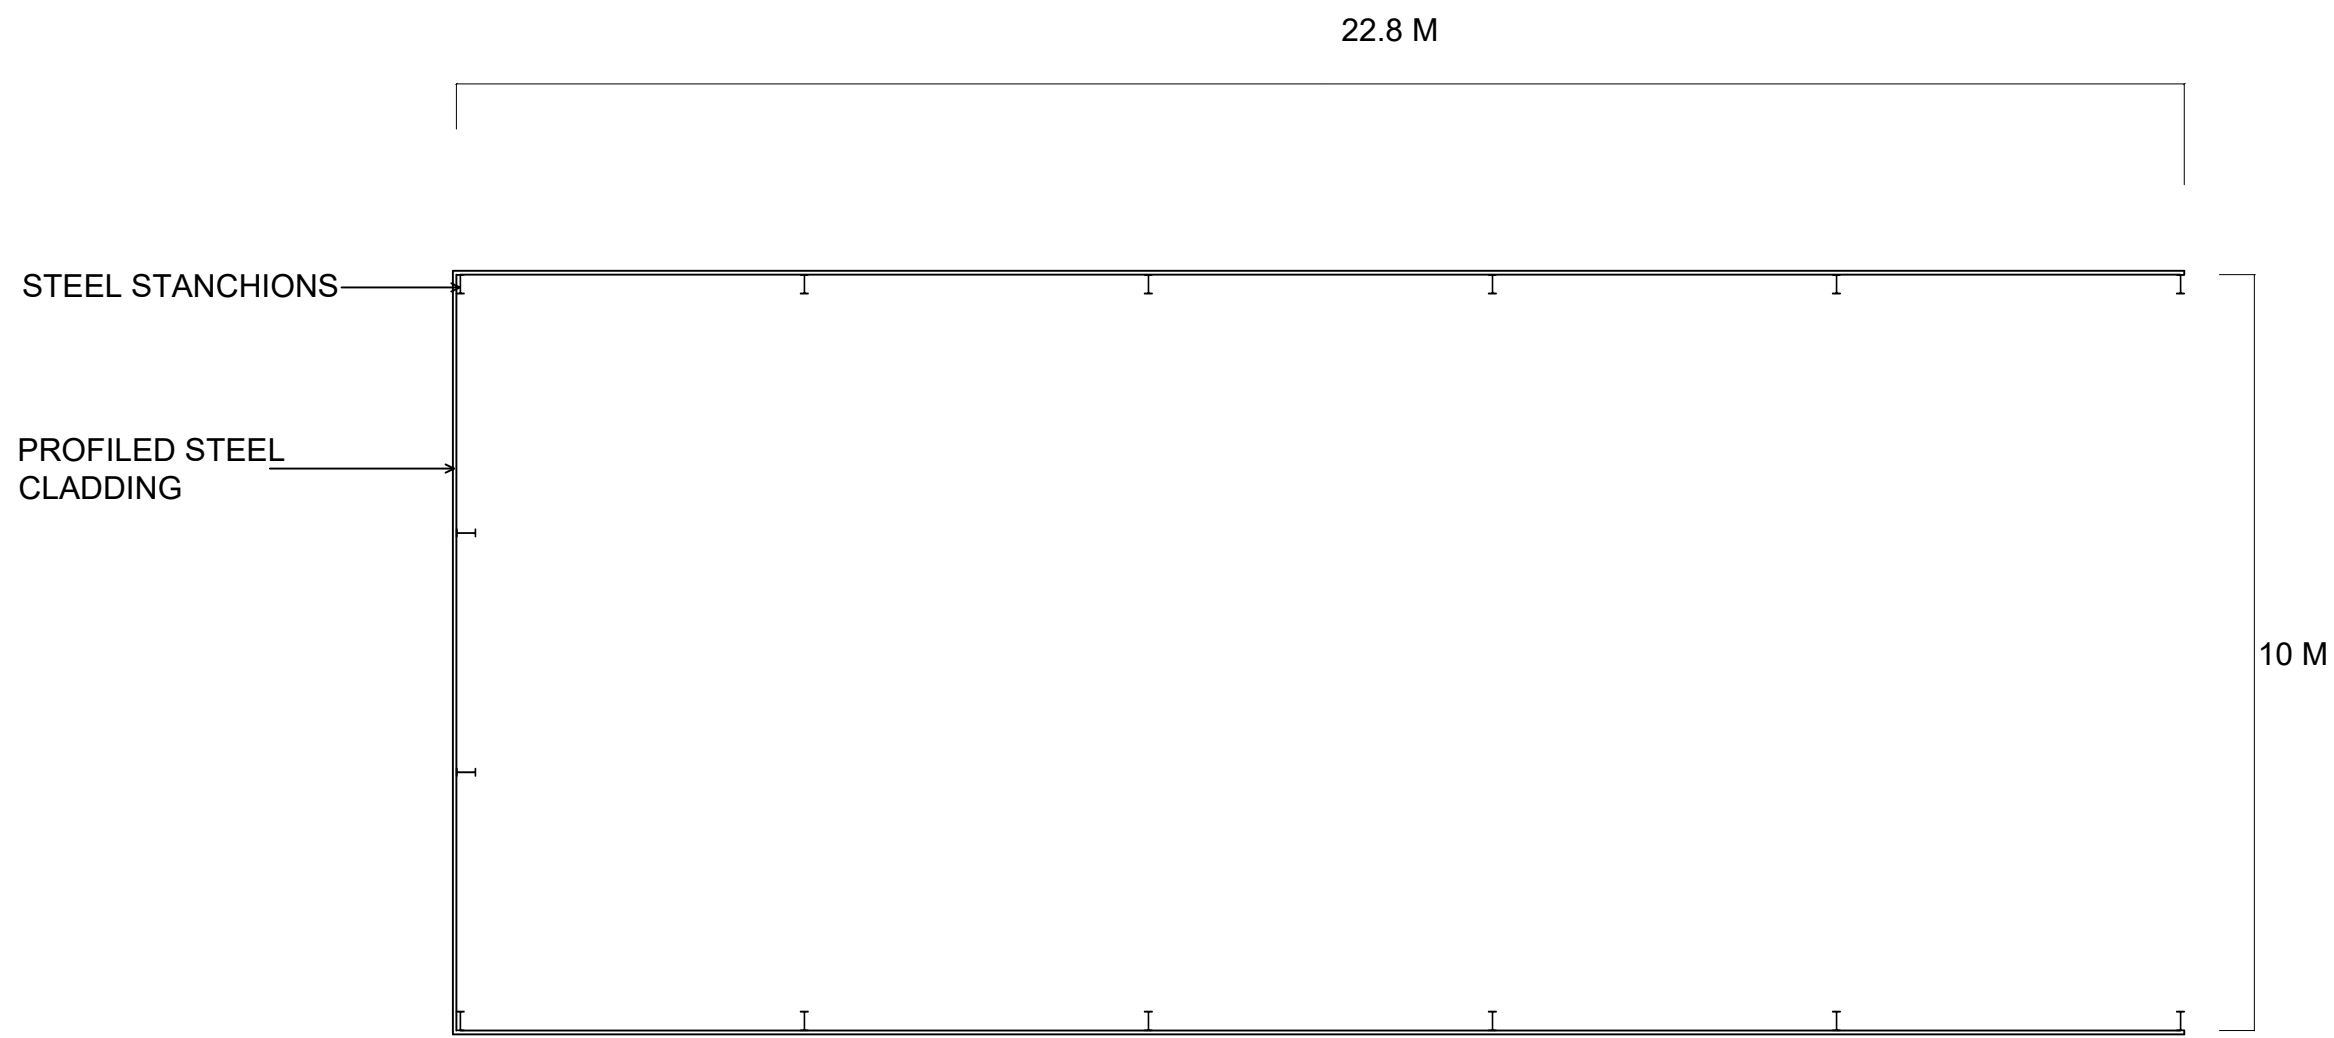


GROUND PLAN Scale 1:100

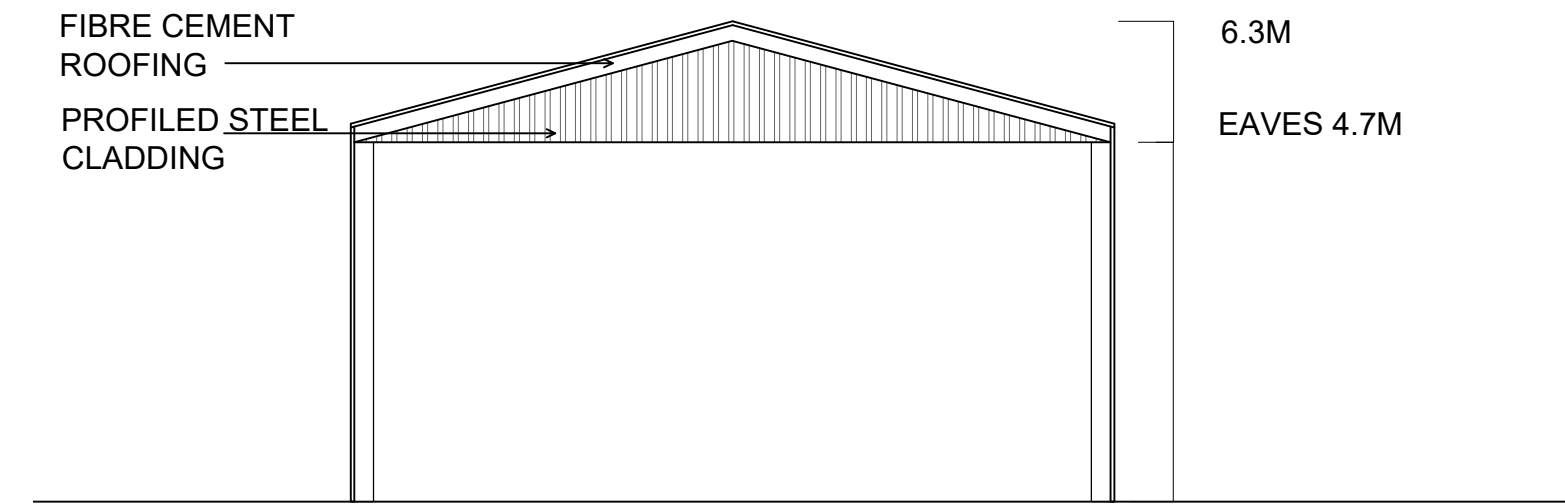


EAST ELEVATION Scale 1:100

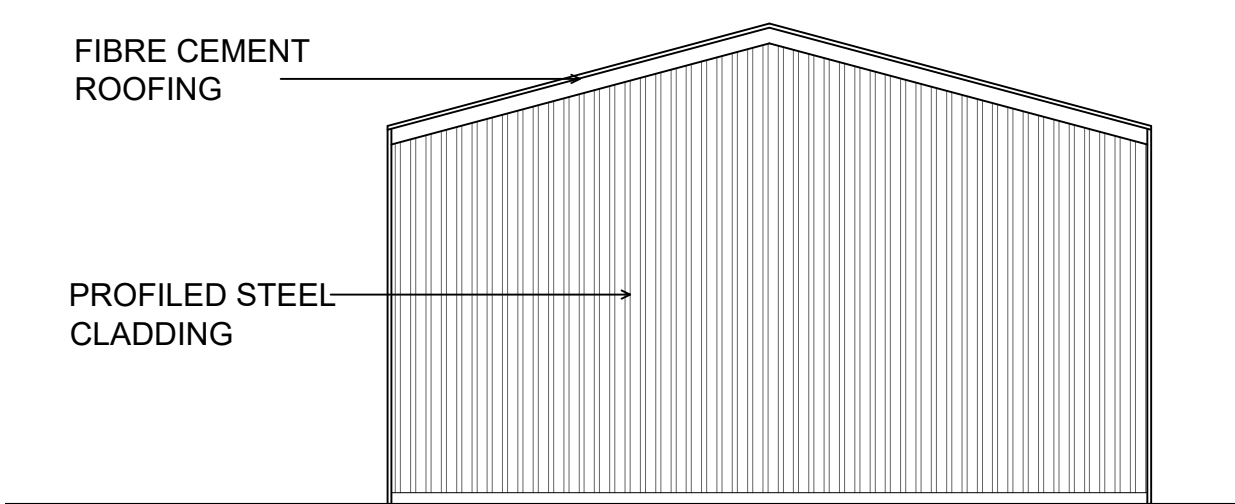


WEST ELEVATION Scale 1:100

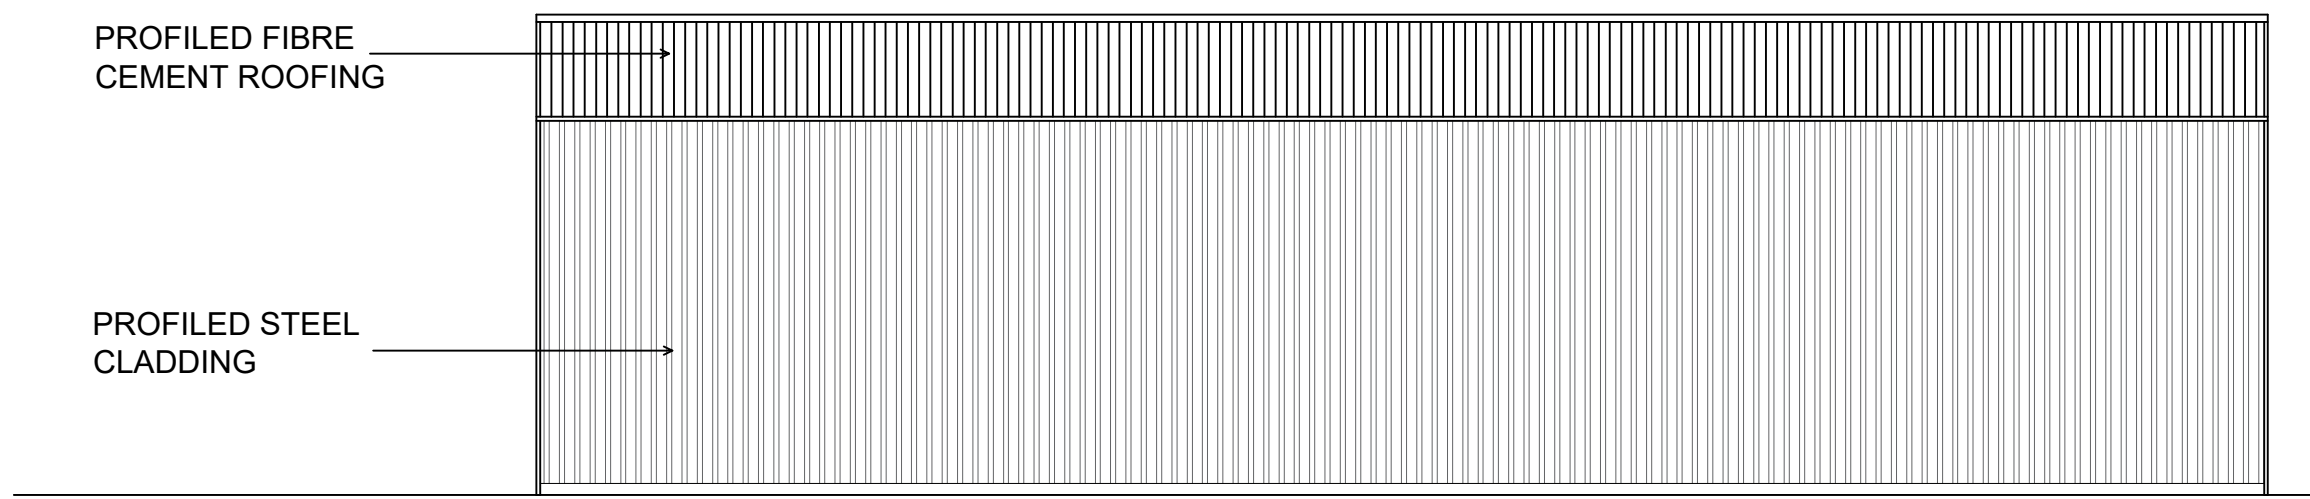

NORTH ELEVATION Scale 1:100

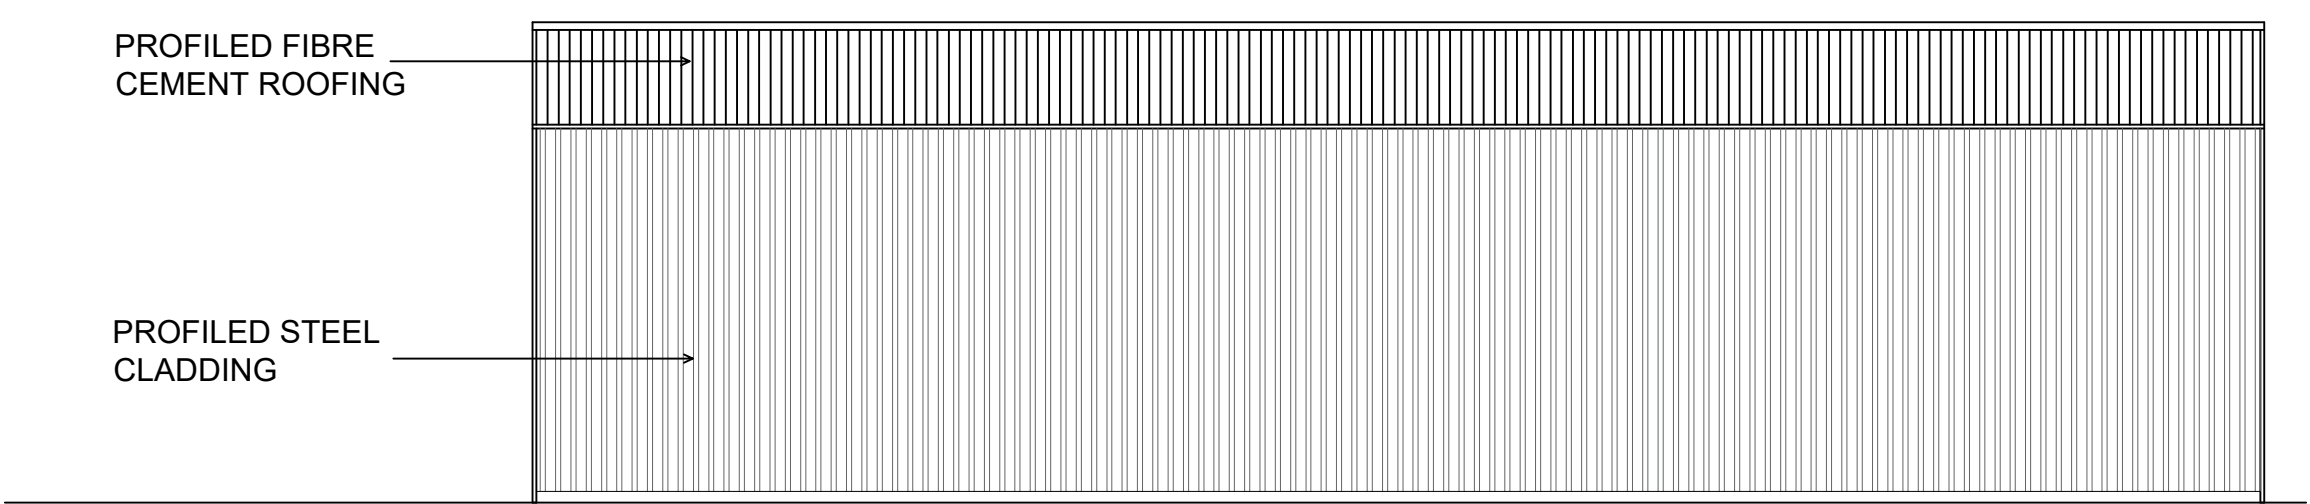

SOUTH ELEVATION Scale 1:100

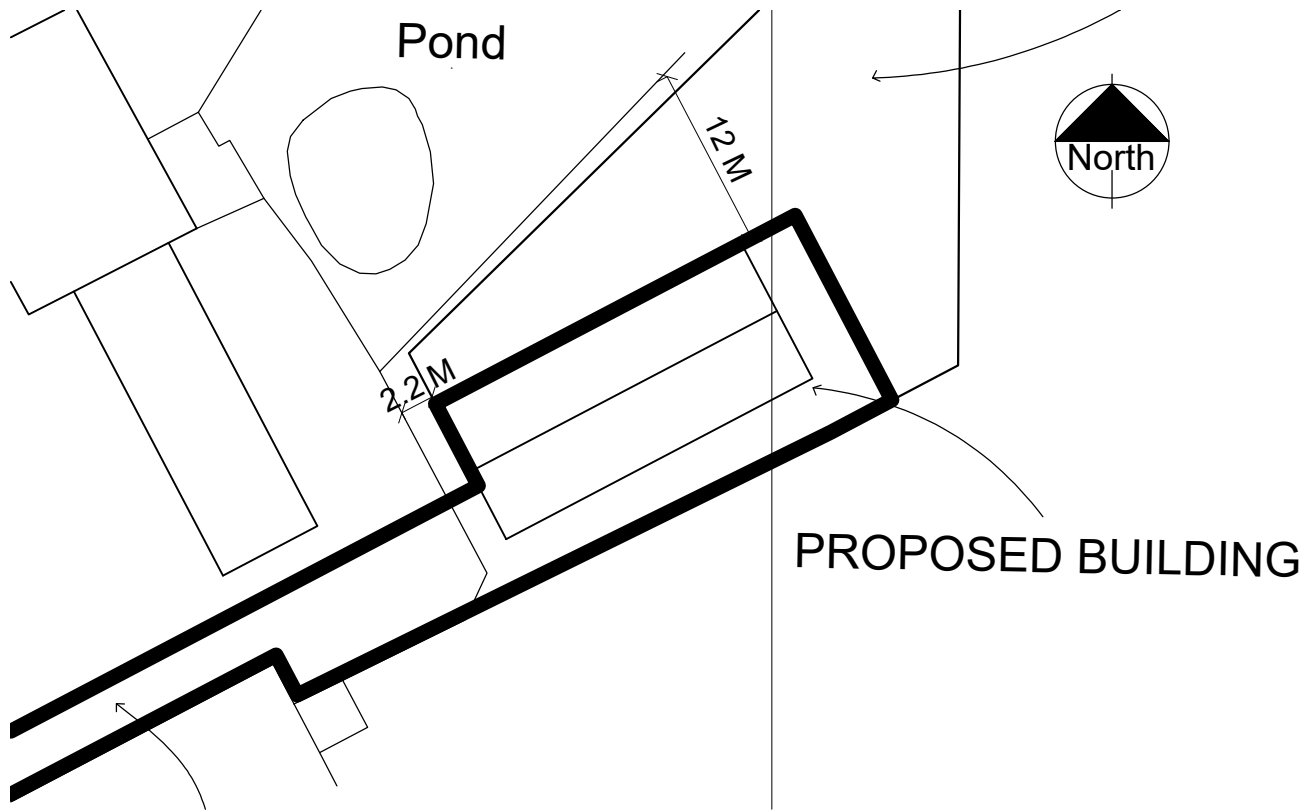


KEY SITE PLAN Scale 1:1250

PROPOSED PLAN & ELEVATIONS



- NOTES:
1. Use written dimensions only. All dimensions to be checked on site and any discrepancies reported to ACORUS immediately. If in doubt ask.
 2. Where relevant, significant hazards have been identified on the drawing. Hazards which should be obvious to a competent contractor or unforeseeable have not been identified.
 3. This drawing is confidential and remains the exclusive property of ACORUS.

© ACORUS Rural Property Services Ltd.

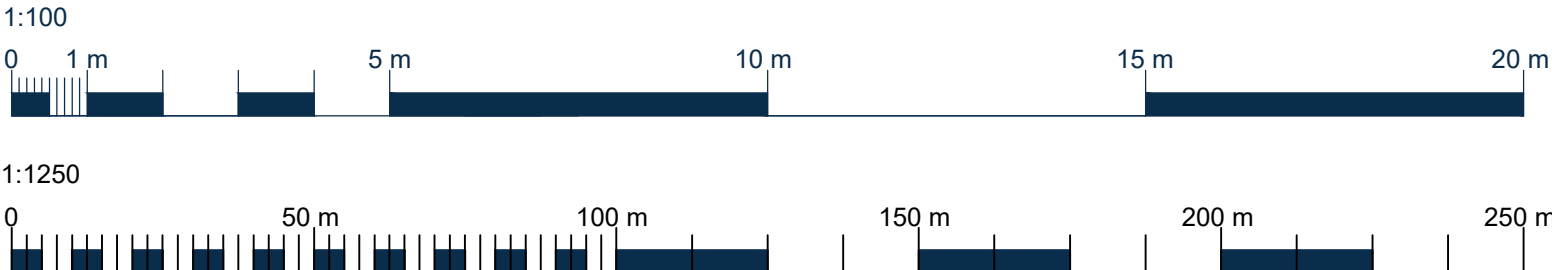

Site Boundary

PROJECT
STRIPP

STOKEFIELDS FARM STOKE GOLDING CV13 6HR

TITLE
AGRICULTURAL BUILDING
PROPOSED PLAN & ELEVATIONS

SCALE DATE DRAWN BY CHECKED BY
AS SHOWN @A1 03/25 HK LG

JOB NO.
25-03-005

DRAWING NO.
200_01

REVISION



acorus

Planning. Design. Property.

acorus.co.uk