


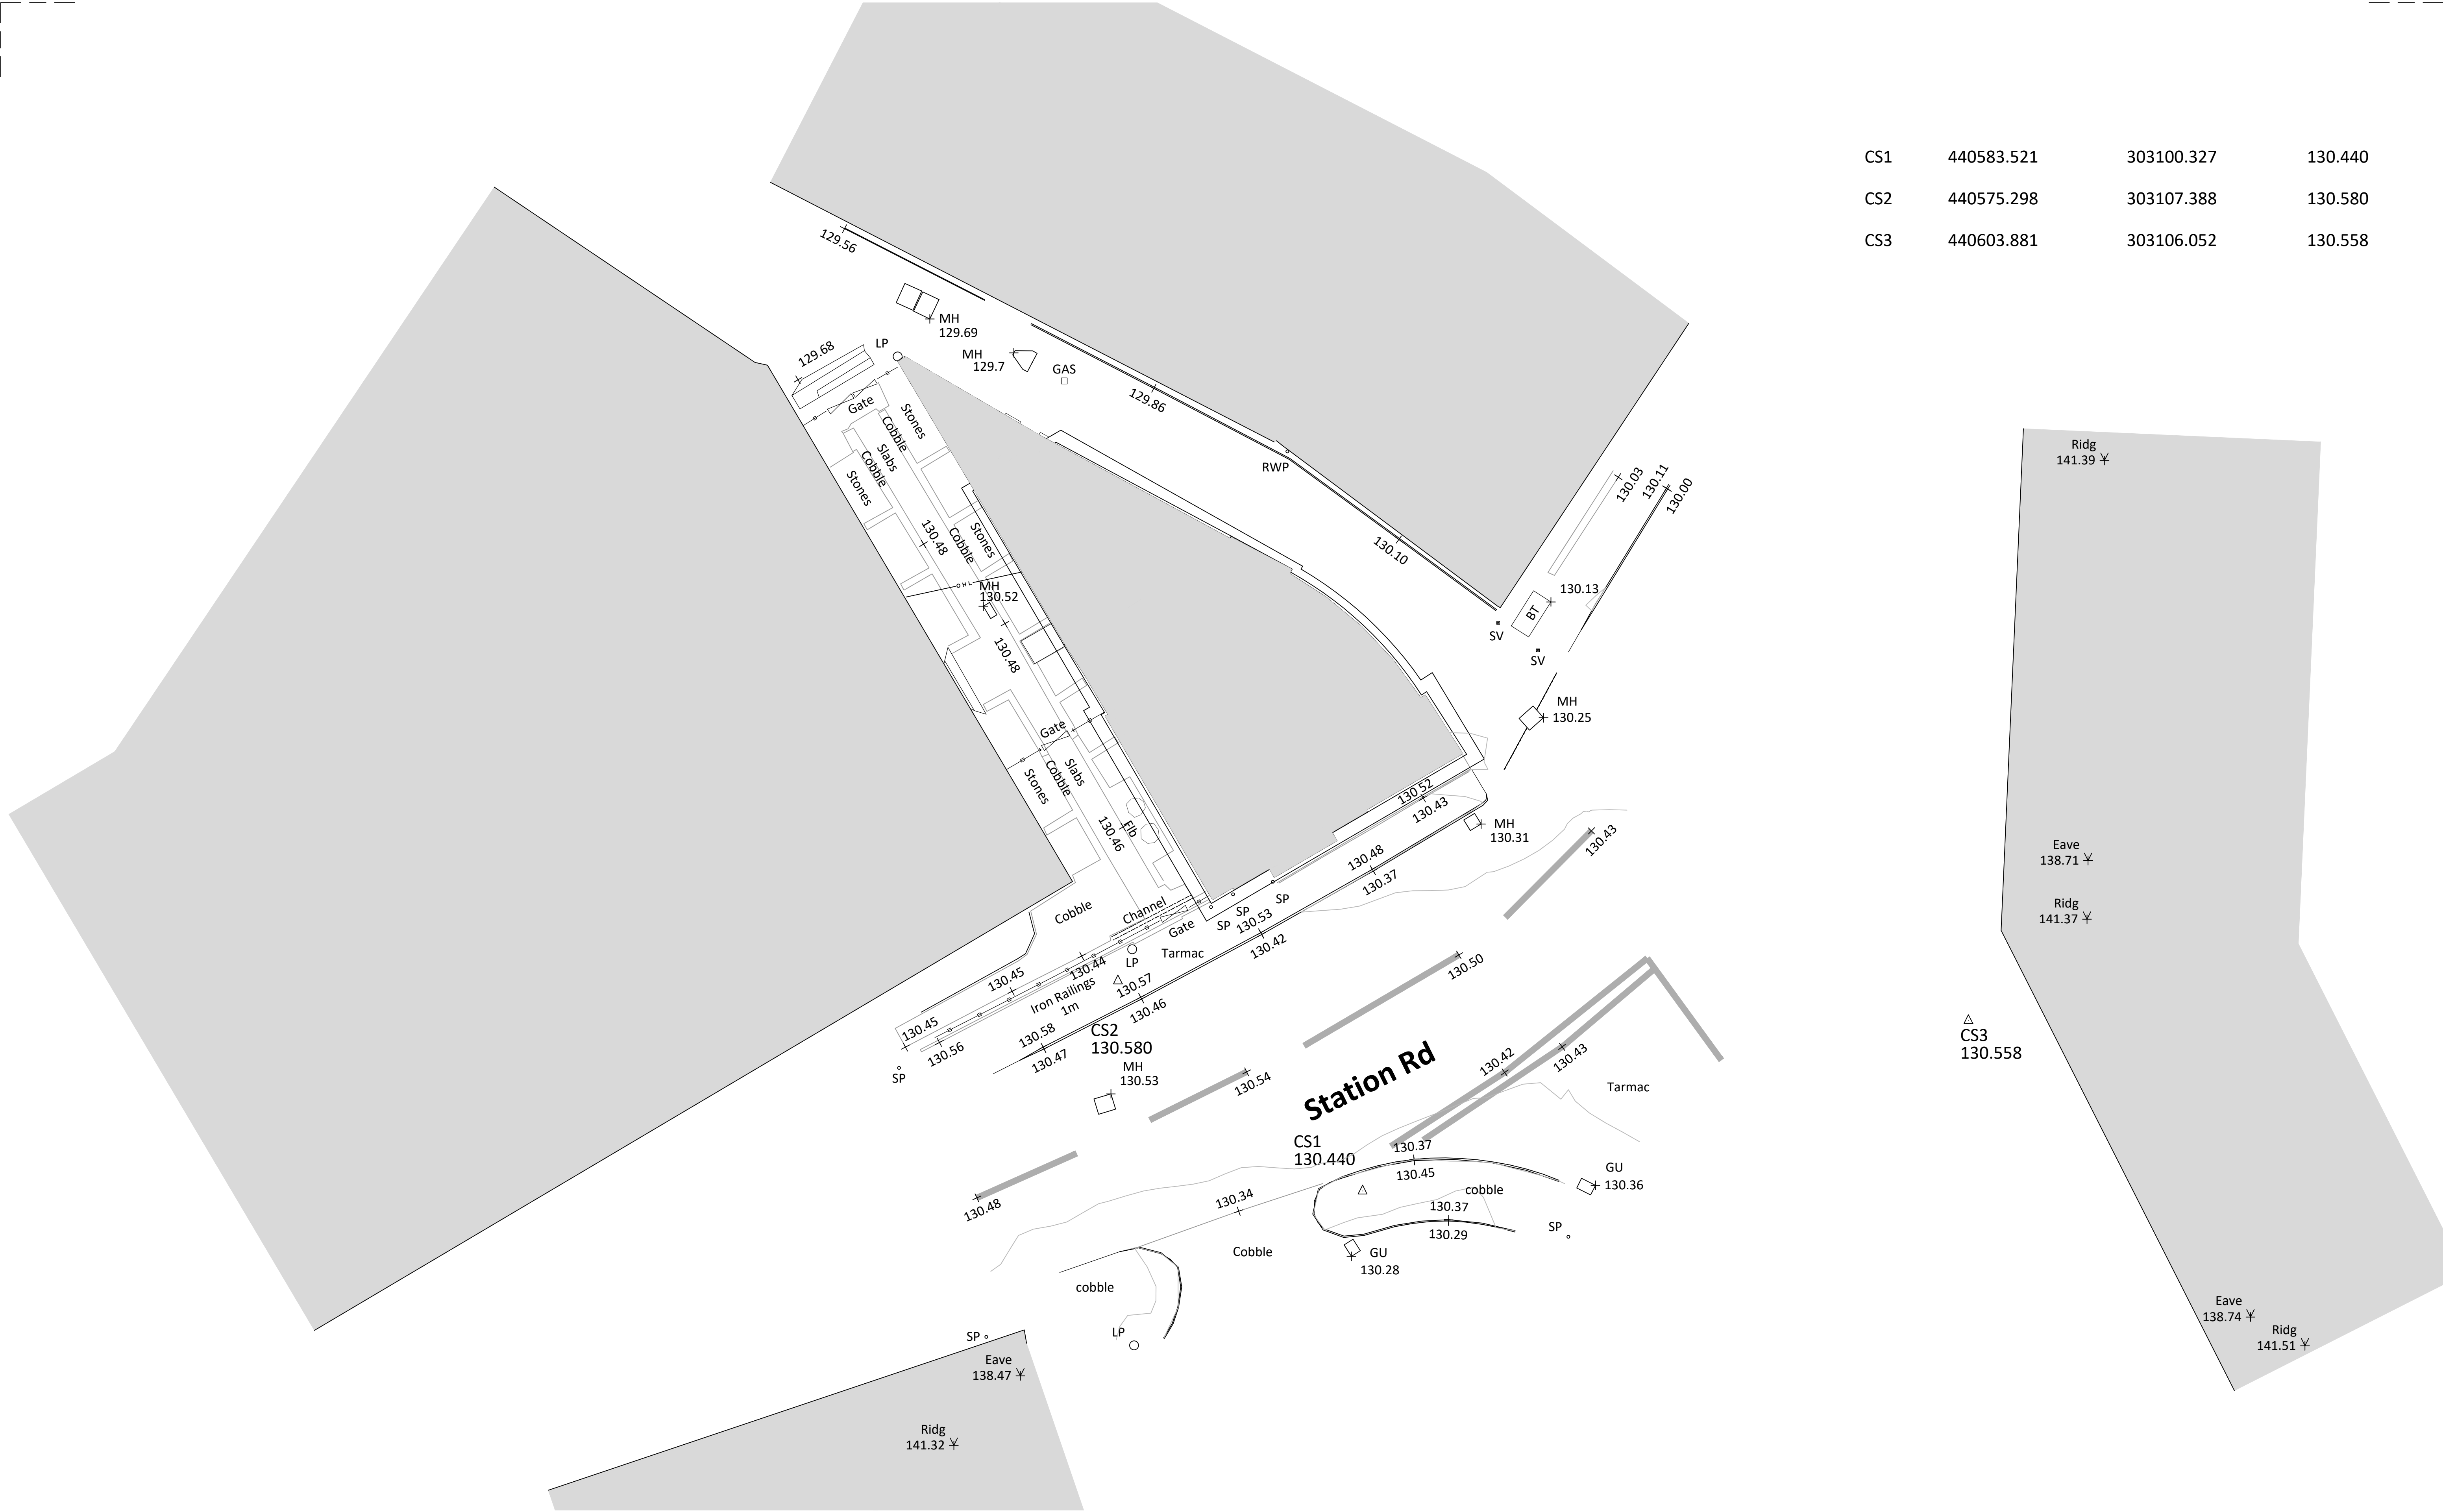

CS1	440583.521	303100.327	130.440
CS2	440575.298	303107.388	130.580
CS3	440603.881	303106.052	130.558



Disclaimer

© This drawing is the copyright of Lawrence & Finley Architects Ltd. and may not be reproduced or used except by written permission.
Figured dimensions to have precedence over scaling.
Please read this drawing in conjunction with the specification.
Check all site dimensions prior to any construction.
Refer any discrepancies found to the Architects.

Revisions

--	--

Contact + Location

T 07974 834305
E kristian@lfarchitects.co.uk

Lawrence & Finley Architects Ltd.
27 Templar Road,
Ashby-De-La-Zouch,
Leicestershire, LE65 2AD

Details

Client Job Title Job Type Drawing Title	Dixie Grammar School DGS, Station Road, Market Bosworth Alterations to Existing School Existing Site Plan
Job Number Drawing Number Scale Status	177 PL-02 1:100 A3 PLANNING



LAWRENCE | FINLEY
ARCHITECTS