



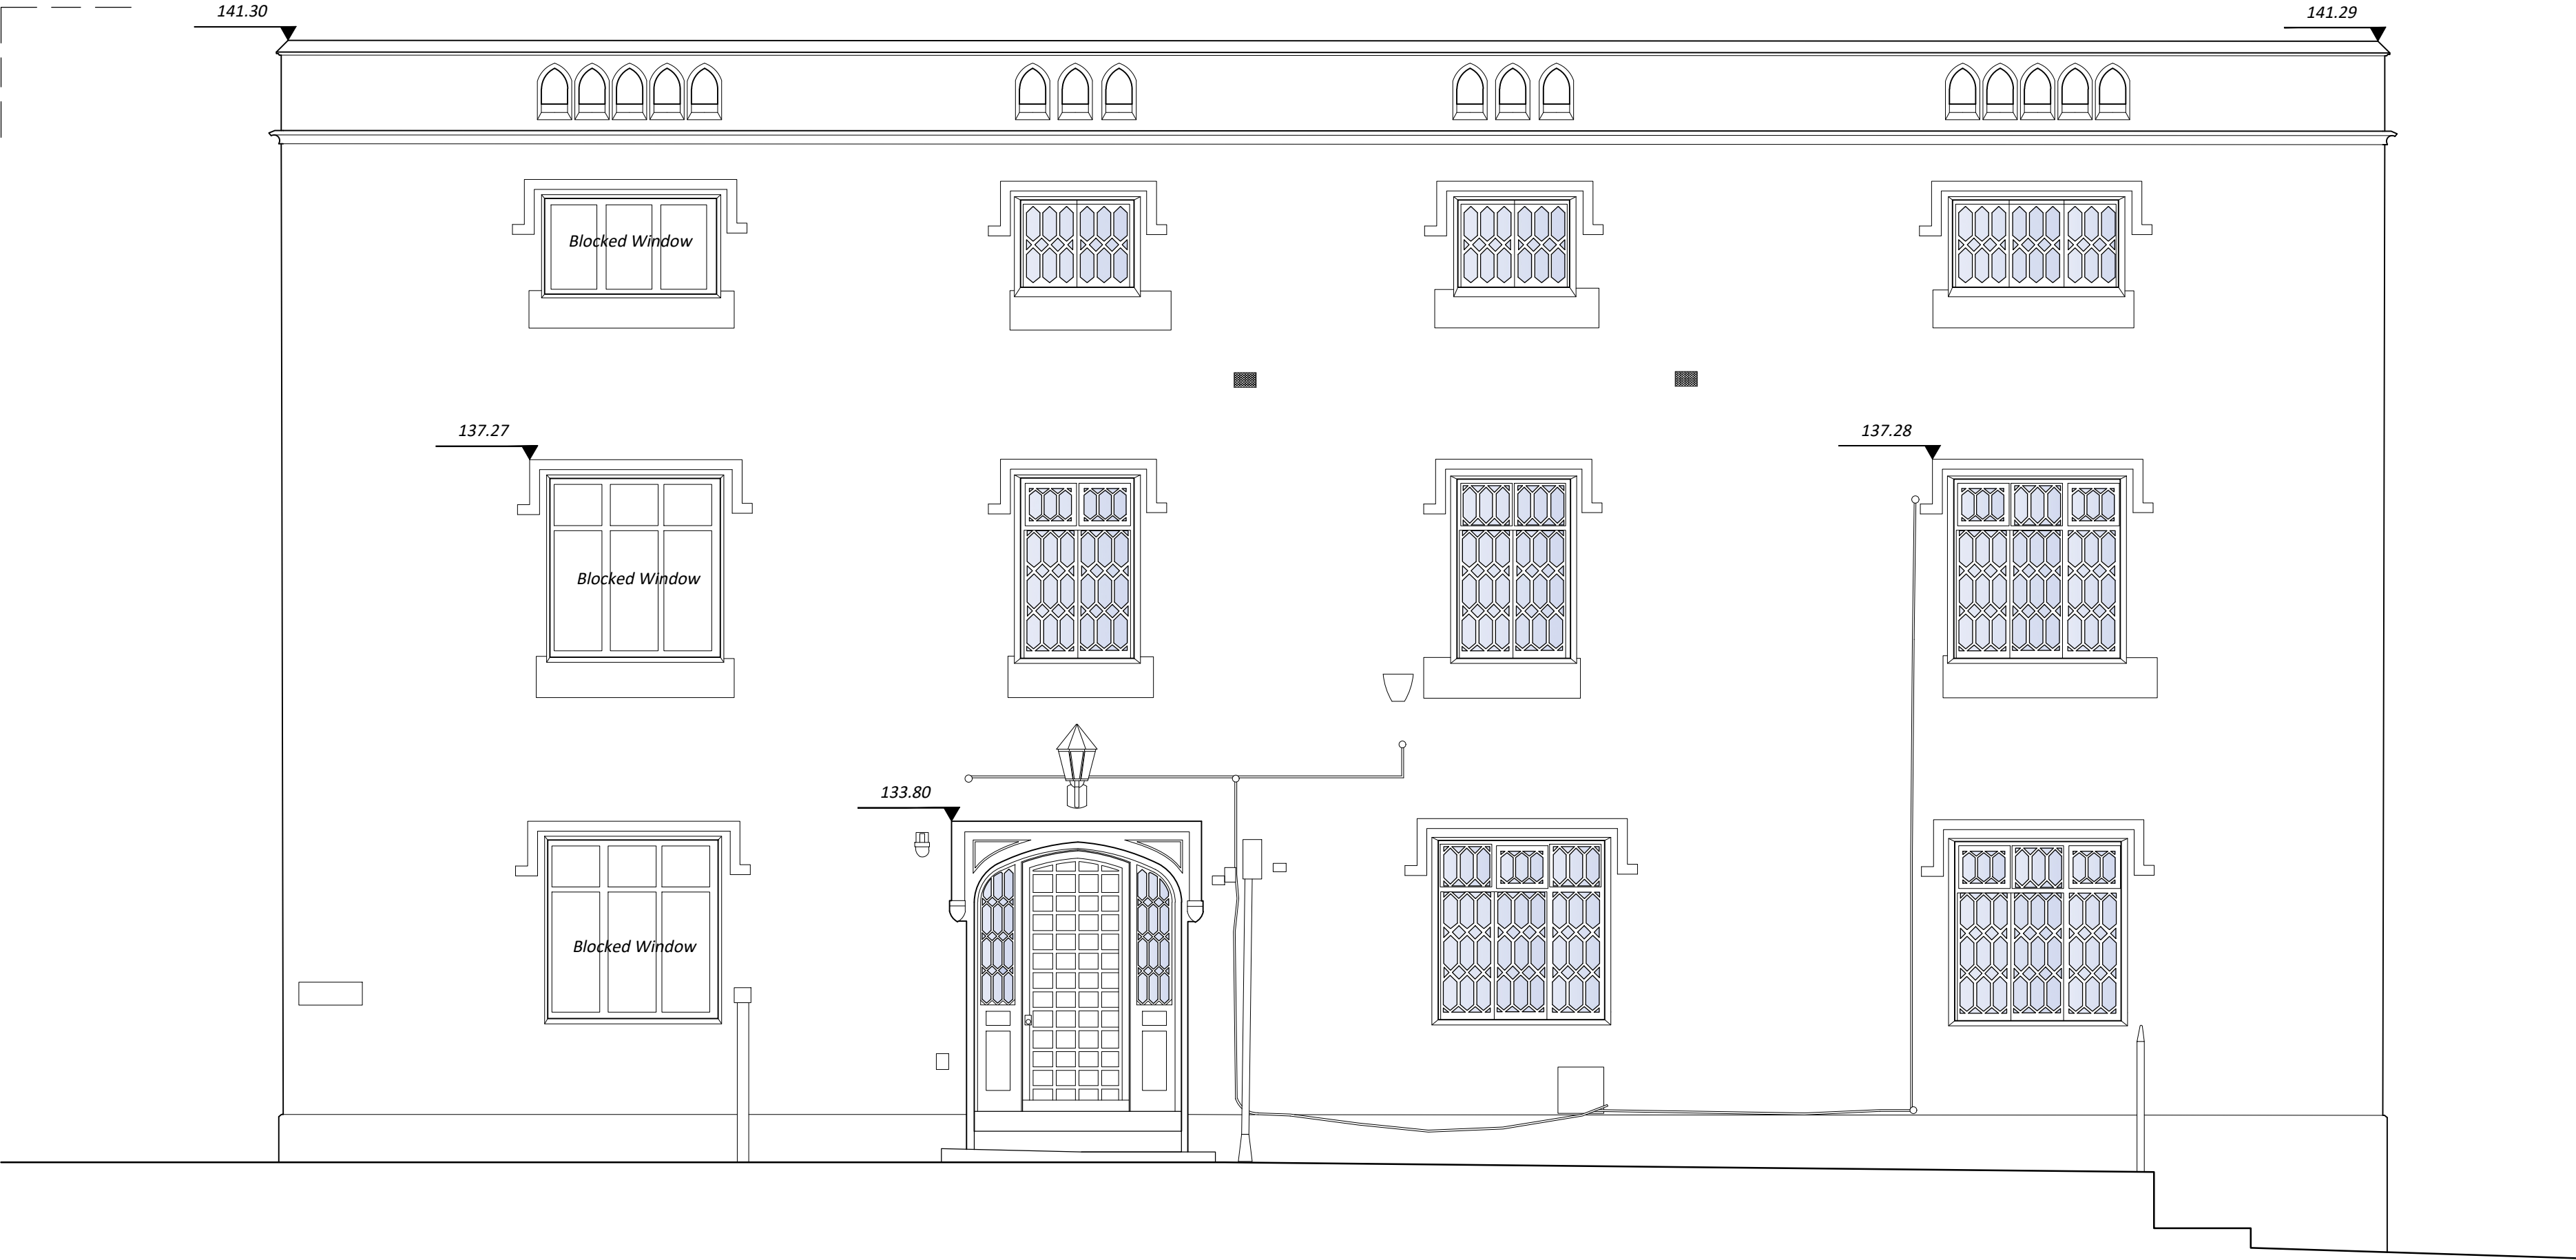

Existing Side Elevation [Facing Courtyard]
Scale 1:50

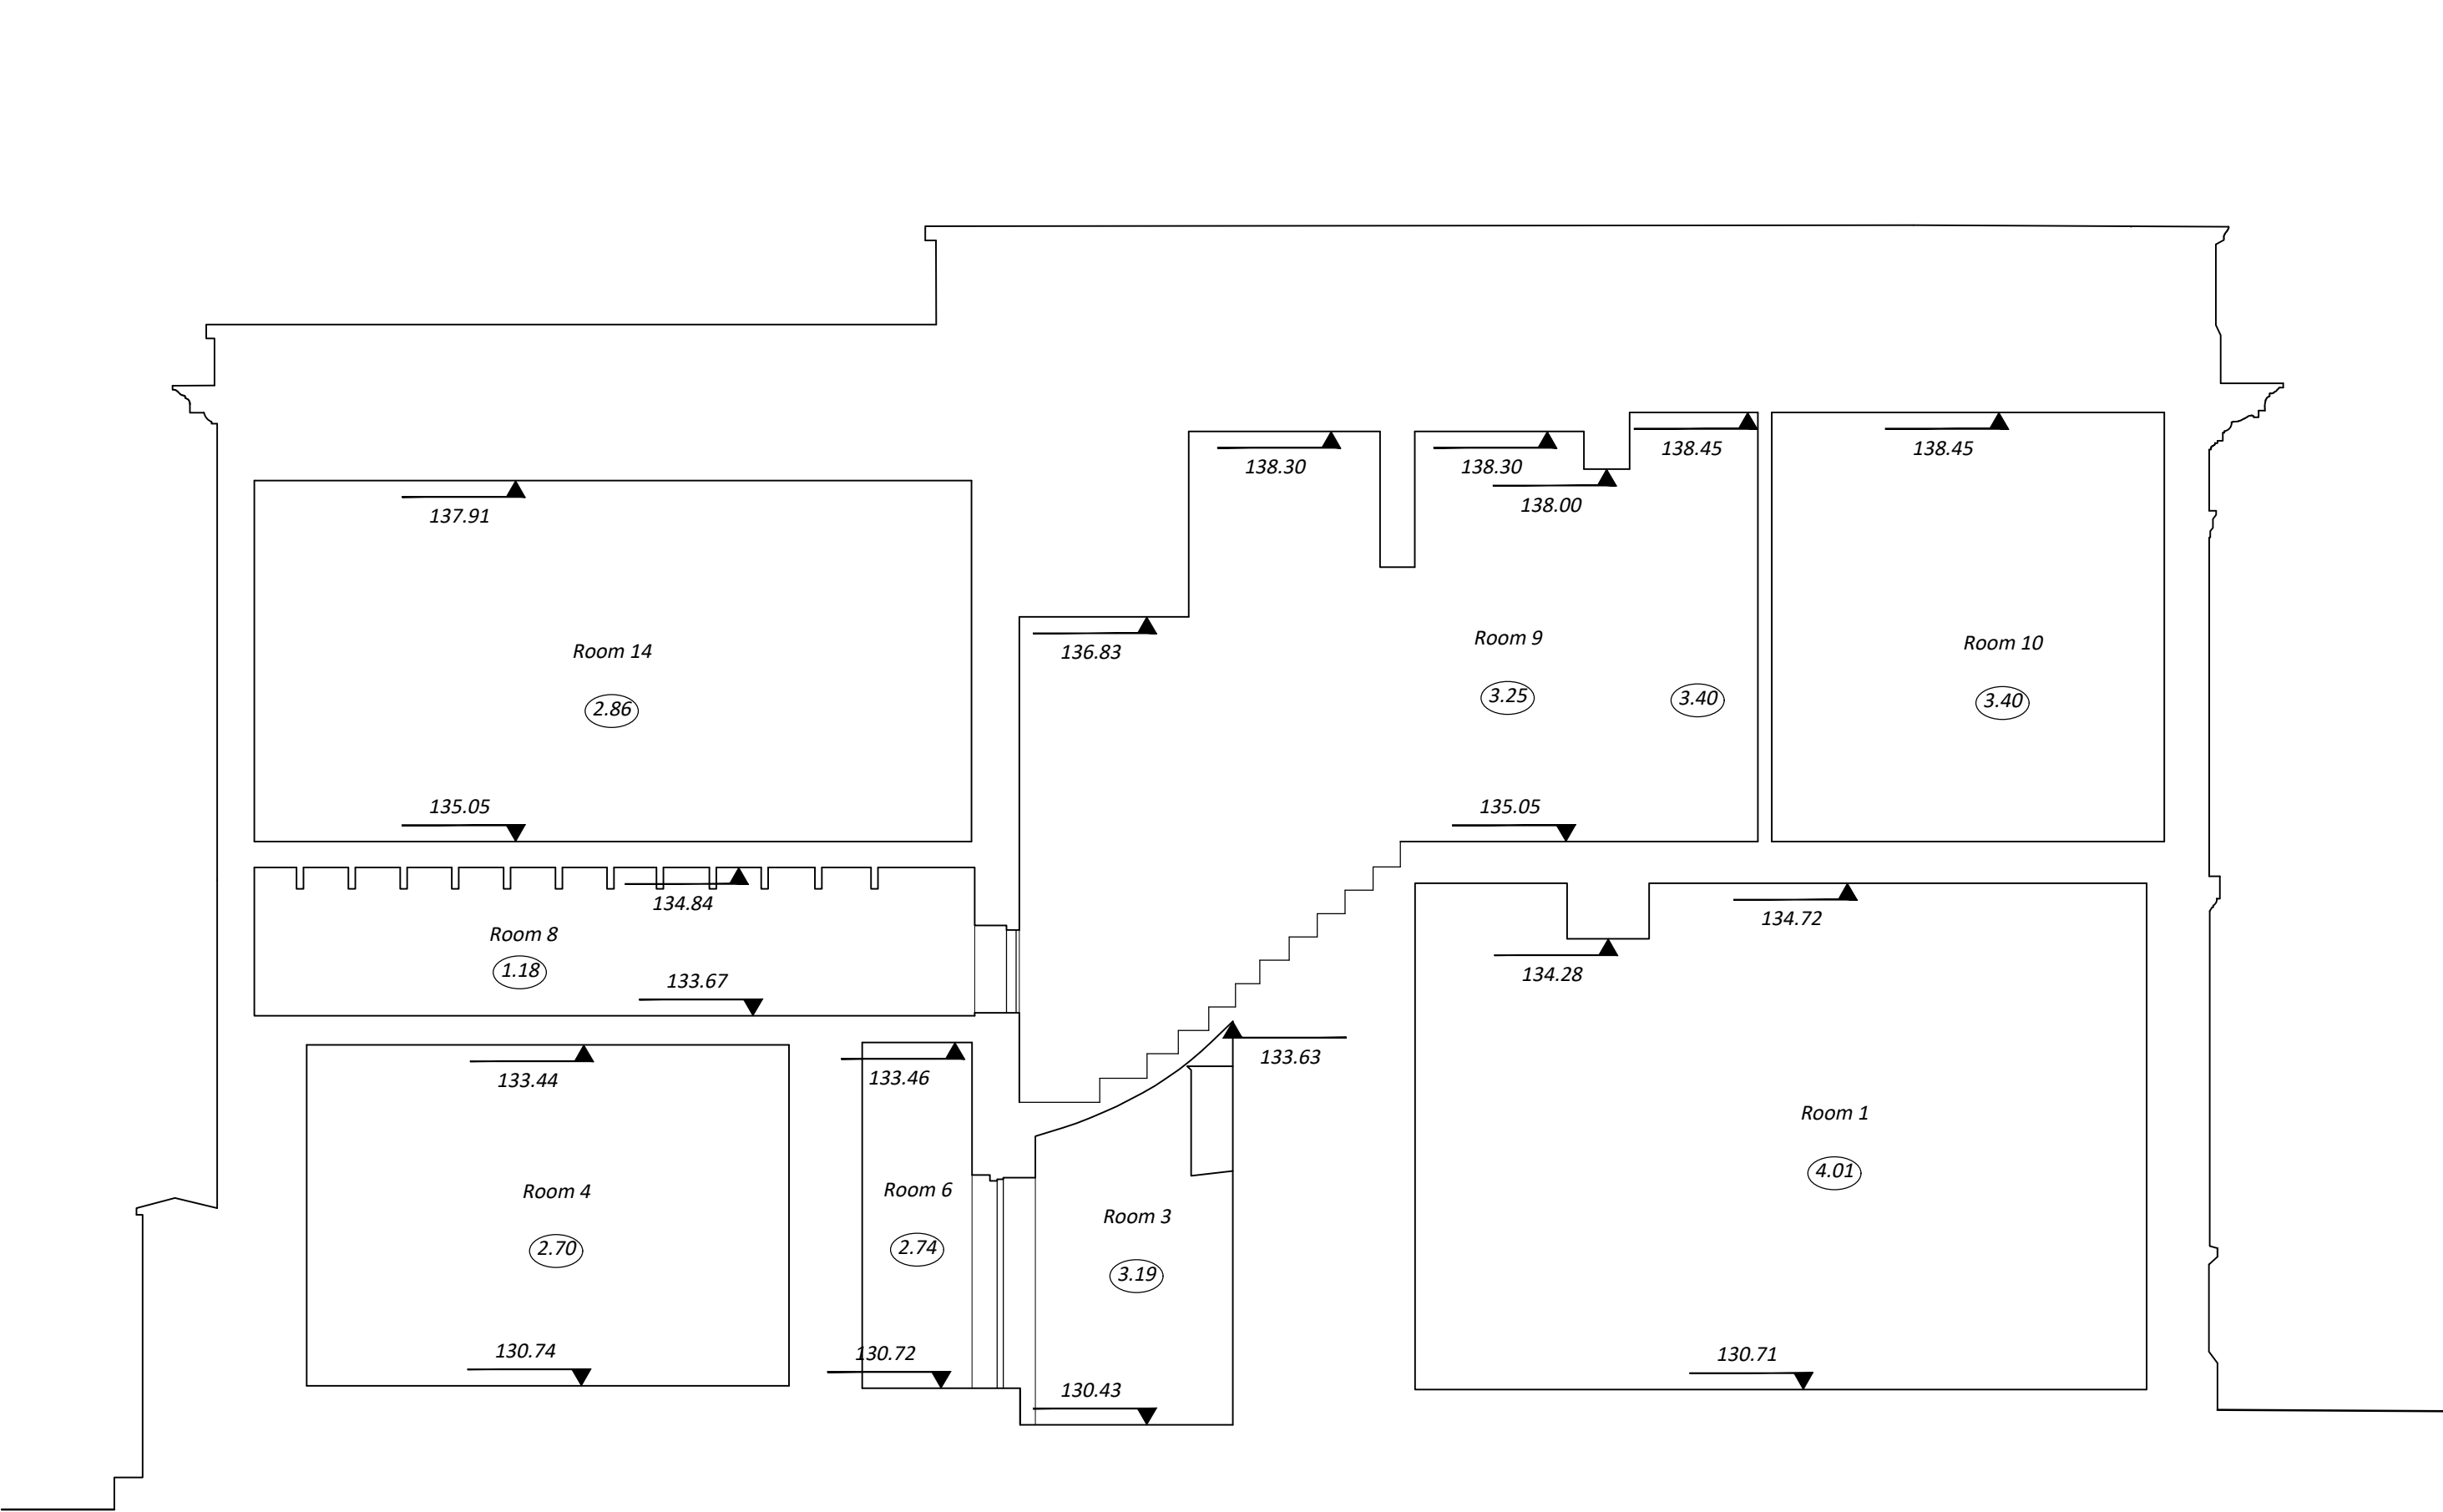

Existing Section A-A
Scale 1:50



Disclaimer

© This drawing is the copyright of Lawrence & Finley Architects Ltd. and may not be reproduced or used except by written permission.
Figured dimensions to have precedence over scaling.
Please read this drawing in conjunction with the specification.
Check all site dimensions prior to any construction.
Refer any discrepancies found to the Architects.

Revisions

--	--


Contact + Location

T 07974 834305
E kristian@lfarchitects.co.uk

Lawrence & Finley Architects Ltd.
27 Templar Road,
Ashby-De-La-Zouch,
Leicestershire, LE65 2AD

Details

Client Job Title Job Type Drawing Title	Dixie Grammar School DGS, Station Road, Market Bosworth Alterations to Existing School Existing Elevations
Job Number Drawing Number Scale Status	177 PL-05 1:50 A1 PLANNING

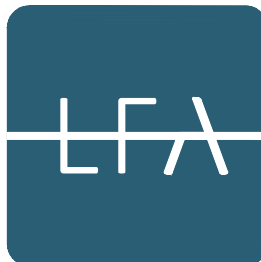

LAWRENCE | FINLEY
ARCHITECTS



Existing Front Elevation/Street Scene [Facing Station Road]
Scale 1:50