


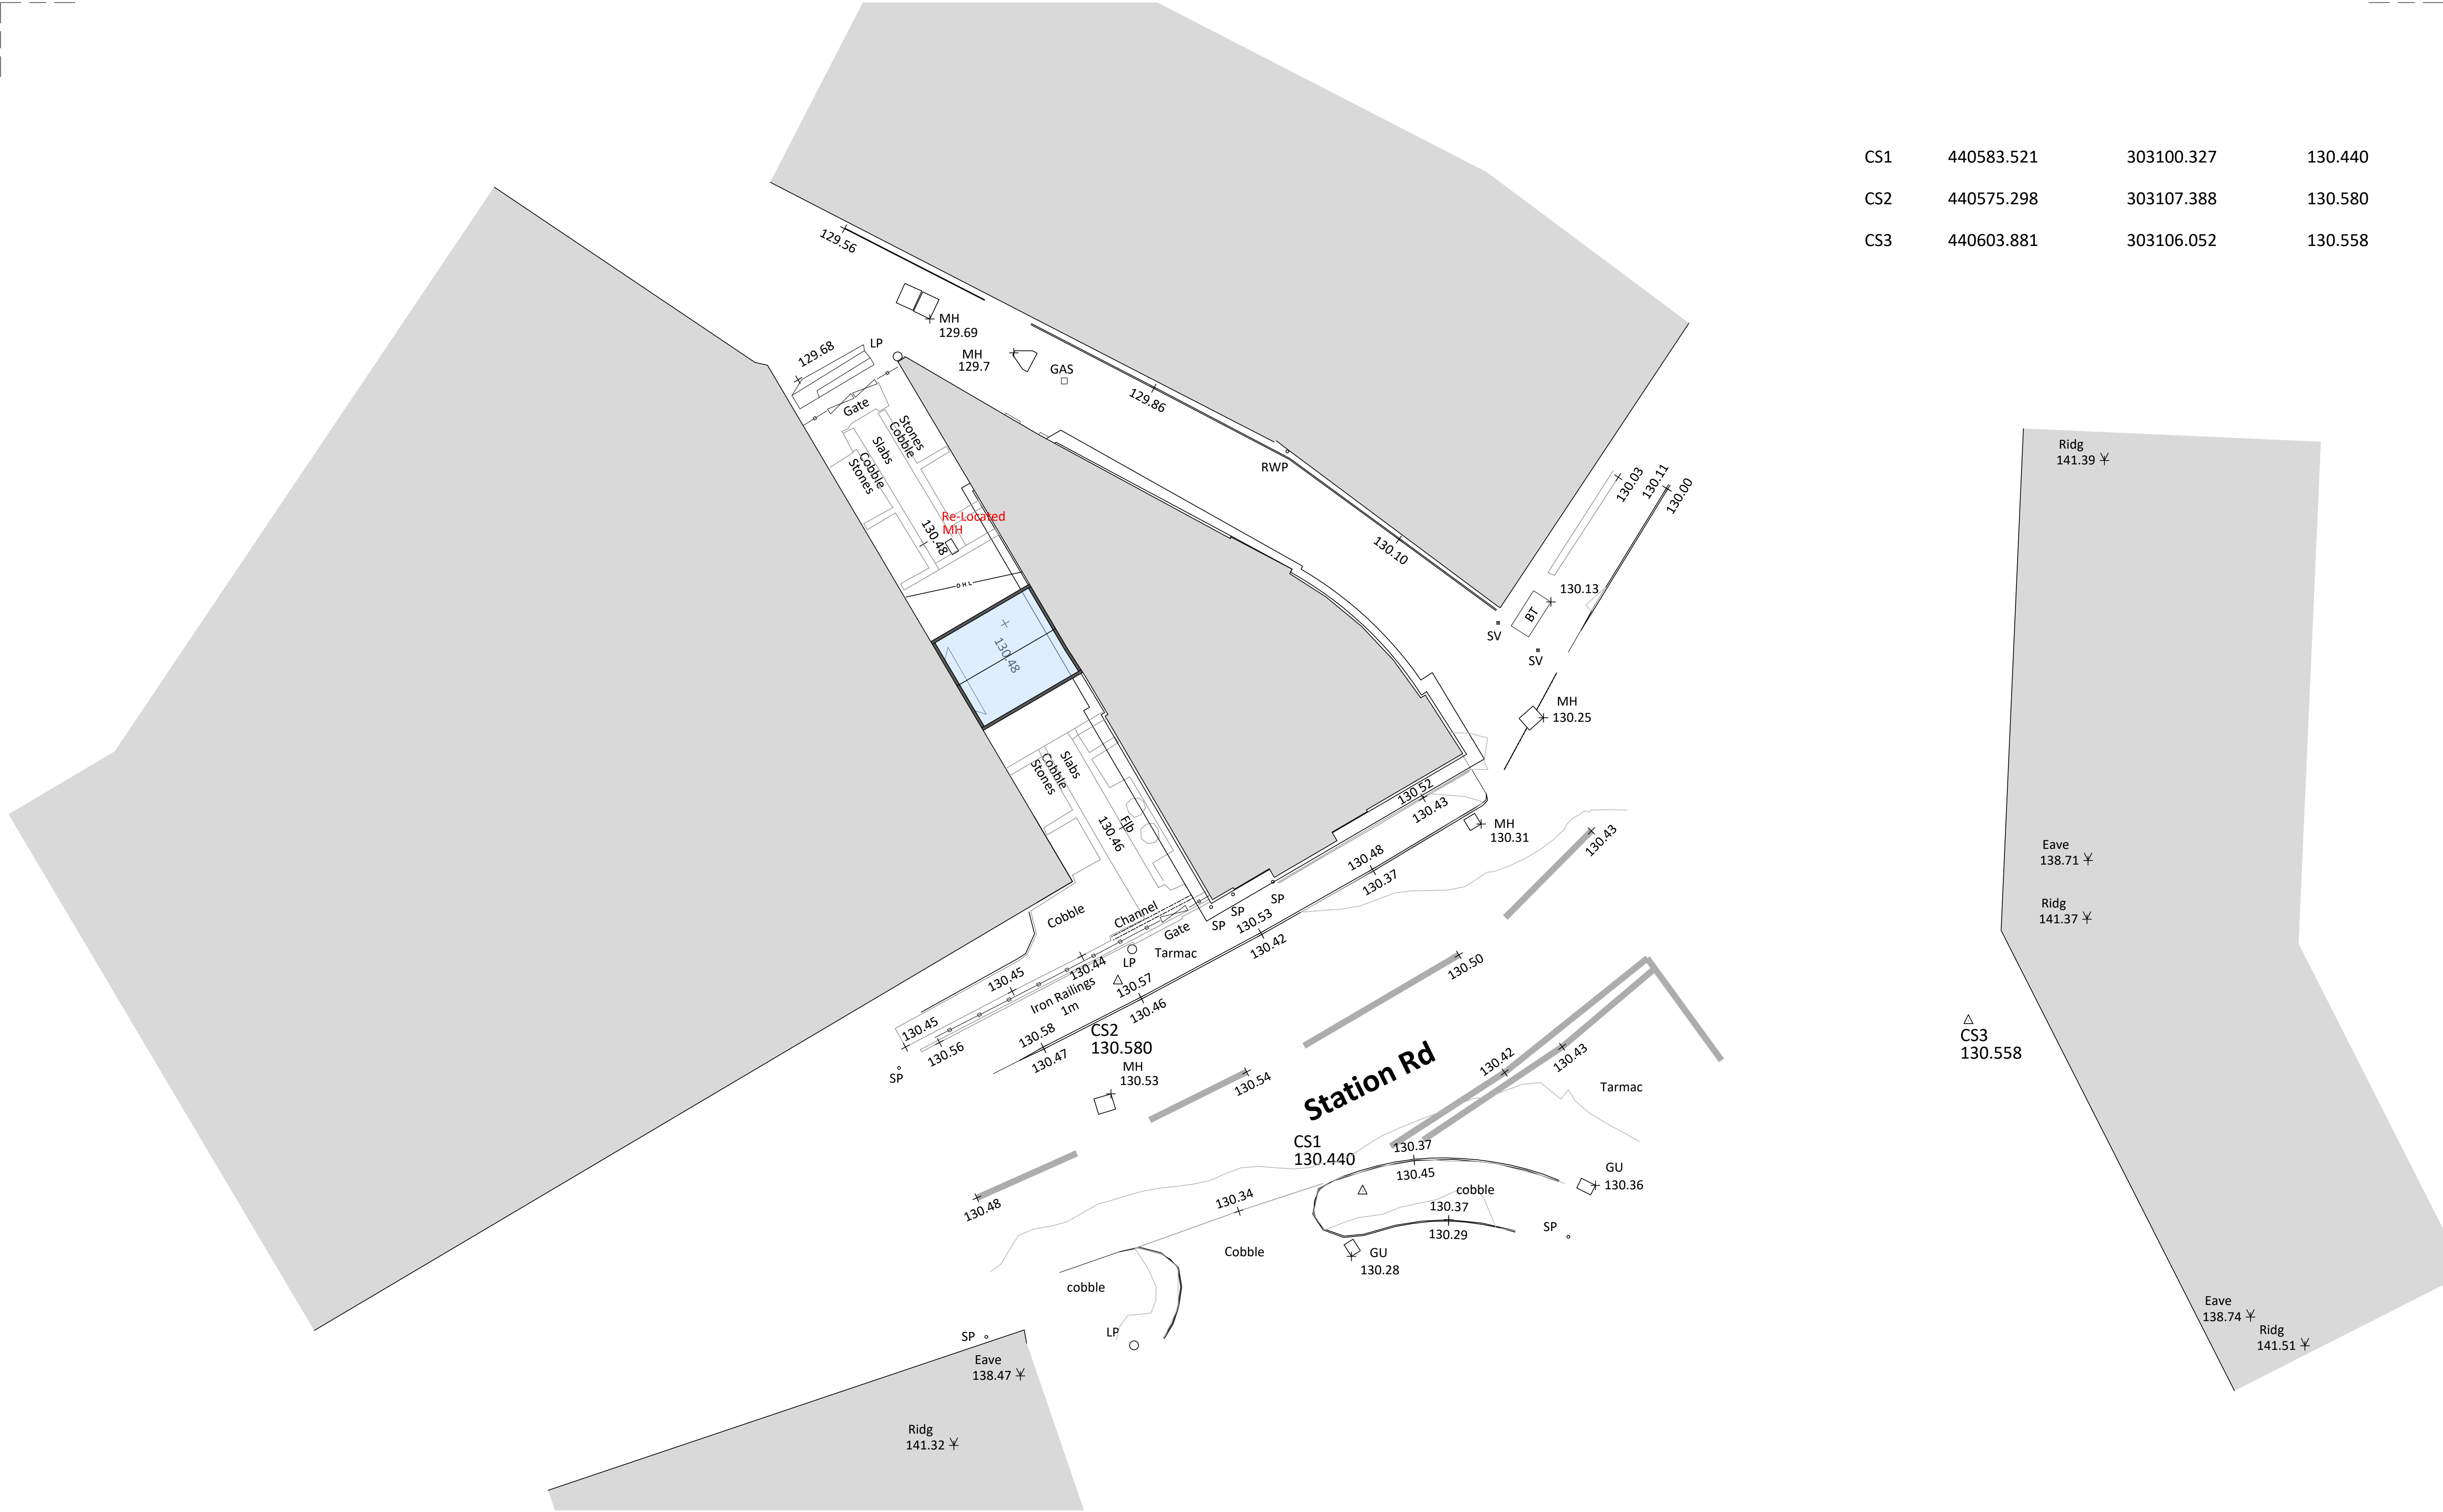

|     |            |            |         |
|-----|------------|------------|---------|
| CS1 | 440583.521 | 303100.327 | 130.440 |
| CS2 | 440575.298 | 303107.388 | 130.580 |
| CS3 | 440603.881 | 303106.052 | 130.558 |

0 1 5 10 20

Disclaimer

© This drawing is the copyright of Lawrence & Finley Architects Ltd. and may not be reproduced or used except by written permission.  
Figured dimensions to have precedence over scaling.  
Please read this drawing in conjunction with the specification.  
Check all site dimensions prior to any construction.  
Refer any discrepancies found to the Architects.

Revisions

|  |  |
|--|--|
|  |  |
|--|--|

Contact + Location

T 07974 834305  
E kristian@lfarchitects.co.uk  
  
Lawrence & Finley Architects Ltd.  
27 Templar Road,  
Ashby-De-La-Zouch,  
Leicestershire, LE65 2AD

Details

|                                                  |   |
|--------------------------------------------------|---|
| Client<br>Job Title<br>Job Type<br>Drawing Title | Dixie Grammar School<br>DGS, Station Road, Market Bosworth<br>Alterations to Existing School<br>Proposed Site Plan |
| Job Number<br>Drawing Number<br>Scale<br>Status  | 177<br>PL-08<br>1:100 A3<br>PLANNING                                                                               |



LAWRENCE | FINLEY  
ARCHITECTS