


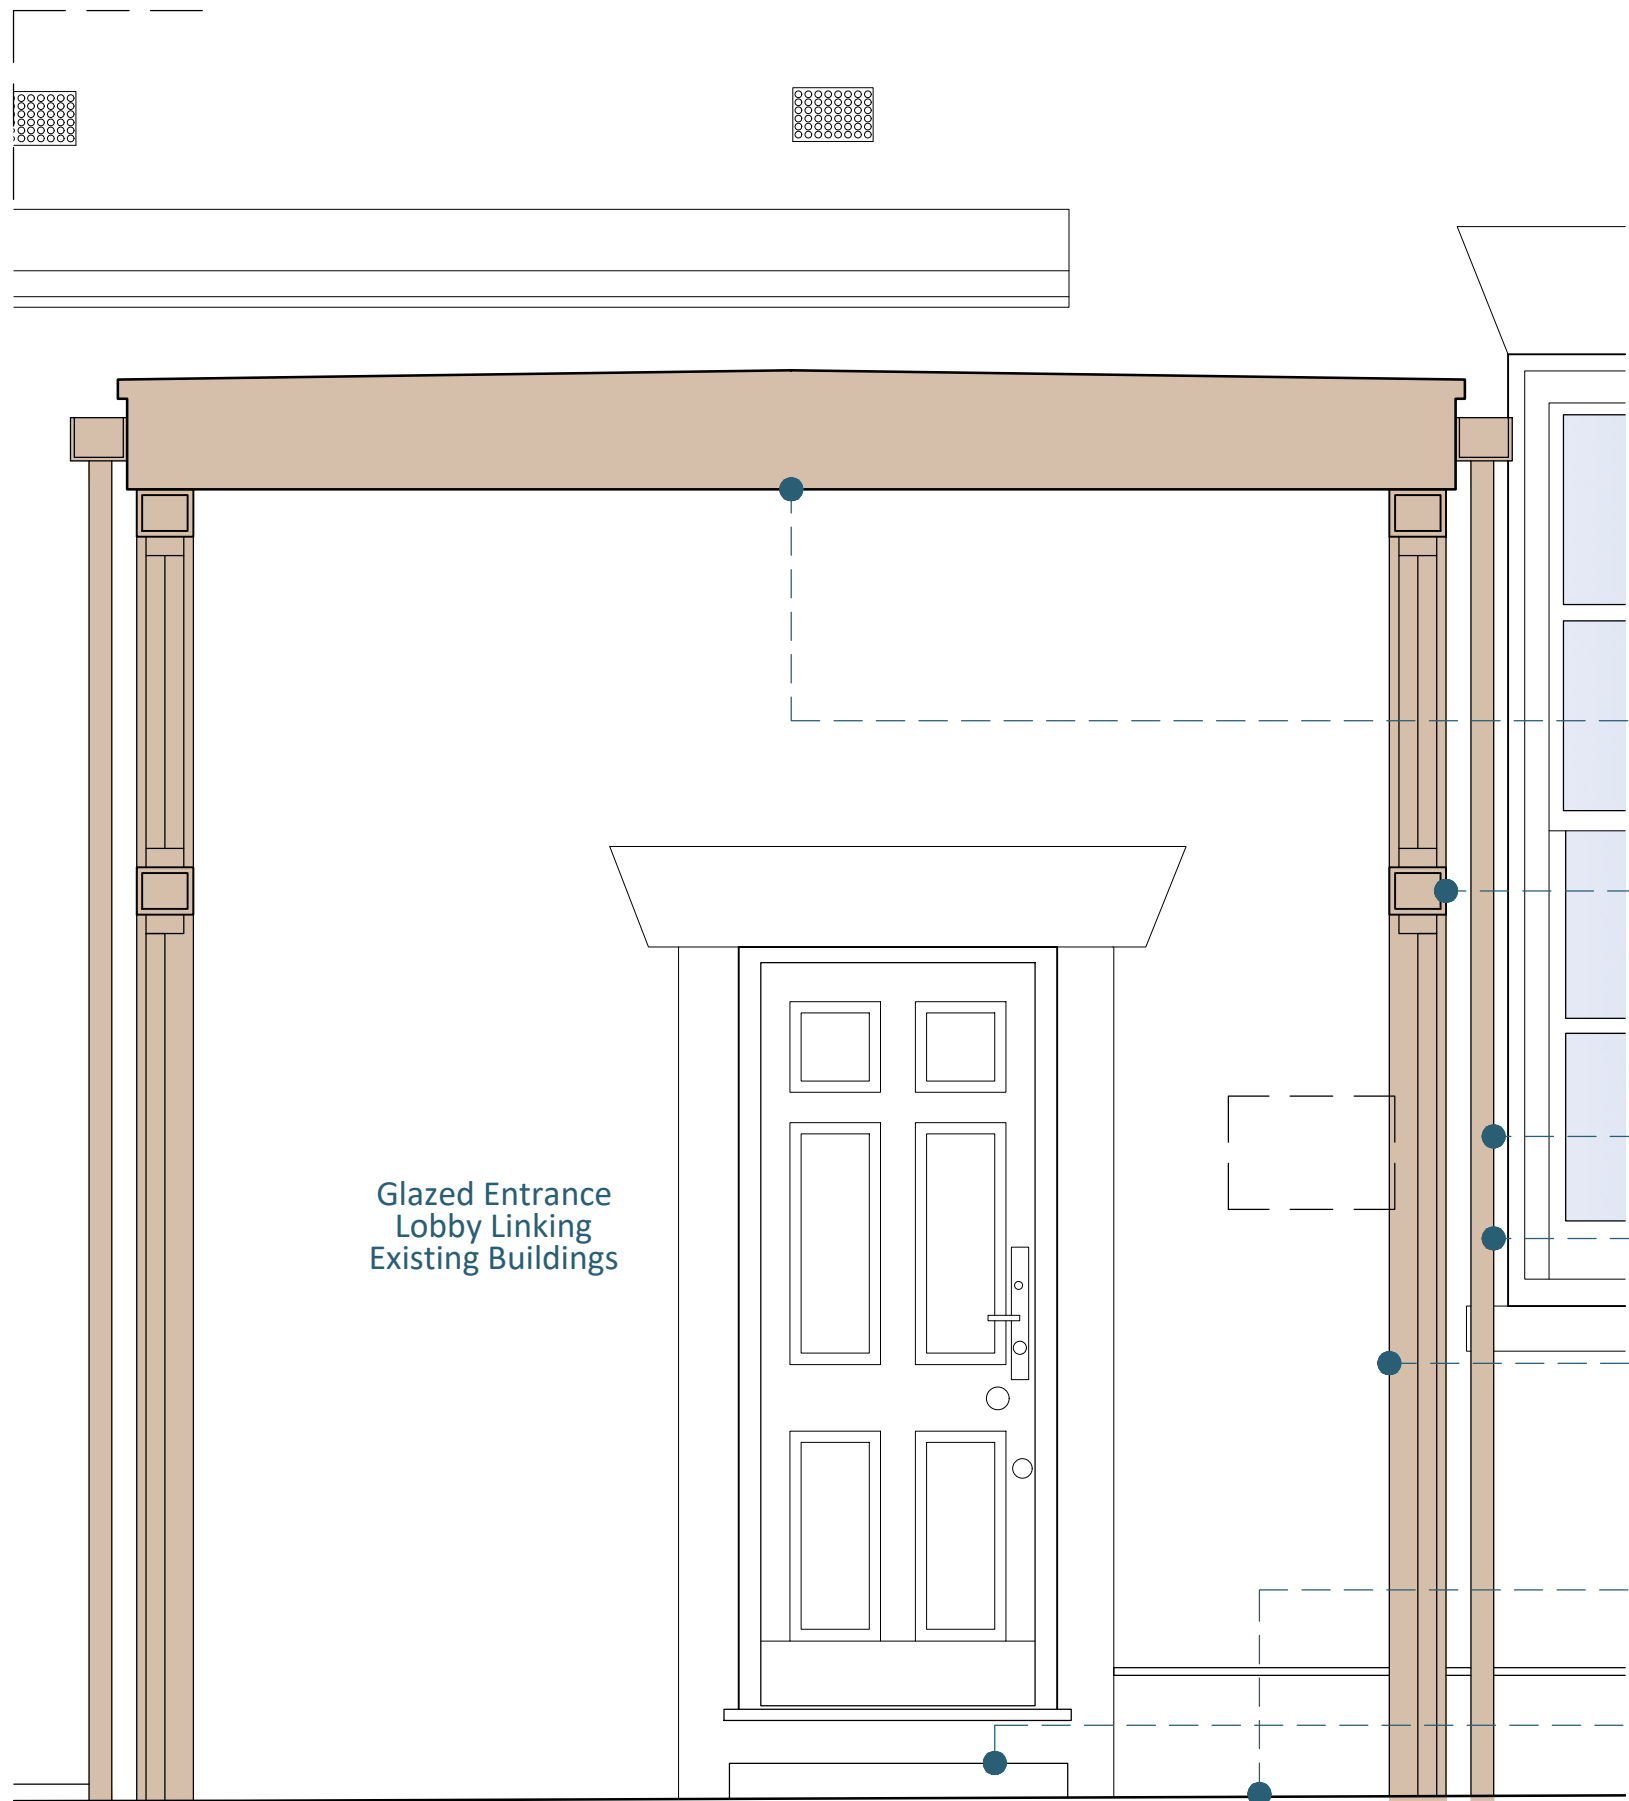

Proposed Side Elevation/Section [Facing Former Bank]
Scale 1:20

Steel Frame Sizing + Glazing Details
Subject to Specialist Manufacturers
Details [To Be Pre-Commencement
Conditioned If Required]

Proposed Flat Roof Construction to
Glazed Link to Reduce Visual
Massing/Appearance

Metal Columns to Allow for Entrance
Doors Into Lobby + Glazing Over.


PPC Aluminium Square RWDP's +
RWP's to Match Metal Frame

Dixie Grammar Fenestration to Glazing
Subject to Client Confirmation


Independent Metal Frame to Glazed
Entrance/Link Building Taking Support
of Flat Roof + Glazing. Proposed Frame
to be Clad in PPC Aluminium -
Colour Dark Grey

Proposed Flooring Altered to
Stone Slabs [Even/Level Finish].
Refer to Proposed Site Plan for Extent

Existing Stepped Floor to Both Buildings
Retained As Existing. Refer to Separate
Dixie Grammar Policy In Relation to
Accessible Access Arrangements

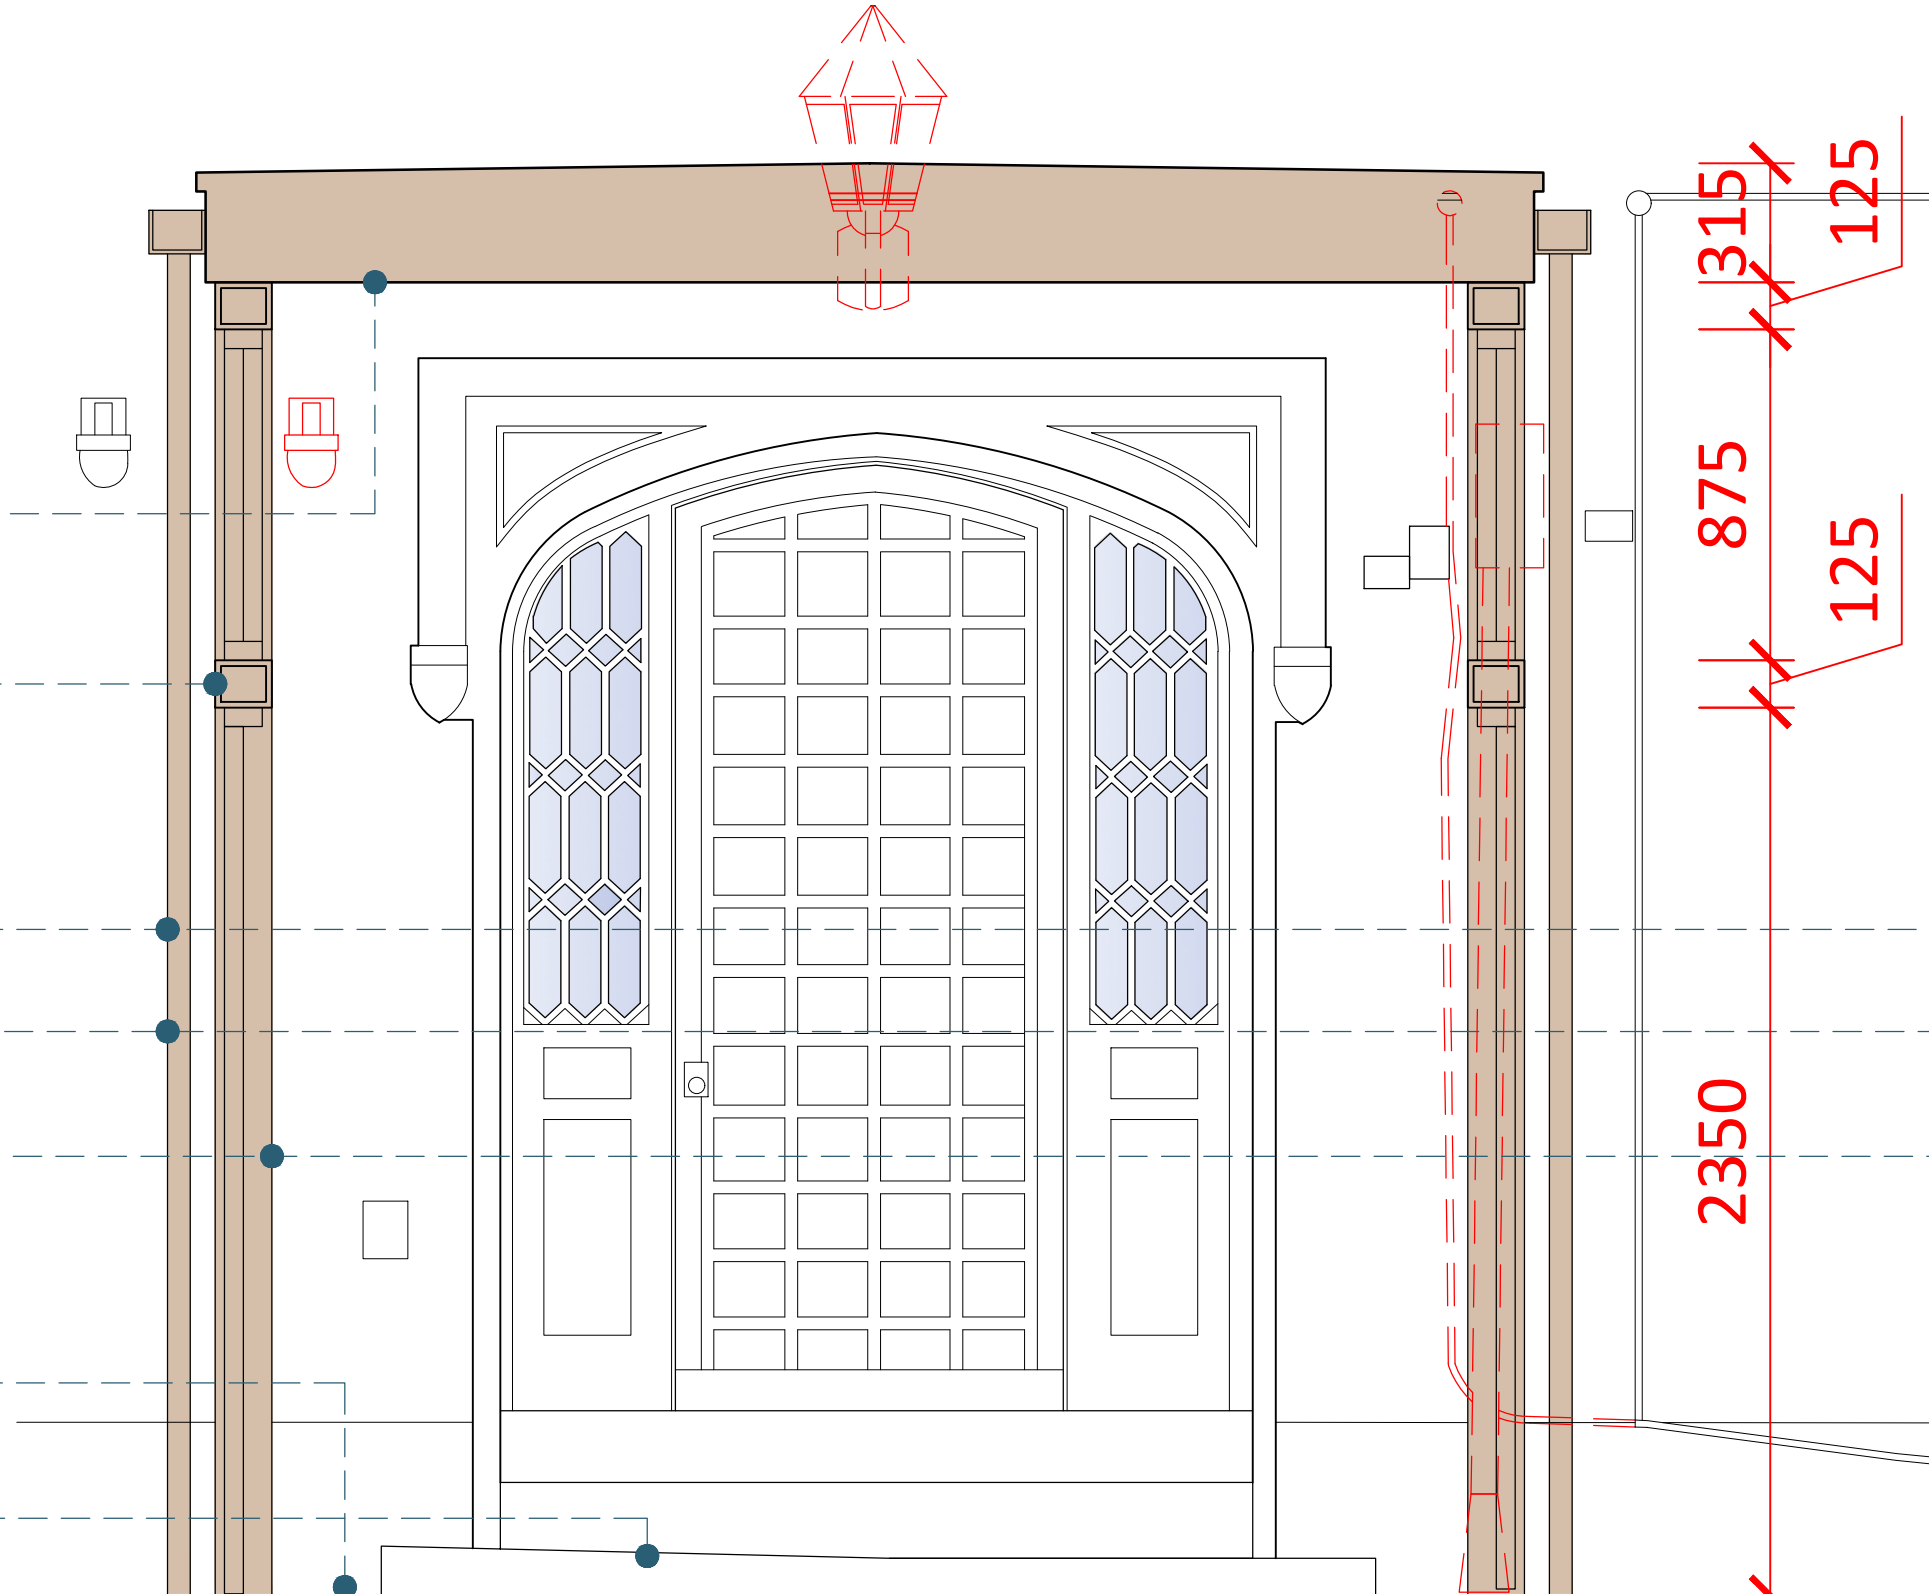


Proposed Side Elevation/Section [Facing Former Bank]
Scale 1:20

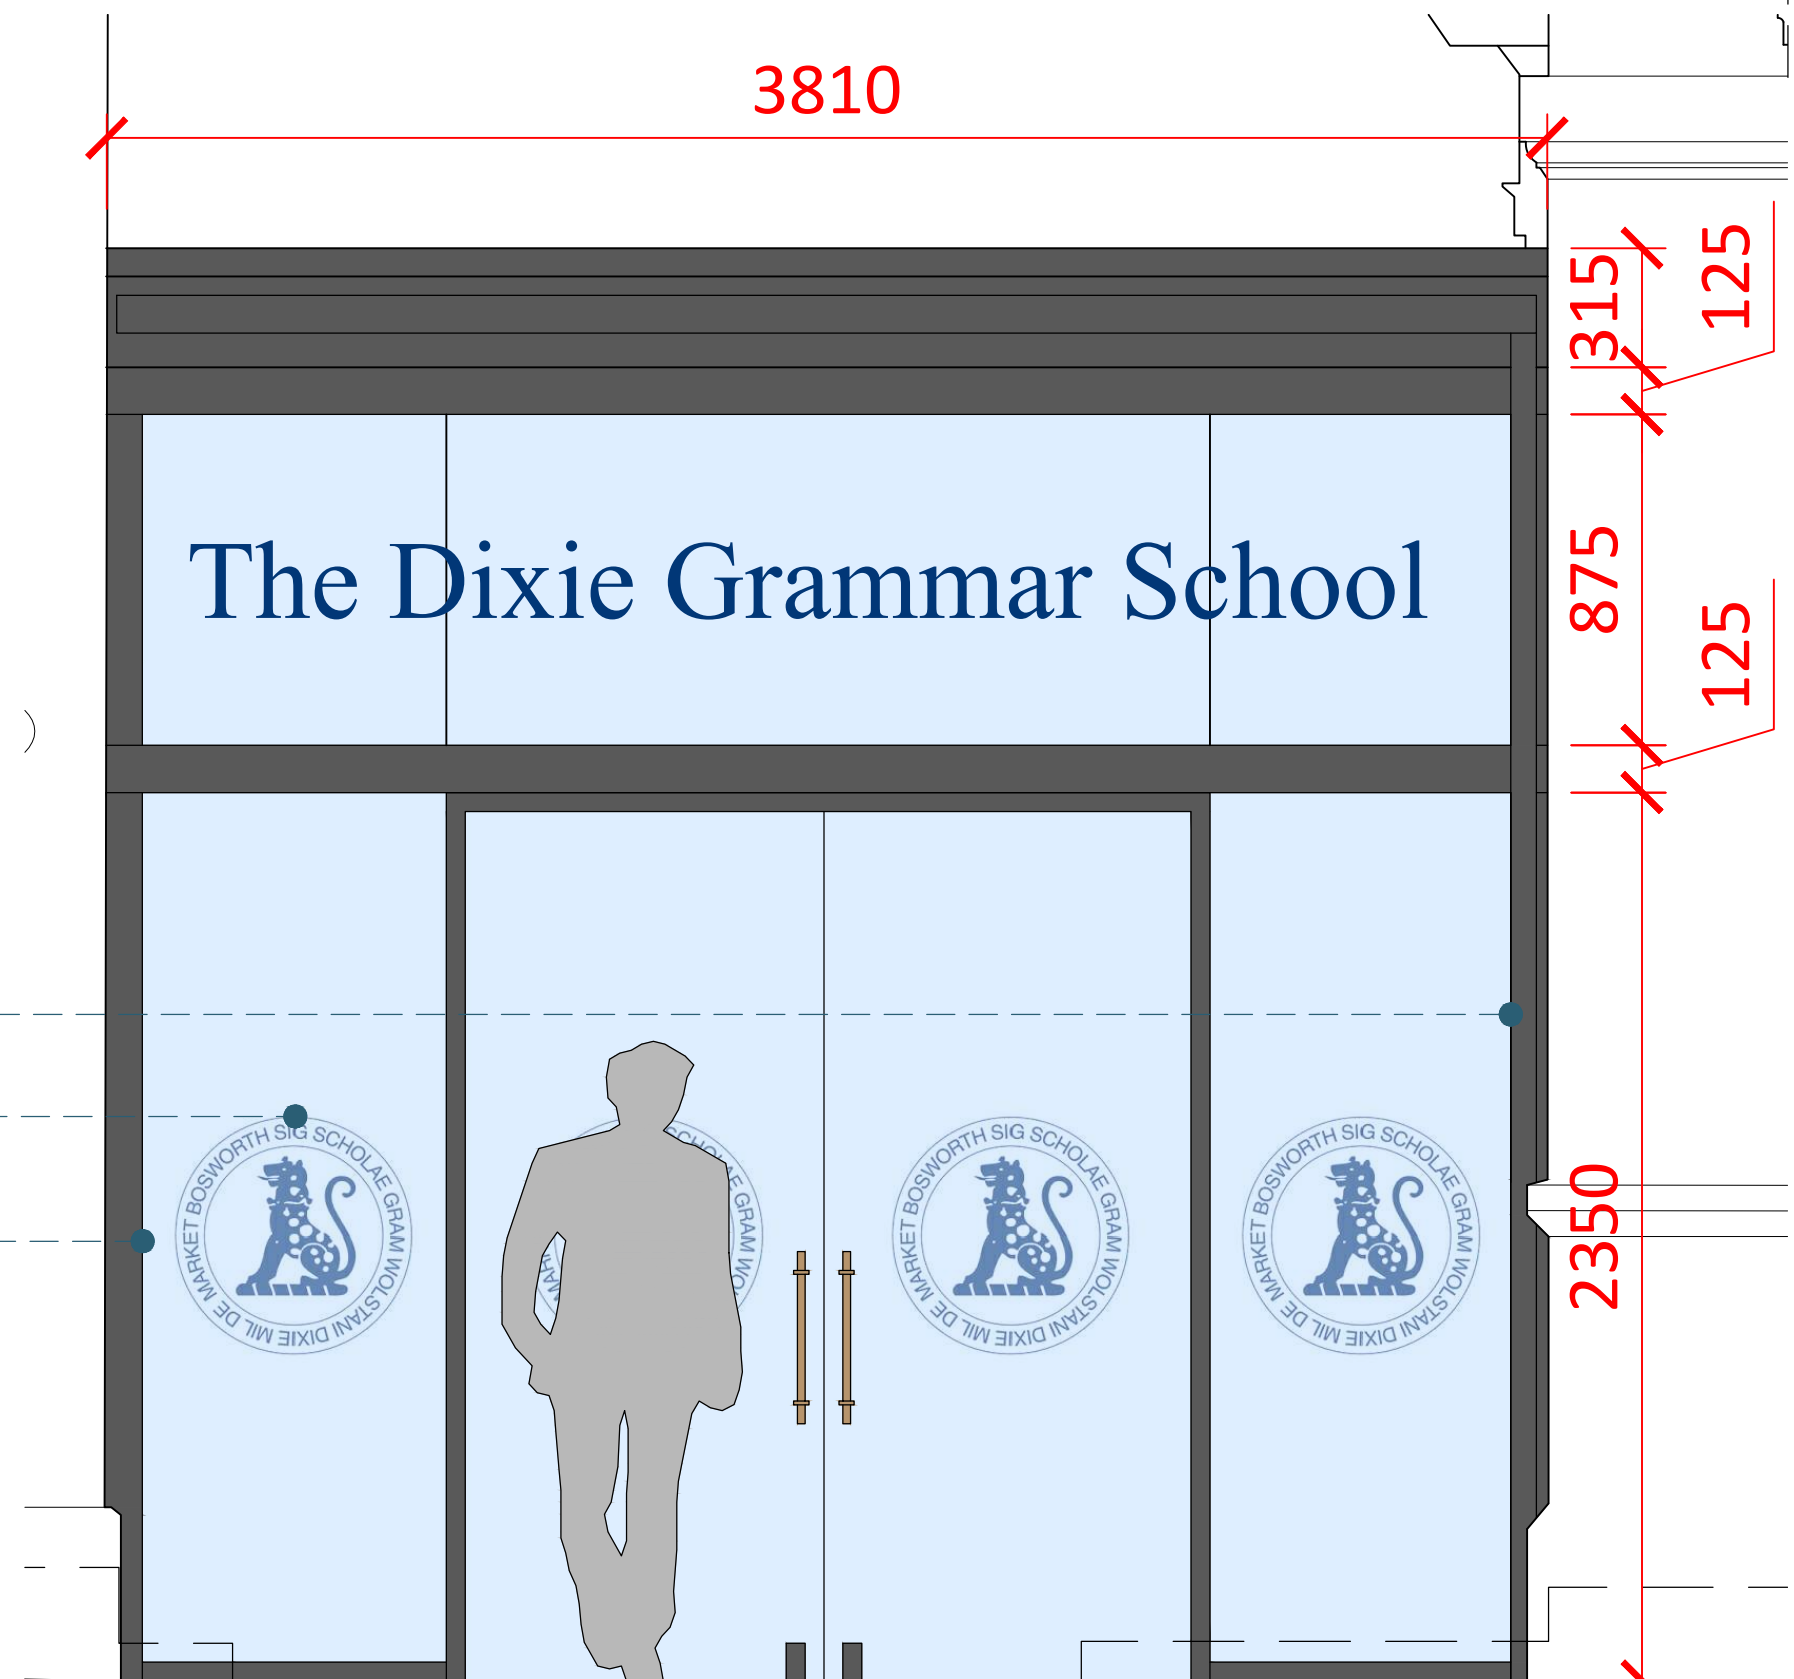


Proposed Front Elevation
Scale 1:20



Proposed Rear Elevation [Facing Back Lane]
Scale 1:50

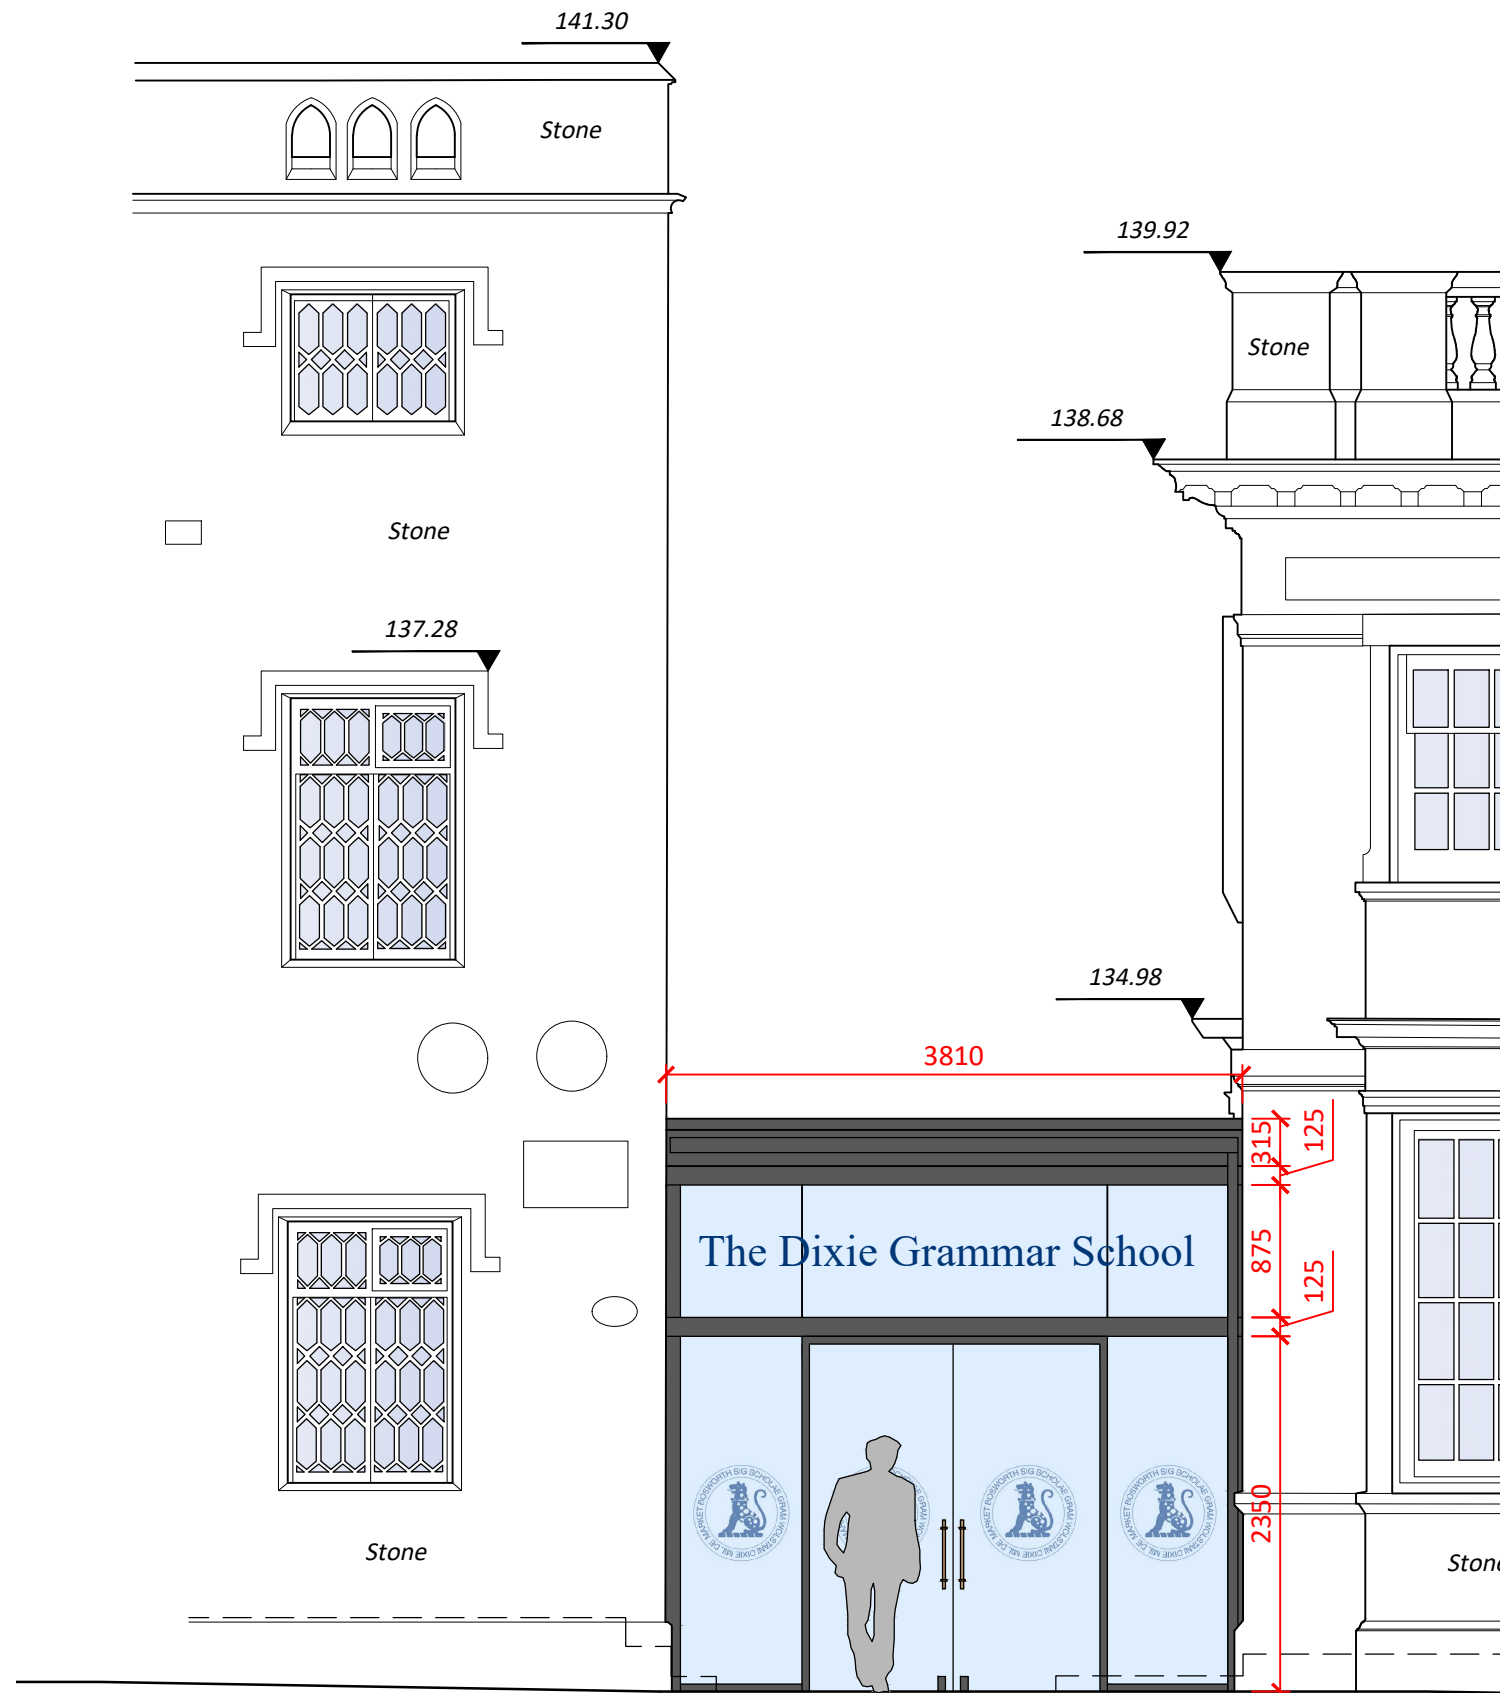

Proposed Front Elevation/Street Scene [Facing Station Road]
Scale 1:50

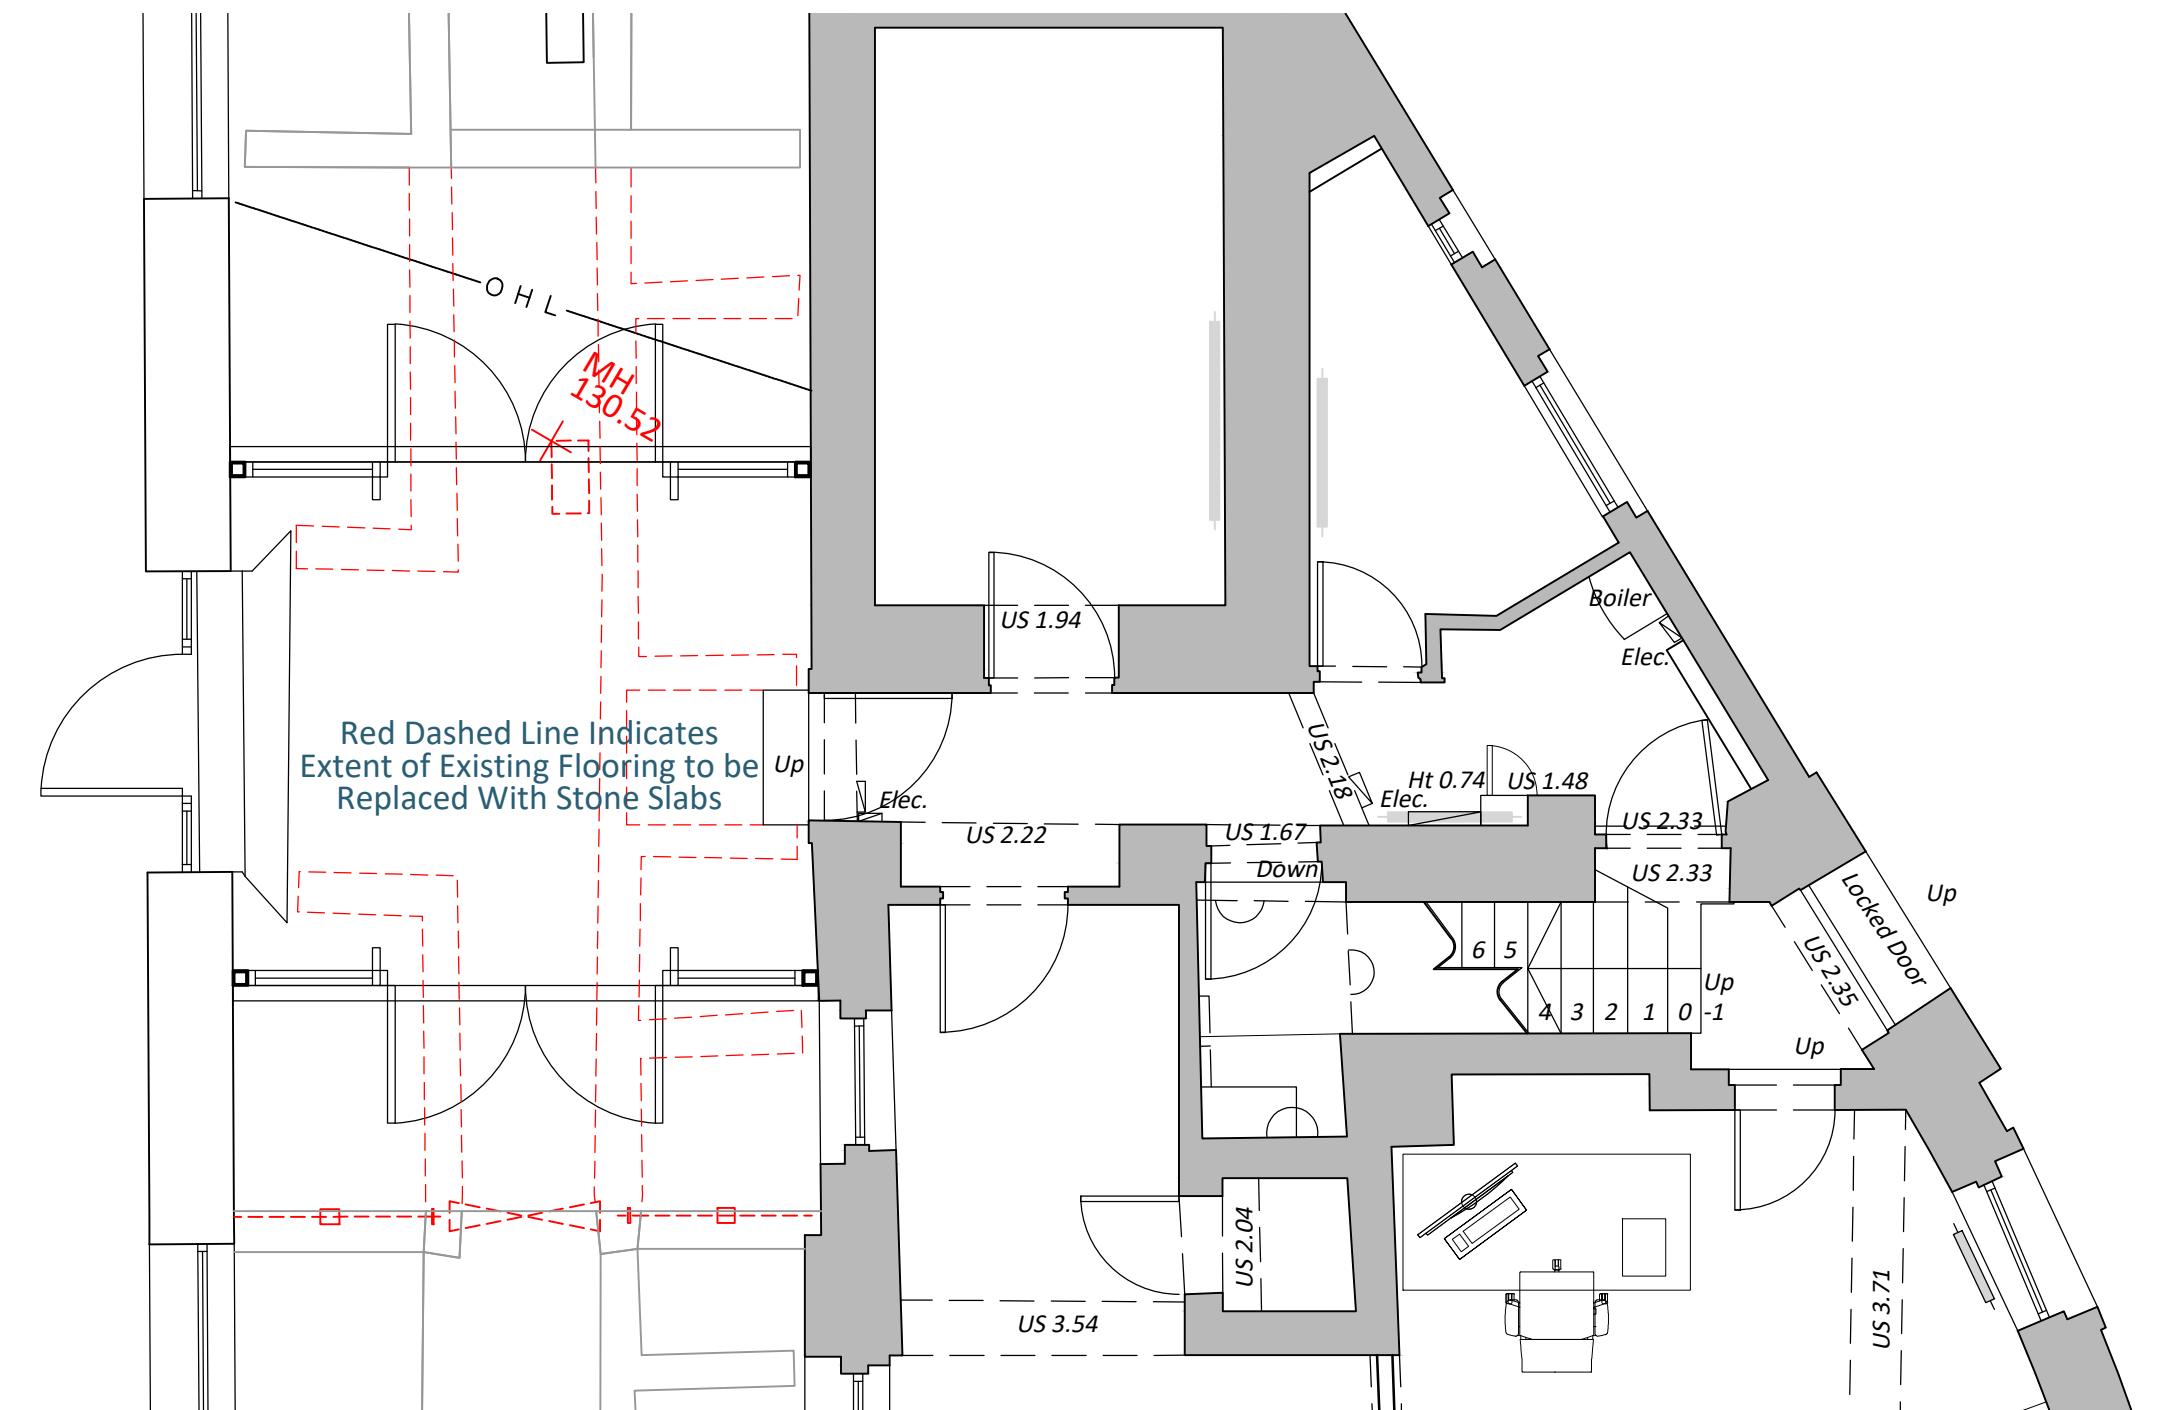

Proposed Ground Floor Plan
Scale 1:50

Disclaimer

© This drawing is the copyright of Lawrence & Finley Architects Ltd. and may not be reproduced or used except by written permission.
Figured dimensions to have precedence over scaling.
Please read this drawing in conjunction with the specification.
Check all site dimensions prior to any construction.
Refer any discrepancies found to the Architects.

Revisions

Contact + Location

T 07974 834305
E kristian@lfarchitects.co.uk

Lawrence & Finley Architects Ltd.
27 Templar Road,
Ashby-De-La-Zouch,
Leicestershire, LE65 2AD

Details

Client
Job Title
Job Type
Drawing Title

Job Number
Drawing Number
Scale
Status

Dixie Grammar School
DGS, Station Road, Market Bosworth
Alterations to Existing School
Proposed Glazed Link Details

177
PL-15
1:50 + 1:20 A1
PLANNING



LAWRENCE | FINLEY
ARCHITECTS

0 0.5 1 2 5 10